

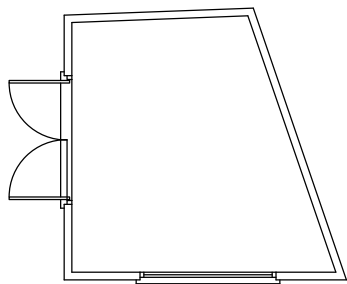
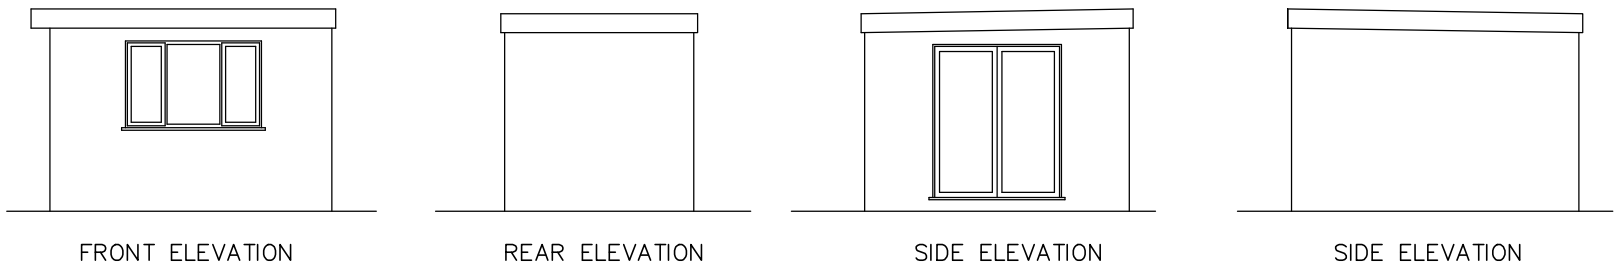


LOWER OUTHOUSE TO BE DEMOLISHED

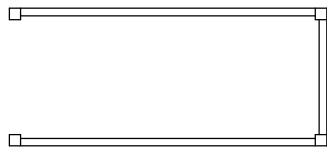

FLOOR PLAN

UPPER STORE TO BE RETAINED

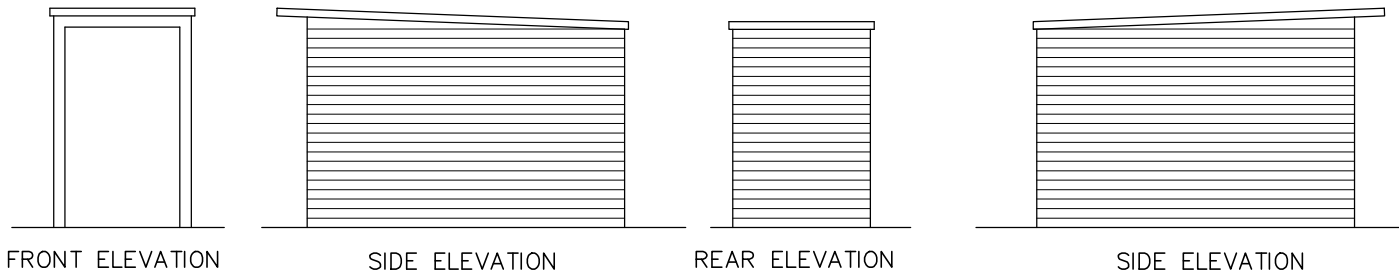

FLOOR PLAN

THIS DRAWING IS COPYRIGHT ©

Ken Bateman
Chartered Surveyor
B.Sc (Hons) MRICS, C. Building

project
Single storey side extension
at
46 Lletty Dafydd
Clyne
Neath

title
Existing out buildings

Date: October 2024

Scale: A3 @ 1:100

Drawn:

Drawing No. GA 003	Rev. A
-----------------------	-----------