





FRONT ELEVATION

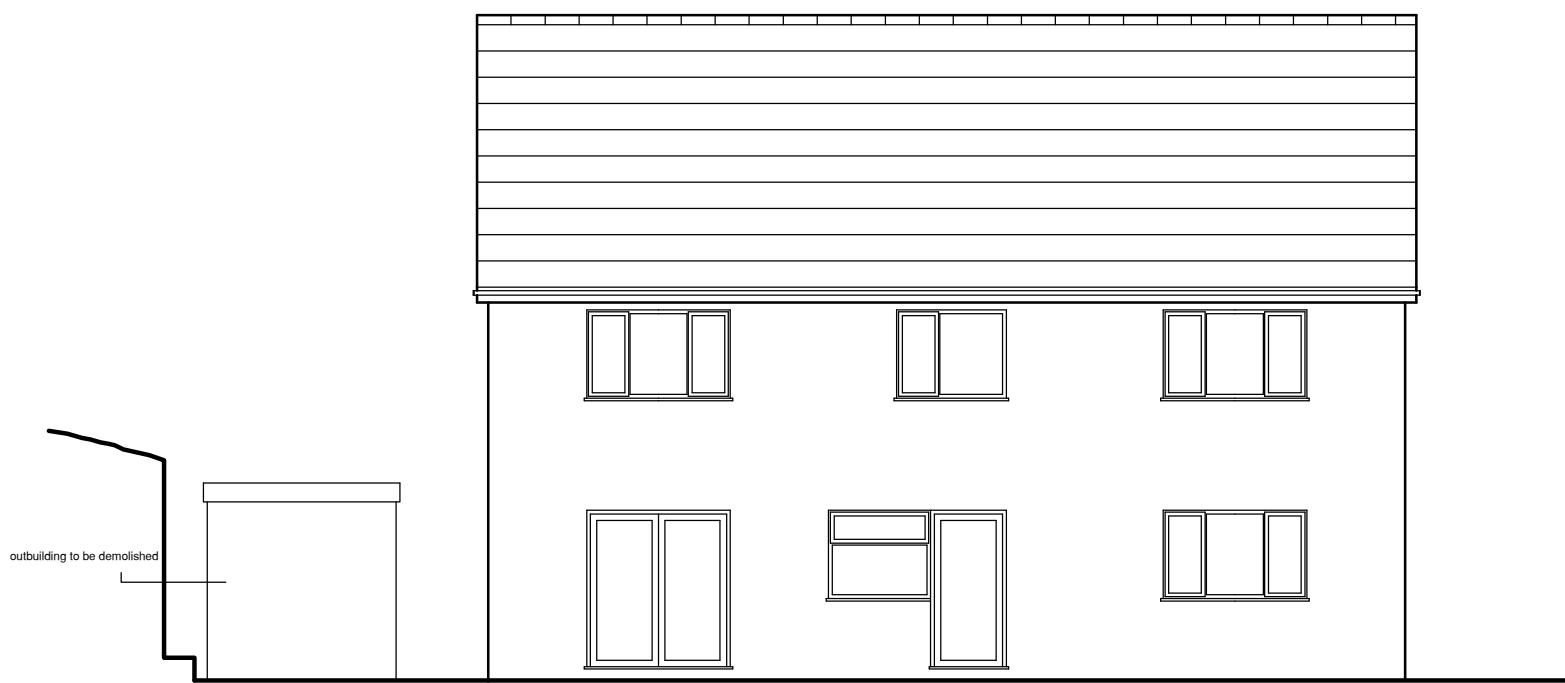


REAR ELEVATION

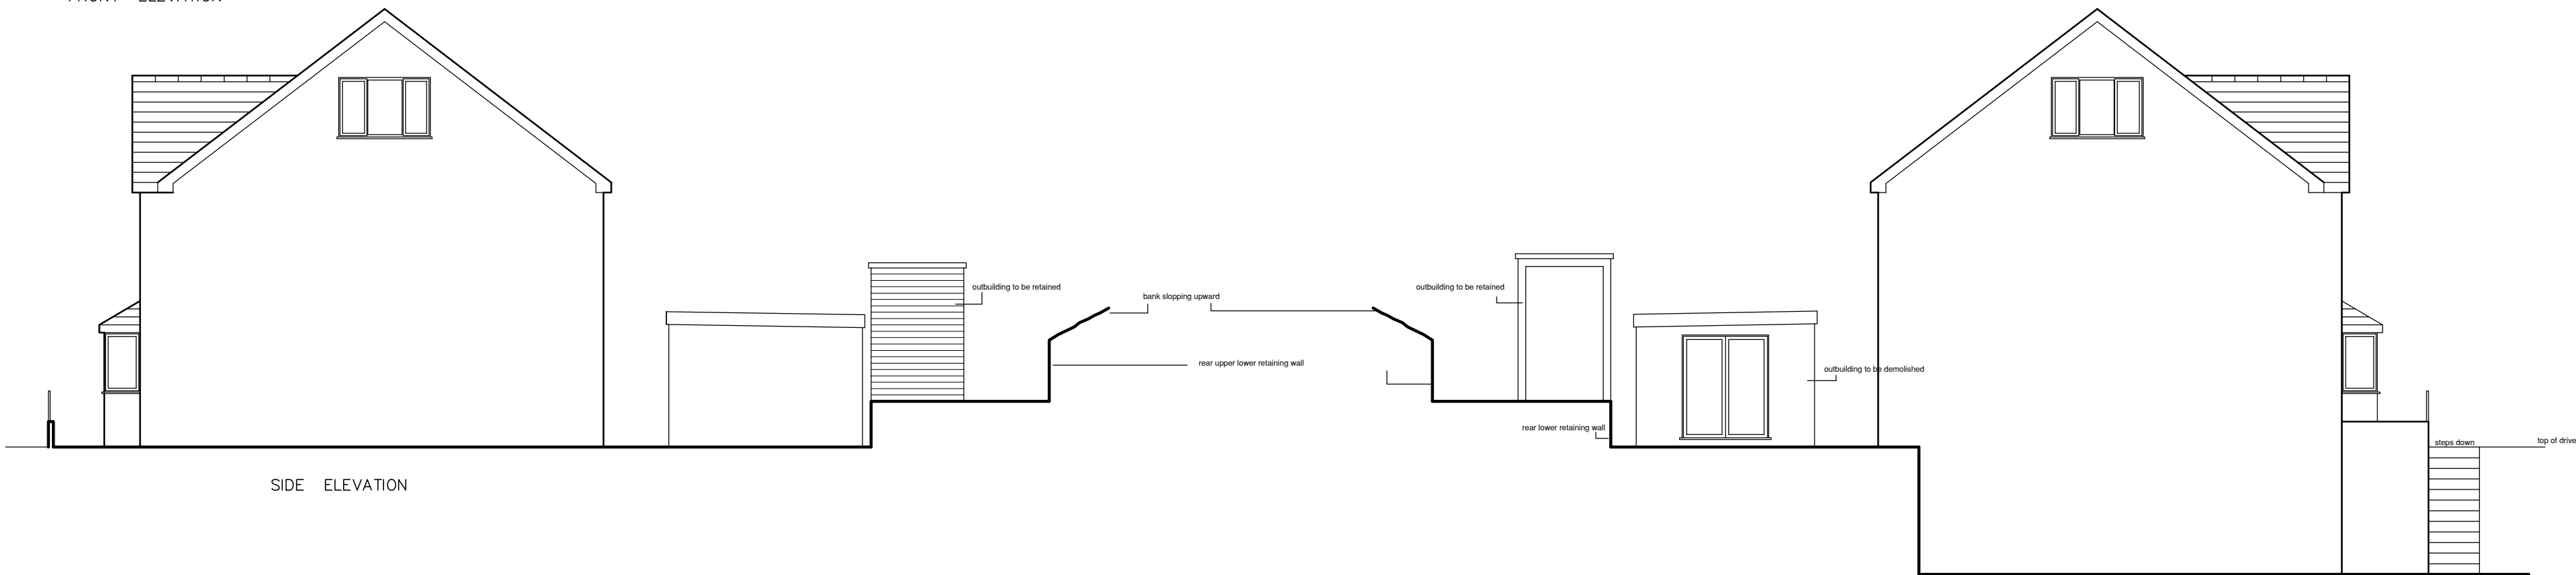


SIDE ELEVATION


SIDE ELEVATION

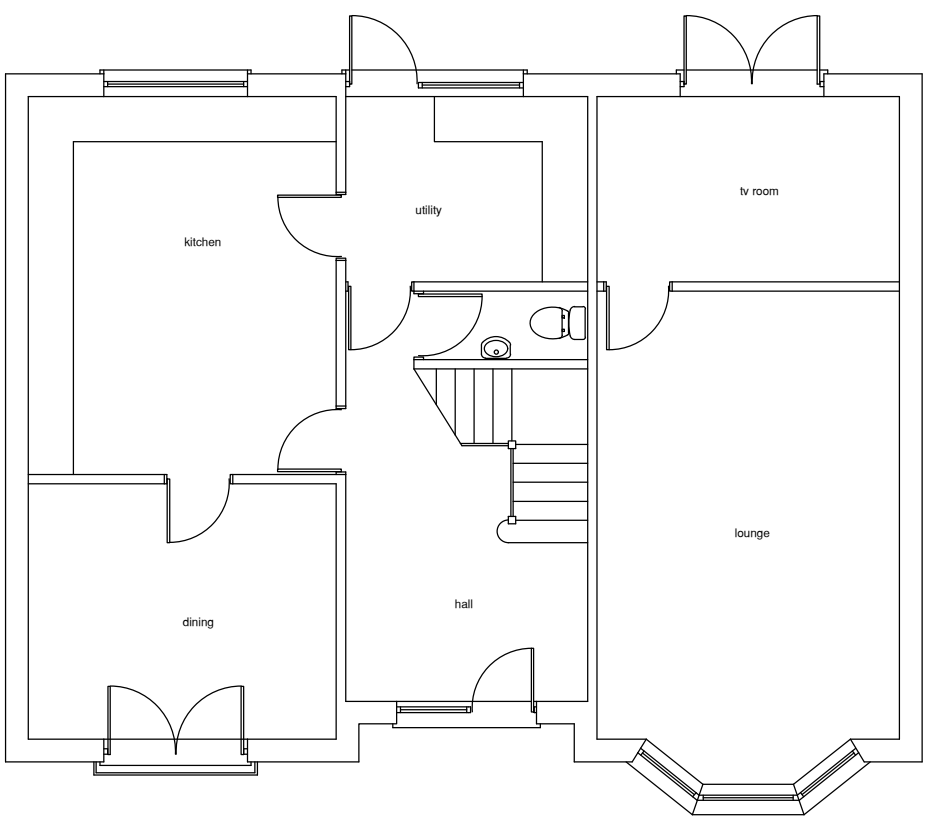


GROUND FLOOR

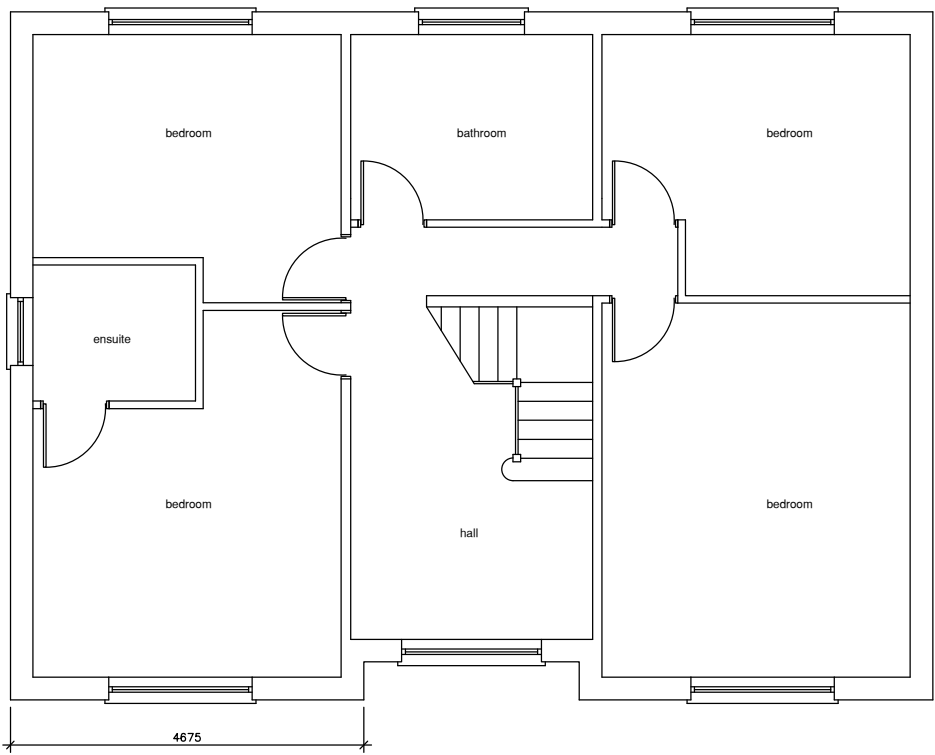

FIRST FLOOR

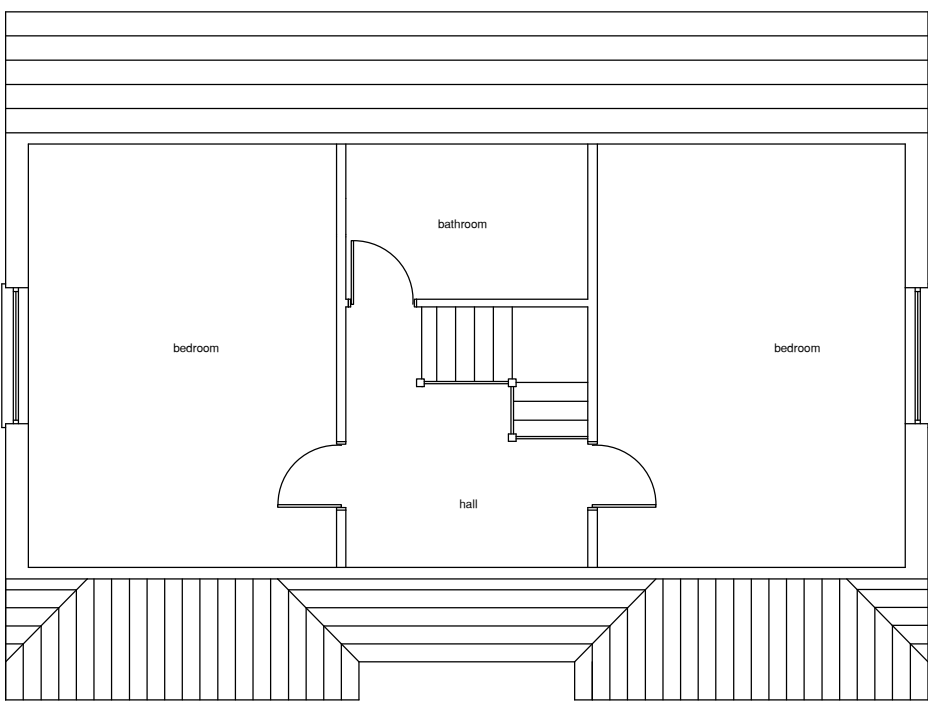

ATTIC FLOOR

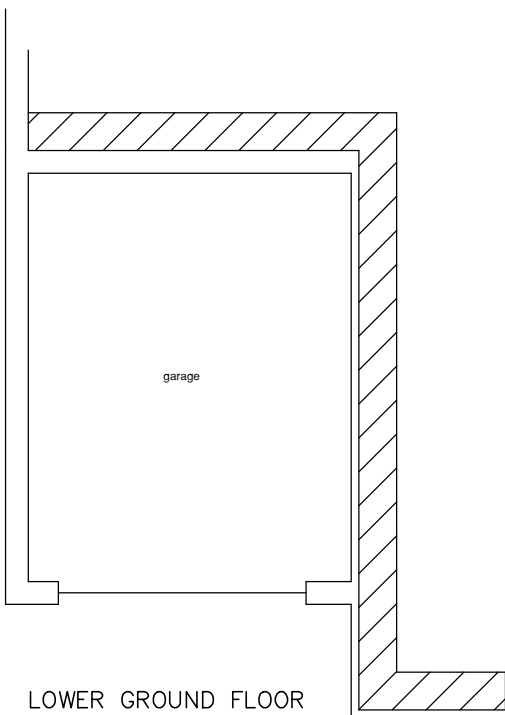

LOWER GROUND FLOOR

THIS DRAWING IS COPYRIGHT © C

Ken Bateman
Chartered Surveyor
S.S. (Hons.) MRICS, C. BAILEY MOORE

project
Single storey side extension
at
46 Lletty Dafydd
Clyne
Neath

title
Existing Plans and
elevations

Date: August 2024

Scale: A1 @ 1:100

Drawn:

Drawing No.
GA 001

Rev.
A