




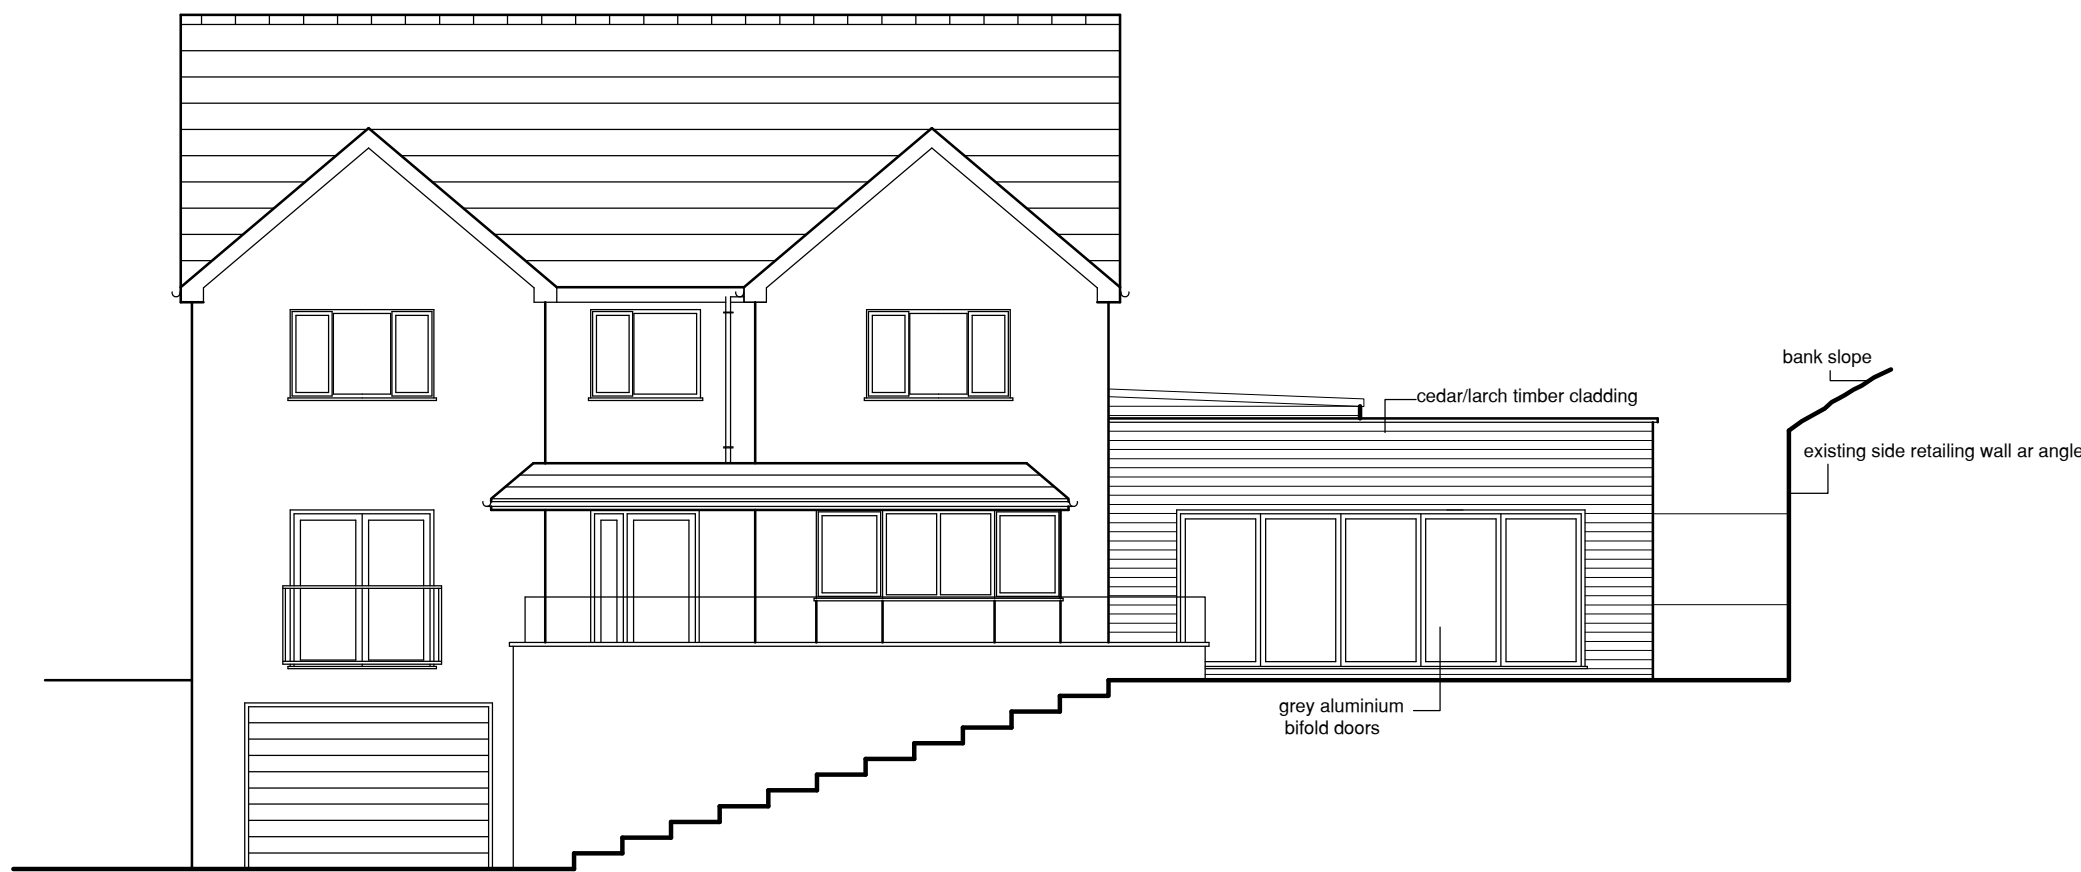


FRONT ELEVATION

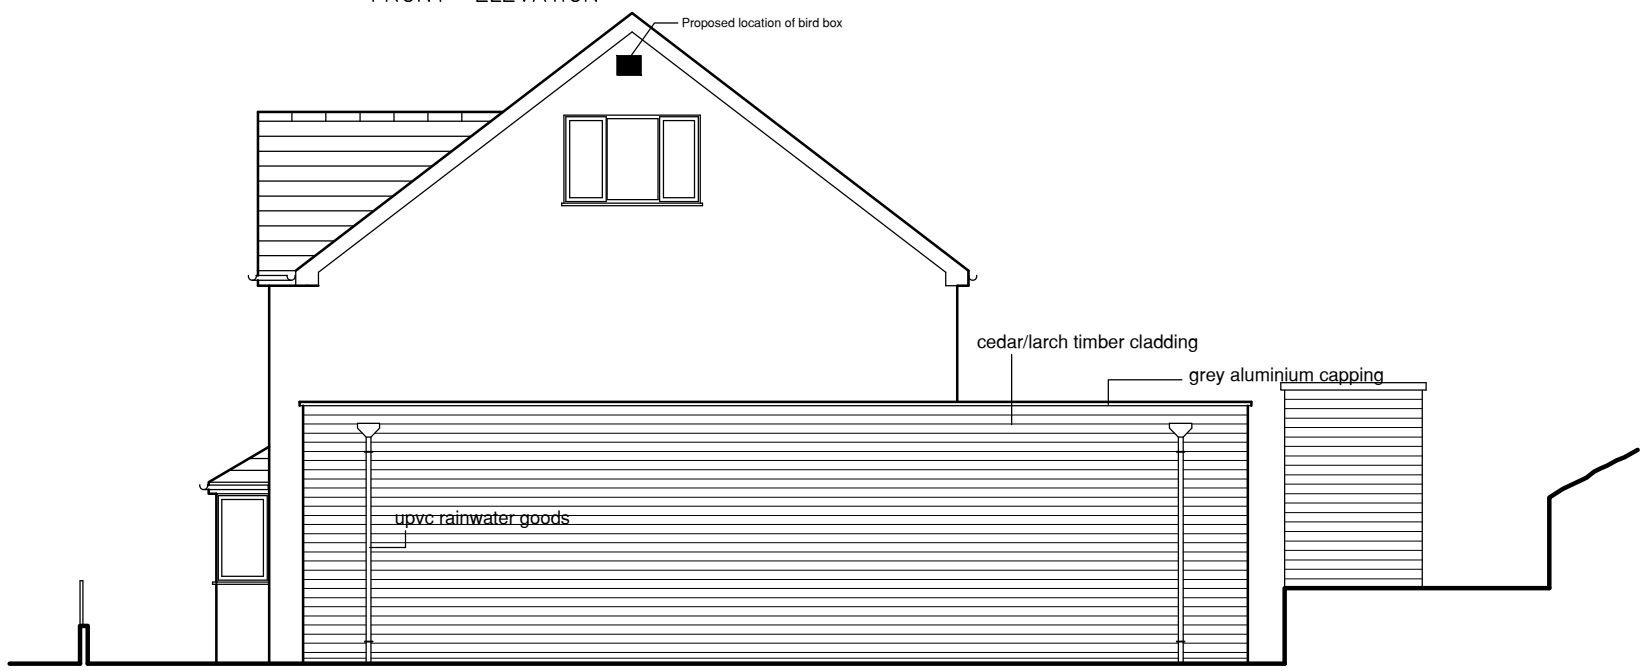

SIDE ELEVATION

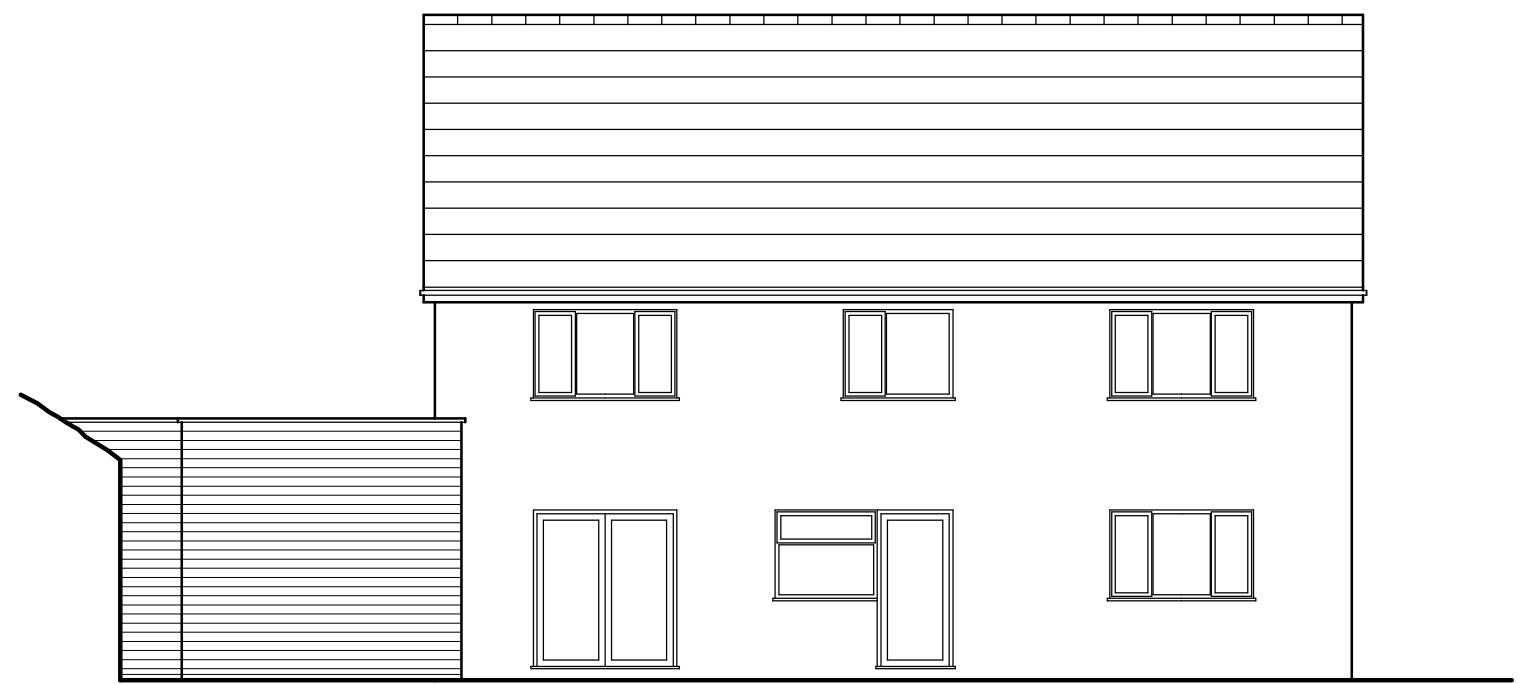

REAR ELEVATION

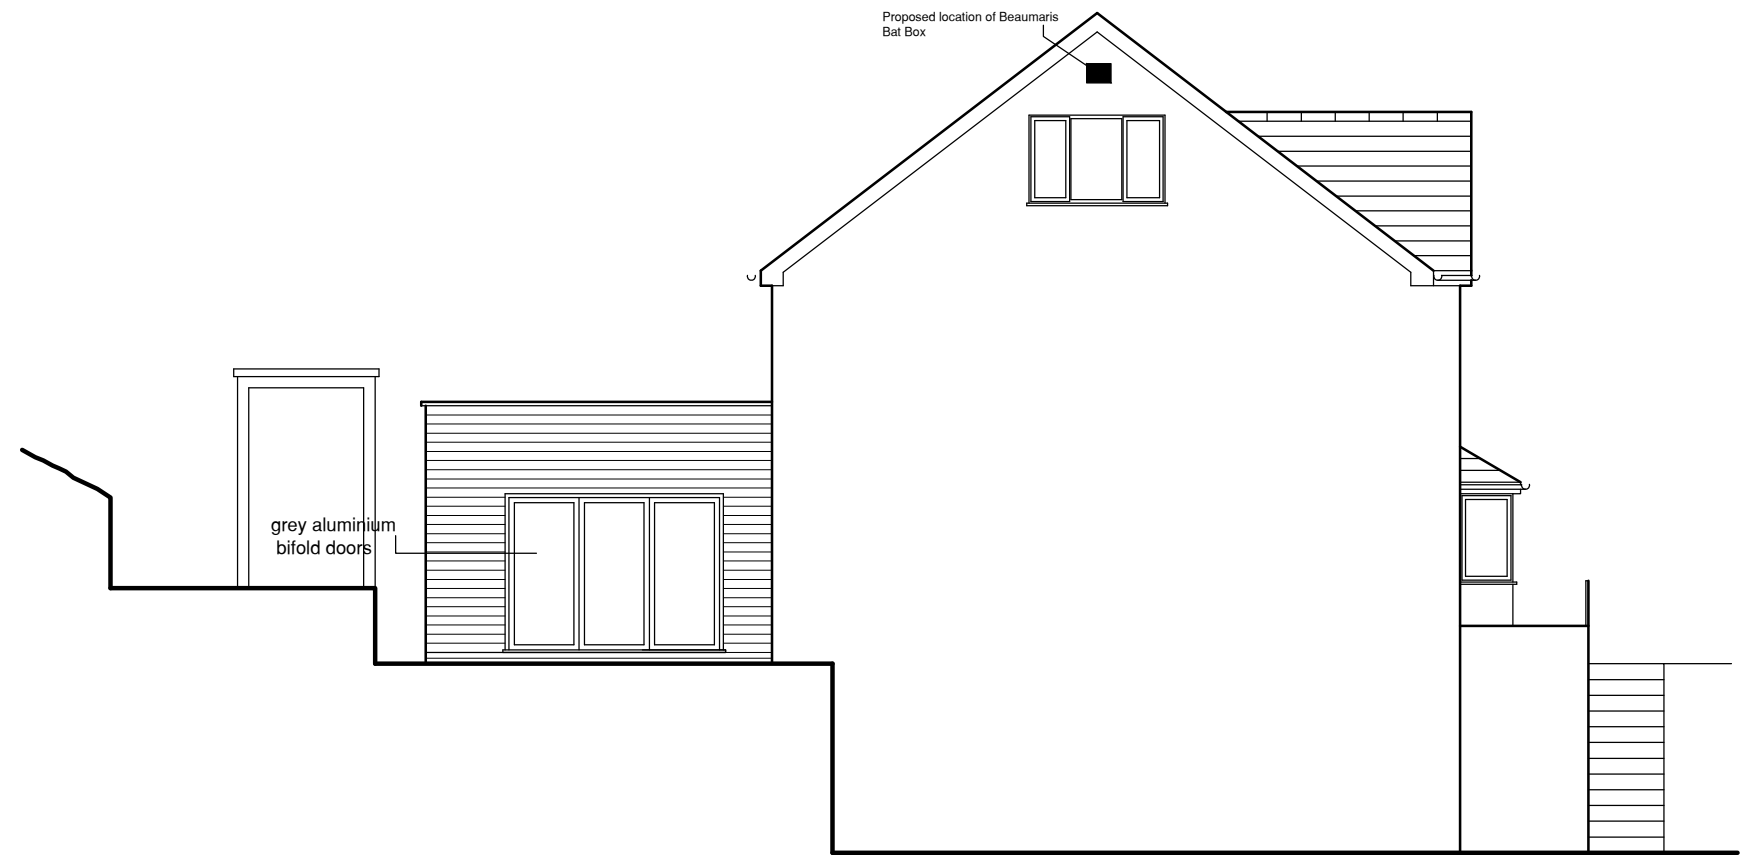


SIDE ELEVATION




Beaumaris Bat Box



Vivara Nest Box

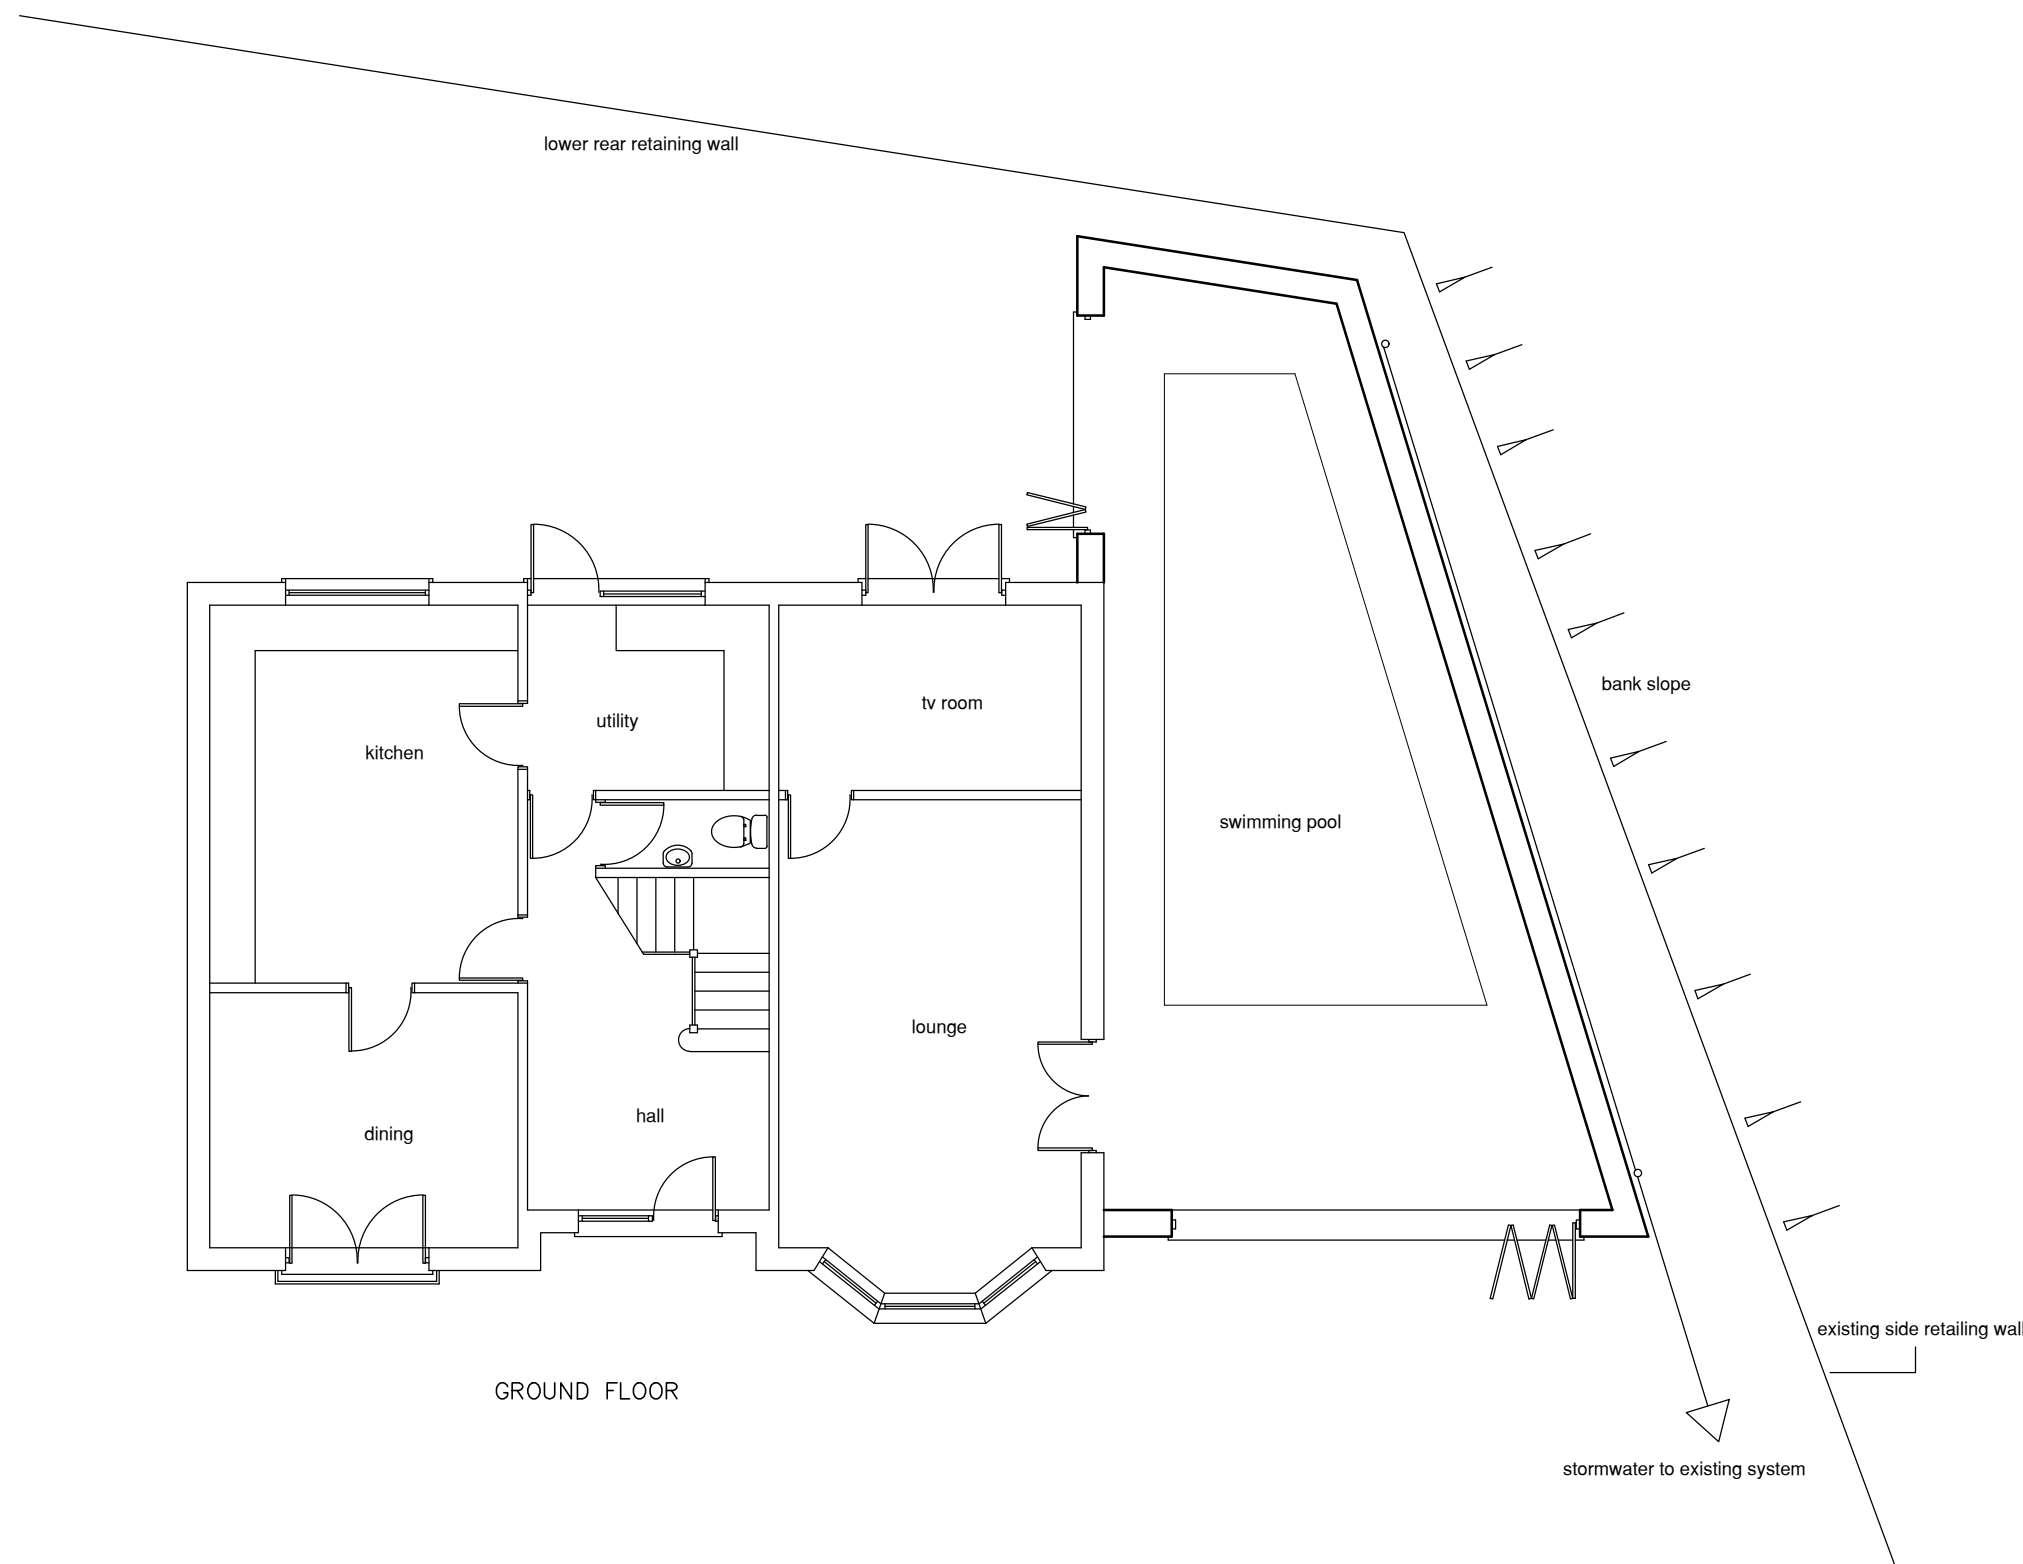

GROUND FLOOR

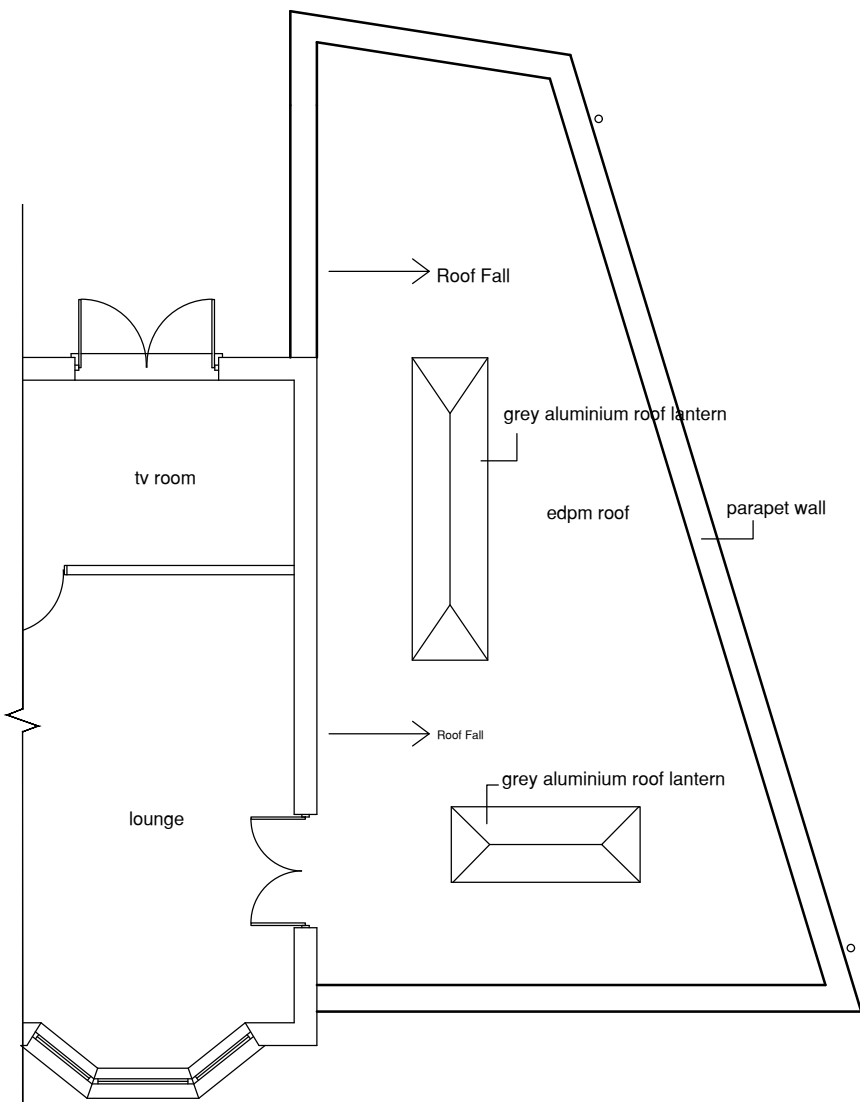

ROOF PLAN

THIS DRAWING IS COPYRIGHT ©

Ken Bateman
Chartered Surveyor
S.S. (Hons.) MRICS, C. BALE MOABE

project
Single storey side extension
at
46 Lletty Dafydd
Clyne
Neath

title
Proposed Plans and
elevations

Date: September 2024

Scale: A1 @ 1:100

Drawn:

Drawing No.

GA 002

Rev.

A