




EXISTING

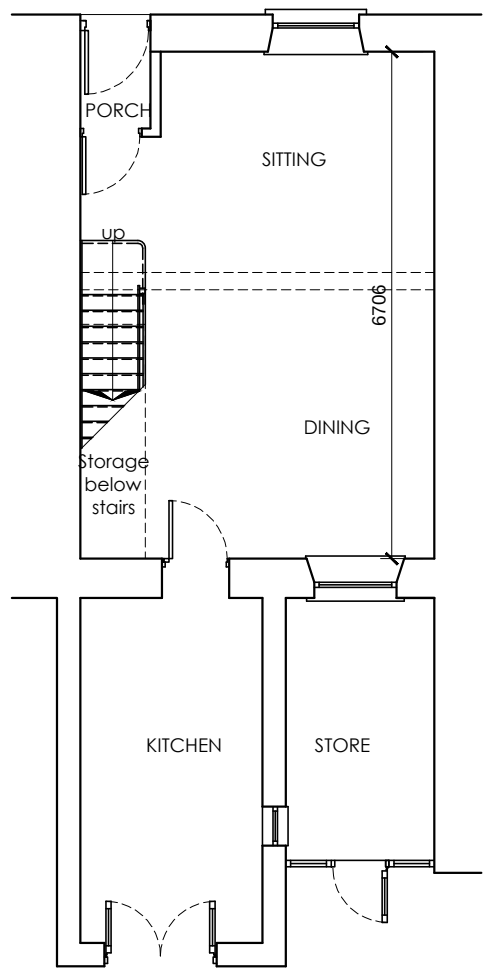

Ground floor plan 1:100

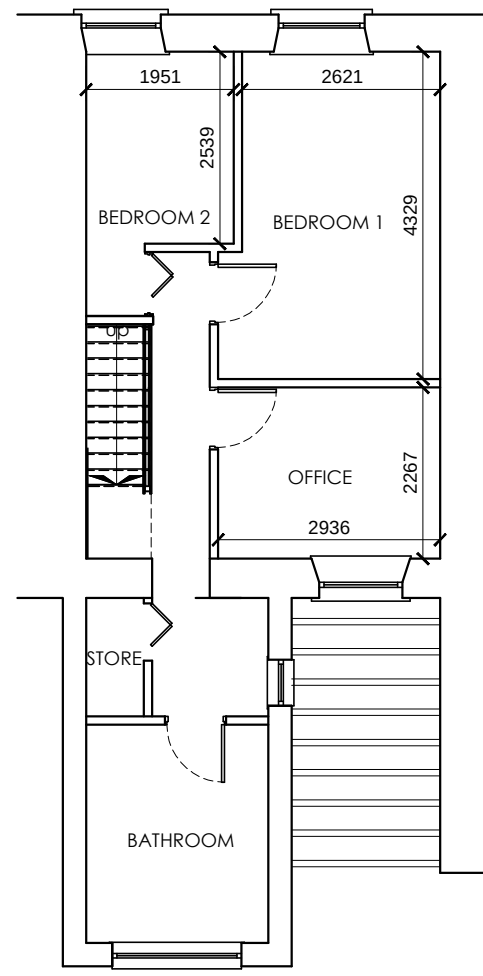


First floor plan 1:100

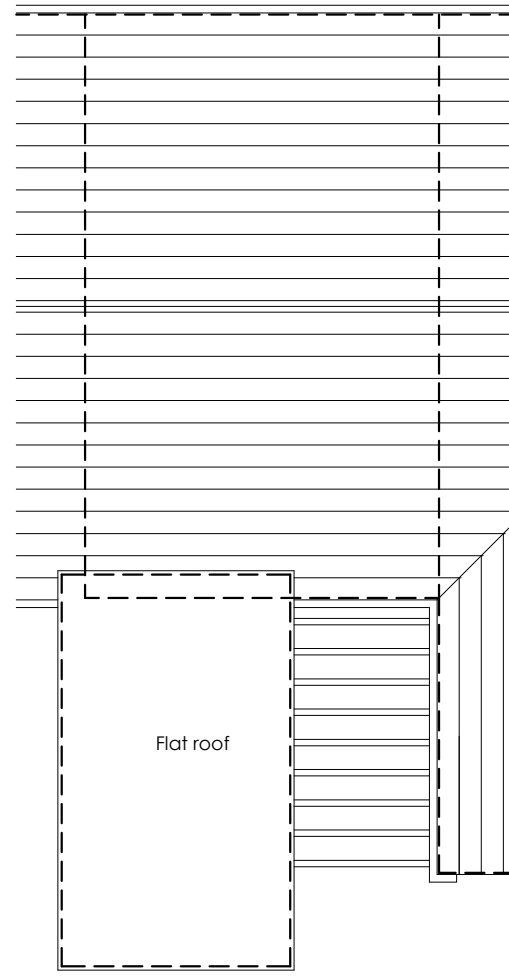


Roof plan 1:100



Rear (east) elevation 1:100

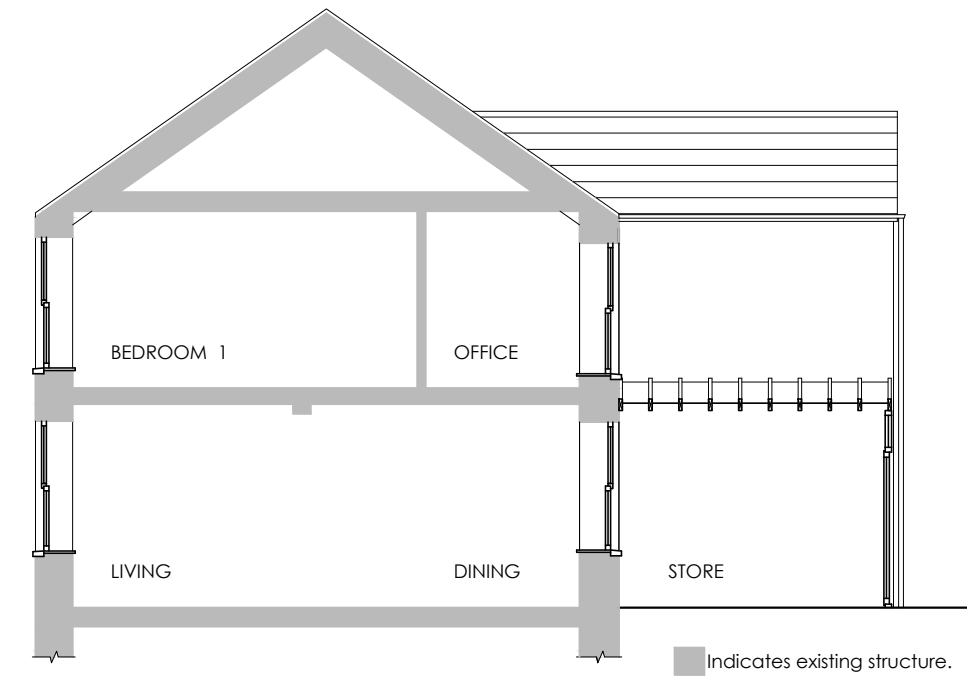


Section AA 1:100

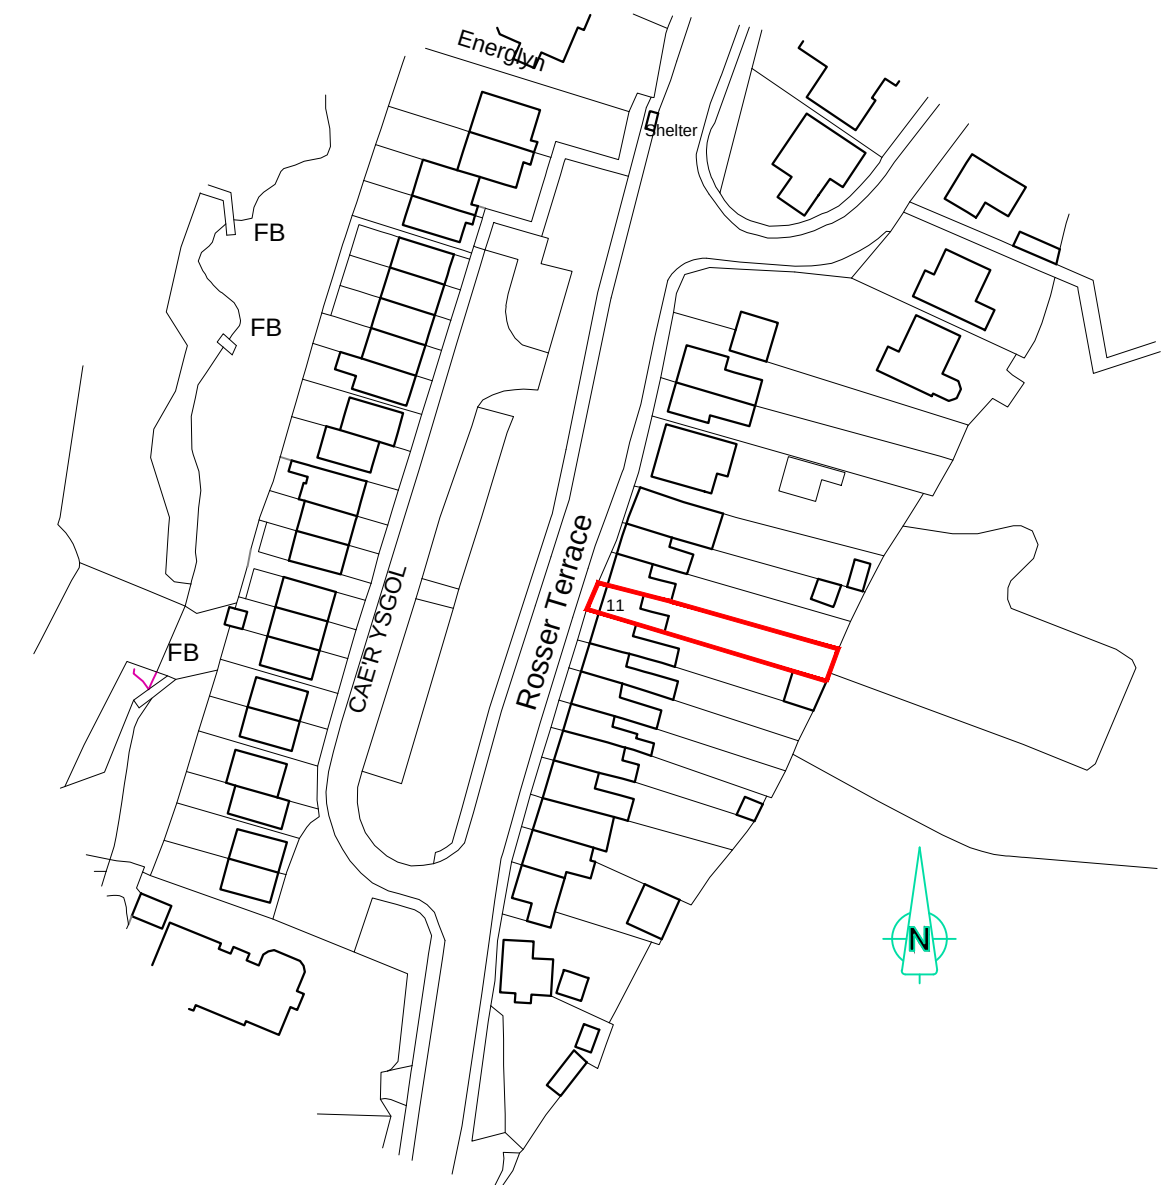


Location plan 1:1250


PROPOSED

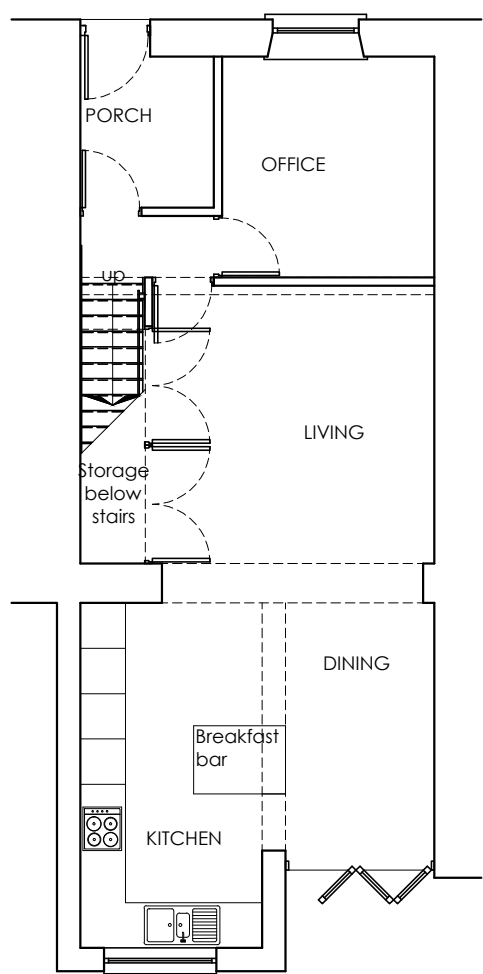

Ground floor plan 1:100

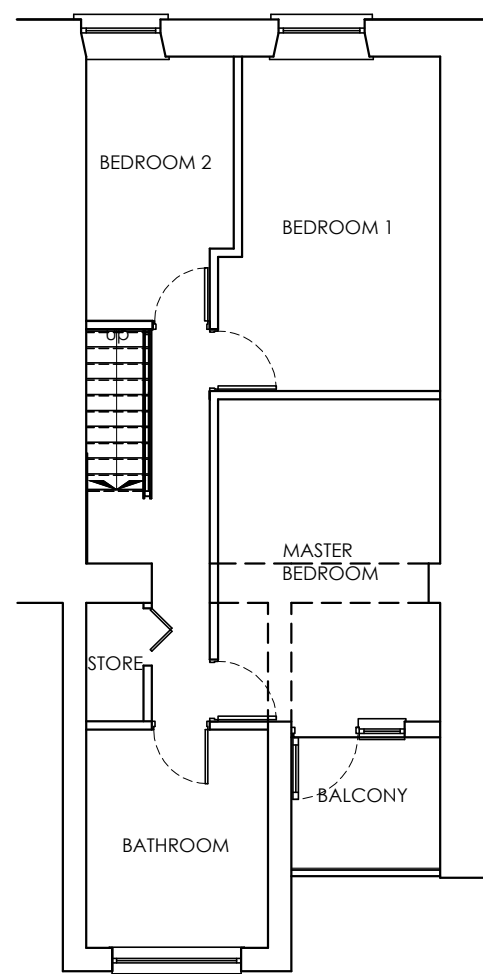


First floor plan 1:100

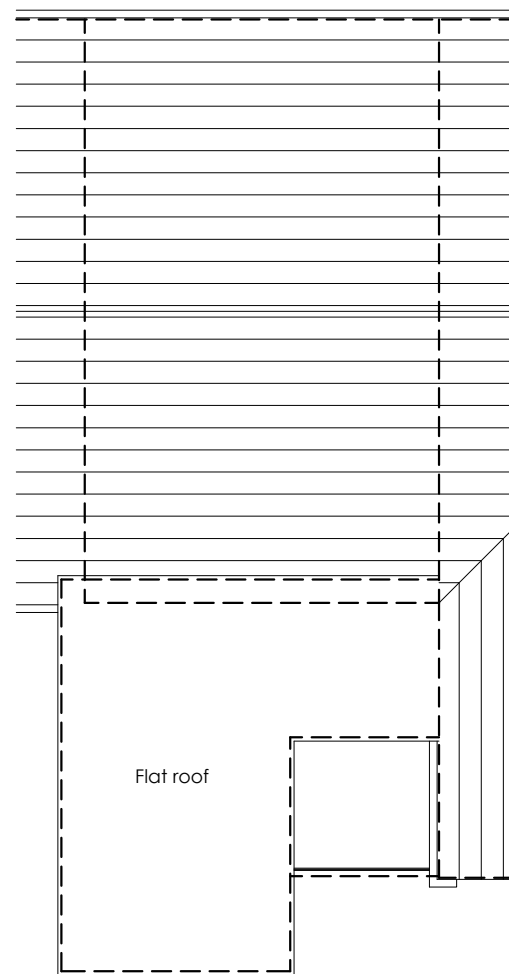


Roof plan 1:100




Rear (east) elevation 1:100

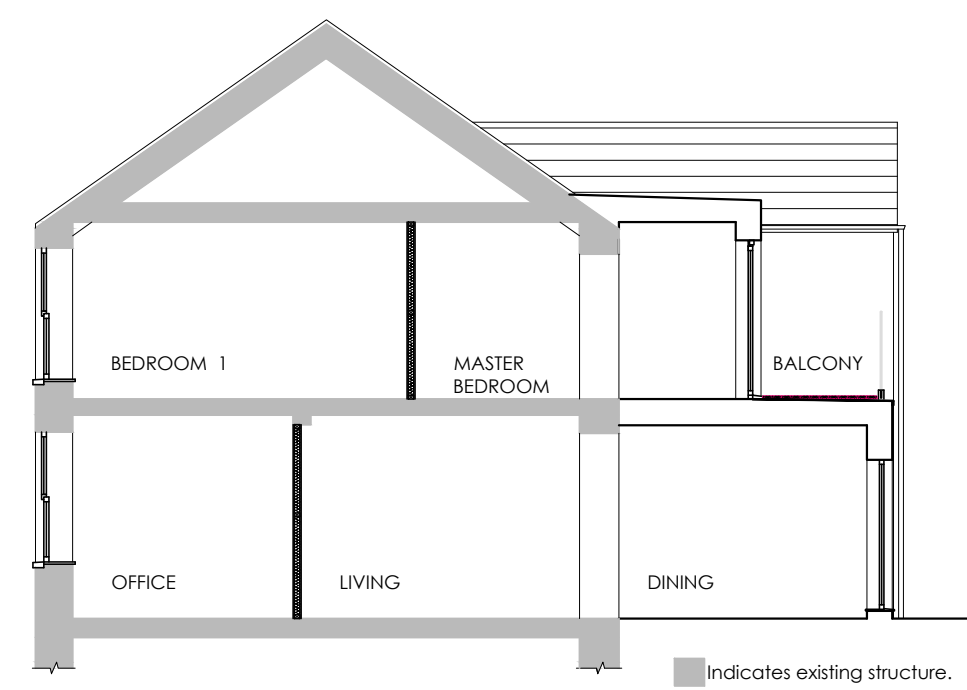


Section AA 1:100

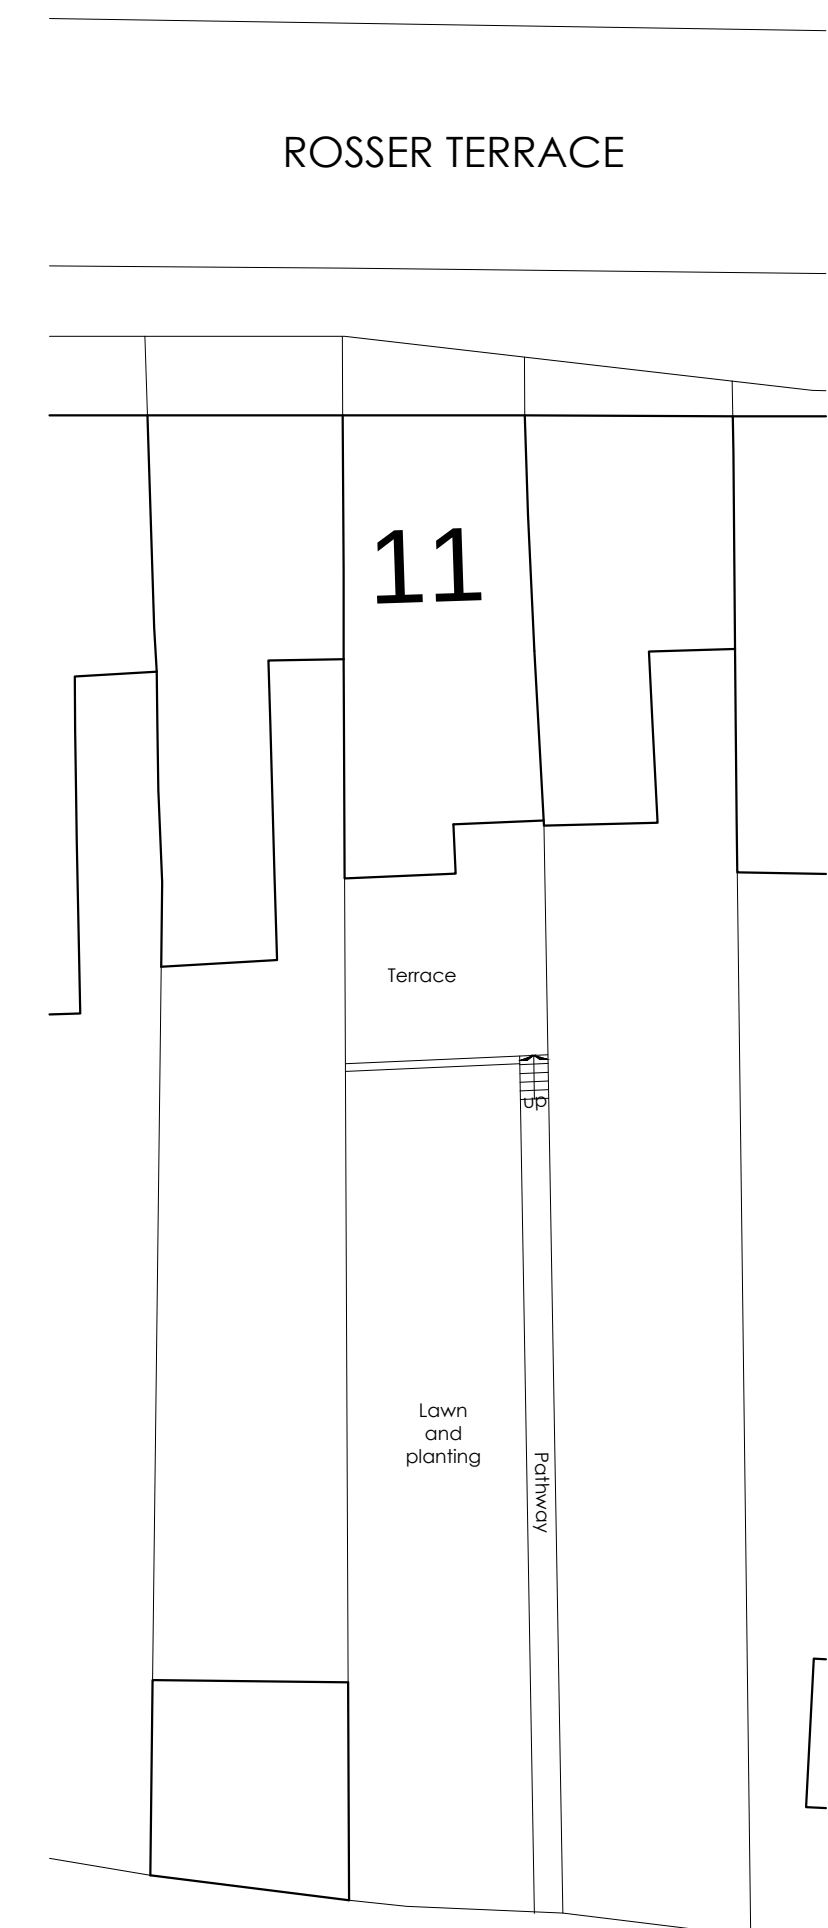


Site layout plan as existing and proposed 1:200

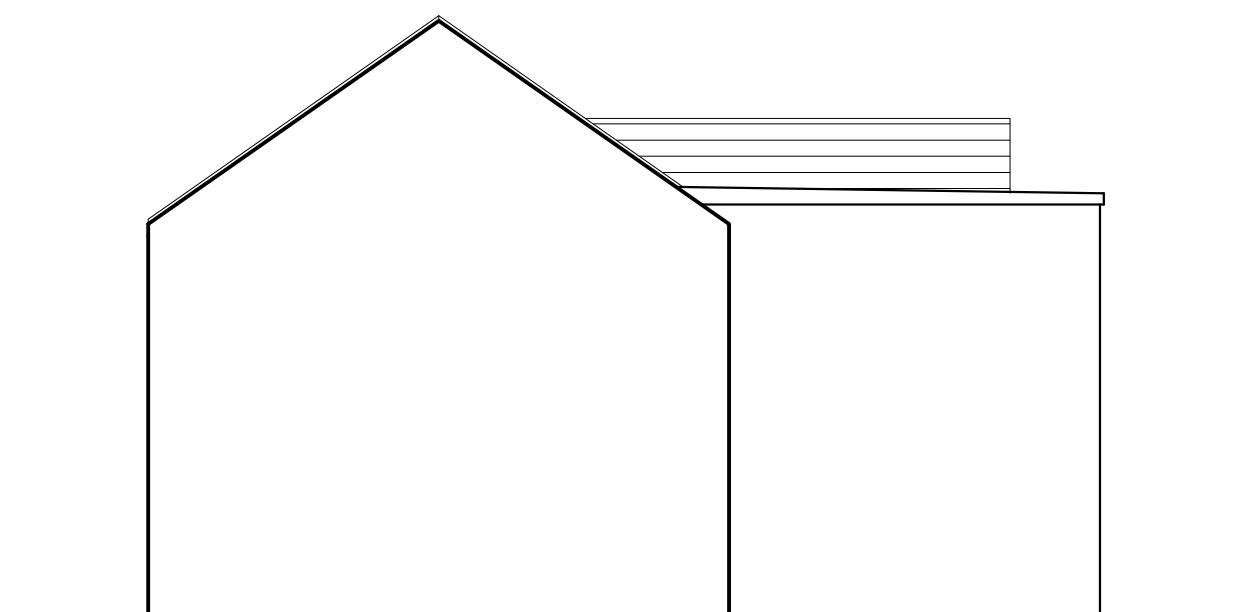

South side gable elevation as existing and proposed 1:100

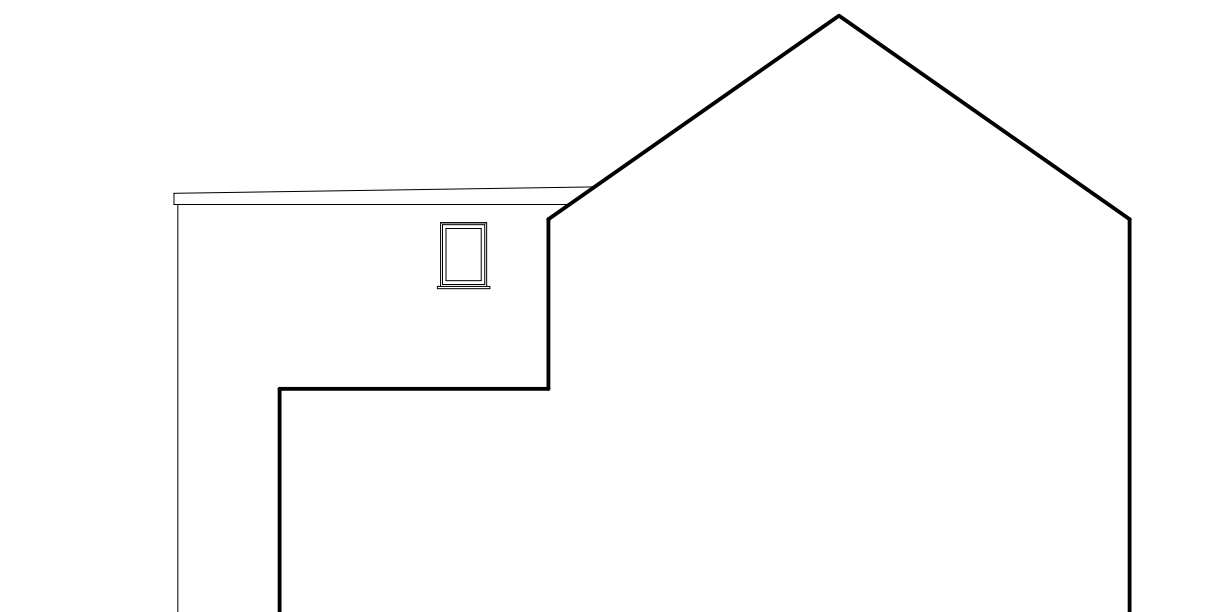

South side gable elevation as existing 1:100

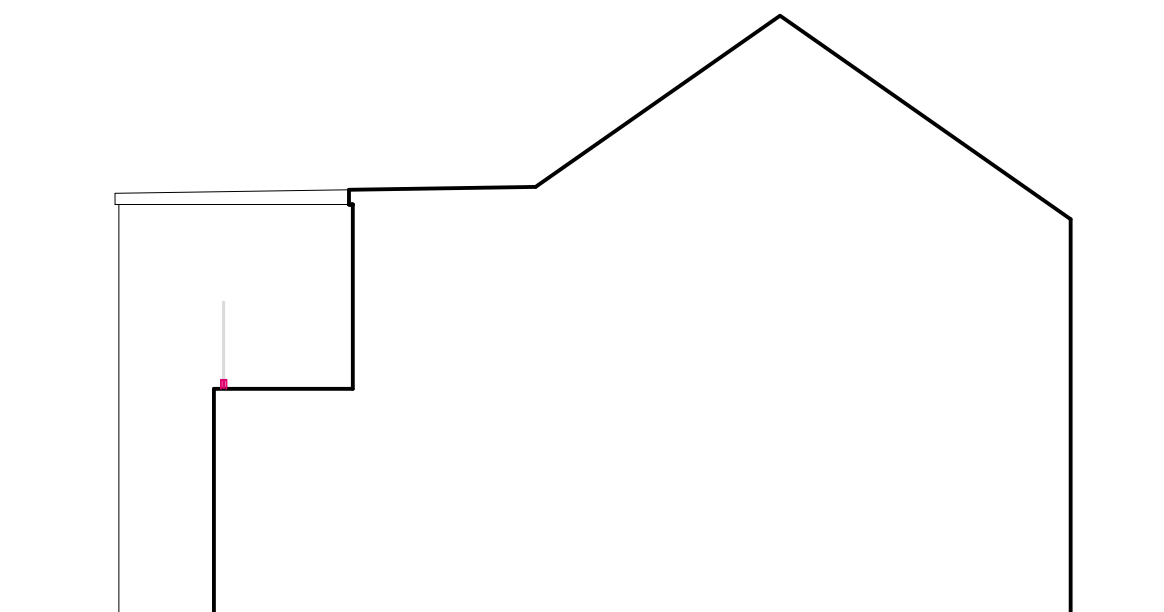

South side gable elevation as proposed 1:100

The Contractors shall check all dimensions on site and report all errors, discrepancies and omissions to the Architect. Do not scale off this drawing. Use figured dimensions only.

This drawing is copyright. It must not be copied, used or disclosed to third parties without the prior permission of the Architect.

Rev E - 04.10.24 - Existing extension length amended on site layout plan.
Rev D - 24.09.24 - Site layout plan title amended.
Rev C - 19.09.24 - Location plan amended and side gable elevations added.
Rev B - 10.09.24 - Site layout amended.
Rev A - 28.08.24 - Rear outrigger to No 12 Rosser Terrace added to proposed section AA.

Contract Title
Rear extension and internal re-ordering at 11 Rosser Terrace, Clifre, Neath SA10 8LH for Mr & Mrs Lomax

Drawing Title
Plans, elevations and section AA as existing and proposed

Drawn
AgW

Ch'k'd
AgW

Date
07.2024

Drawing No.
1319/01

Scale
as shown @ A1

Revision
E

Stage
Preliminary P Planning PL Building Reg BR Tender T

PL

AgW
ARCHITECTURE
Architect and Historic Buildings Consultant

12 Burman Street,
Swansea SA1 6BW
Tel: 01792 651115
Mob: 07813 503785
E-mail: agwarchitecture@aol.com