



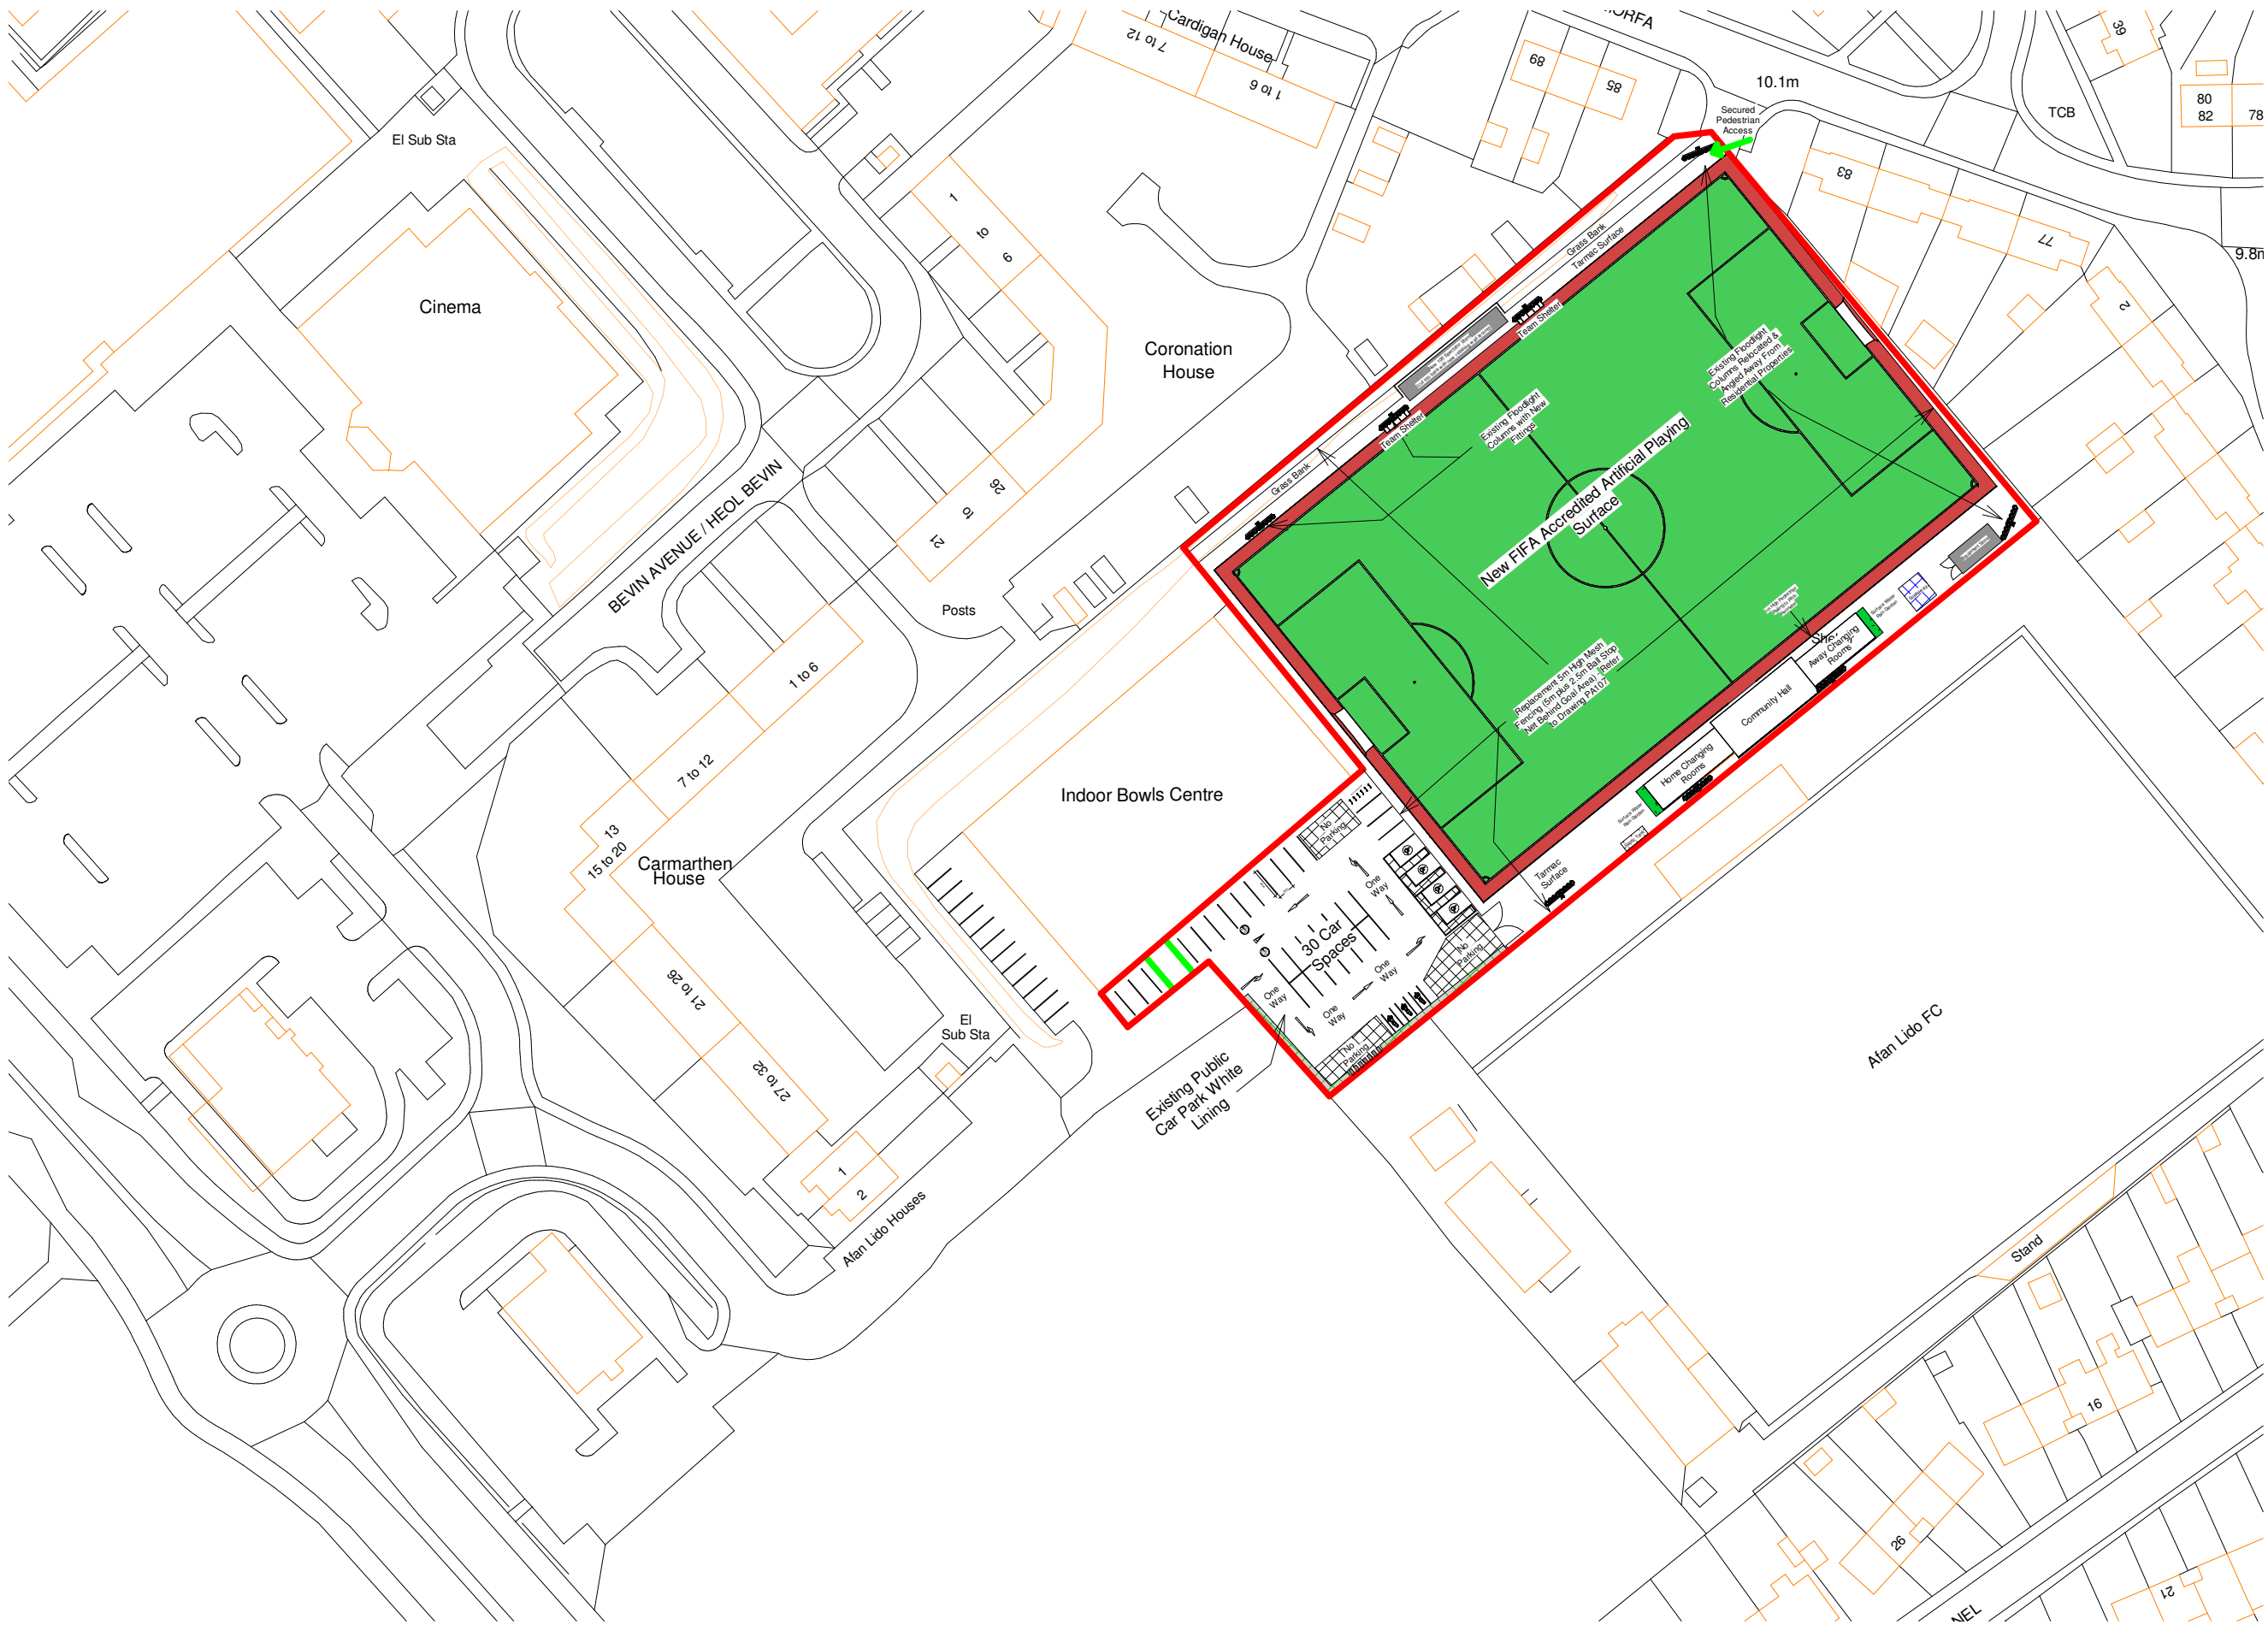

NOTES:

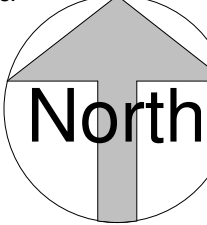

North

Redline Boundary: 9918 sqm



DRAWING STATUS	
Planning	
PROJECT	
Afan United FC	
TITLE	
Proposed Site Plan	
CLIENT	
Afan United FC	
DRAWN BY	DATE
Gareth Owen	11.09.24
SCALE (@A3)	PROJECT NO.
1 : 1000	GOCD AUFC01
DRAWING NO.	REV
PA102	P05
GO CONCEPT DESIGNS LTD, 73 MARINER'S QUAY, PORT TALBOT, SA12 6AN	
gareth@goconceptdesigns.co.uk	