


FRONT ELEVATION



FLOOR PLAN

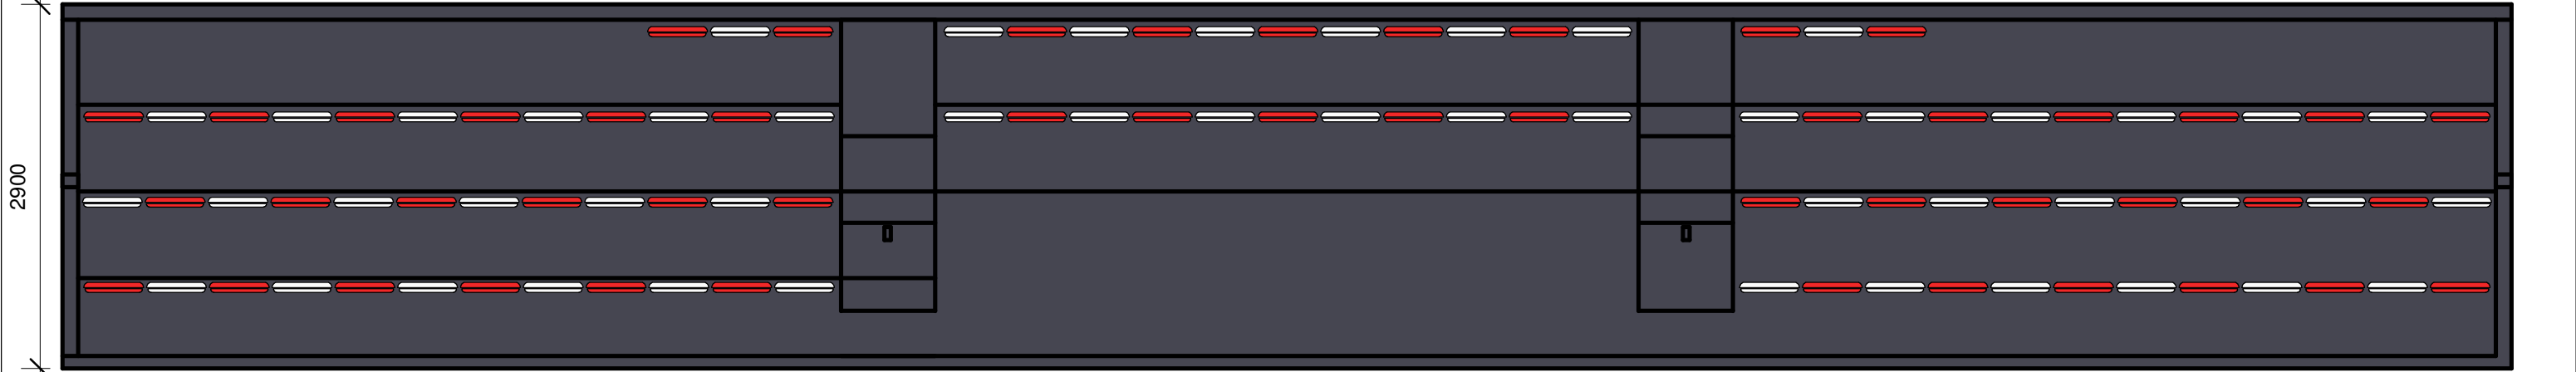

ROOF PLAN



DRAWING STATUS	Planning
PROJECT	Afan United FC
TITLE	100 Seat Spectator Stand
CLIENT	Afan United FC

DRAWN BY
Gareth Owen

DATE
12.09.24


SCALE (@A3)
1 : 50

PROJECT NO.
GOCD AUFC01


DRAWING NO.
PA106

REV
A

GO CONCEPT DESIGNS, 73 MARINERS QUAY,
PORT TALBOT, SA12 6AN
gareth@goconceptdesigns.co.uk

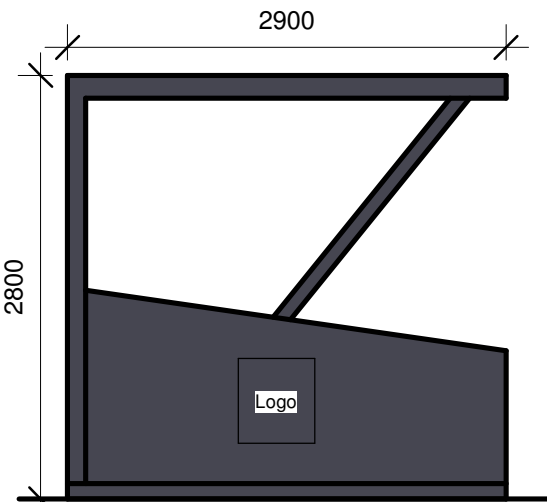

LEFT ELEVATION

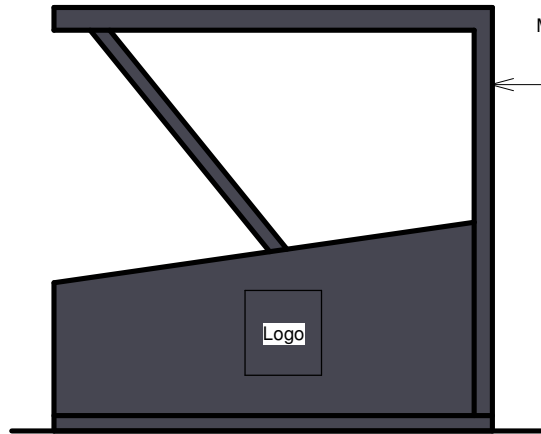

RIGHT ELEVATION

Metal Frame: Powder Coated Anthracite / Dark Grey