



LOW CARBON PLANT

 

Dimensions denote minimum installation & maintenance clearances, extrapolated to hatched areas. All as defined by manufacturer's requirements, refer to product literature for specifics.


ASHP

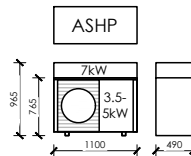

Vaillant aroTHERM plus 3.5 / 5 / 7kW

dimensions: 765 / 965x1100x490mm (hwd)

Vaillant aroTHERM plus 3.5kW: HT 211
Vaillant aroTHERM plus 5kW: HT 421 & HT 531
Vaillant aroTHERM plus 7kW: HT 641


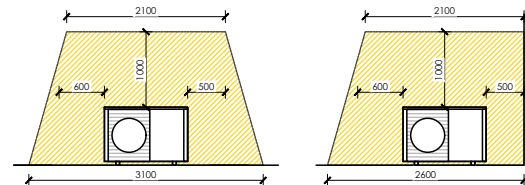


MVHR




Ubiflux Vigor W225
dimensions: 650x600x455mm (hwd)

Volume flow: 40-225m³/h
Heat recovery: 85.0% at 225m³/h
89.0% at 125m³/h

  

Hot Water Cylinder

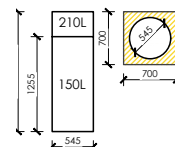


Mixergy cylinder 150 / 210L

dimensions: 1255 / 1585x545mm (hd)


Mixergy 150L for HT 211 & HT 212
Mixergy 210L for HT 421, HT 531 & HT 641

Battery Storage

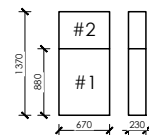

Sonnen Batterie Hybrid 9.53

dimensions: 880 / 1370x670x230mm (hwd)

 

Note: Information presented indicatively for coordination with all - including manufacturer & model specification - TBC by relevant specialist consultant / subcontractor. All revisions to the plant specification must be reported for coordination.

MEP & PLANT PROVISIONS

Information presented indicatively for coordination with all - including manufacturer & model specification - TBC by relevant specialist consultant / subcontractor. All revisions to the plant specification must be reported for coordination.

CONSTRUCTIONS

External walls	500mm
Internal walls	100mm
Intermediate floors	400mm

Constructional thicknesses are indicative only & must be coordinated with fabric requirements for acoustic, fire & thermal performances on a site-by-site basis. All TBC by the constructional preferences of the appointed contractor.

AREA SCHEDULE

WDQR 2021 Area Requirements

2 Person 1 Bed Walk-up: 53.0m²


GF Flat	52.4m ²
FF Flat	58.4m ²
Averaged GIA:	55.4m²

WDQR 2021 General Storage Requirements

2 Person 1 Bed Walk-Up: 1.5m²

GF	
Store	1.5m ²
Total:	1.5m²

FF	
Airing Cupboard (AC)	0.8m ²
Store	0.7m ²
Total:	1.5m²

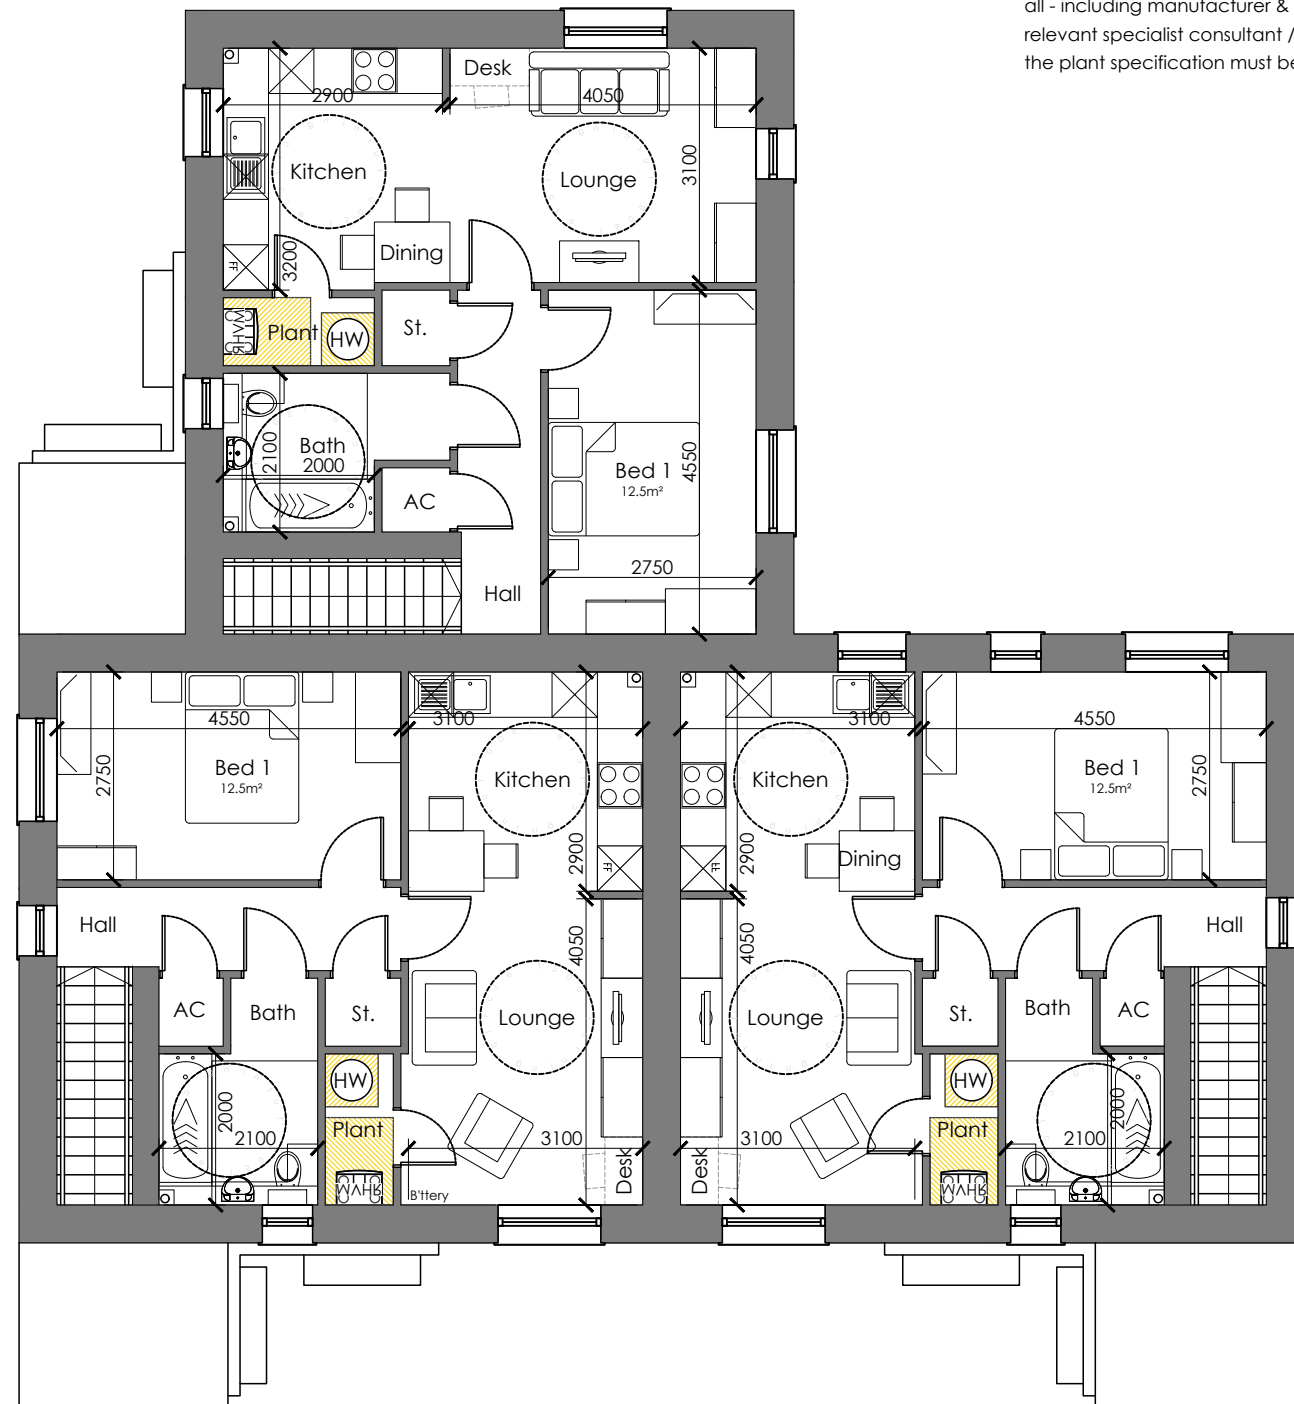

FIRST FLOOR PLAN

A3

Original sheet size

Note: This Drawing is copyright, its use or reproduction is subject to permission from Spring Design & Engineering Consultancy Limited. All rights are reserved until invoices are paid in full. Contact SDC regarding terms & conditions. Check printed scale, responsibility is not accepted for reproduction of digital media or measuring from this document. Only figured dimensions to be used for construction. No responsibility will be taken for any design used for construction prior to receipt of relevant approvals. Report doubts/discrepancies to project Architect.

	Rev	Date	By	CHK	Description
on					
n					
fil					
ns					
pt					
or					
d					
o					
r					
s,					
ct.					

Client: Tai Tarian		Project: Tudor Inn Cimla		Drawing Title: HT 212 First Floor Plan			
Drawing Status: PLANNING SUBMISSION		Date: Feb 24		Drawn By: cc		Checked: cw	
		Director: 1:100 @ A3		Job No: 2617		Drawing No: 212(03)202	
				Rev.:		Unit 2 Chapel Barns Merthyr Mawr Bridgend CF32 0LS t: 01656 656267 e: mail@spring-consultancy.co.uk	