





HT 531

FRONT ELEVATION

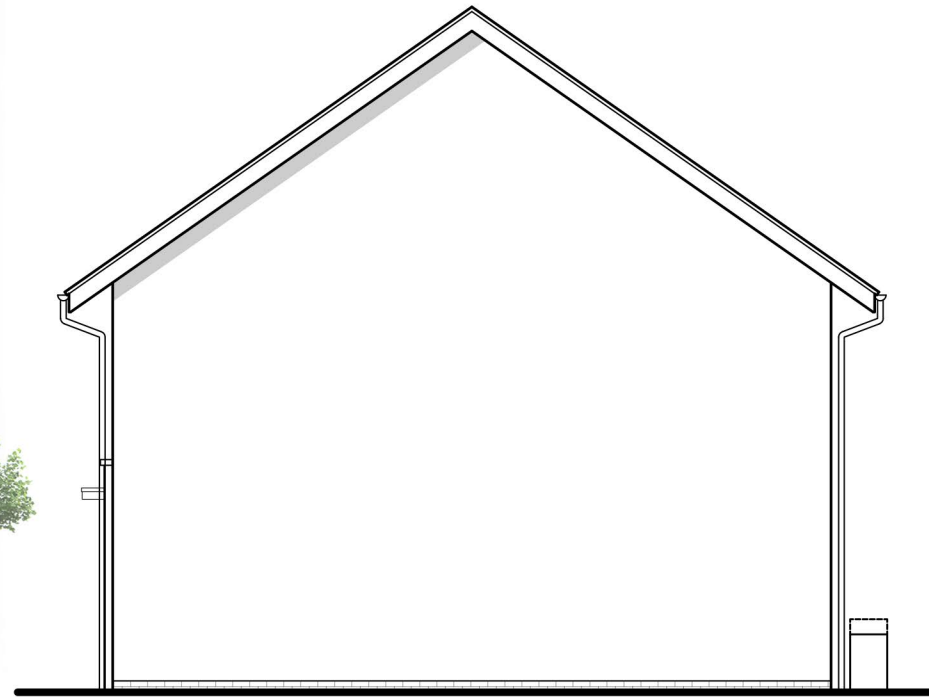


HT 531

SIDE ELEVATION

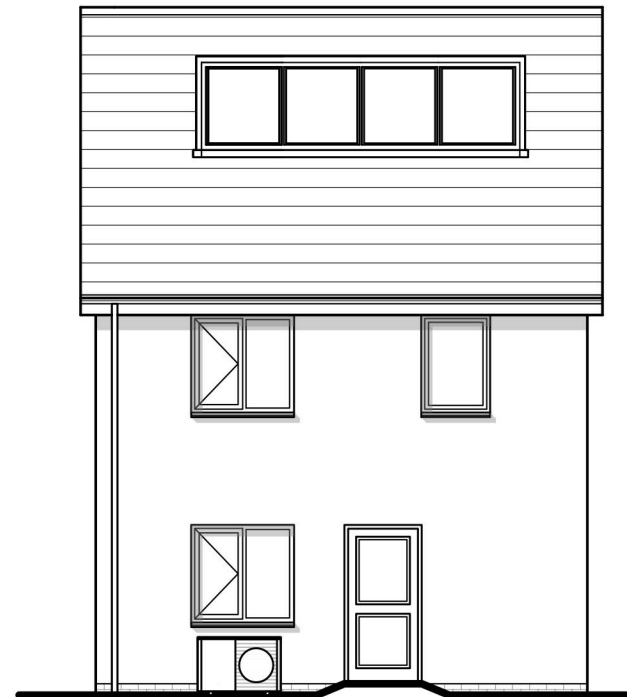

HT 531

REAR ELEVATION

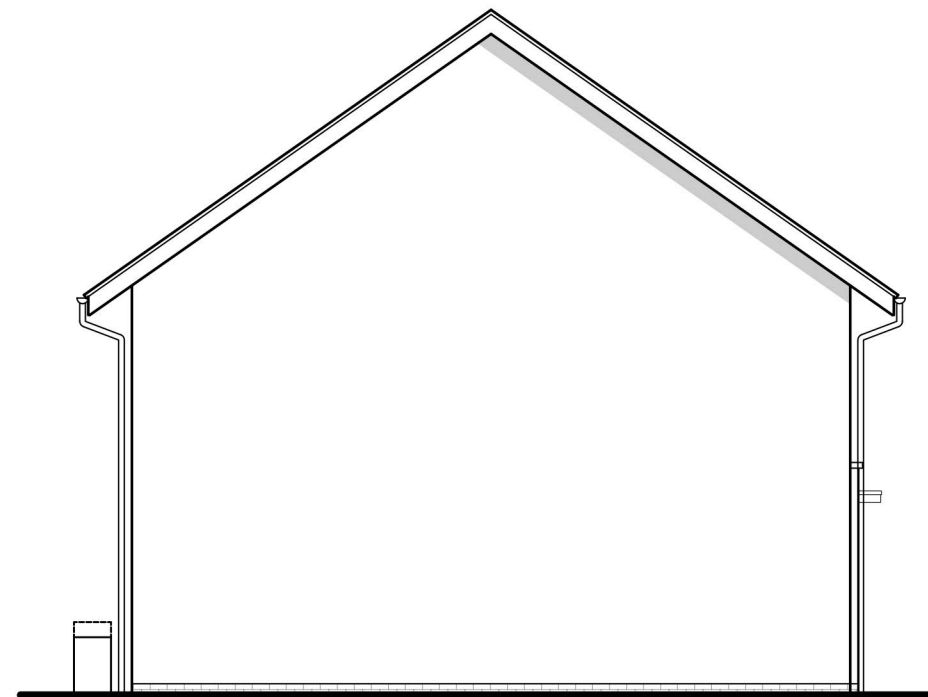

HT 531

SIDE ELEVATION

A3

Original sheet size

Note: This Drawing is copyright. Its use or reproduction is subject to permission from Spring Design Consultancy Limited. All rights are reserved until invoices are paid in full. Contact SDC regarding terms & conditions. Check printed scale, responsibility is not accepted for reproduction of digital media or measuring from this document. Only figured dimensions to be used for construction. No responsibility will be taken for any design used for construction prior to receipt of relevant approvals. Report doubts/discrepancies to project Architect.			
Rev	Date	By	CHK Description
A	12.08.24	CC	HT 531 replanned

Client: Tai Tarian		Project: Tudor Inn Cimla		Drawing Title: HT 531 Elevations	
Drawing Status: PLANNING SUBMISSION	Date: Feb 24	Drawn By: cc	Checked: cc	Director: cc	Scale: 1:100 @ A3
Job No: 2617		Drawing No: 531(03)300		Rev: A	Unit 2 Chapel Barns Merthyr Mawr Bridgend CF32 0LS t: 01656 656267 e: mail@spring-consultancy.co.uk

spring
design