


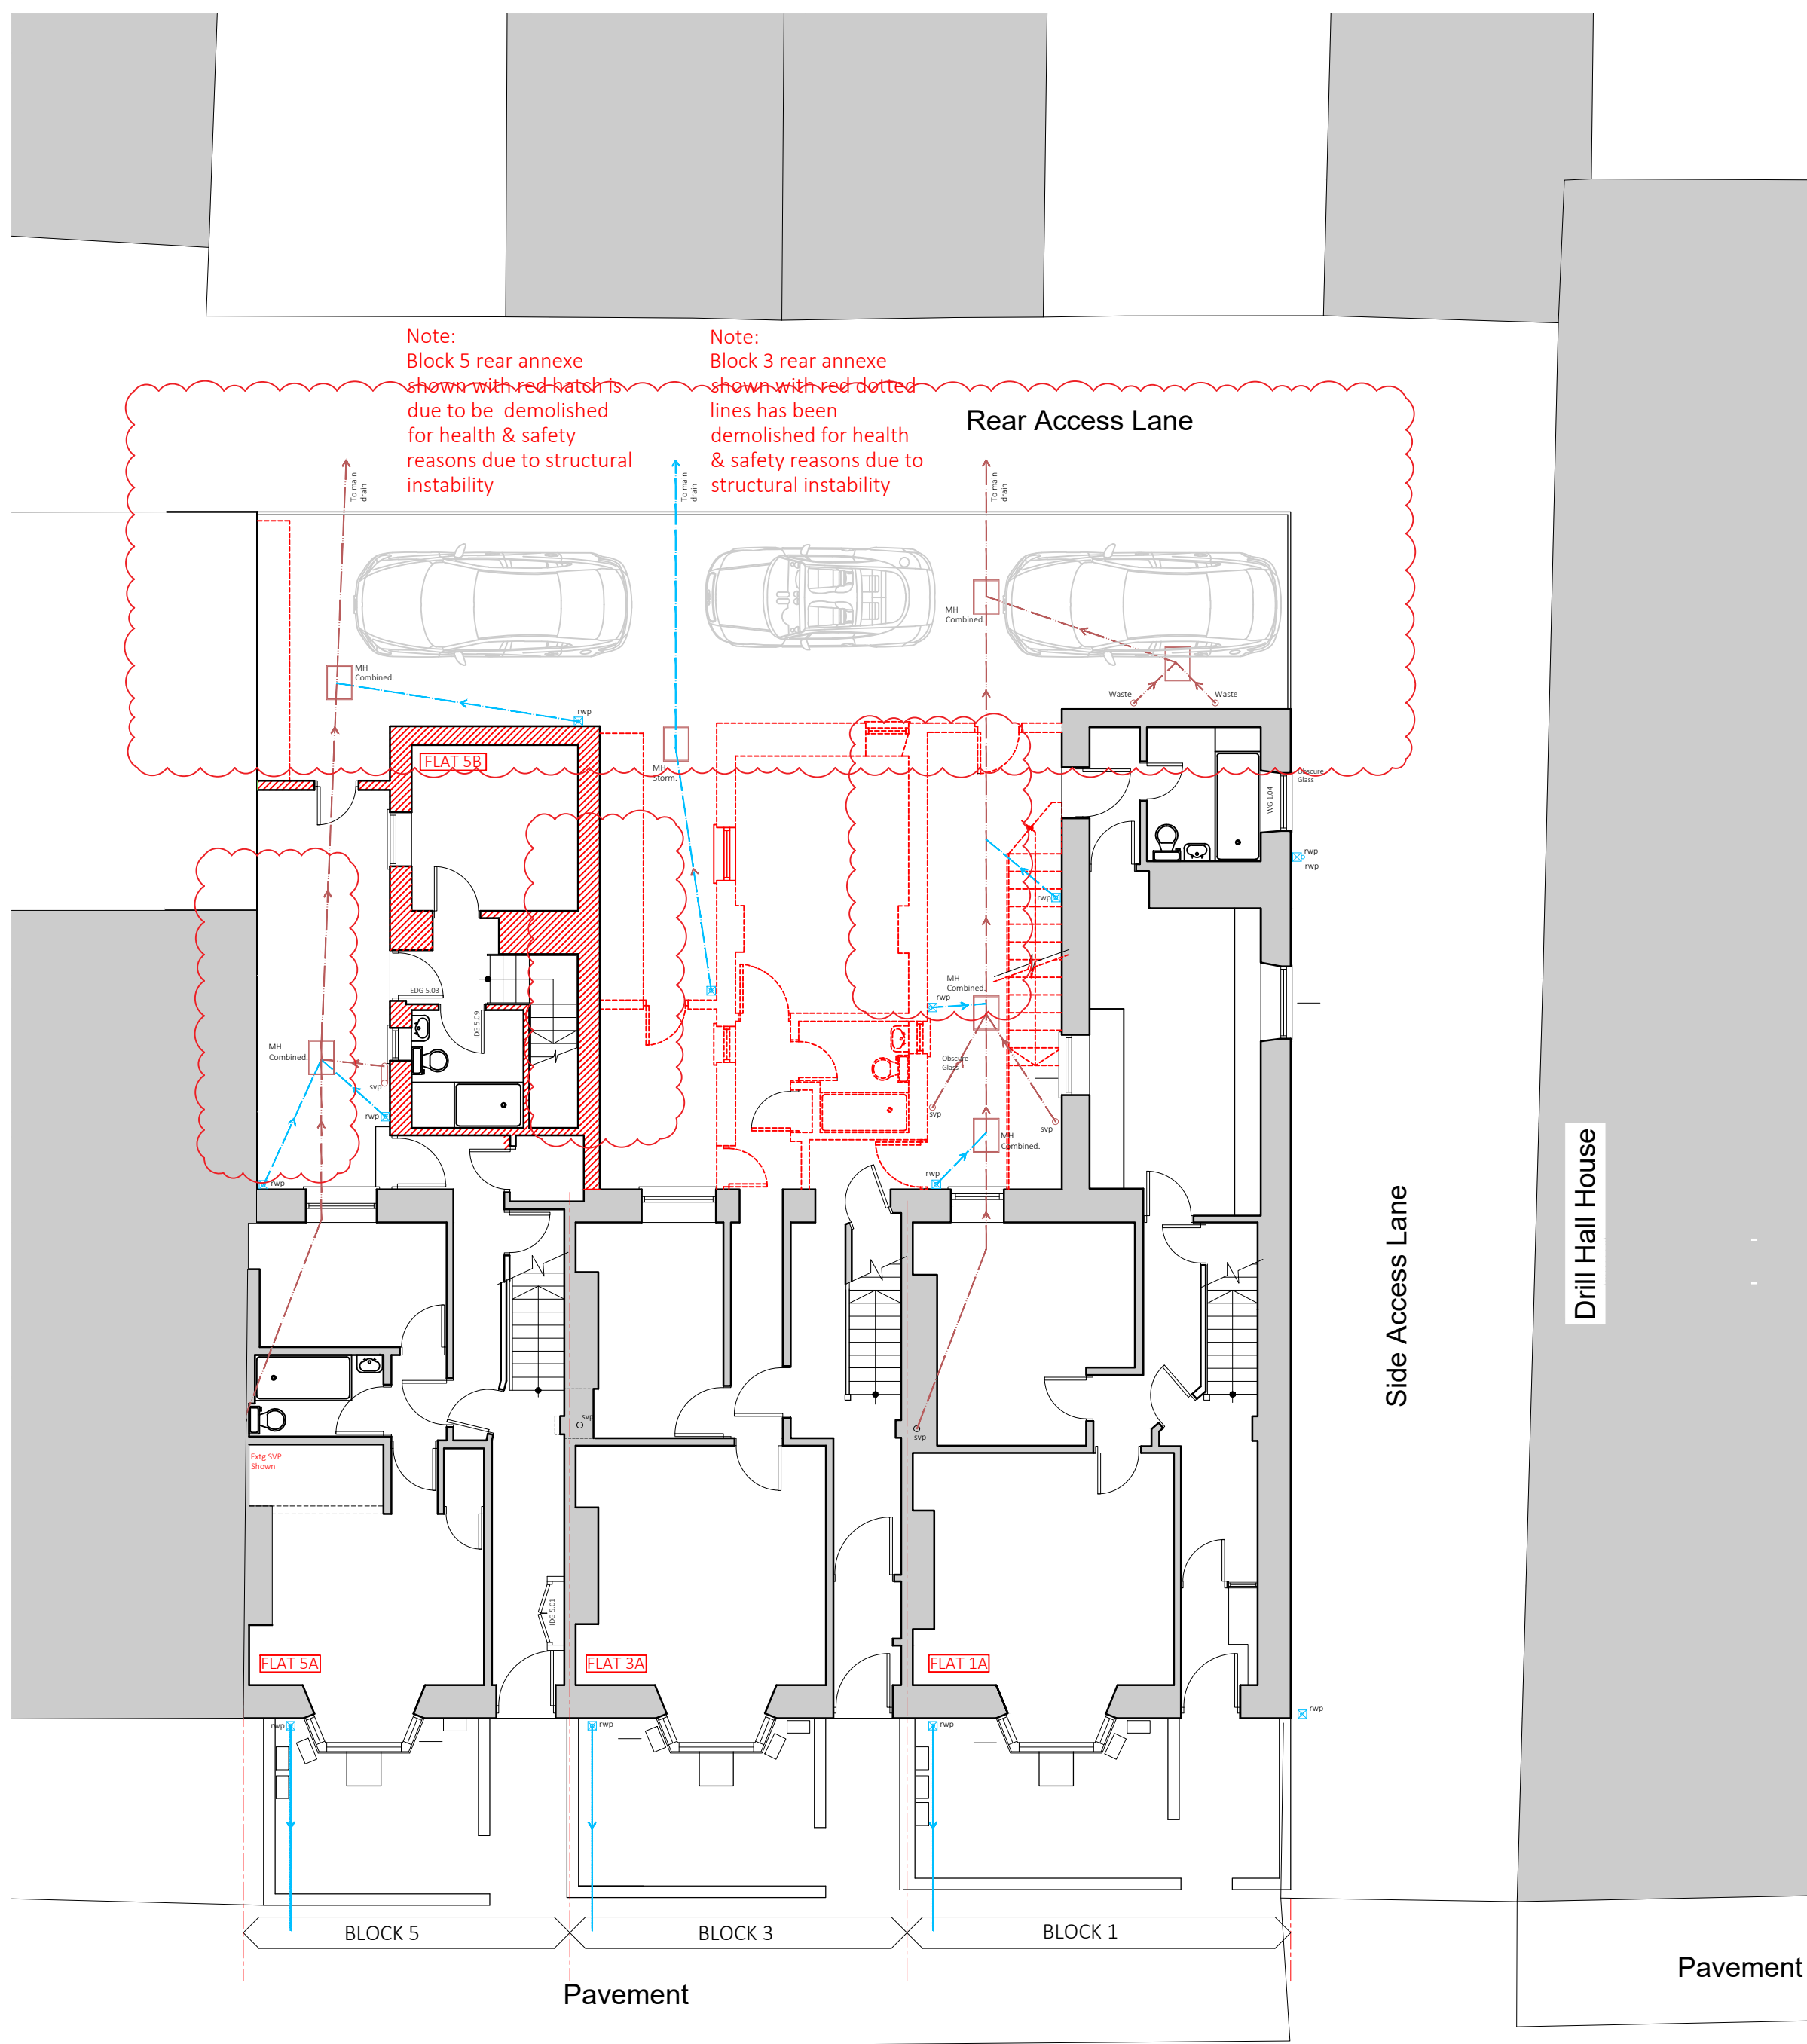
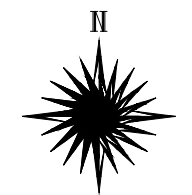
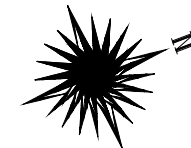
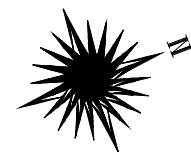
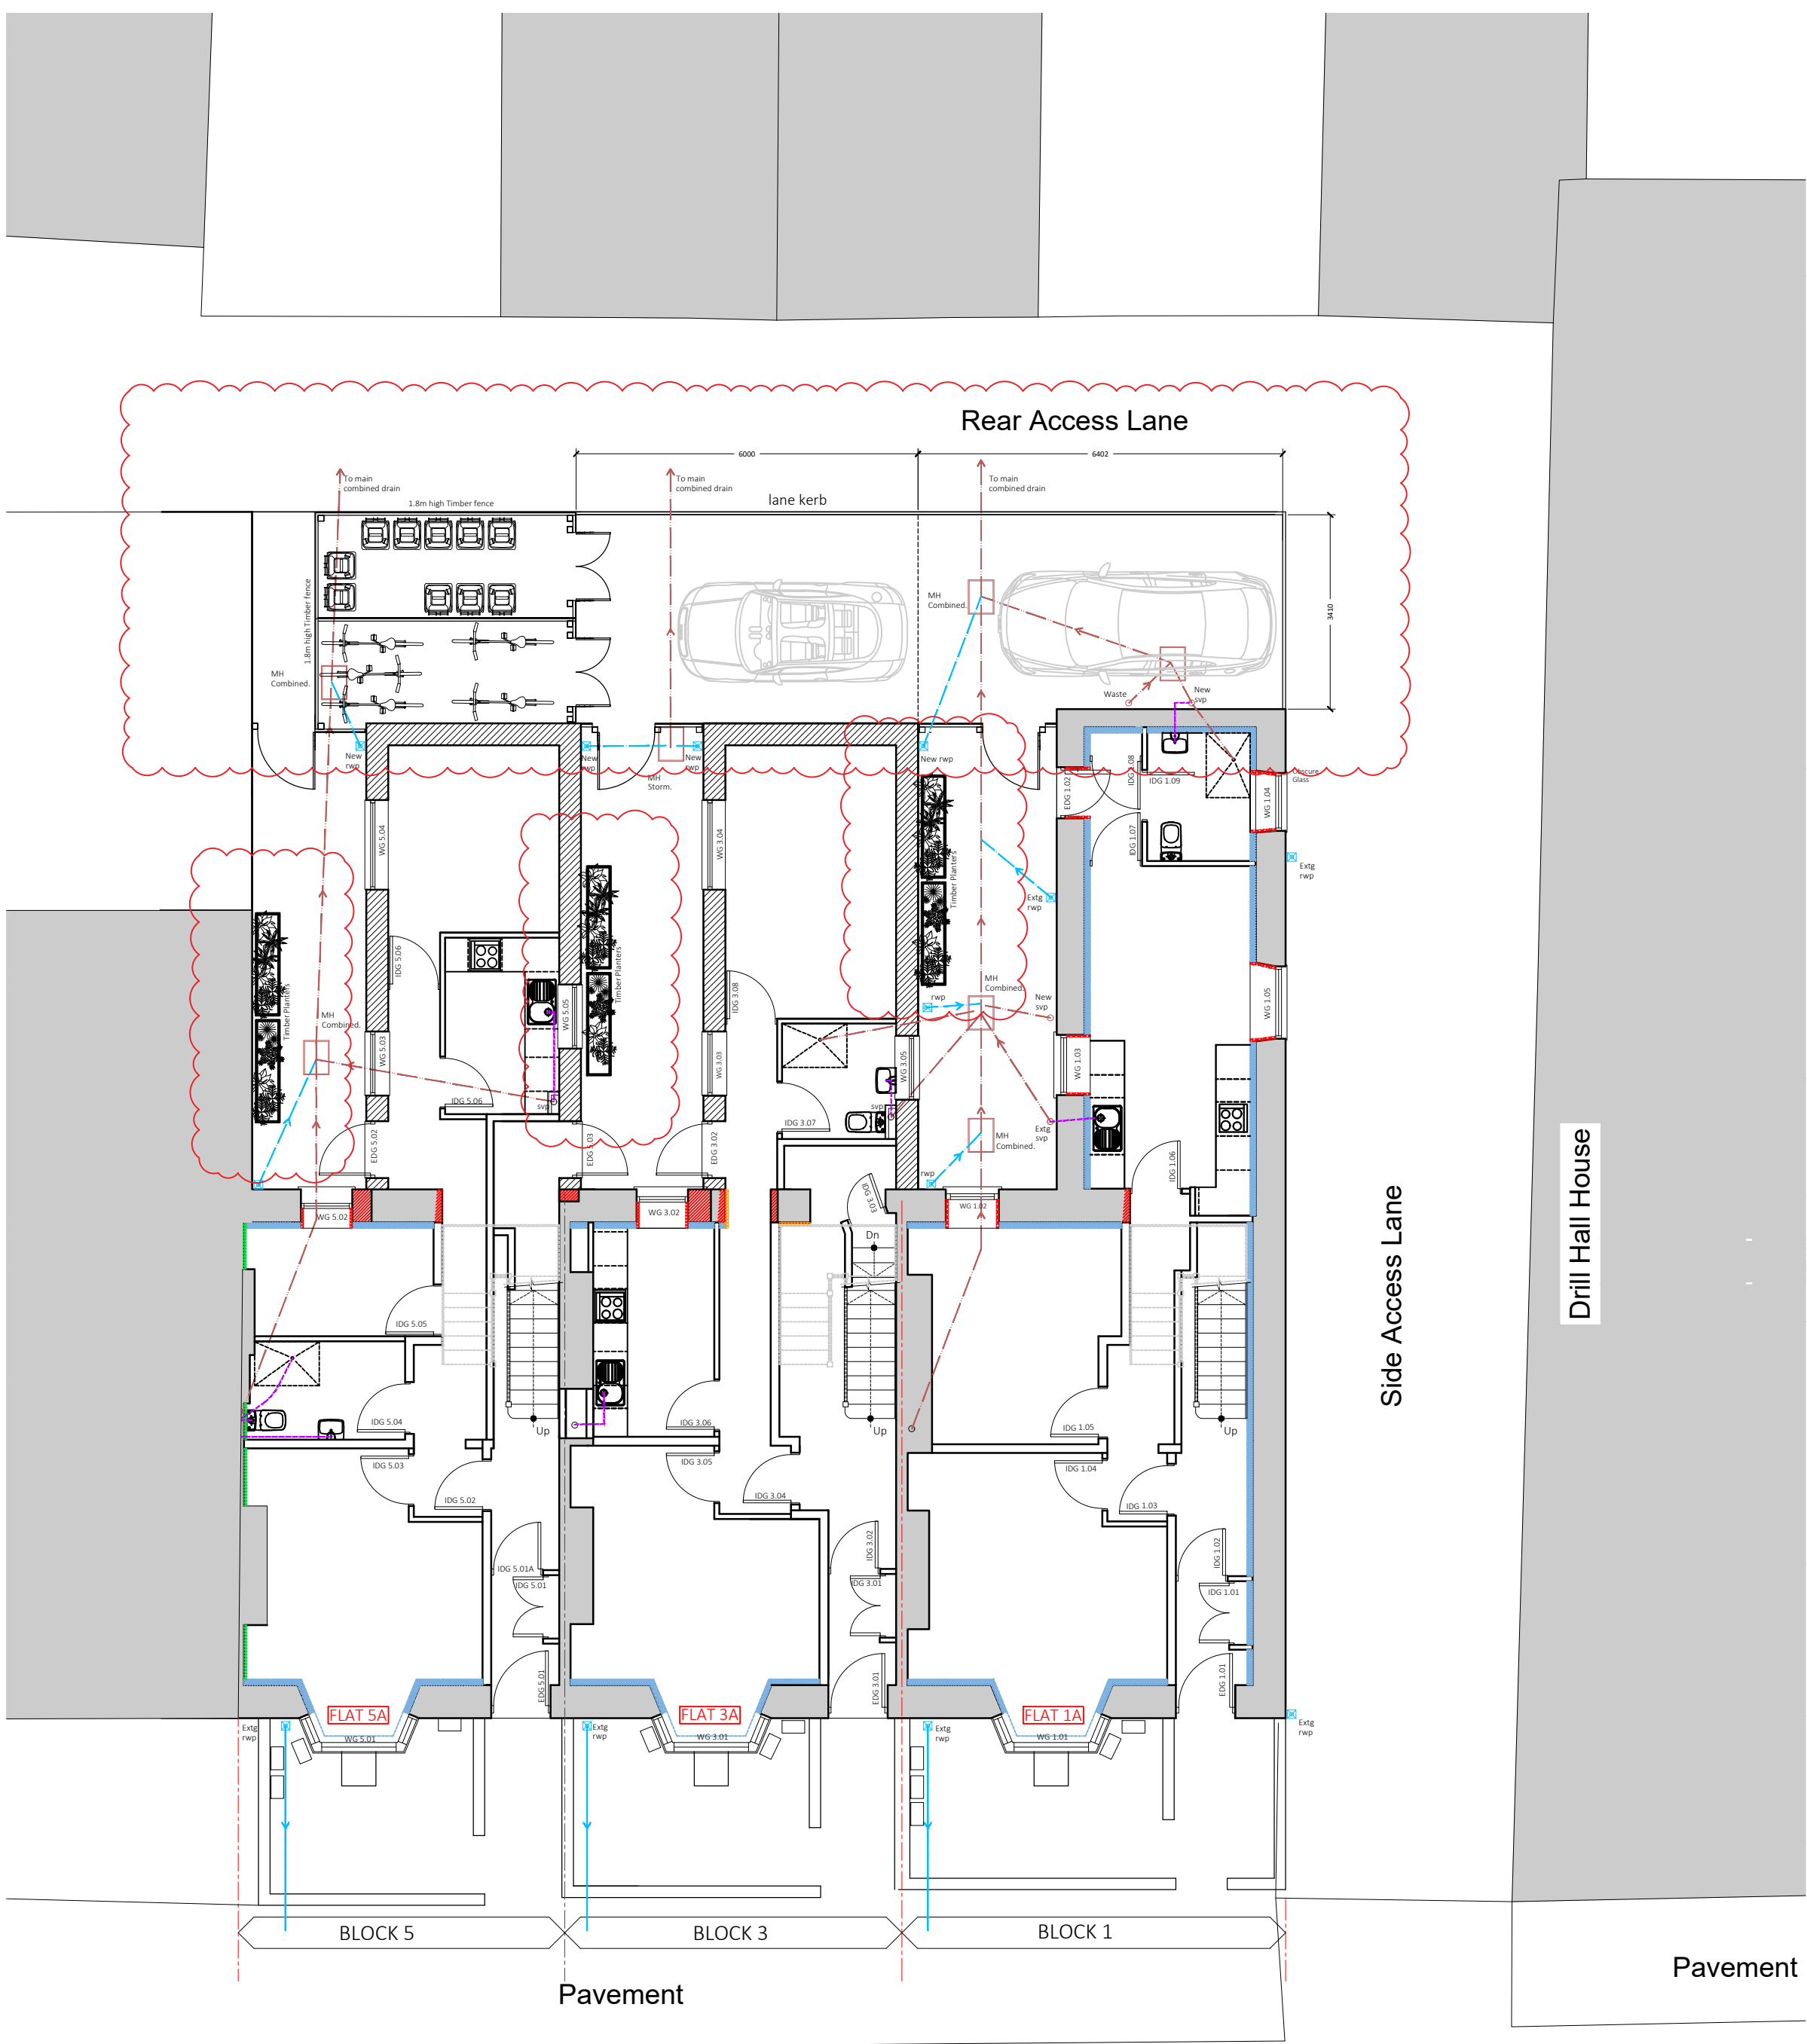


 


Existing Site Plan
SCALE 1:100 @ A1

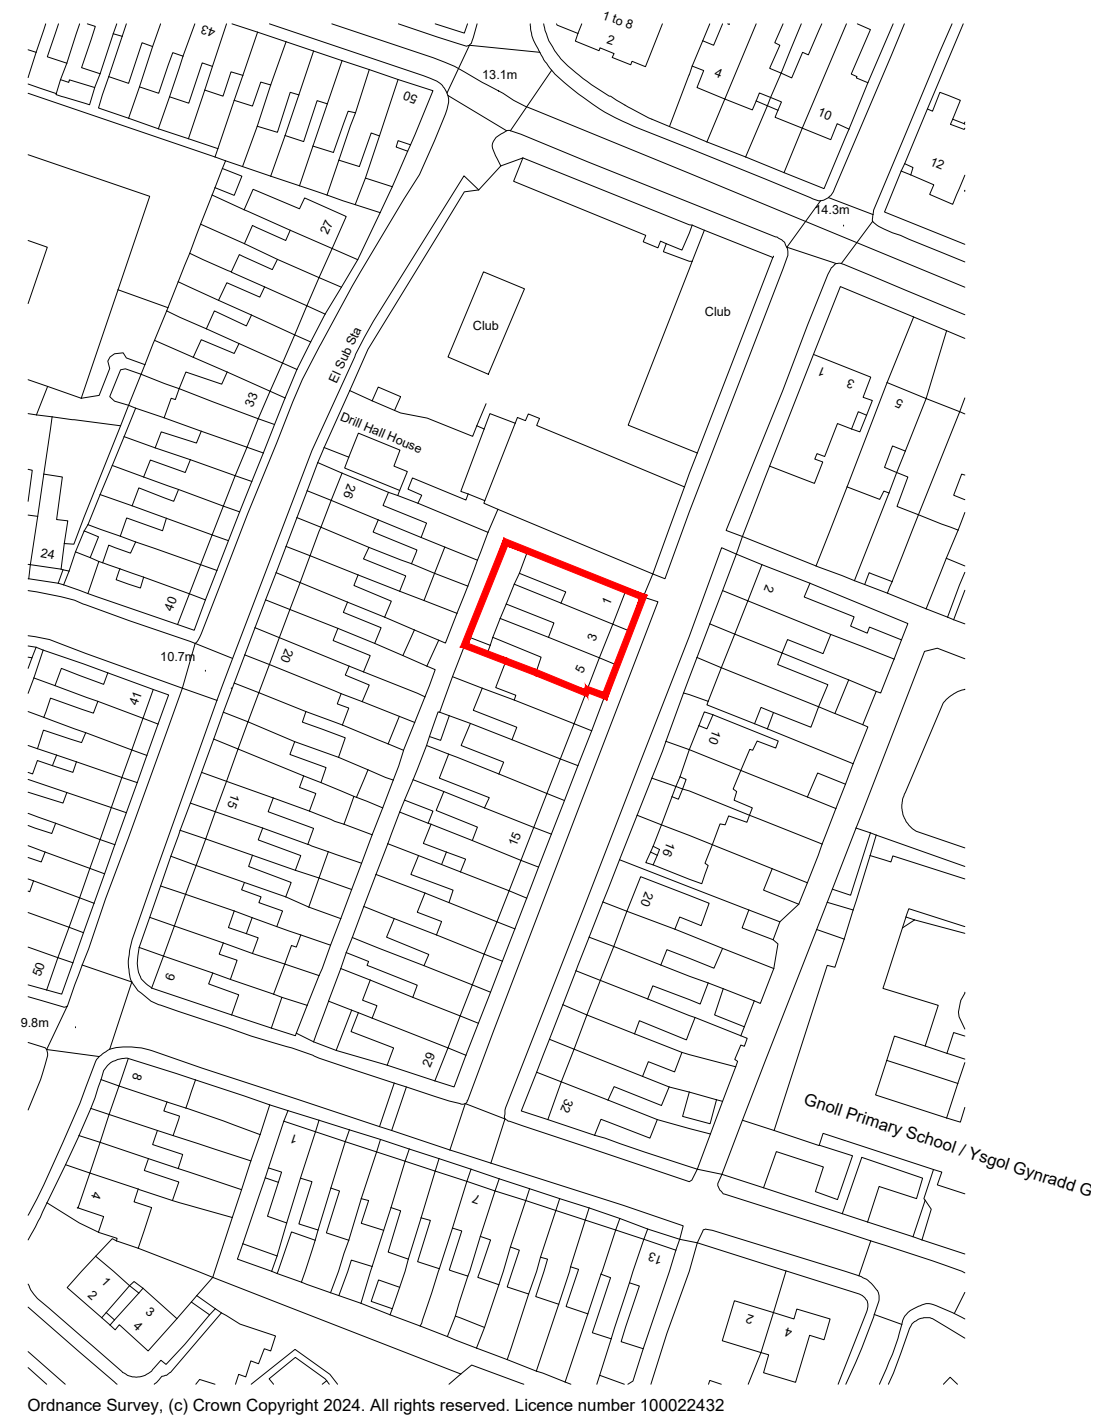

Proposed Site Plan
SCALE 1:100 @ A1

 

Site Plan Location Plan
SCALE 1:1250 @ A1

 



HURLEY & DAVIES

contactus@hurleyanddaves.co.uk
www.hurleyanddaves.co.uk

This drawing must not be scaled.
figured dimensions and levels
should be used. Any inaccuracies
must be notified to the Contract
Administrator.

THIS DRAWING IS COPYRIGHT

SWANSEA OFFICE/AMWYDDFA ABERTAWI
12 Aia Court, Riverside Business Park, Mallard Way,
Swansea, SA7 0AJ
T: 01792 791100

CAERPHILLY OFFICE/AMWYDDFA CAERPHILLY
206 High Street, Blackwood, Caerphilly, NP12 1AJ
T: 01495 225281

HEREFORD OFFICE/AMWYDDFA HEREFORD
7.01 The Shell Store, Canary Drive, Hereford HR2 6SR
T: 01432 674780

Rev

Date

Init

Description

Rev

Date

Init

Description

/

30/08/24

CJ

Planning Issue

A

10/10/24

CH

Bin Stores Amended. Cycle Store & timber
planters added

DRAWING STATUS.
PLANNING

Drawing No.
HD5079-AR-RA-00-105

Rev.
A

Client: Pobl Group

Project: Int. refurbishment & 2No. rear extensions to
Blocks 1, 3 & 5 Rugby Avenue

Title: Location, Existing and Proposed
Block Plans

Scale: As Shown

Date: 29/08/2024

Drawn: CJ

Checked: CH

Approved: /