




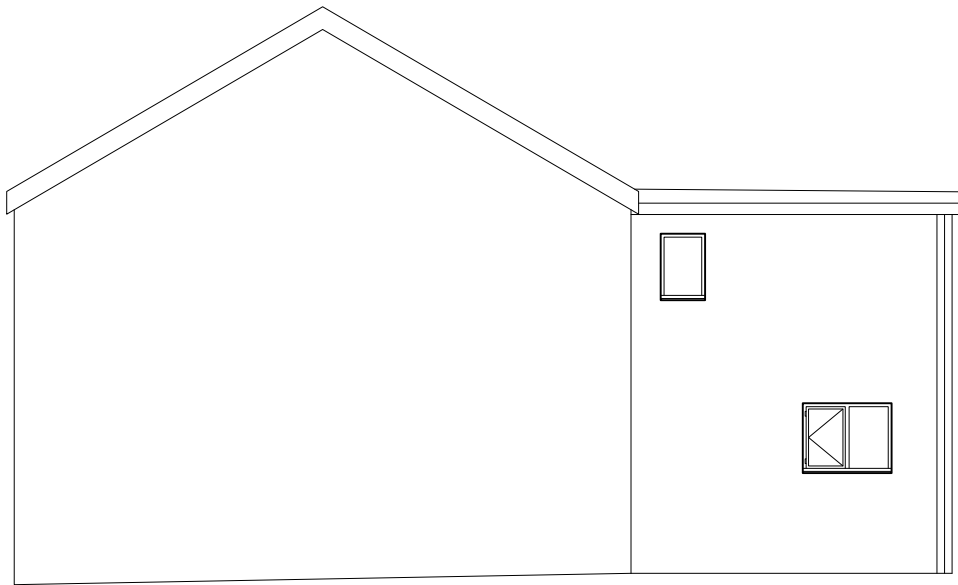


SIDE ELEVATION
EXISTING

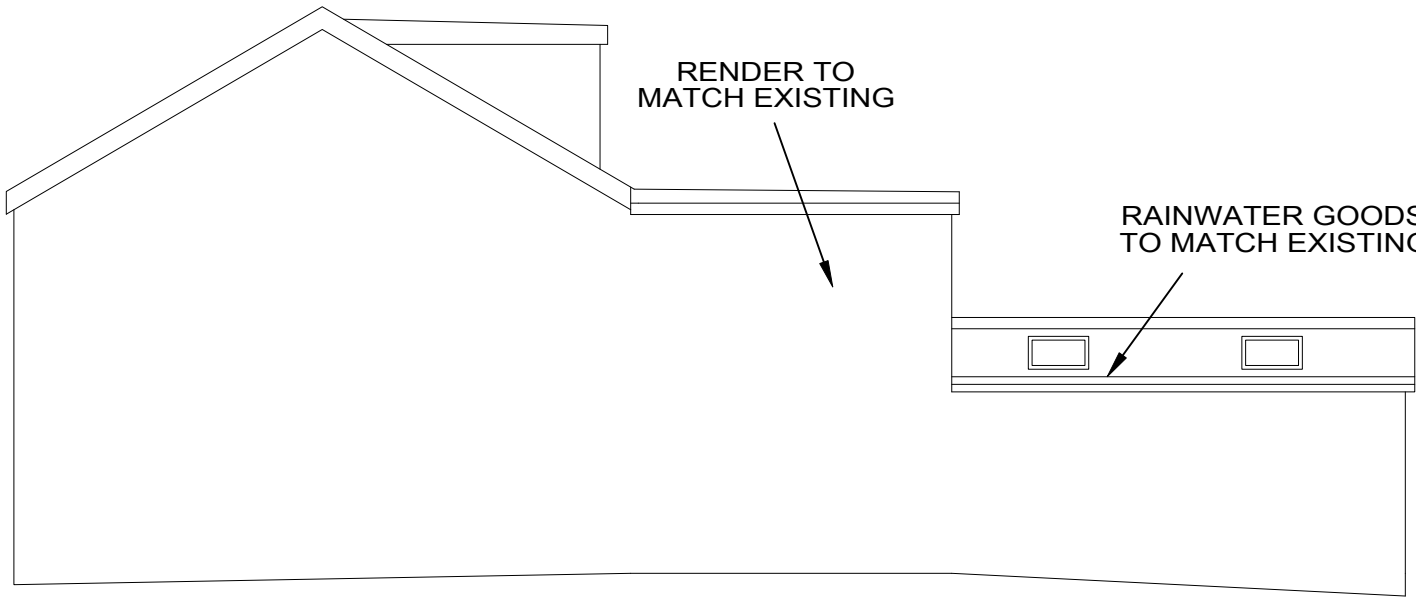


SIDE ELEVATION
PROPOSED

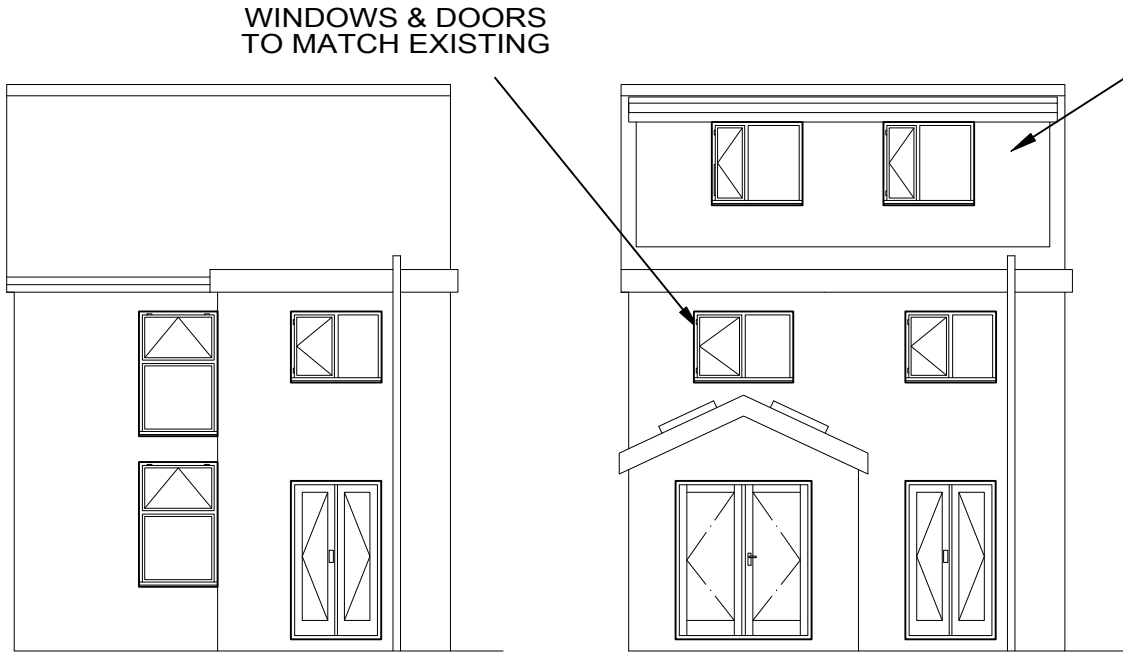

REAR ELEVATION
EXISTING

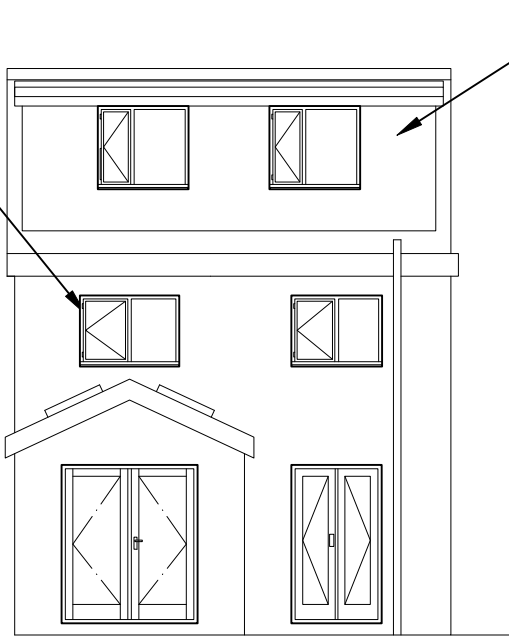

REAR ELEVATION
PROPOSED

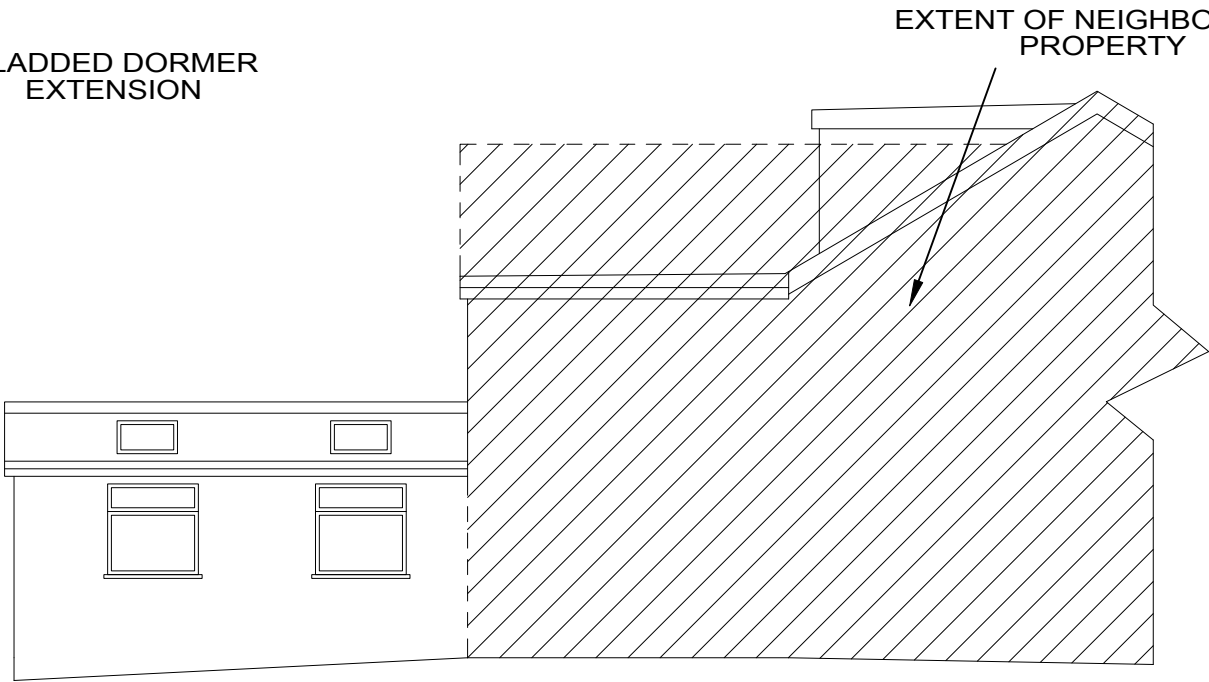

PARTIAL SIDE ELEVATION TO
NEIGHBOUR PROPOSED

NOTES:
All dimensions must be checked on site and not scaled from this drawing.

@copyright

GWYN EVANS & SON
PLANNING &
BUILDING CONSULTANTS
07977107352
G.EVANSANDSONPBC@GMAIL.COM

Client
MR D BIRMINGHAM

Job Title
PART TWO STOREY &
PART SINGLE STOREY SIDE &
REAR EXTENSIONS &
NEW REAR DORMER

Drawing Title
EXISTING & PROPOSED
ELEVATIONS

Scale
1/50 @A3

Date
01/07/2024

Drawn by
JE

Drg No.	Rev.
35T6 - 2024/023 - ELEV01	A