
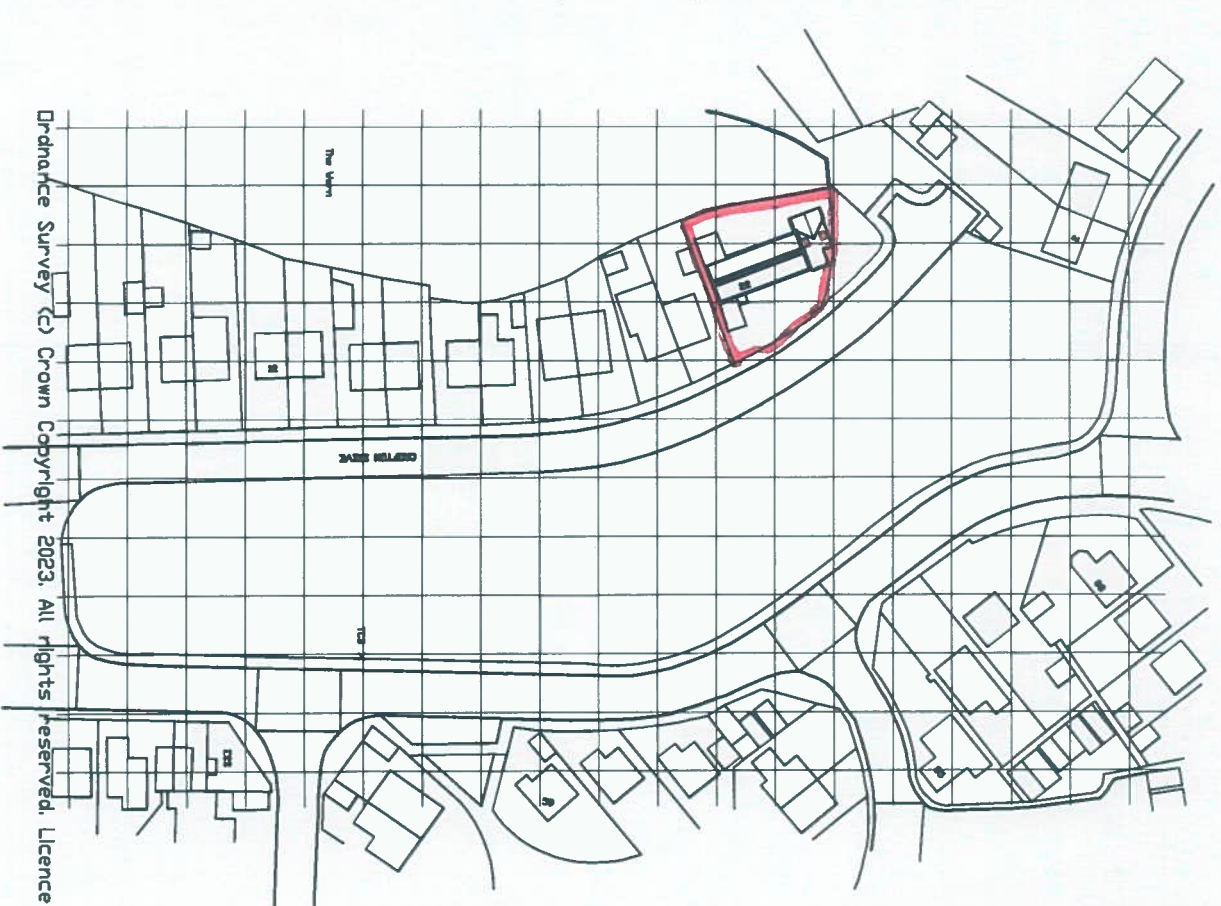


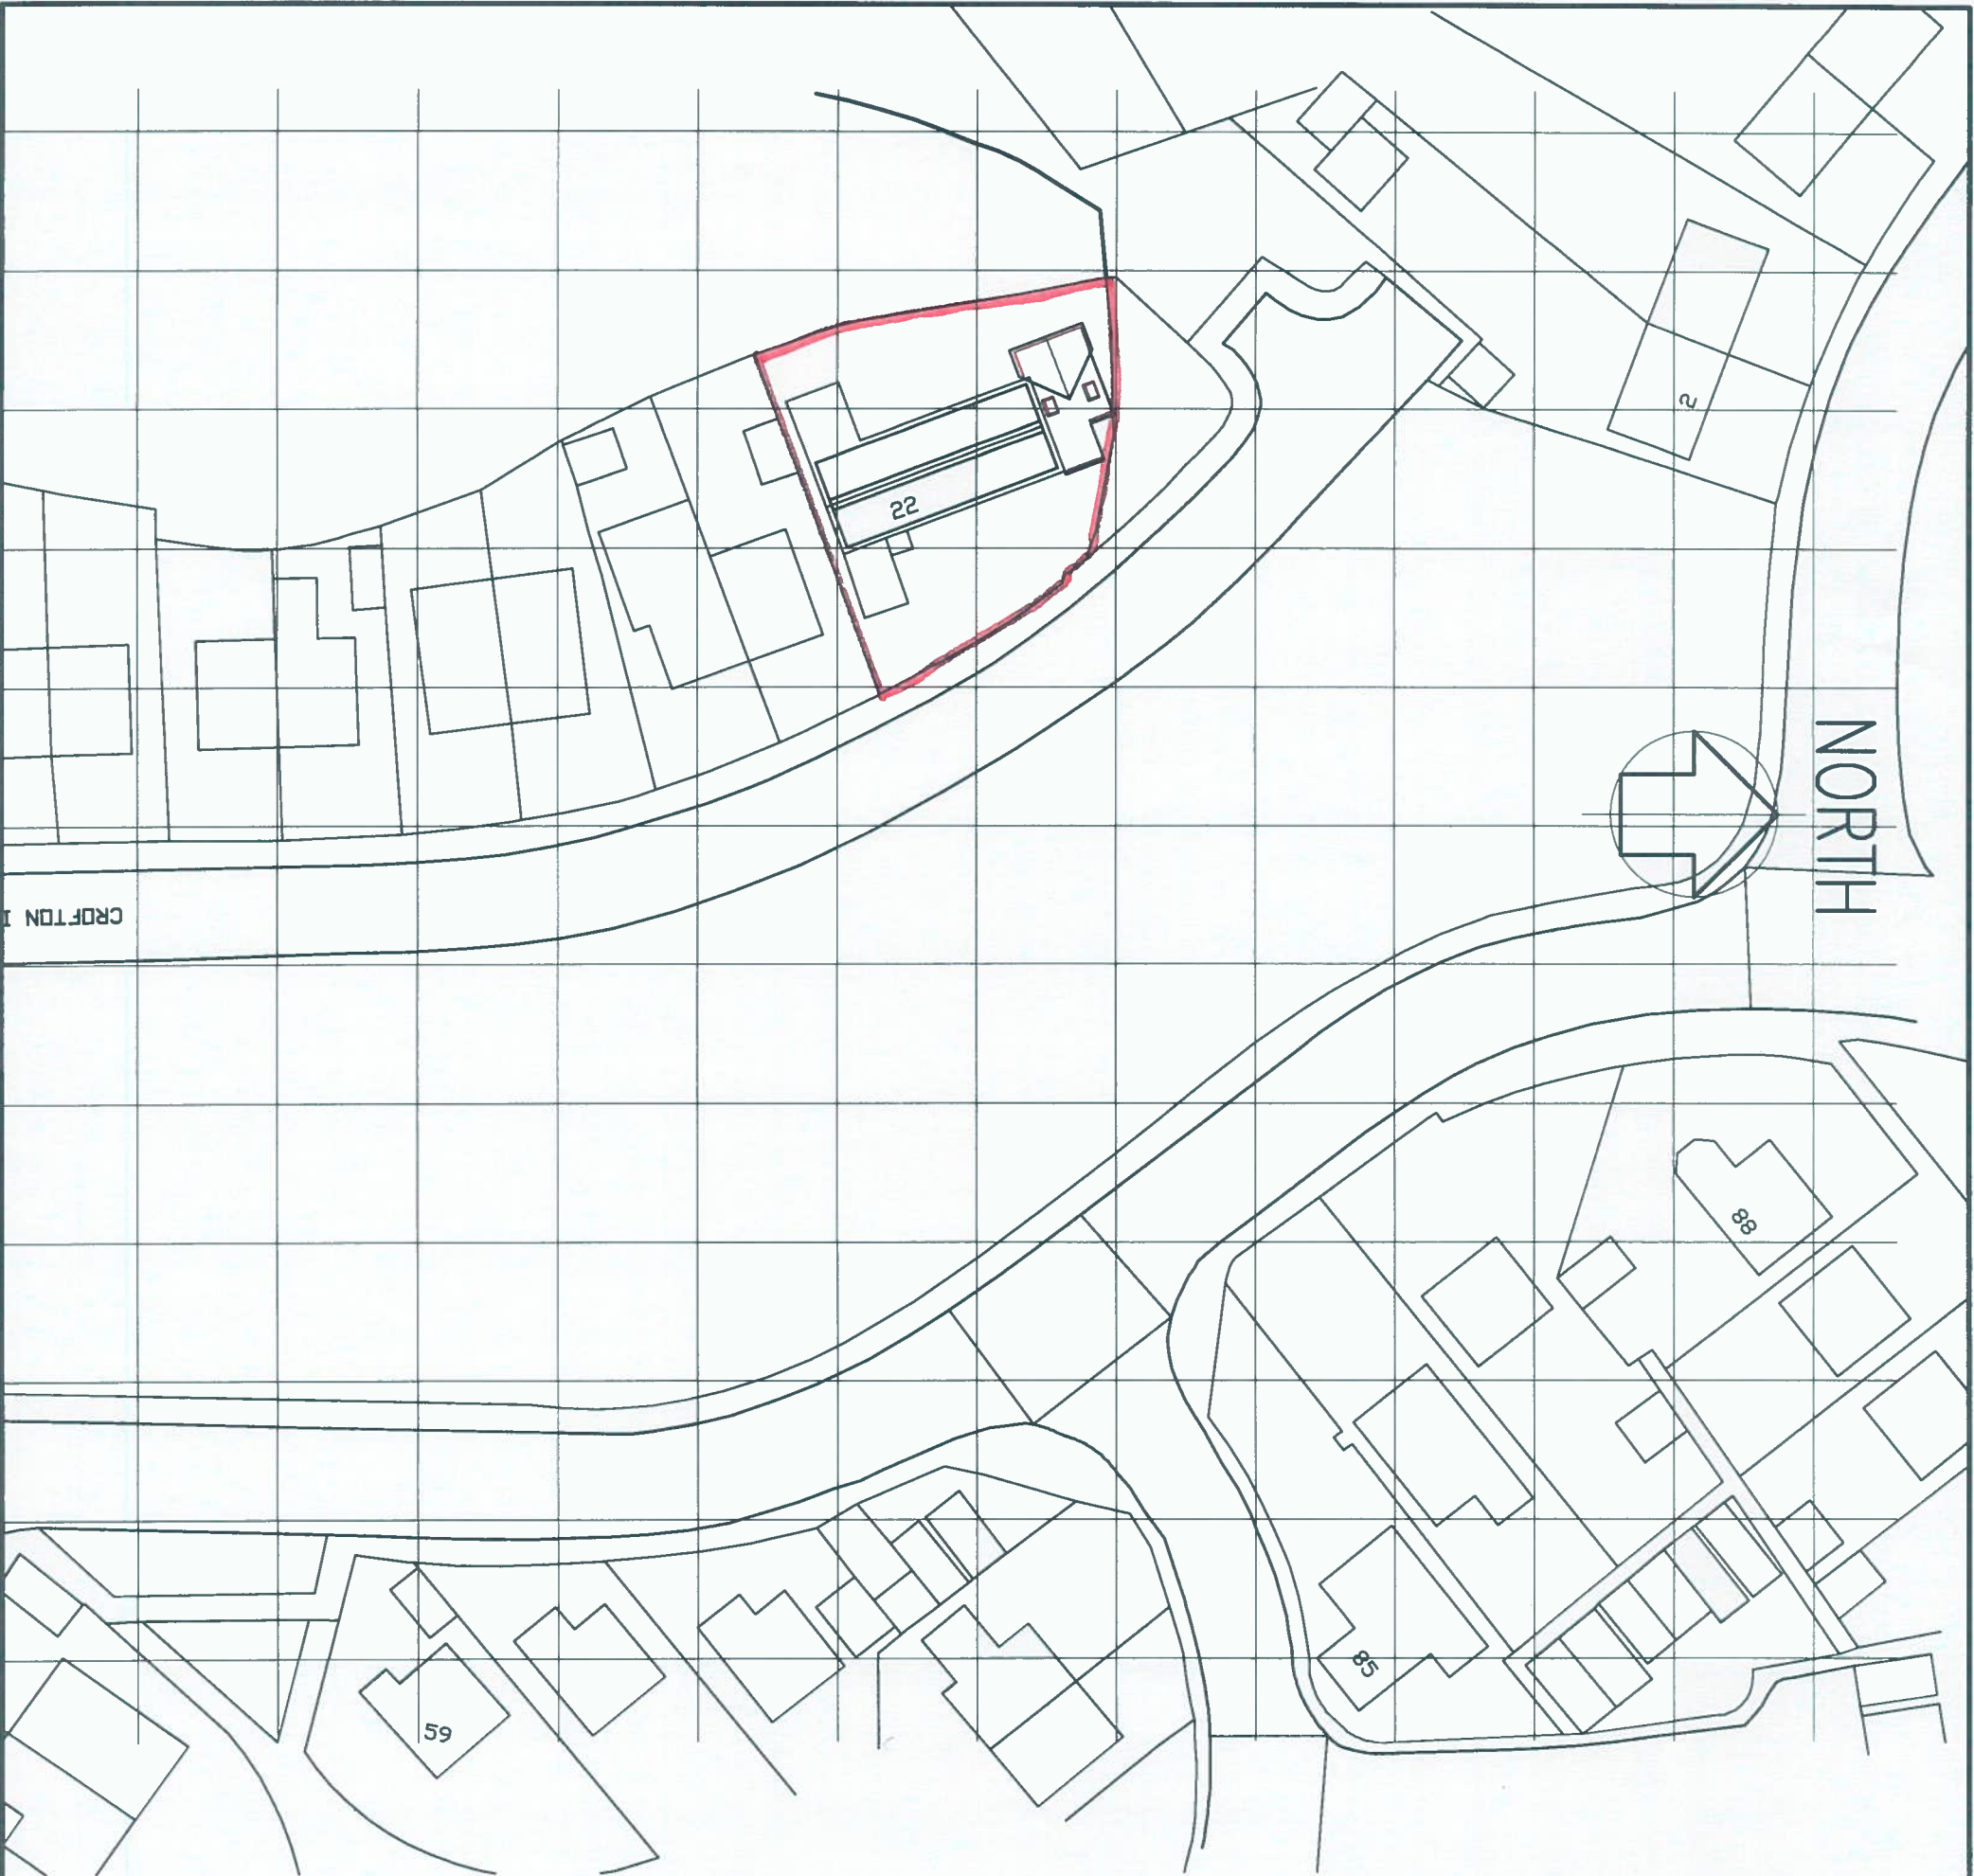

Ordnance Survey (c) Crown Copyright 2023. All rights reserved. Licence number

CLIENT

MR & MRS TOM FITZPATRICK

job title

CHANGE OF USE OF LAND ADJACENT TO 22, CROFTON DRIVE, BAGLAN, PORT TALBOT SA12 8UL TO INCLUDE AS CURTLAGE TO THE ABOVE PROPERTY.

drawing title

EXISTING LOCATION/ BLOCK PLAN

job No:



24.78

drawing No:



01

scales:

1:500 @A3
1:1250 @A3

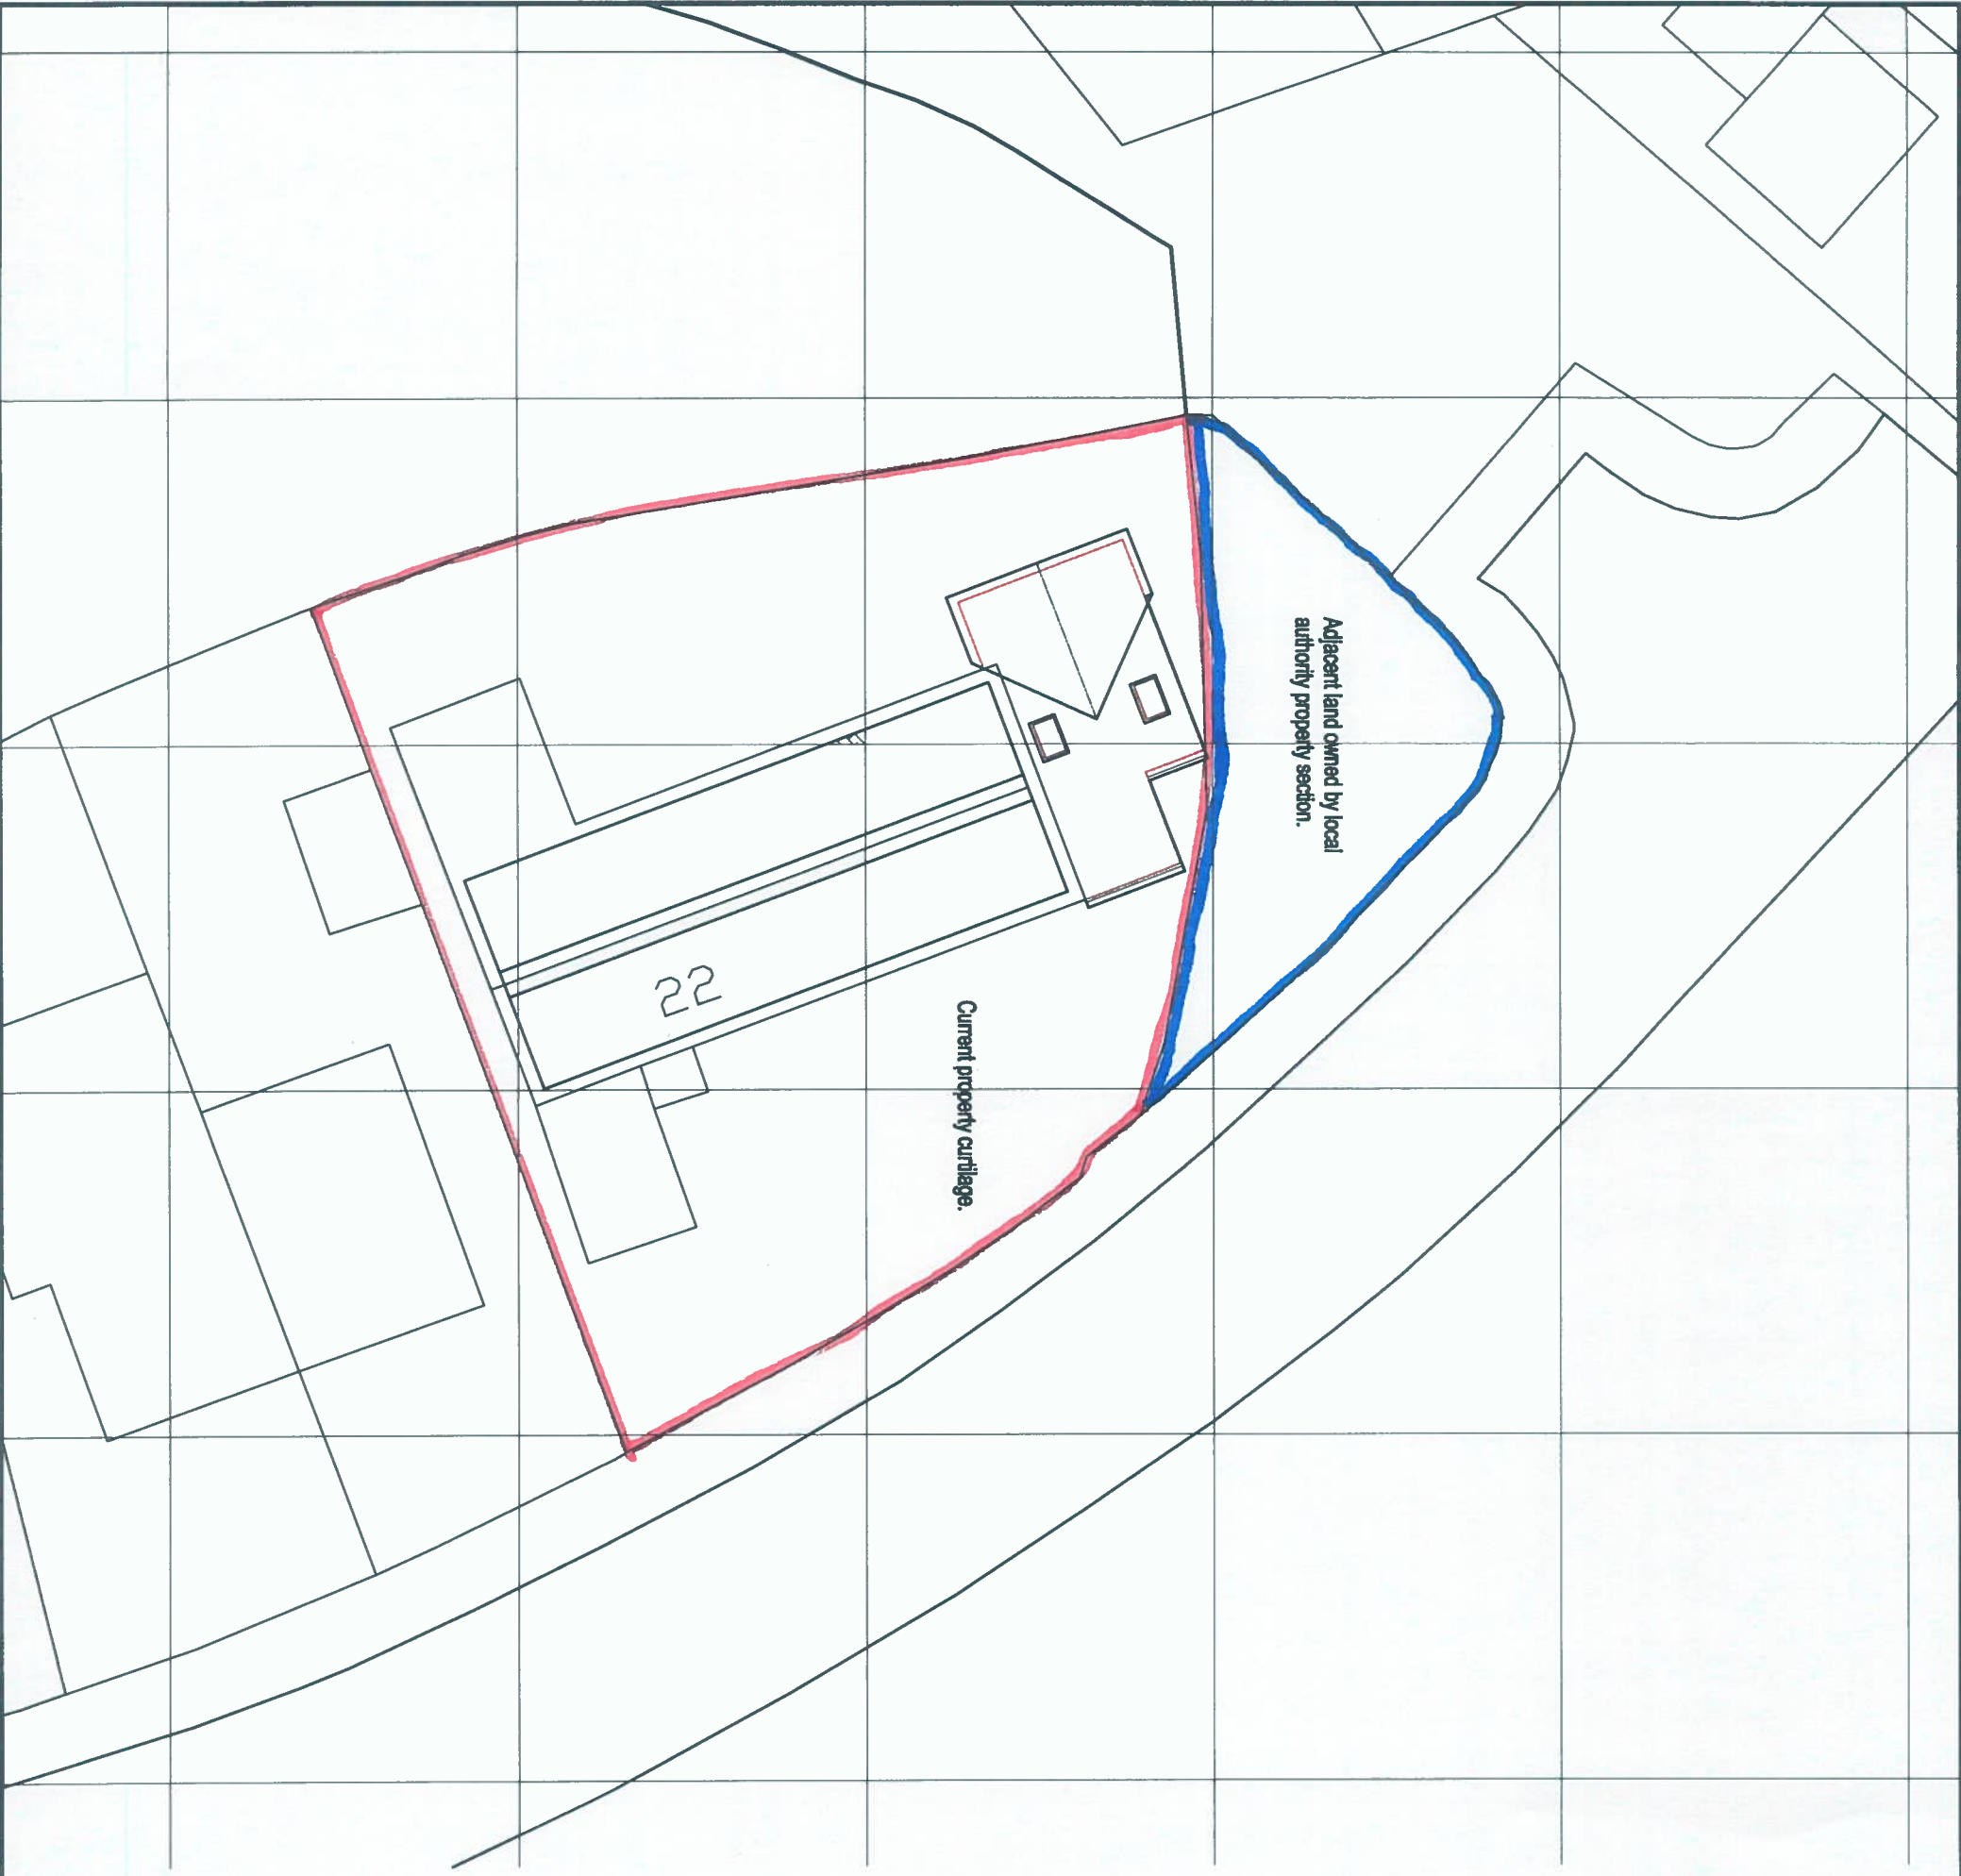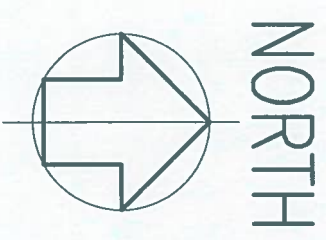

CLIENT		
MR & MRS TOM FITZPATRICK		
job title	CHANGE OF USE OF LAND ADJACENT TO 22, CROFTON DRIVE, BAGLAN, PORT TALBOT SA12 8UL TO INCLUDE AS CURTLAGE TO THE ABOVE PROPERTY.	
drawing title	EXISTING SITE PLAN	
job No:	drawing No:	scales:
24.78	02	1:200 @A3

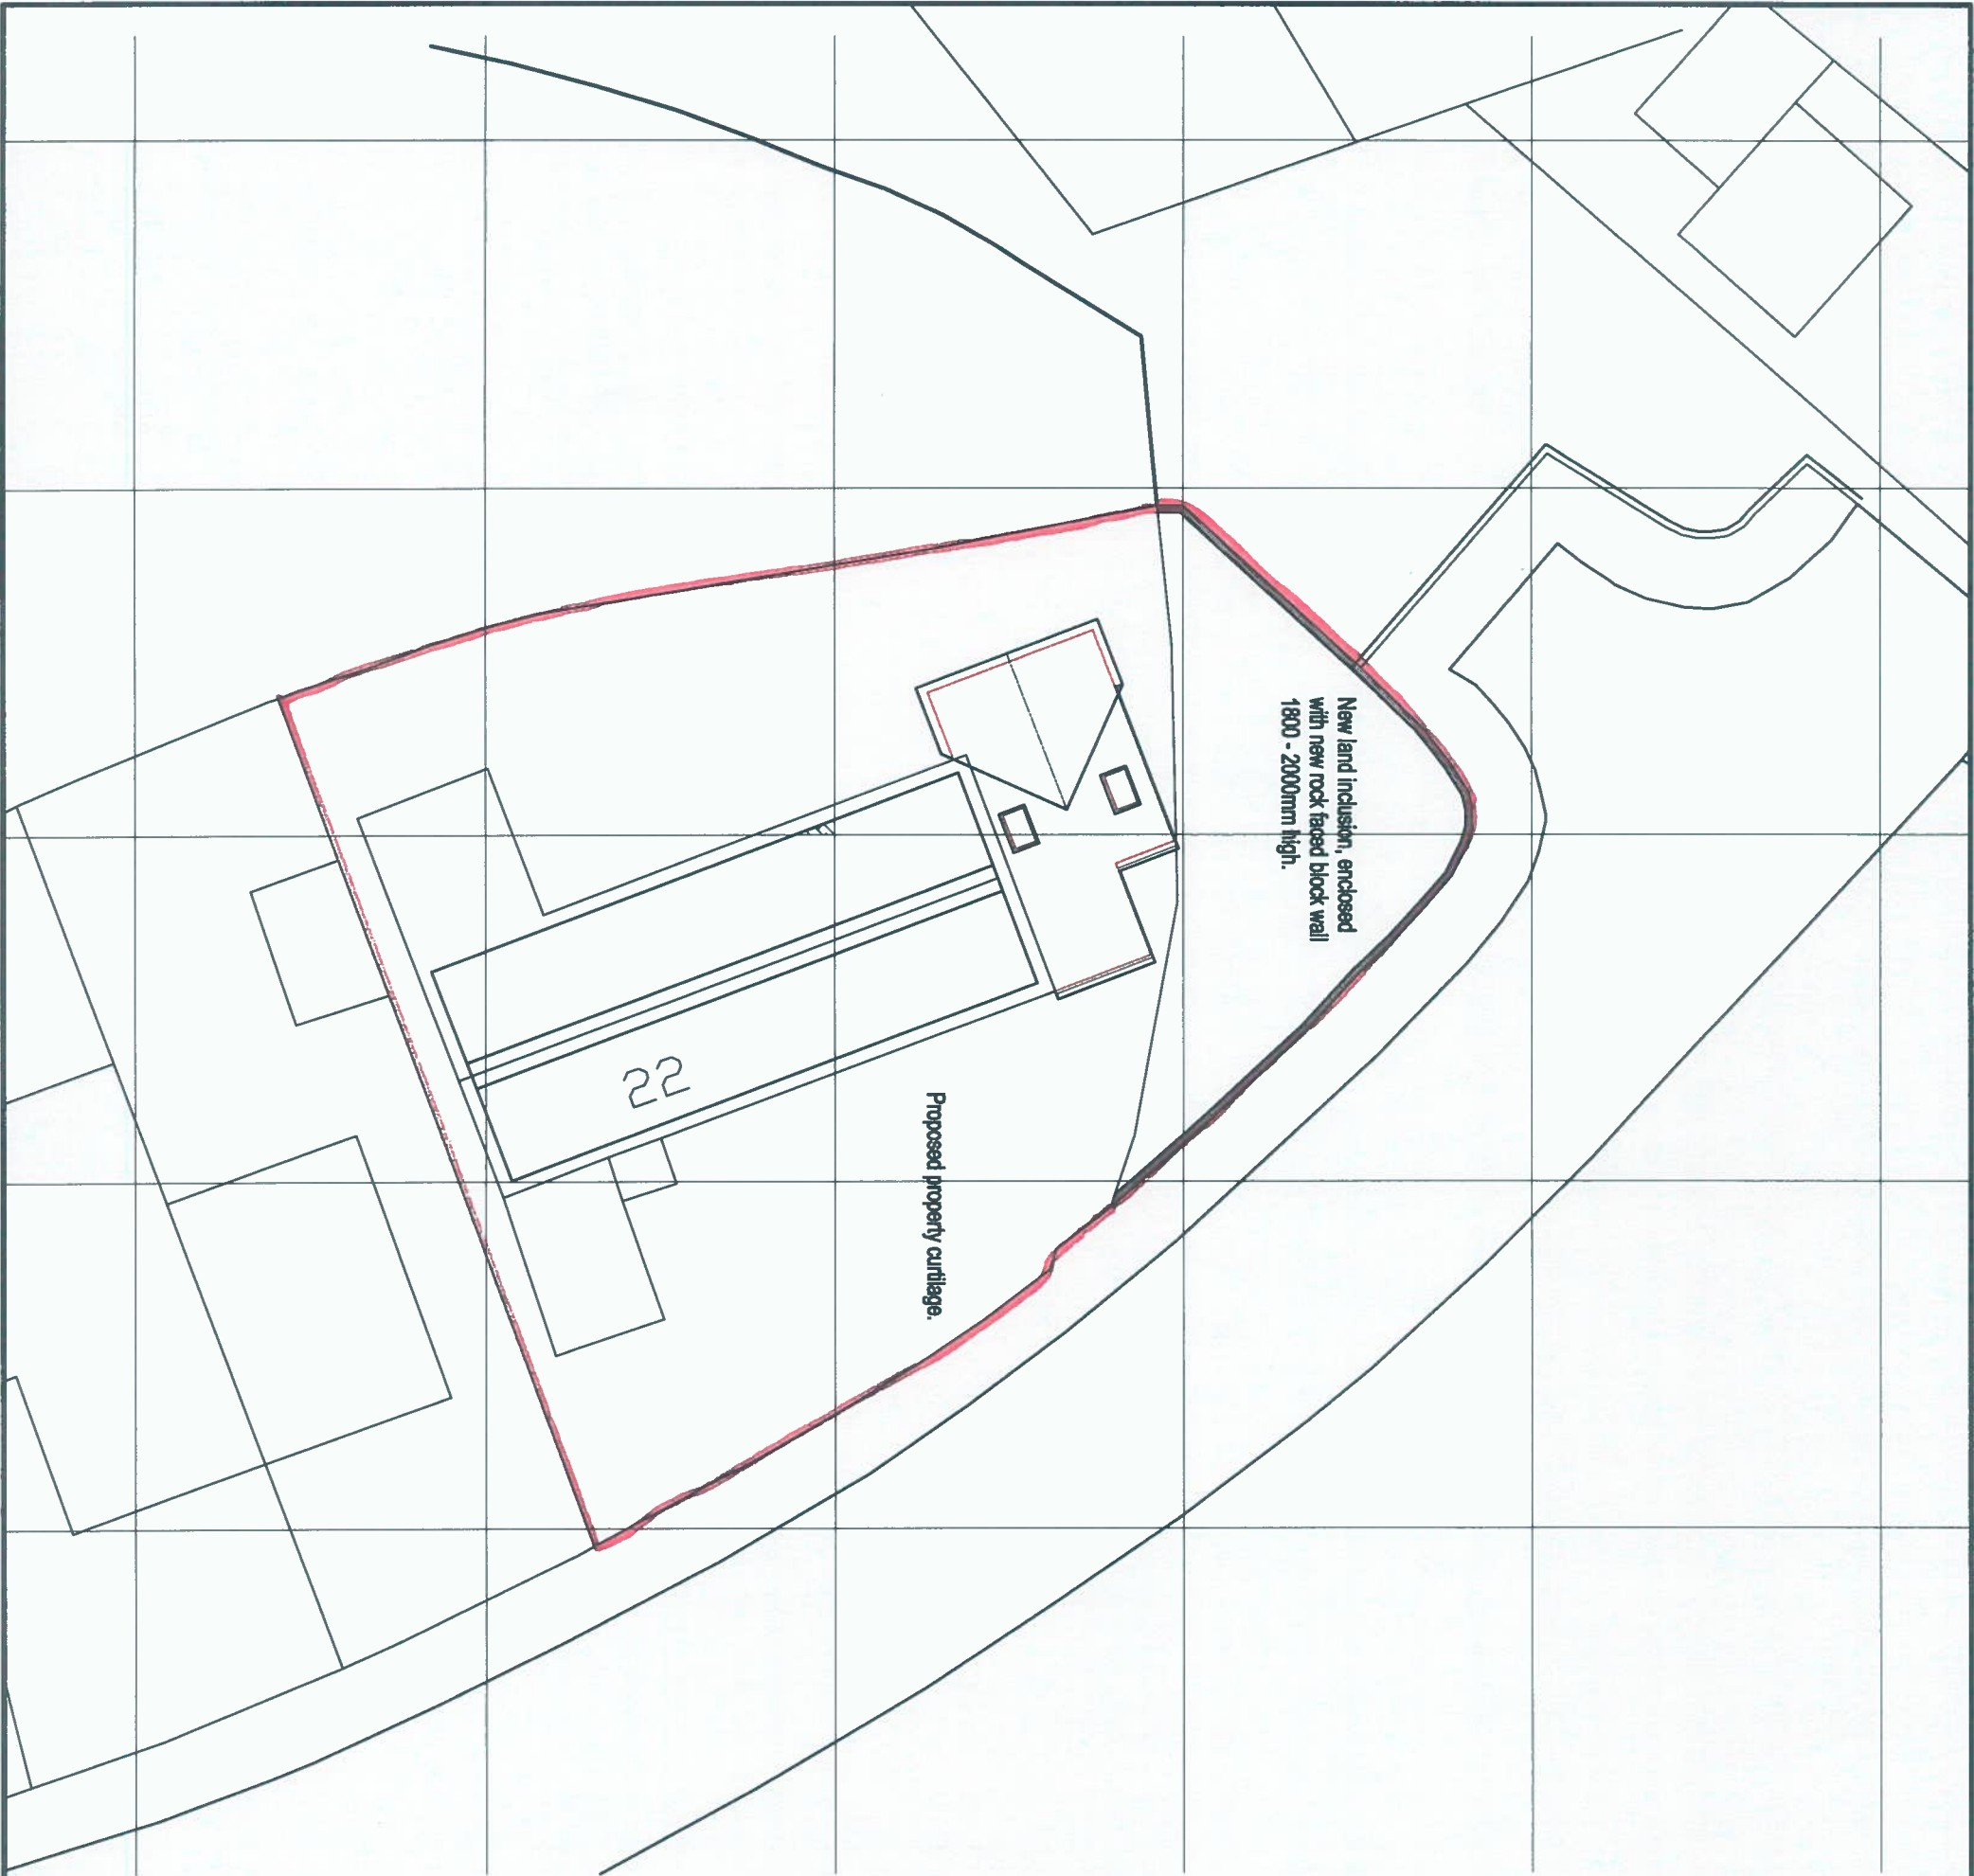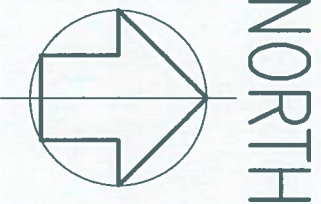

CLIENT		
MR & MRS TOM FITZPATRICK		
job title	CHANGE OF USE OF LAND ADJACENT TO 22, CROFTON DRIVE, BAGLAN. PORT TALBOT SA12 8UL TO INCLUDE AS CURTLAGE TO THE ABOVE PROPERTY.	
drawing title	PROPOSED SITE PLAN	
job No:	drawing No:	scales:
24.78	03	1:200 @A3