



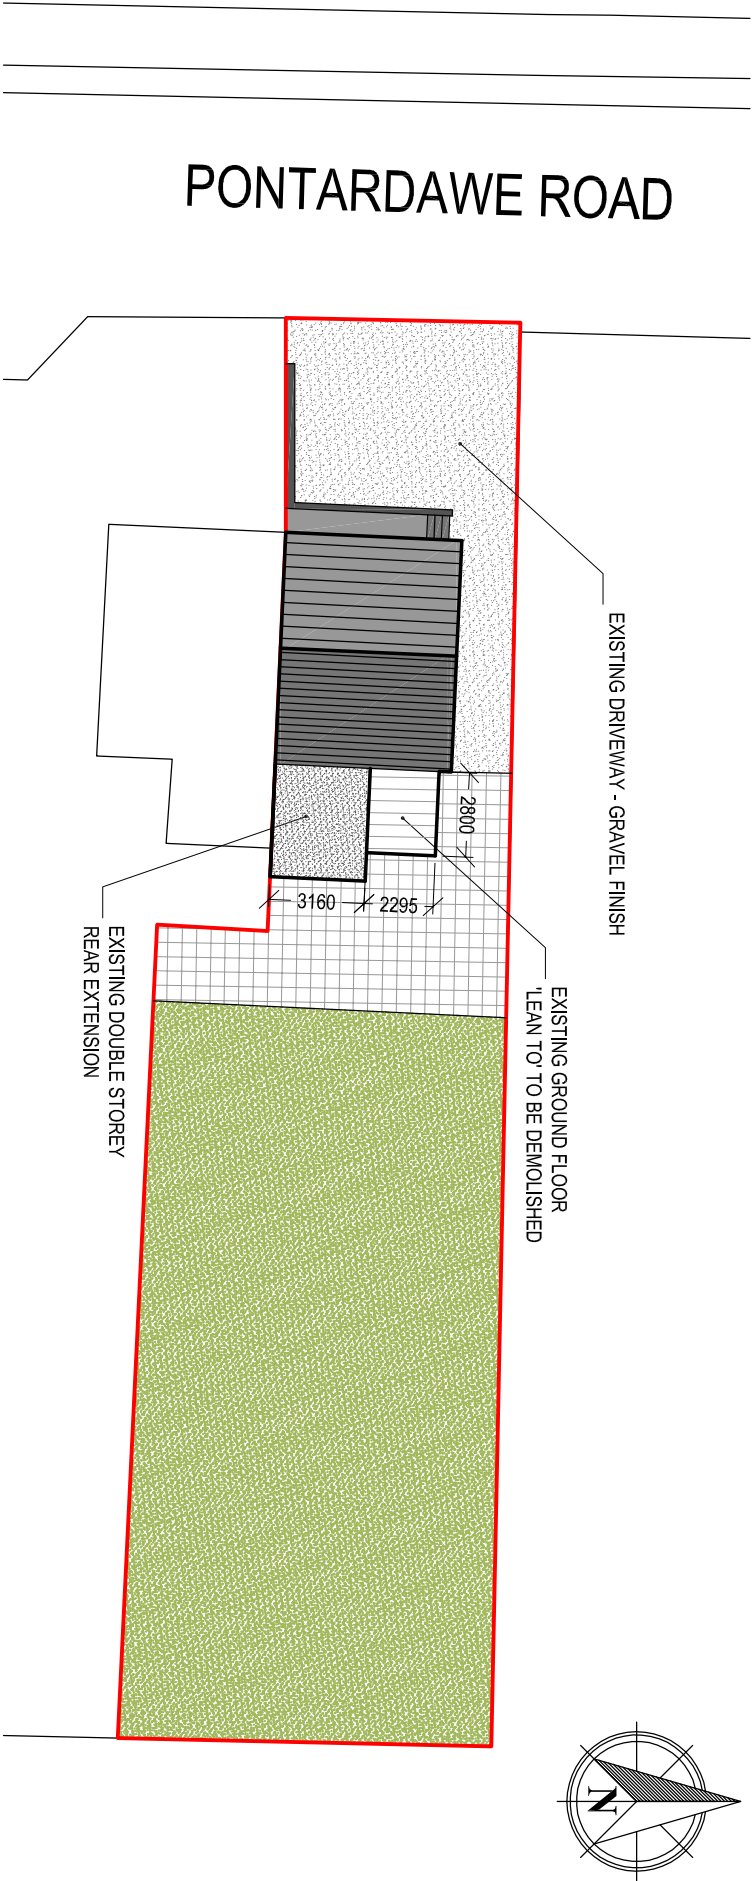

EXISTING SITE BLOCK PLAN / ROOF PLAN

Scale 1:250

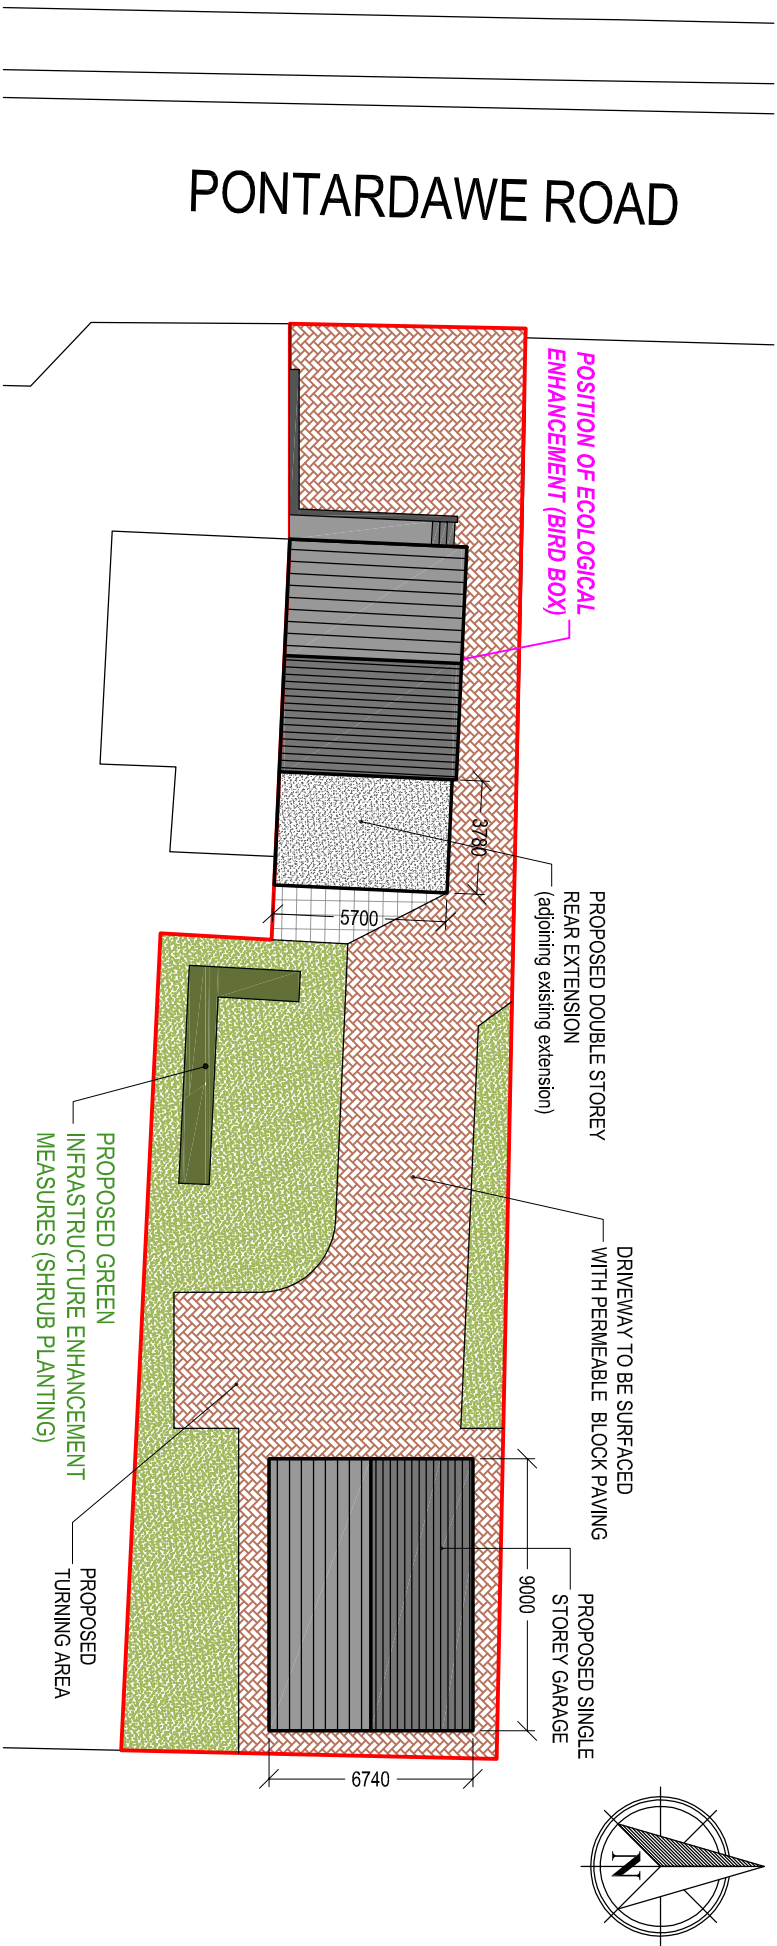

PROPOSED SITE BLOCK PLAN / ROOF PLAN

Scale 1:250

Client:		Mr. D. Bennett Dolgoch Pontardawe Road, Rhydyfro Neath Port Talbot SA8 4SX			
Project Title:		PROPOSED DOUBLE STOREY REAR EXTENSION  Cwm Planning & Design Ltd. (Civil, Structural & Architectural) General Notes: 1. Do not scale from this drawing. Take figured dimensions only. 2. Dimensions are in millimetres unless otherwise stated. Drawing Issue: PLANNING Drawing Title: EXISTING & PROPOSED SITE BLOCK PLANS			
Drawing No:	02			Revision:	C
Date:	28-06-2015			Revised:	08-10-2024
Scale(s):	1:250			Paper Size:	A3