


83 Glannant Way, Cymla, Neath. SAI 1 3YW





Front Elevation Scale 1 : 100

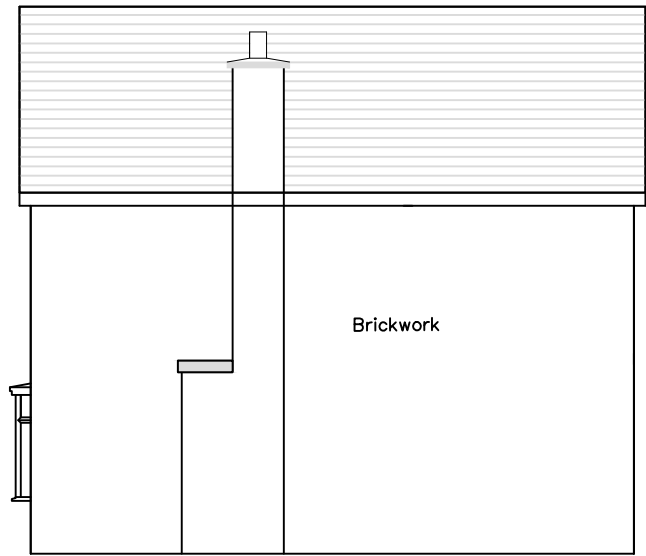

Side Elevation Scale 1 : 100

Side Elevation Scale 1 : 100

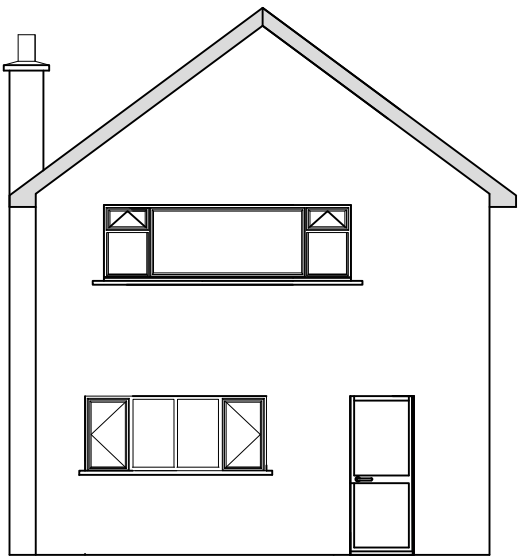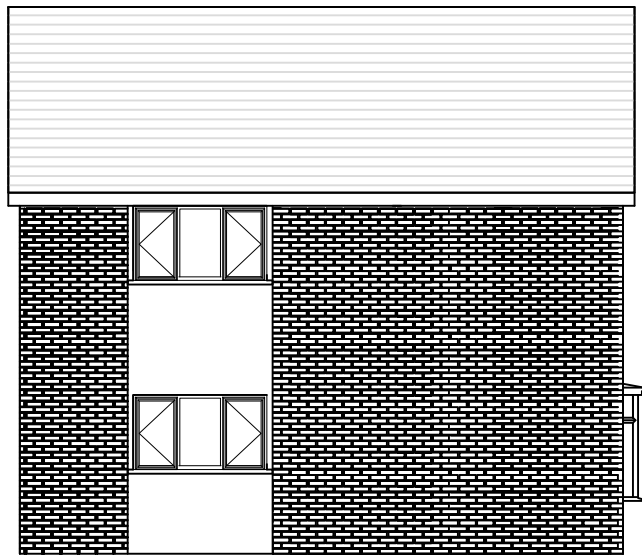

Rear Elevation Scale 1 : 100

Existing Elevations

Rev	By	Chk'd	Auth'd	Date	Description



Title : Existing Elevations	Drawn by : SLR	Checked by : SLR	Approved by: SLR
	Drawing Scale & Paper Size : A3 Scale : As Shown.		Date:
	Drawing status : Planning		
Project :	Drawing No. : 004		Revision : A