


83 Glannant Way, Cymla, Neath. SAI 1 3YW

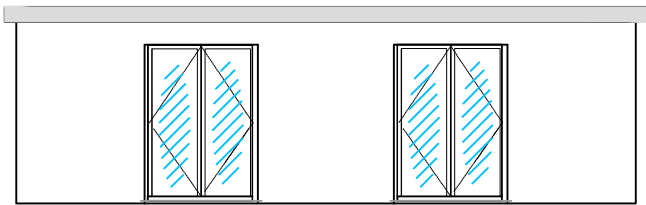


Front Elevation Scale 1 : 100




Front Elevation Scale 1 : 100
Shed



Rear Elevation Scale 1 : 100
Shed

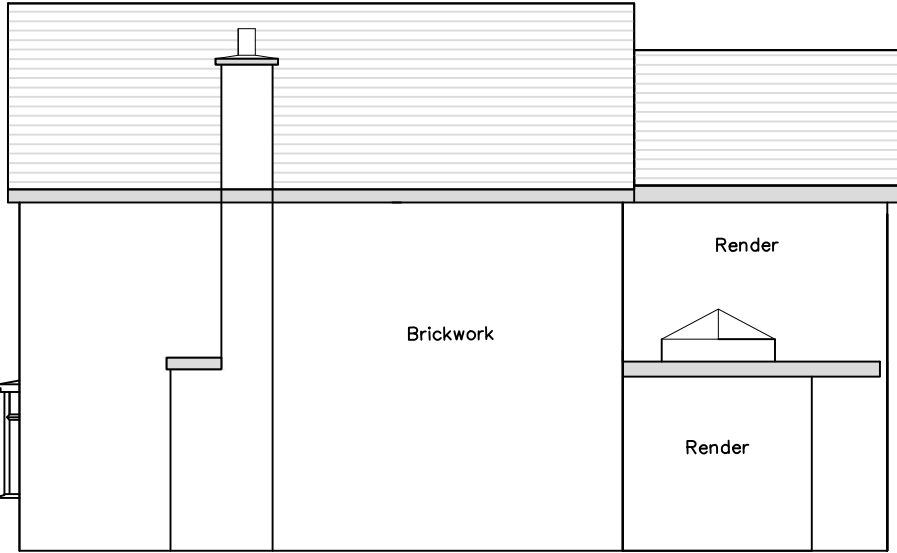


Side Elevation Scale 1 : 100

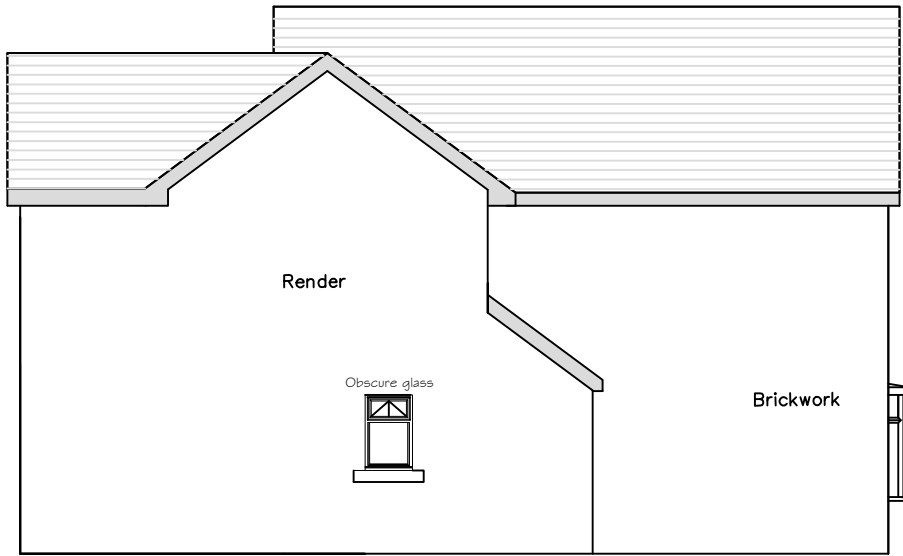

Side Elevation Scale 1 : 100



Side Elevation Scale 1 : 100
Shed

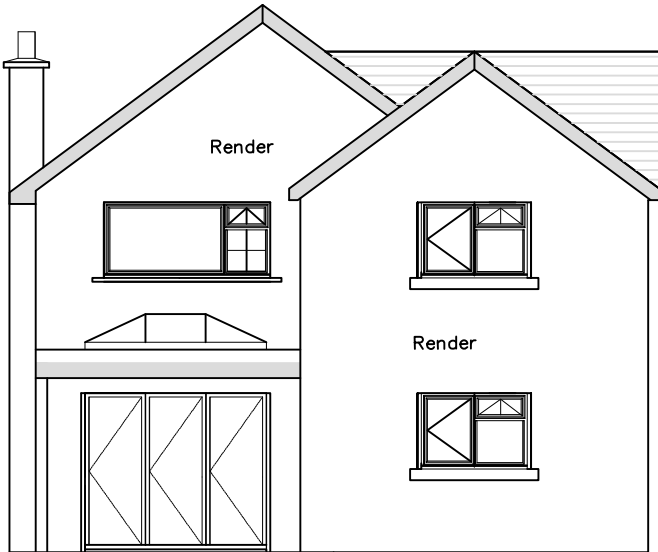

Rear Elevation Scale 1 : 100

Proposed Elevations

Rev	By	Chk'd	Auth'd	Date	Description



Title : Proposed Elevations	Drawn by : SLR	Checked by : SLR	Approved by: SLR
	Drawing Scale & Paper Size : A3 Scale : As Shown.		Date:
	Drawing status : Planning		
Project :	Drawing No. : 007		Revision : A