
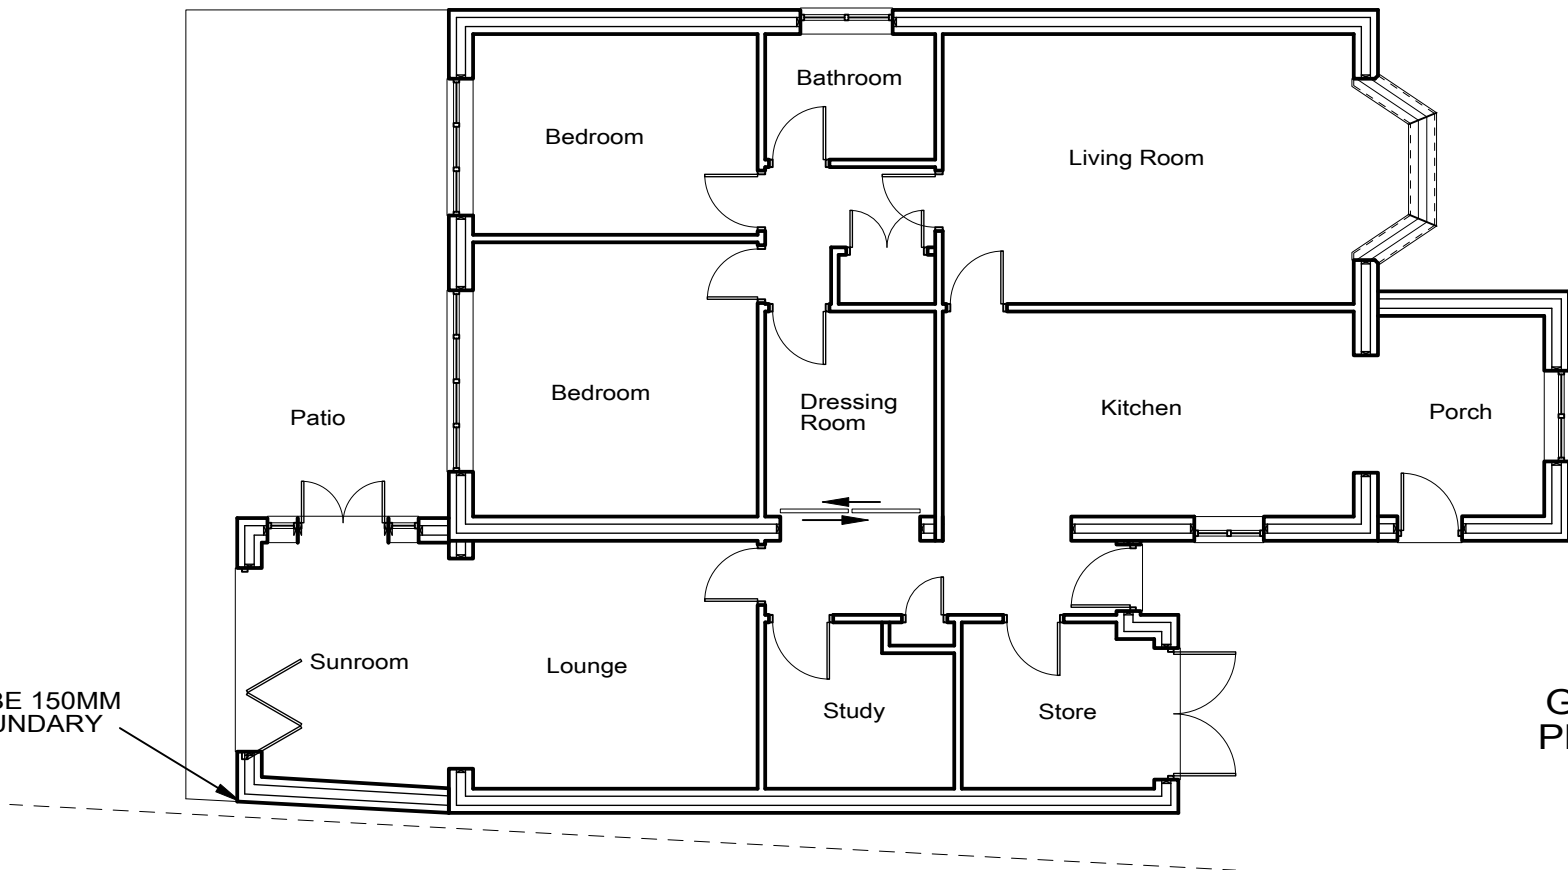


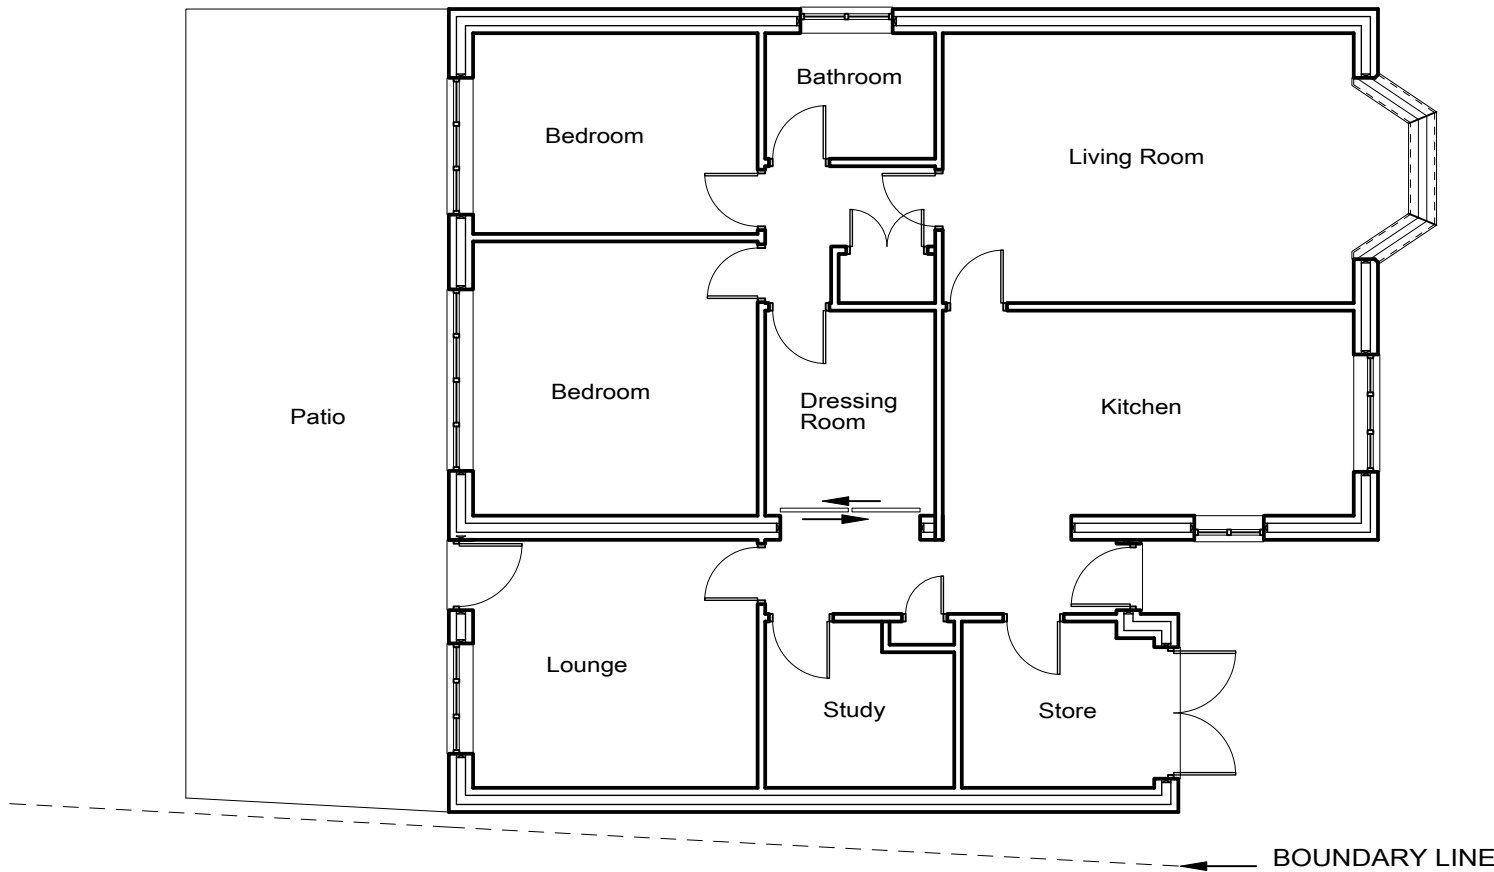

NEW WORKS TO BE 150MM
INSIDE OWN BOUNDARY

NOTES:
All dimensions must be checked on site and not
scaled from this drawing.

©copyright
GWYN EVANS & SON
PLANNING &
BUILDING CONSULTANTS
07977107352
G.EVANSANDSONPBC@GMAIL.COM

Client
MR & MRS WILLIAMS

Job Title
NEW FRONT & REAR EXTENSION @
205 DELFORDD,
RHOS
PONTARDAWE
SAB 3EW

Drawing Title
EXISTING & PROPOSED
GROUND FLOOR PLANS

Scale
1:100 @A3

Date
01/05/2024

Drawn by
JE

Drg No.
205D - 2024/039 - PLN01

Rev.
0