

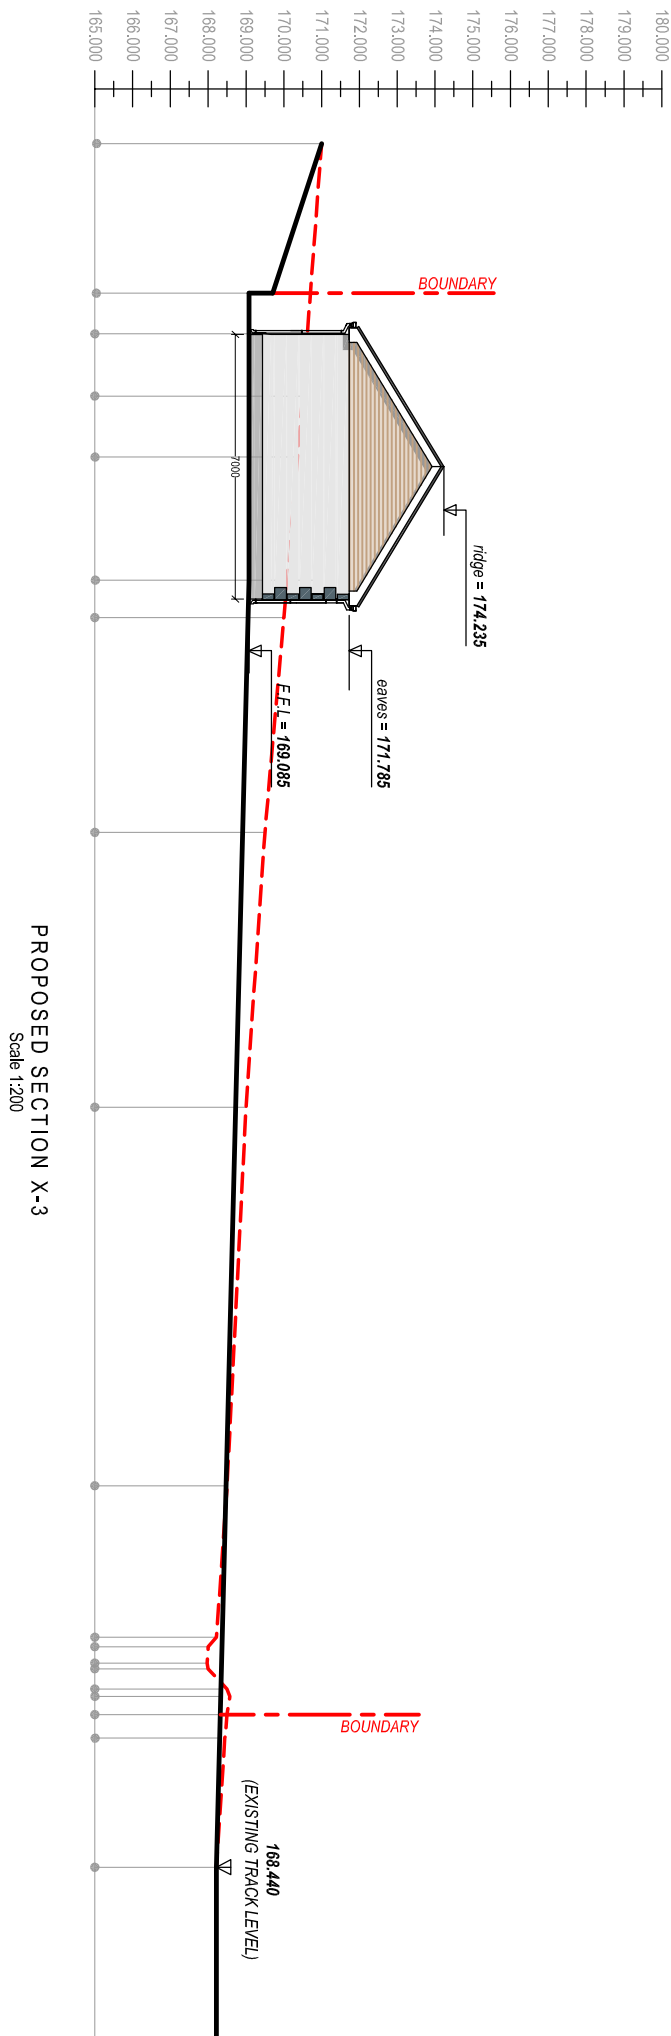


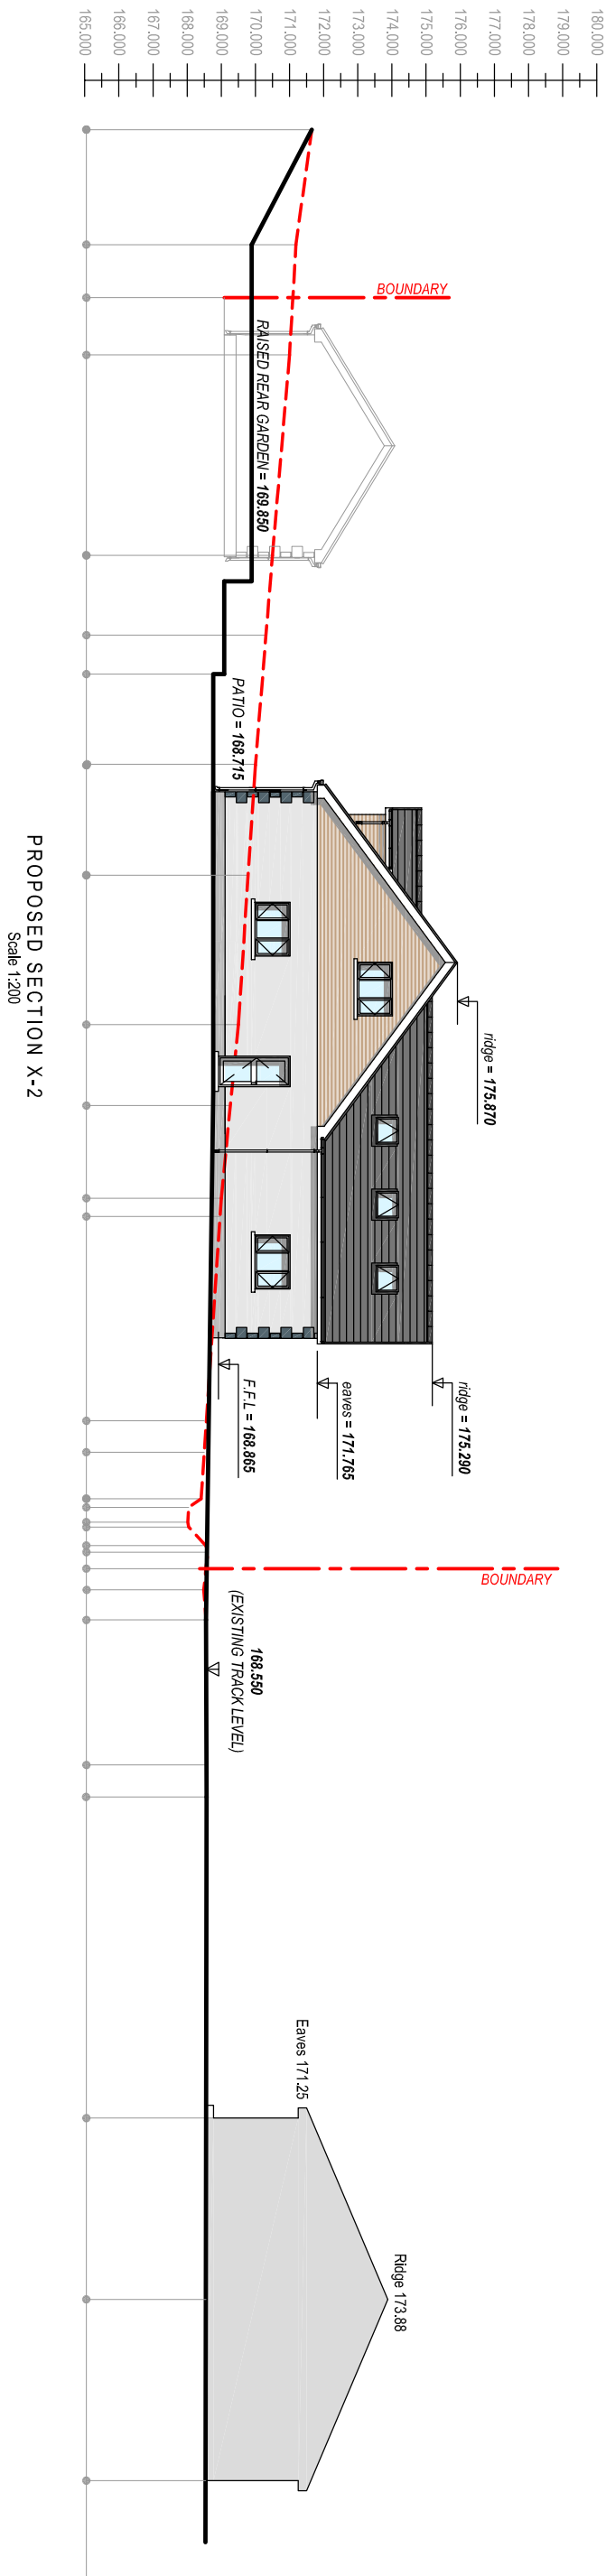

**PROPOSED NEW DWELLING
(with separate Garage / Workshop)**

Mr & Mrs. Knight
Samuels Road
Cwmillyntell
SA9 2GT

Project Title:		Drawing Title:	
PROPOSED NEW DWELLING (with separate Garage / Workshop)		EXISTING & PROPOSED SITE PLANS AND SECTIONS	
Client:	Mr & Mrs. Knight Samuels Road Cwmillyntell SA9 2GT	Drawing No:	CPD-003
Project Title:	PROPOSED NEW DWELLING (with separate Garage / Workshop)	Revision:	E
General Notes:	1. This drawing is for the proposed new dwelling only. 2. Dimensions are to the external face of the wall. 3. Dimensions are to the internal face of the wall.	Date:	30/07/2023
Drawing Basic:		Revised:	14/10/2024
		Scale:	1:500 / 1:200
		Paper Size:	A2

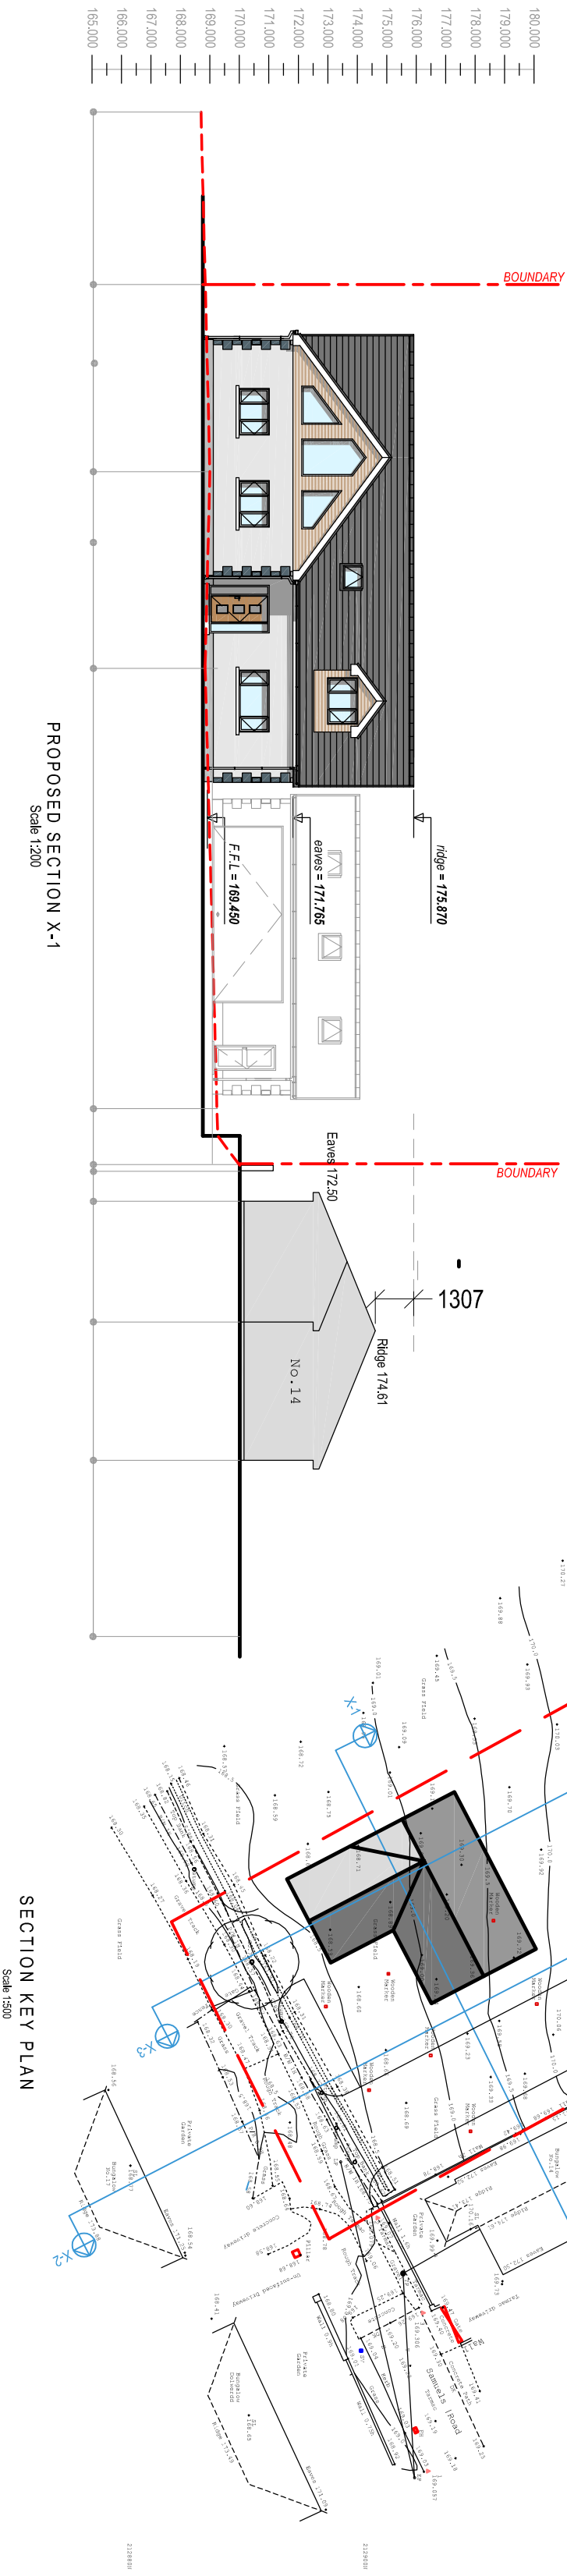

Cwm Planning & Design Ltd.
(Civil, Structural & Architectural)