



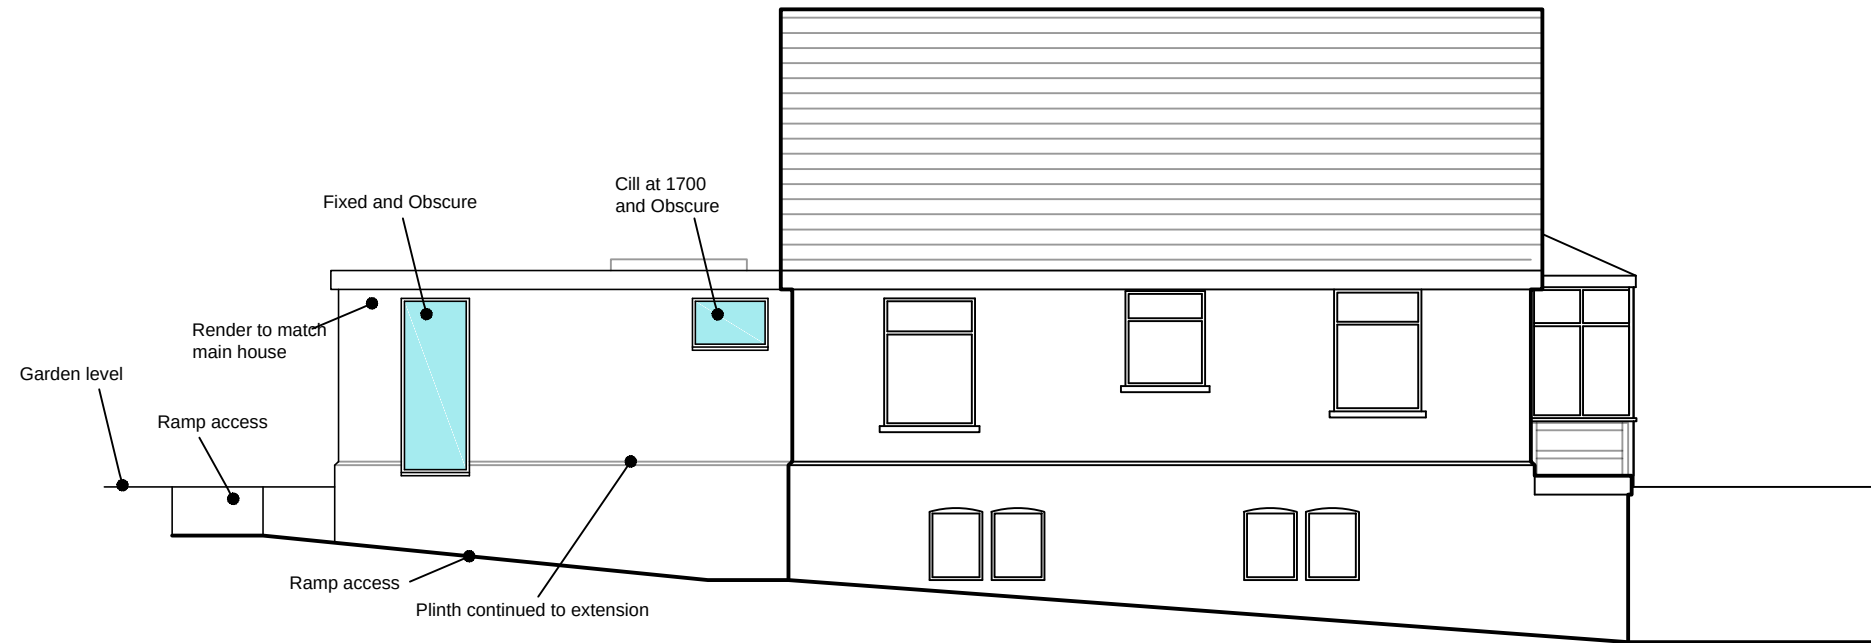

End Elevation

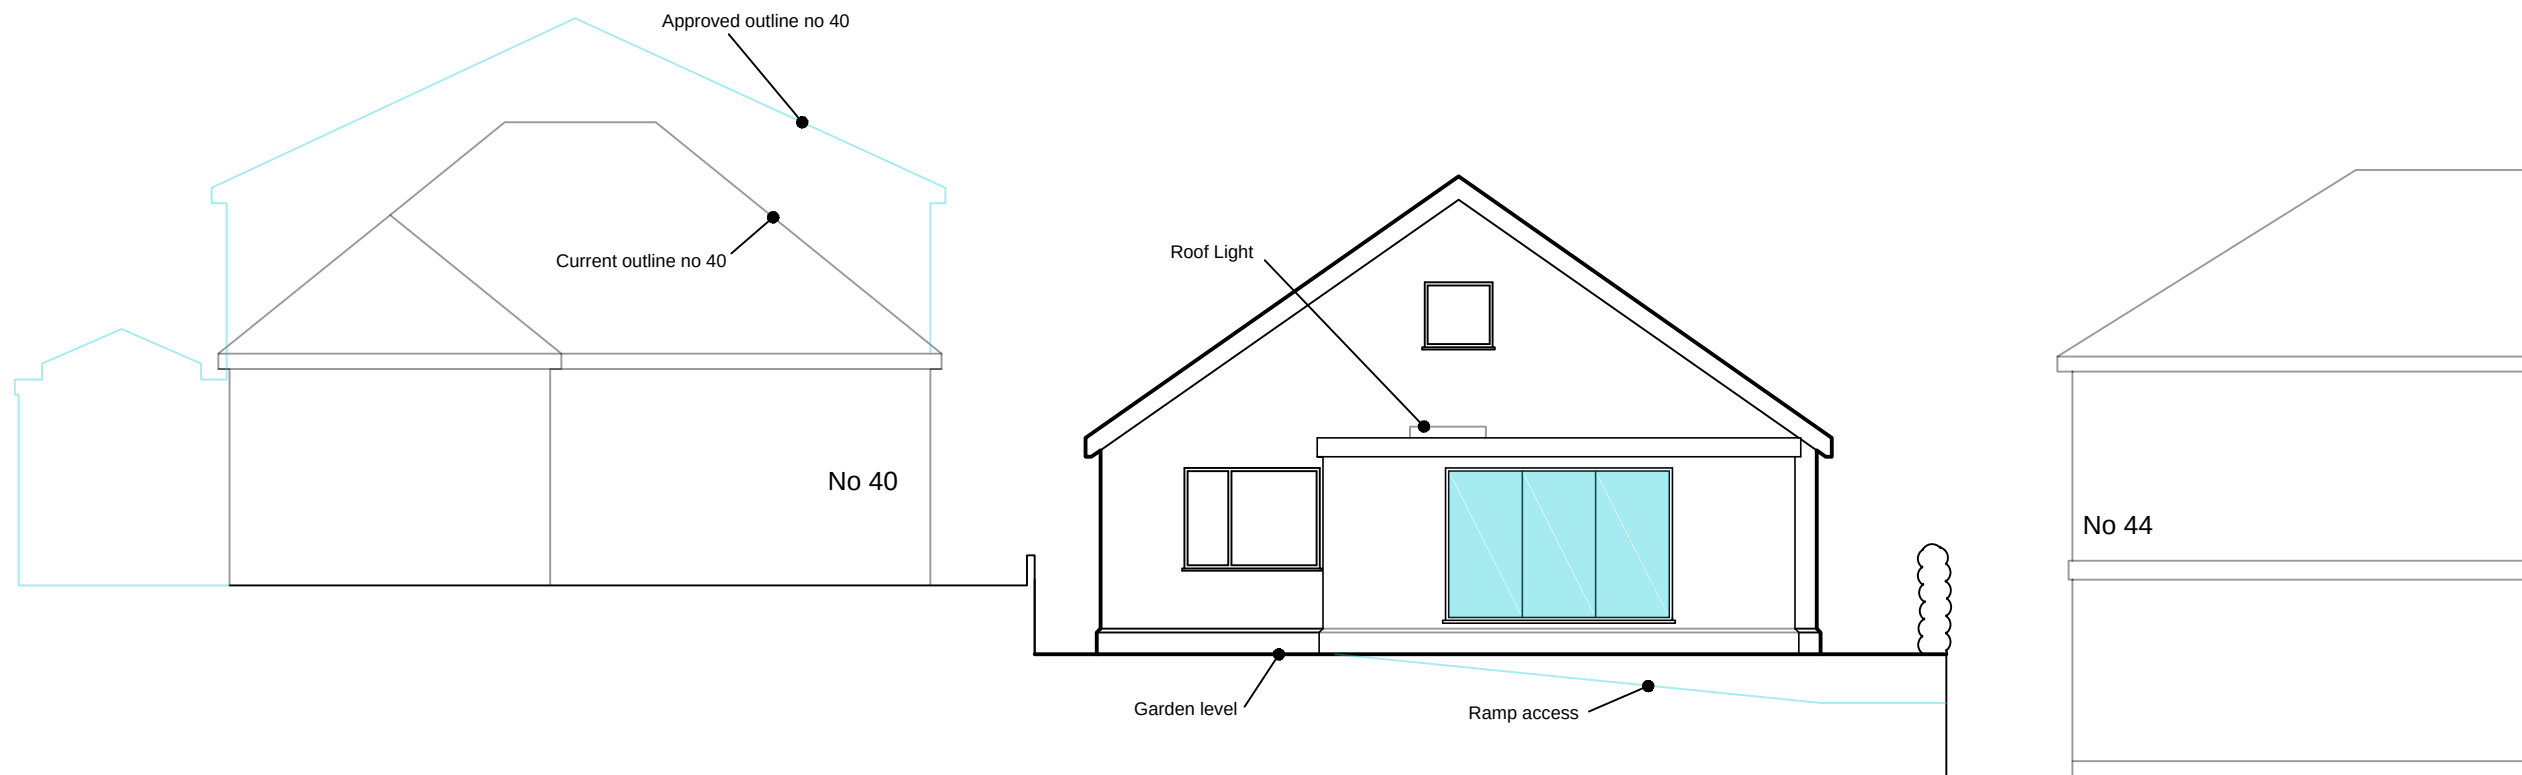

Rear Elevation



CLIENT Mr Jon Awbrey		JOB TITLE Rear Extension at 42 Pentwyn Baglan Road SA12 8EB		DRNG. TITLE Proposed Elevations 1/2	
DATE: October 2024	SCALE: 1:100	A3	DRNG. NO. 24.12.05	REV. ---	PURPOSE Planning

This drawing is copyright ©
NOTE: All dimensions to be checked on
site and not scaled from the drawing.

Ferndale Architectural Solutions LTD
98 Neath Road, Resolven, Neath, SA11 4AN Tel: 07970808768 Email: owen@ferndaleas.co.uk