




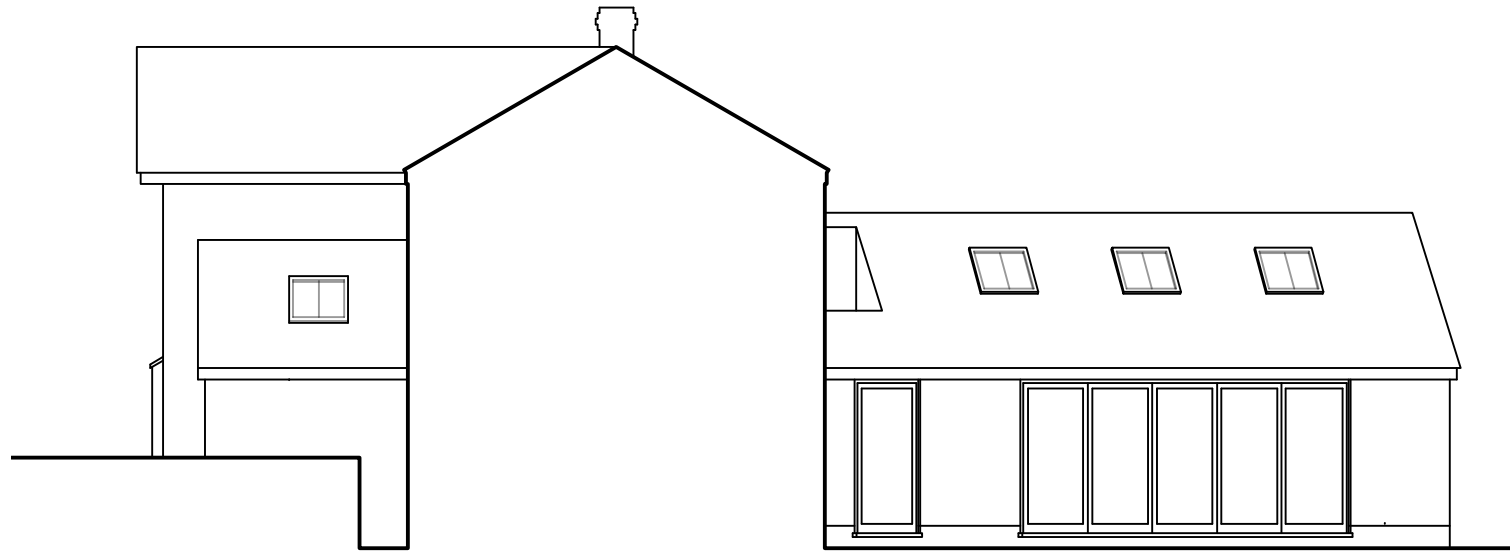


Side Elevation

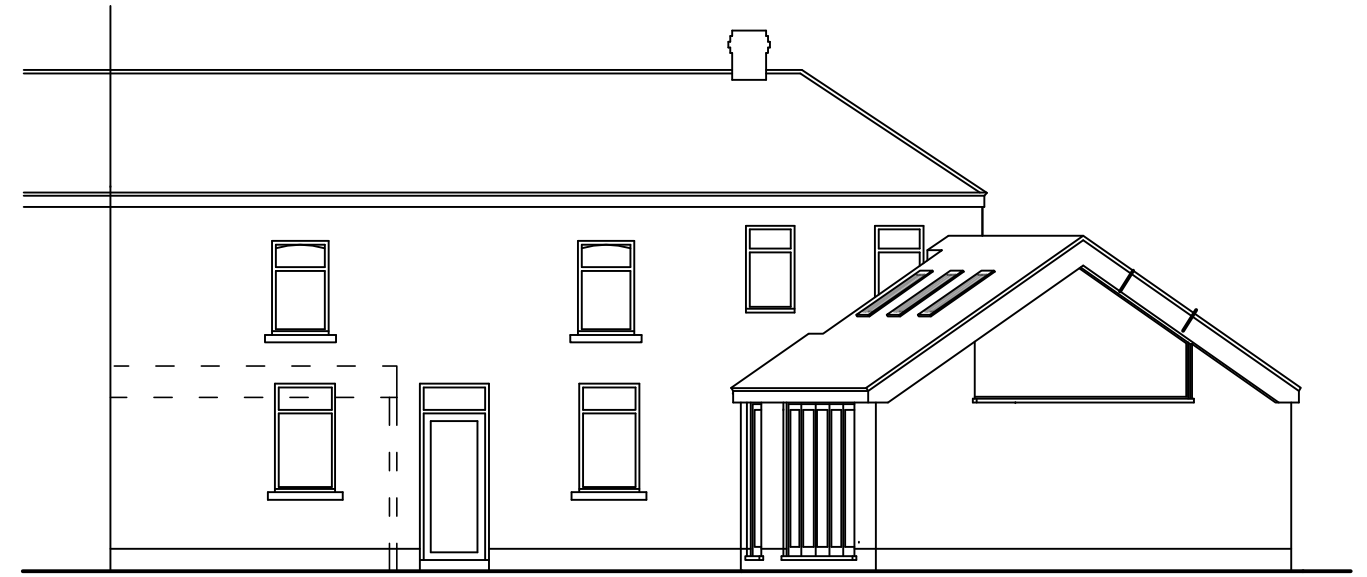

Rear Elevation

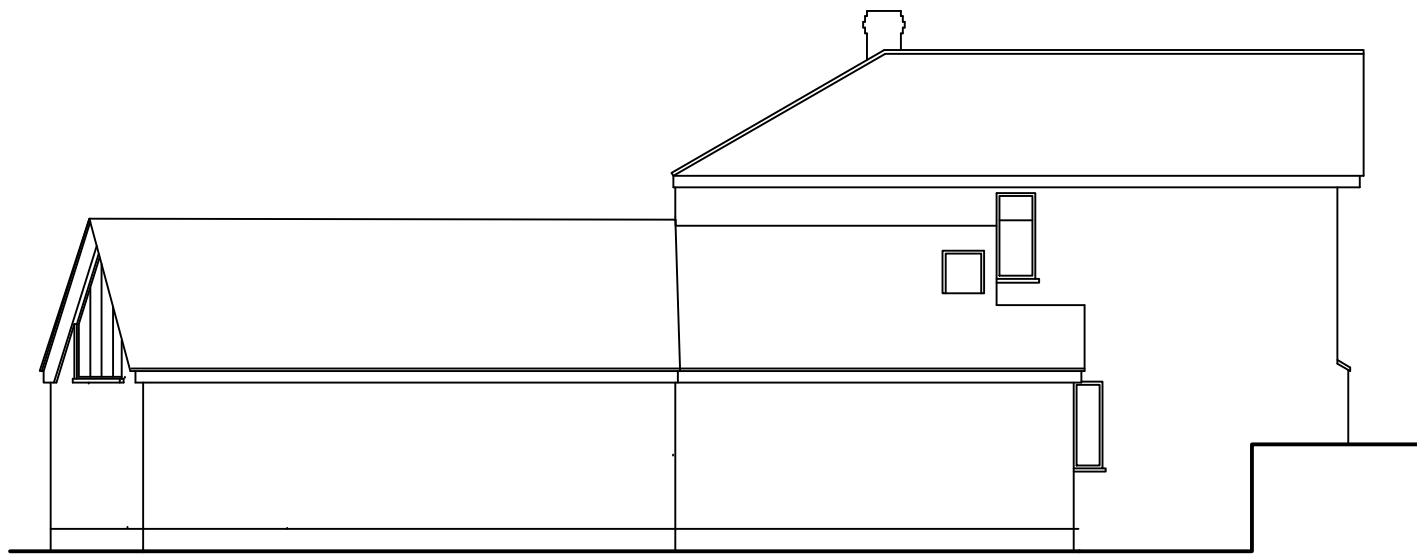

Side Elevation

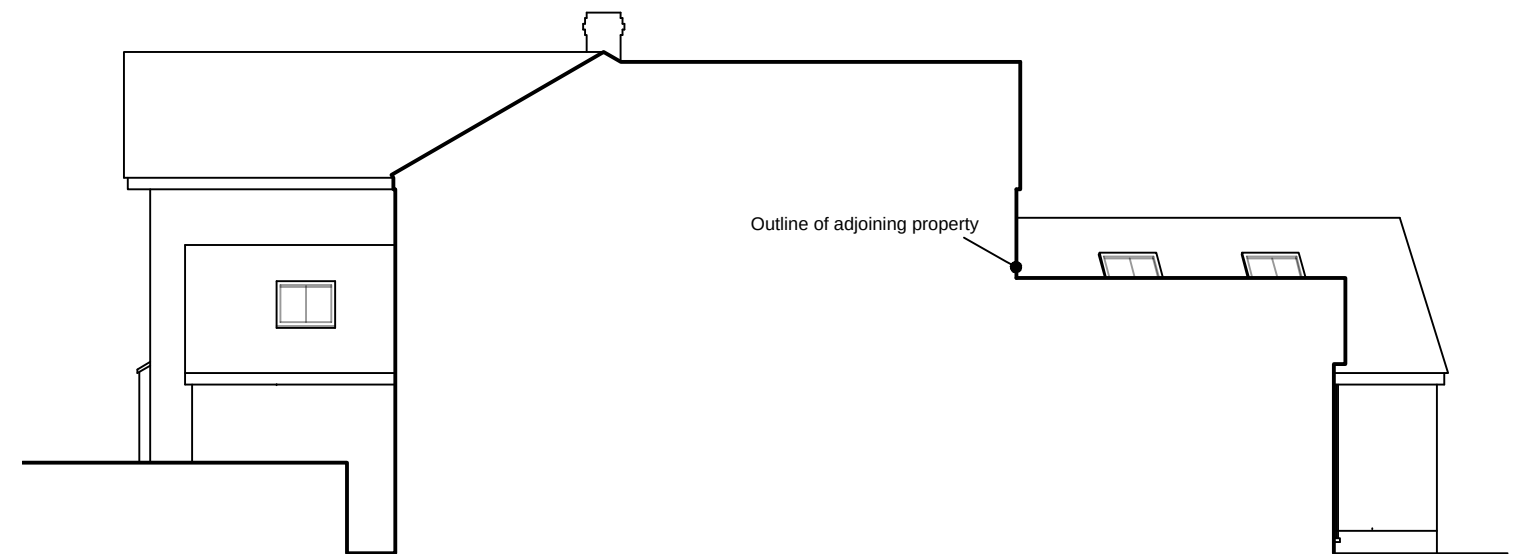

Side Elevation from adjoining property



CLIENT Mr Paul Wayte		JOB TITLE Rear First Floor Extension at 1 The green Trebanos		DRNG. TITLE Existing Elevations	
DATE: October 2024	SCALE: 1:100	A3	DRNG. NO. 24.15.02	REV. ---	PURPOSE Record

This drawing is copyright ©
NOTE: All dimensions to be checked on
site and not scaled from the drawing.

Ferndale Architectural Solutions LTD
98 Neath Road, Resolven, Neath, SA11 4AN Tel: 07970808768 Email: owen@ferndaleas.co.uk