


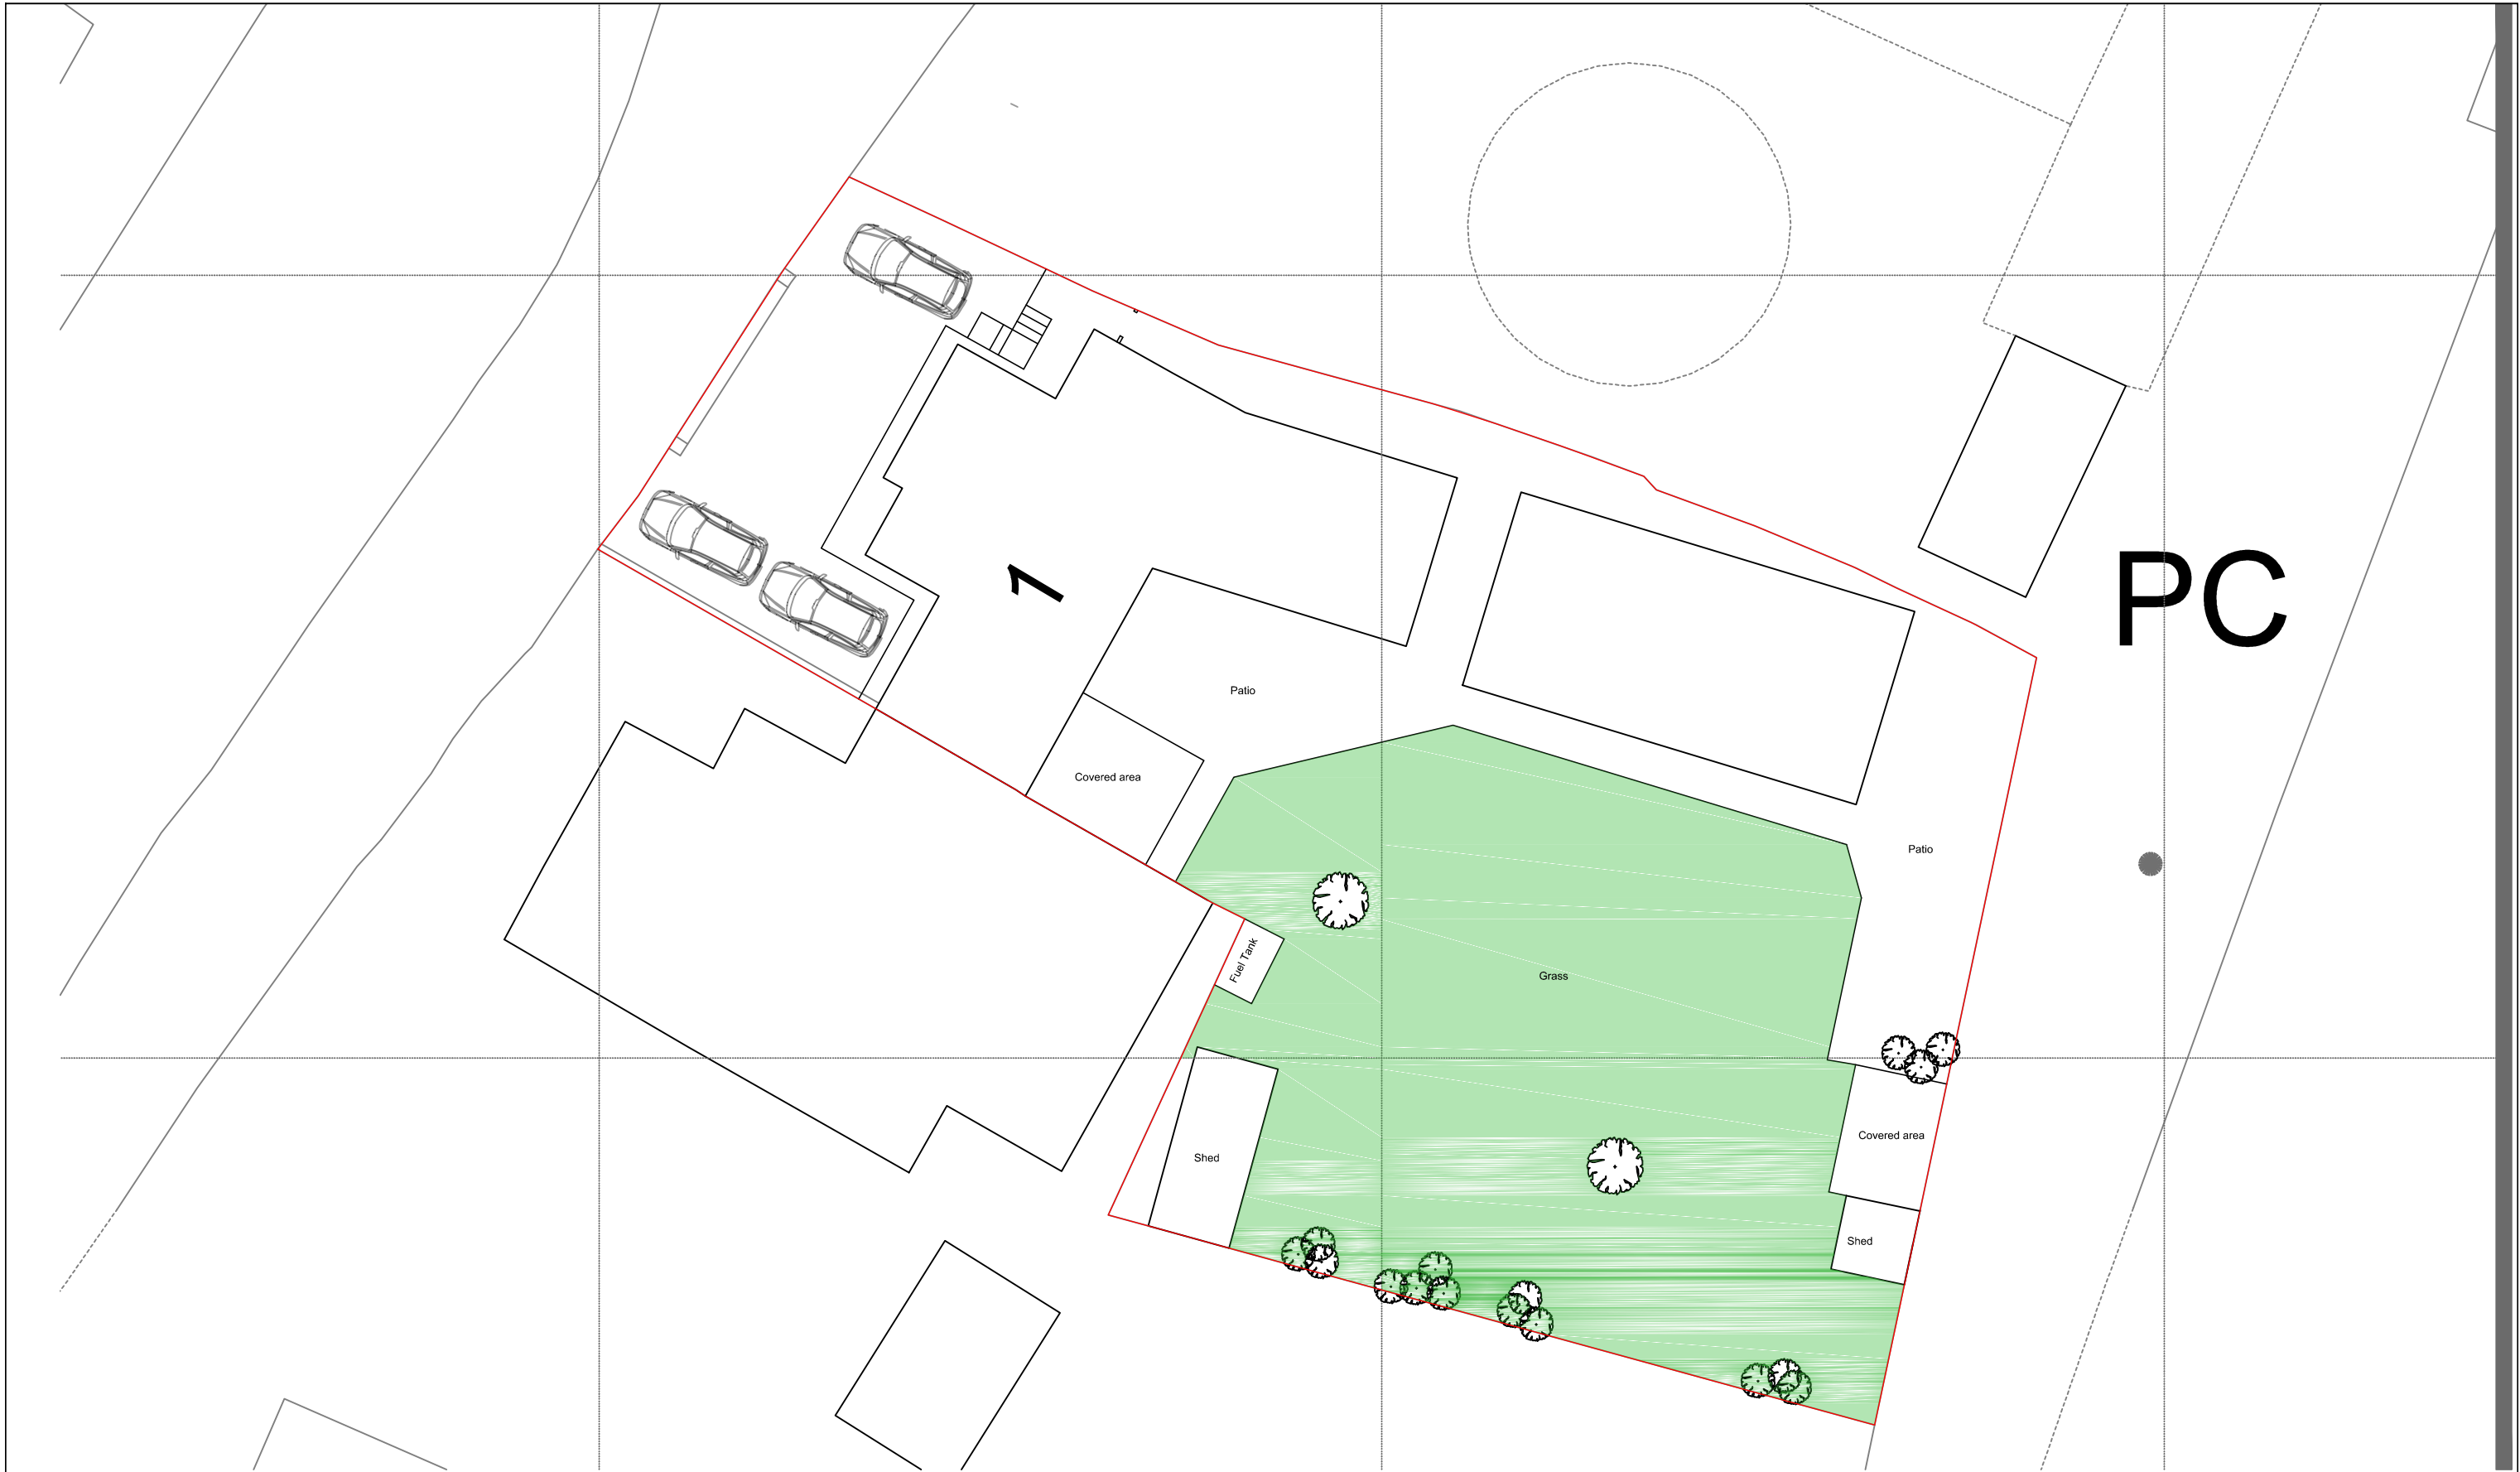

This drawing is copyright ©
NOTE: All dimensions to be checked on
site and not scaled from the drawing.

CLIENT Mr Paul Wayte		JOB TITLE Rear First Floor Extension at 1 The green Trebanos		DRNG. TITLE Existing Site Plan / Green Infrastructure Plan		
DATE: October 2024		SCALE: 1:200		A3	DRNG. NO. 24.15.05	REV. ---
					PURPOSE Record	

Ferndale Architectural Solutions LTD
98 Neath Road, Resolven, Neath, SA11 4AN Tel: 07970808768 Email: owen@ferndaleas.co.uk