


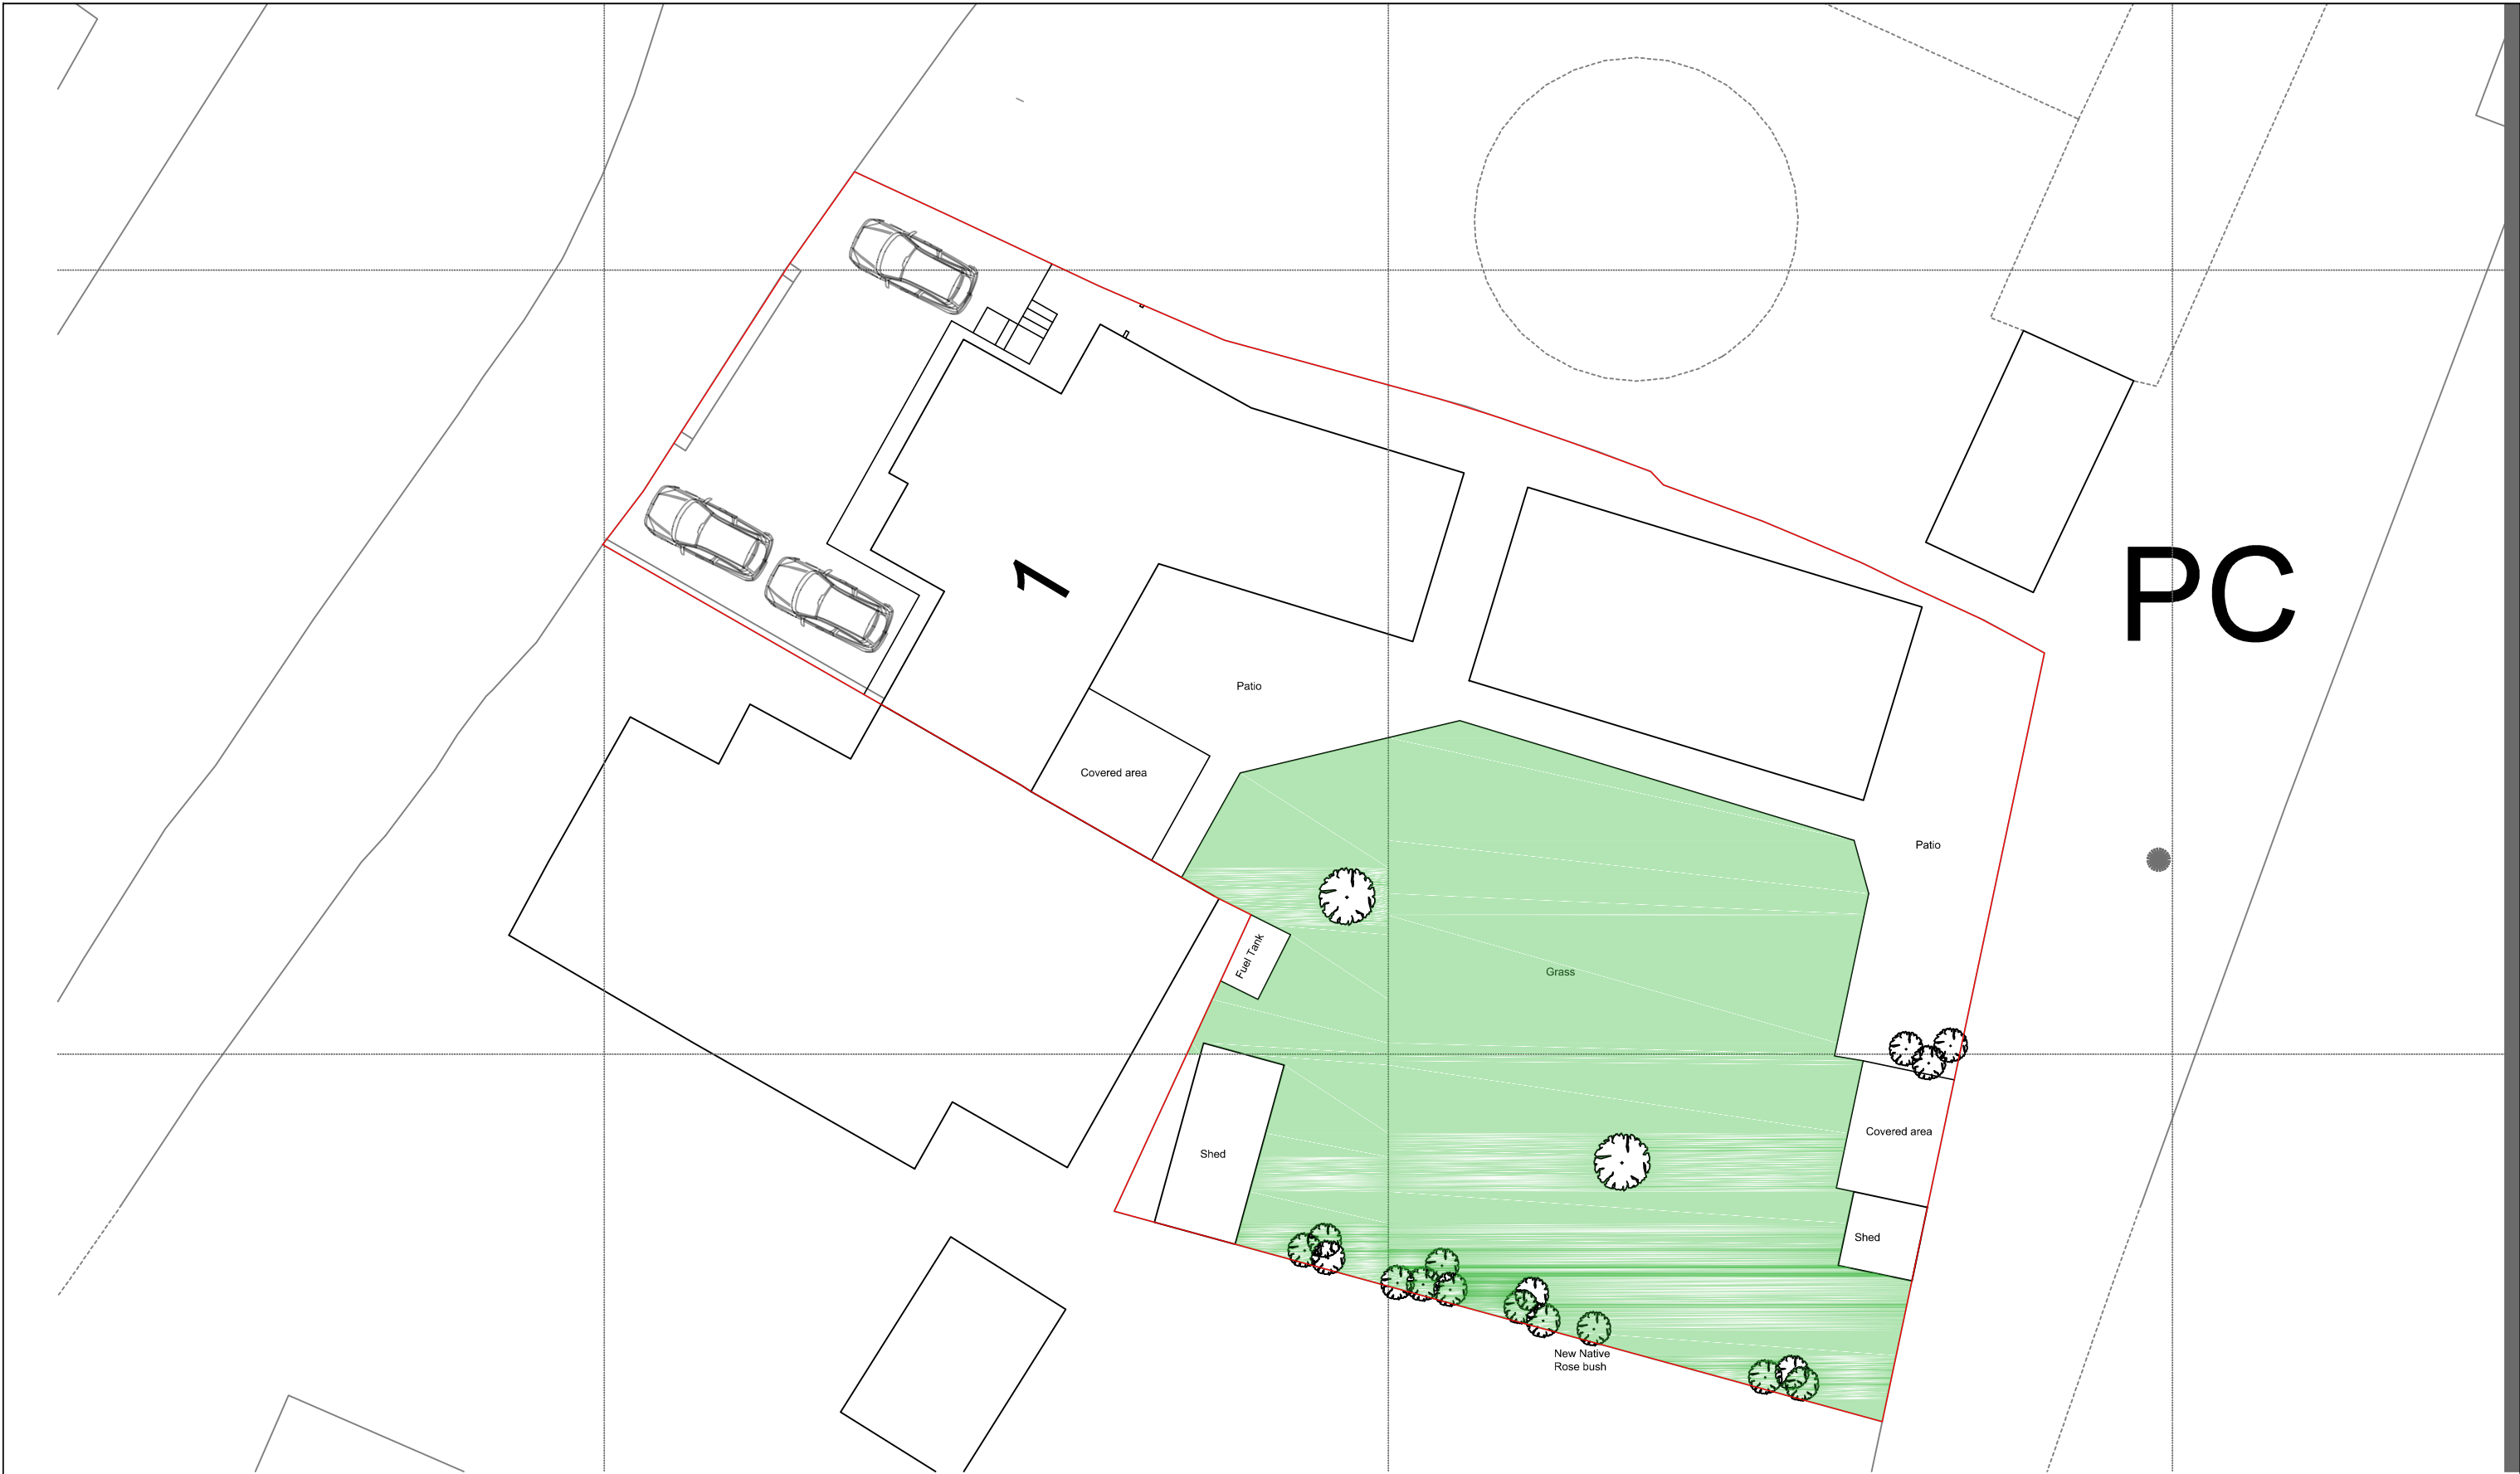

This drawing is copyright ©
NOTE: All dimensions to be checked on
site and not scaled from the drawing.



CLIENT Mr Paul Wayte		JOB TITLE Rear First Floor Extension at 1 The green Trebanos		DRNG. TITLE Proposed Site Plan / Green Infrastructure Plan	
DATE: October 2024	SCALE: 1:200	A3	DRNG. NO. 24.15.06	REV. ---	PURPOSE Planning

Ferndale Architectural Solutions LTD
98 Neath Road, Resolven, Neath, SA11 4AN Tel: 07970808768 Email: owen@ferndaleas.co.uk