
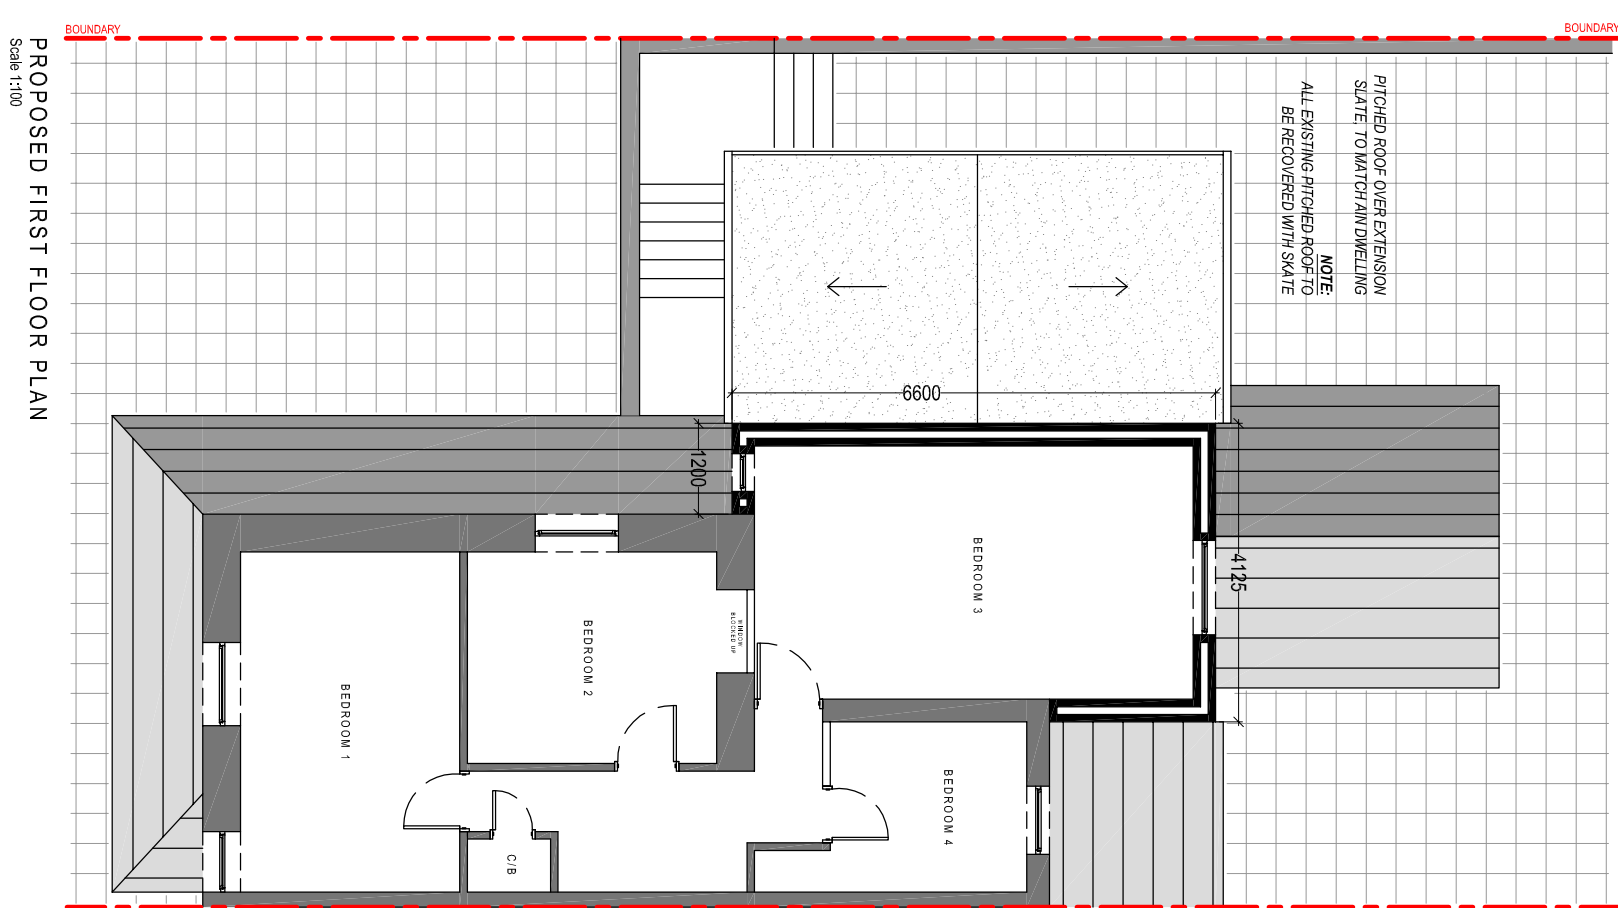
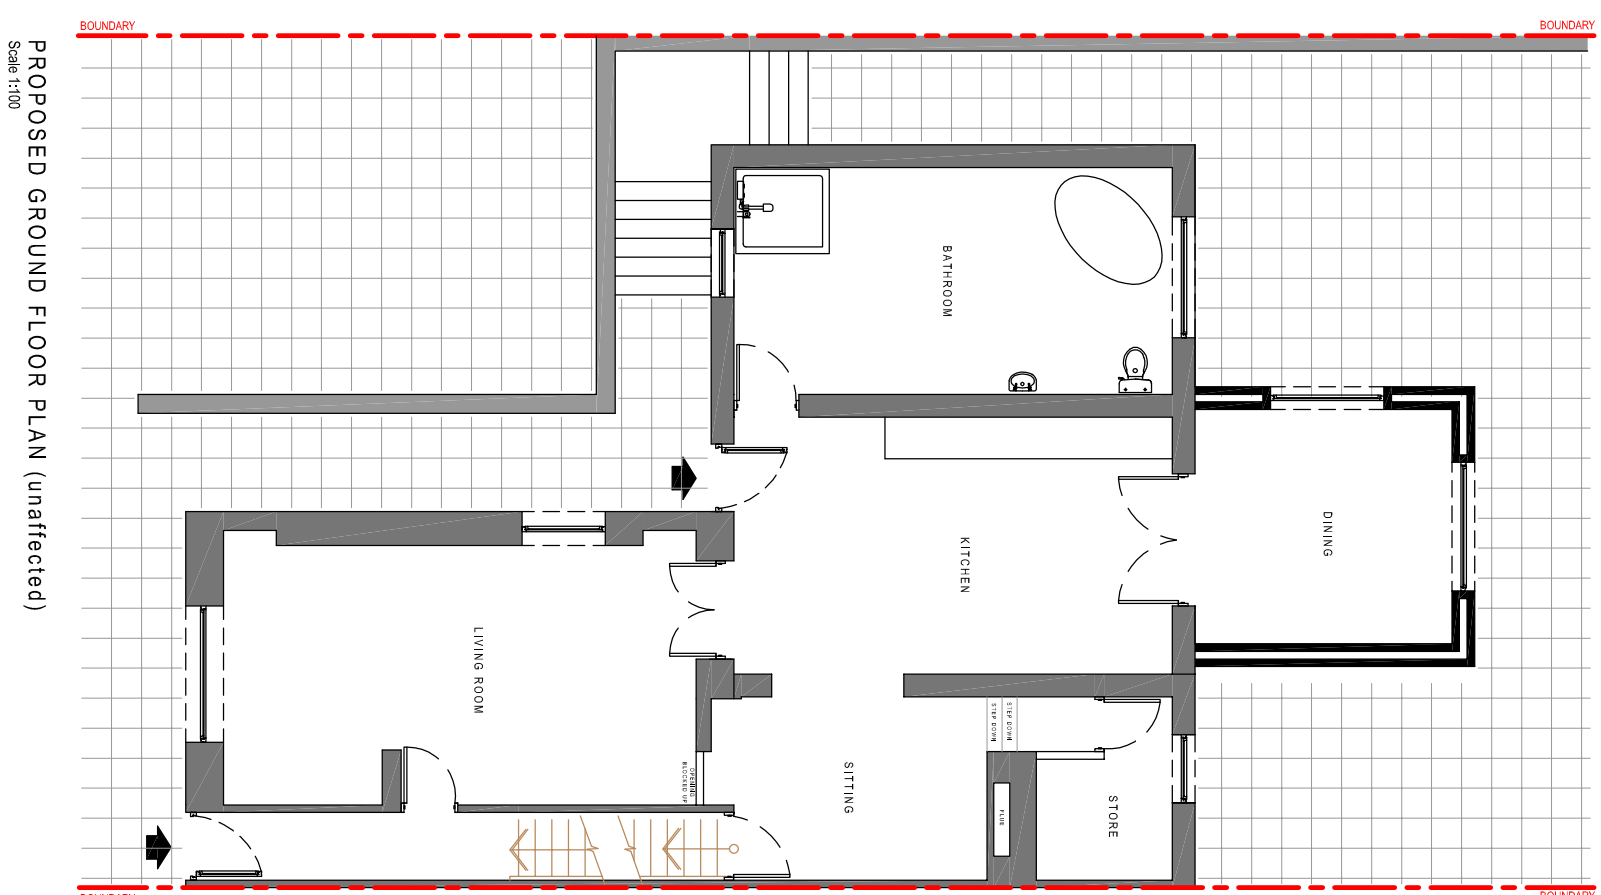
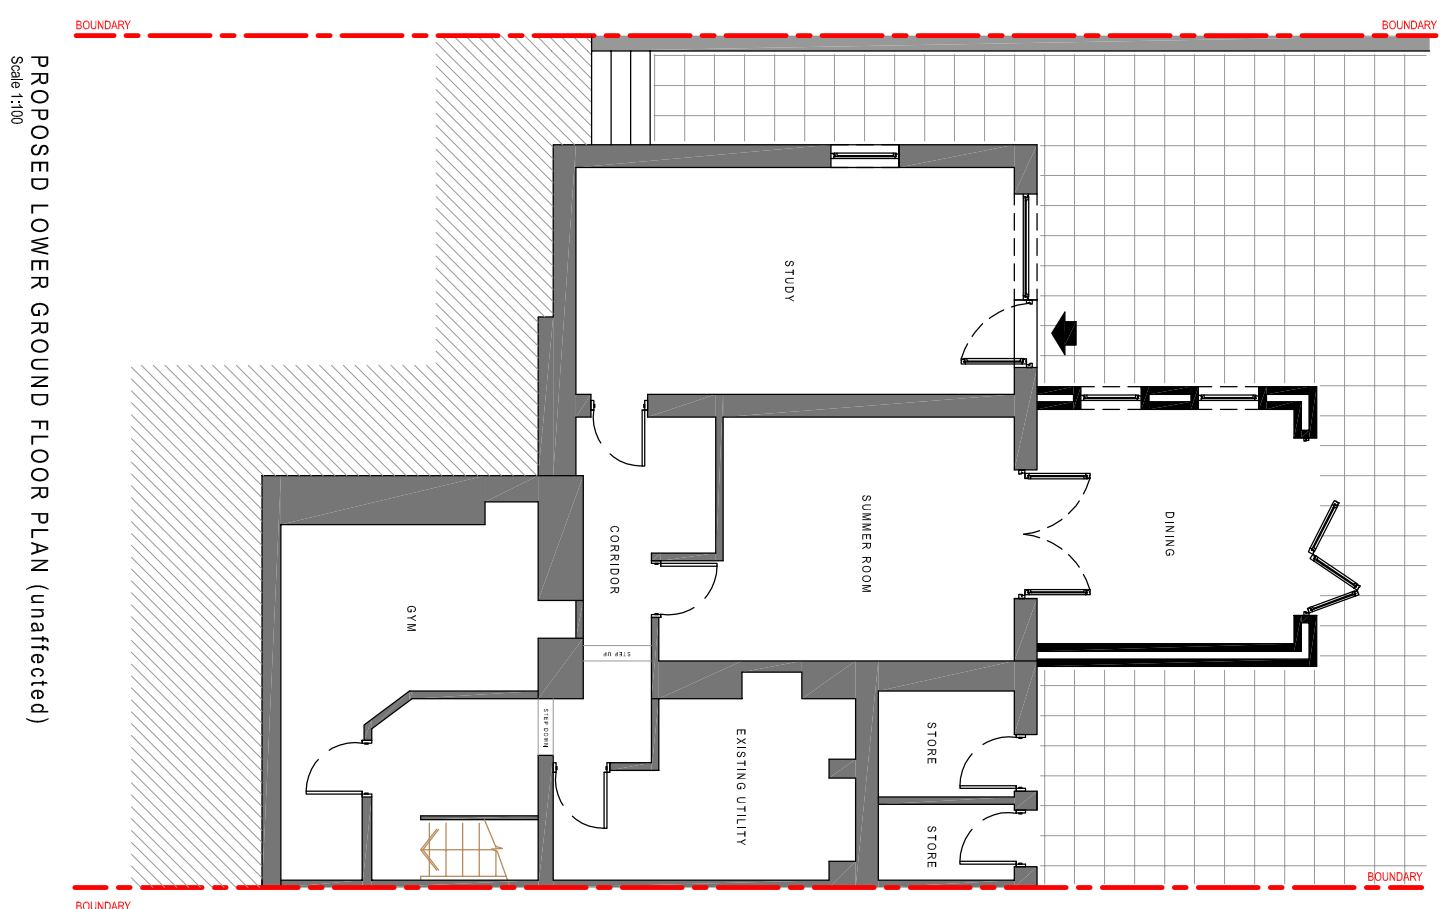
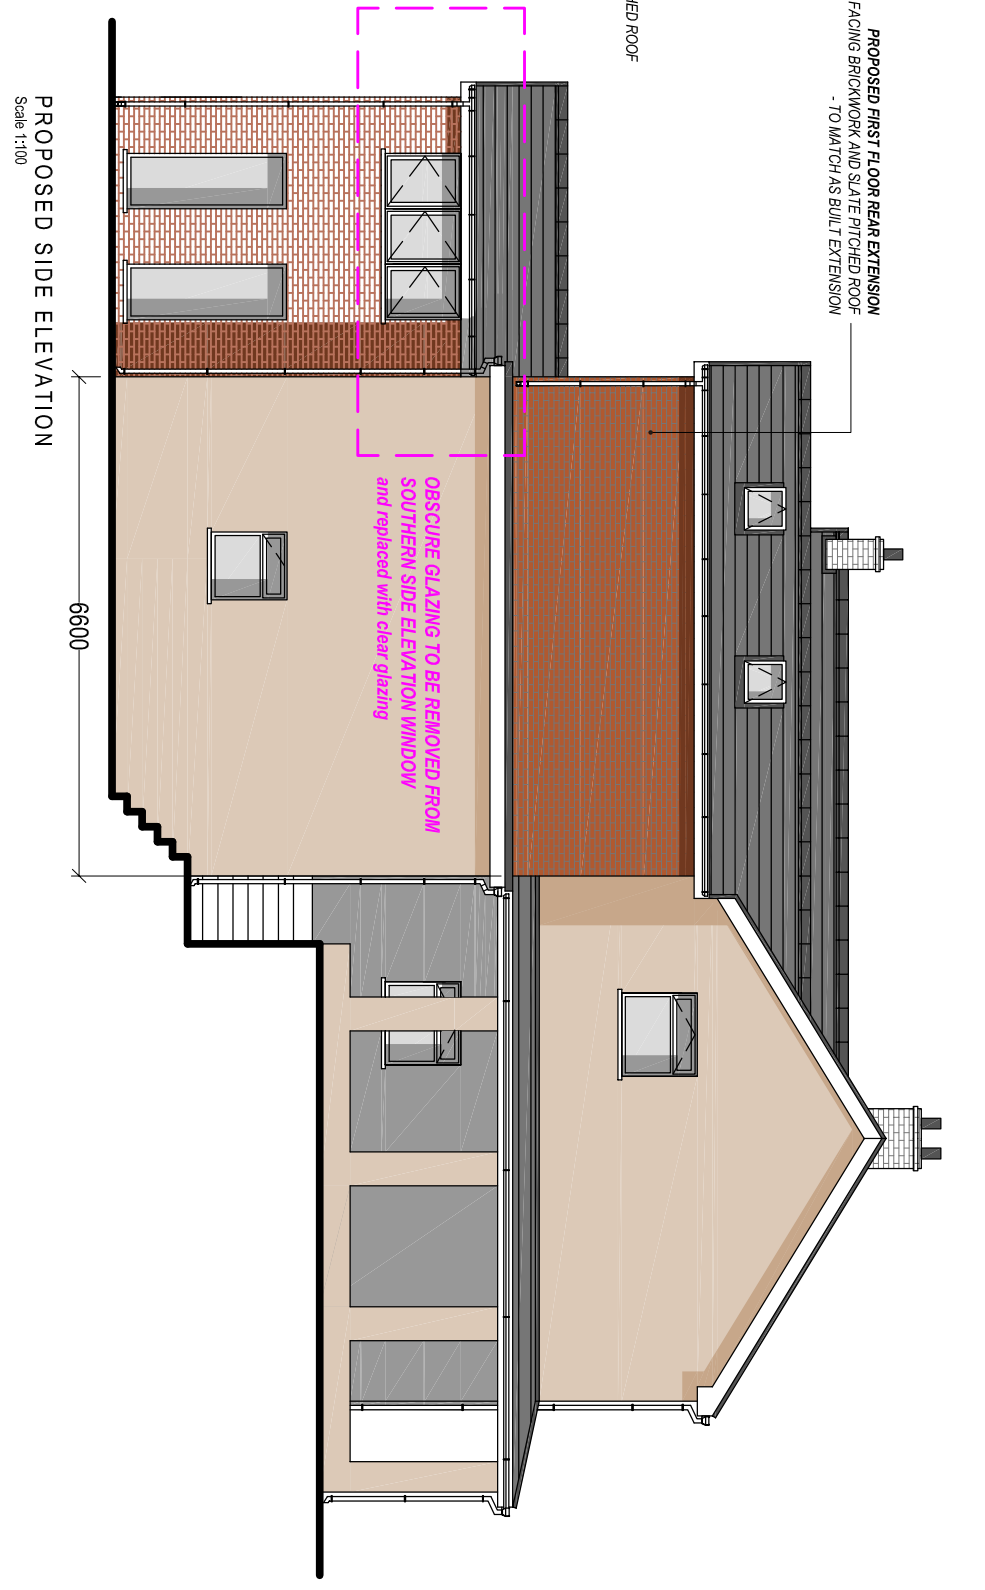
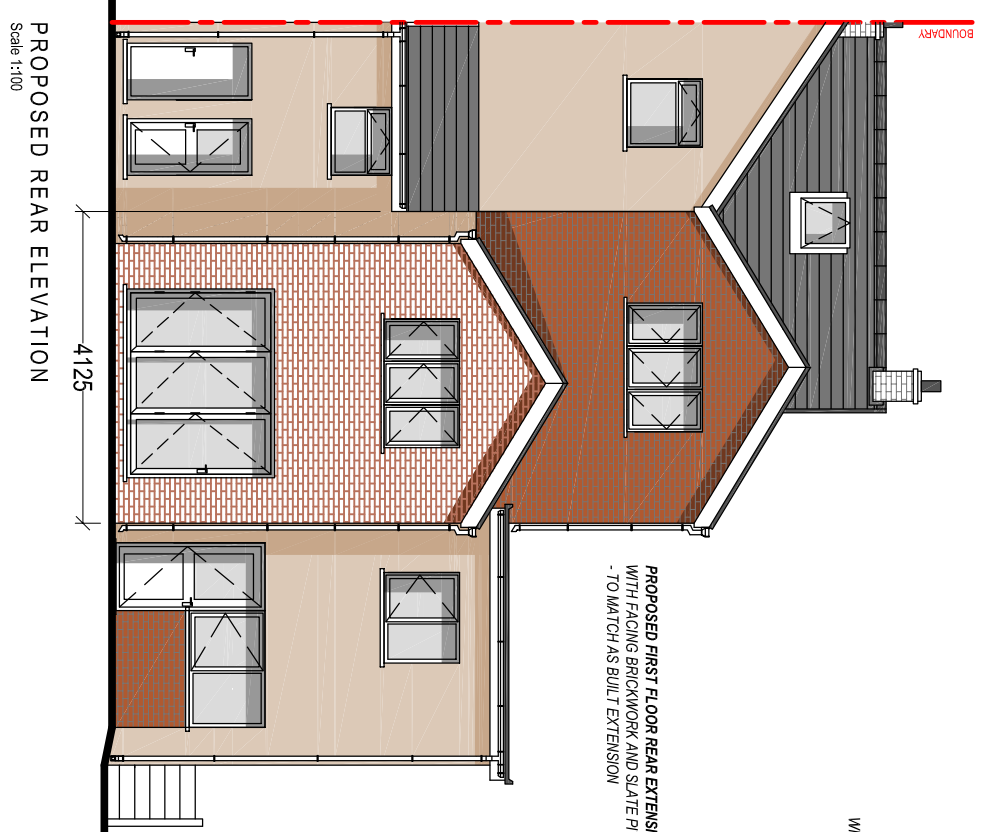


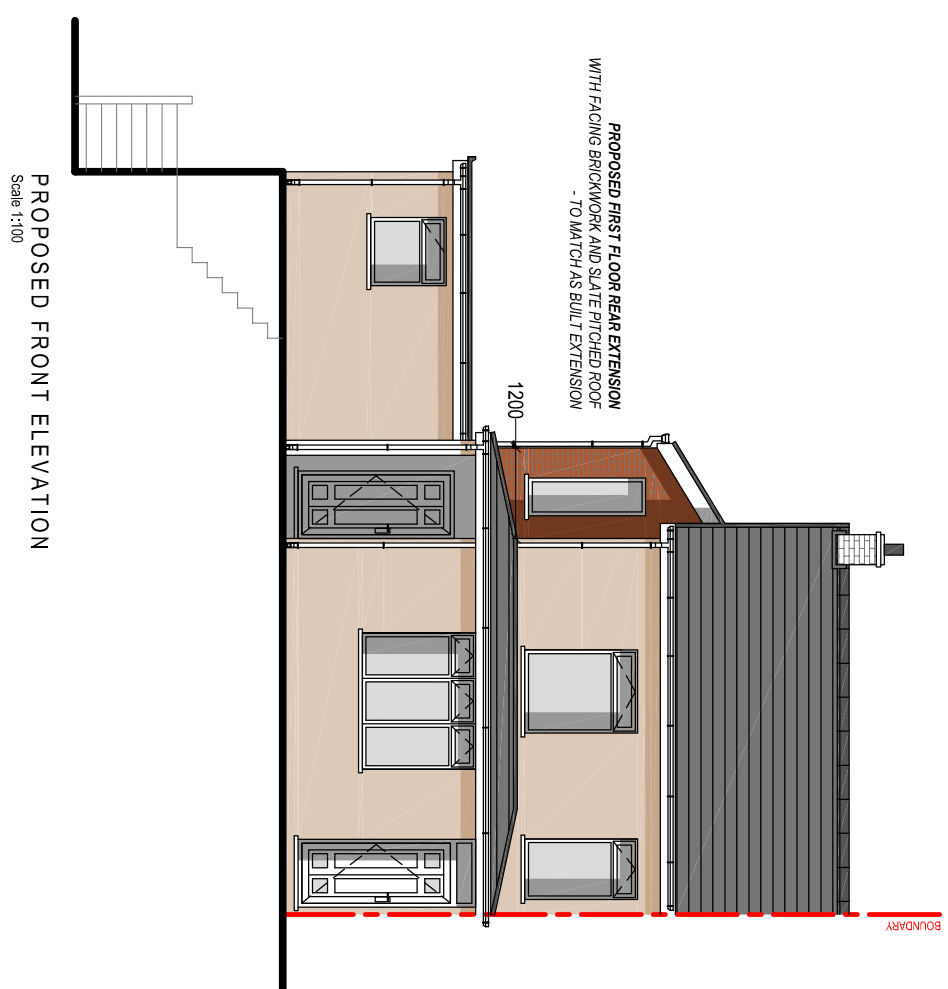

MATERIAL FINISHES

(Proposed First Floor Rear extension):

Roof Covering:

slate (to match main dwelling)

Concrete ridge (to match main dwelling)

Wall Covering:

Facing Brickwork (to match existing)

as-built rear extension)

Windows & Doors:

uPVC Double Glazed.

Colour: Black

Weather boarding:

uPVC bullnosed

Colour: Black

Rainwater goods:

Plastic, universal

Colour: Black

Come

Mr. Stephen Tolllope
18 Maryns Avenue,
Seven Sisters,
Neath,
SA10 9DR

Project Title:

PROPOSED REAR
EXTENSION
& DETACHED GARAGE

General Notes:

1. Do not scale from this drawing, take figures dimensions only.

2. Dimensions are in millimeters unless otherwise stated.

Drawing Issue:

Planning

Drawing Title:

PROPOSED FIRST FLOOR REAR EXTENSION
ELEVATIONS & FLOOR PLANS

Drawing No:

CDD-006

Date:

03-09-2023

Revised:

A

Expiry Date:

17-10-2024

Issued By:

Paper Size: A2