




Reproduced from an Ordnance Survey map with the permission of the
Controller of Her Majesty's Stationary Office.
©Crown Copyright. All rights reserved.



SITE LOCATION PLAN
Scale 1:1250



Reproduced from an Ordnance Survey map with the permission of the
Controller of Her Majesty's Stationary Office.
©Crown Copyright. All rights reserved.

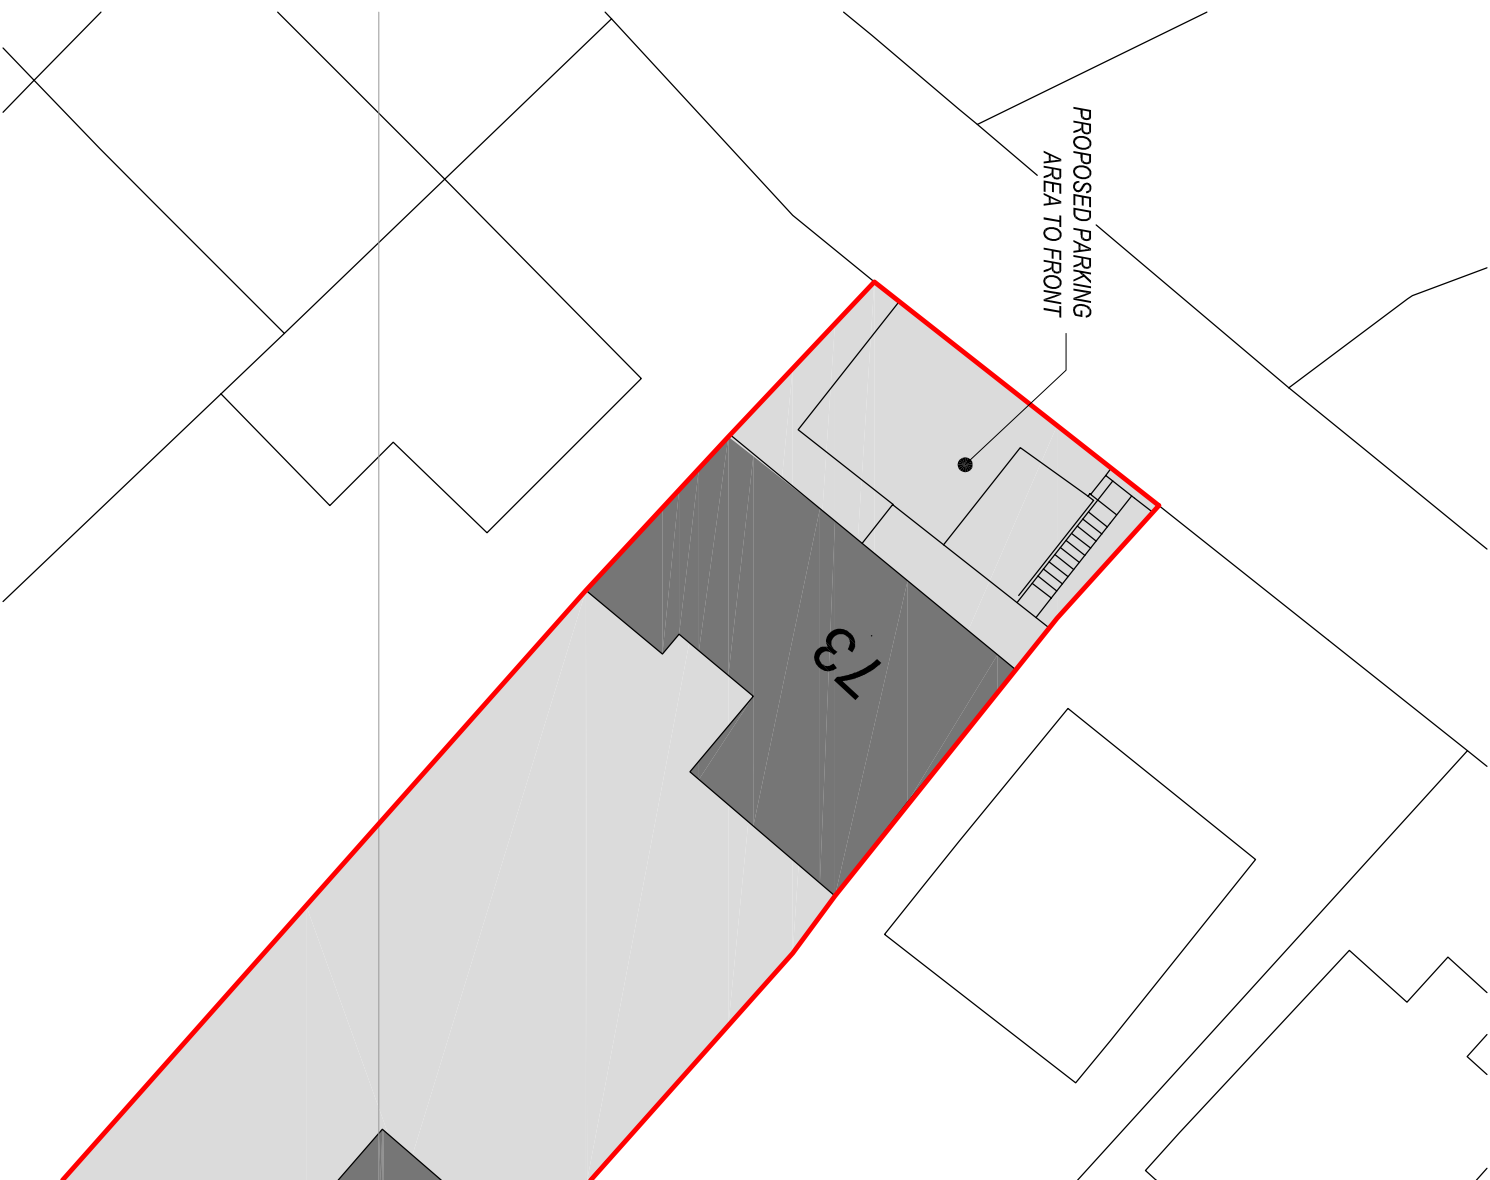

PROPOSED SITE PLAN
Scale 1:250

Client:

Mr & Mrs. J. Melvin
73 Dyffryn Road
Alltwen

Project Title:

**PROVISION OF OFF-STREET
PARKING AREA**
(inc. construction of Retaining Walls)

General Notes:

1. Draw and scale from this drawing. Take linear dimensions only.
2. Dimensions are in millimetres unless otherwise stated.

Drawing Issue:

PLANNING

Drawing Title:

EXISTING & PROPOSED SITE PLANS

Drawing No:	Revision:	Date:	Revised:
CPD-001	A	10-01-2024	16-10-2024
Scale(s):	1:1250 / 1:250	Paper Size:	A3



Cwm Planning & Design Ltd.
(architectural and Draughting Services)