


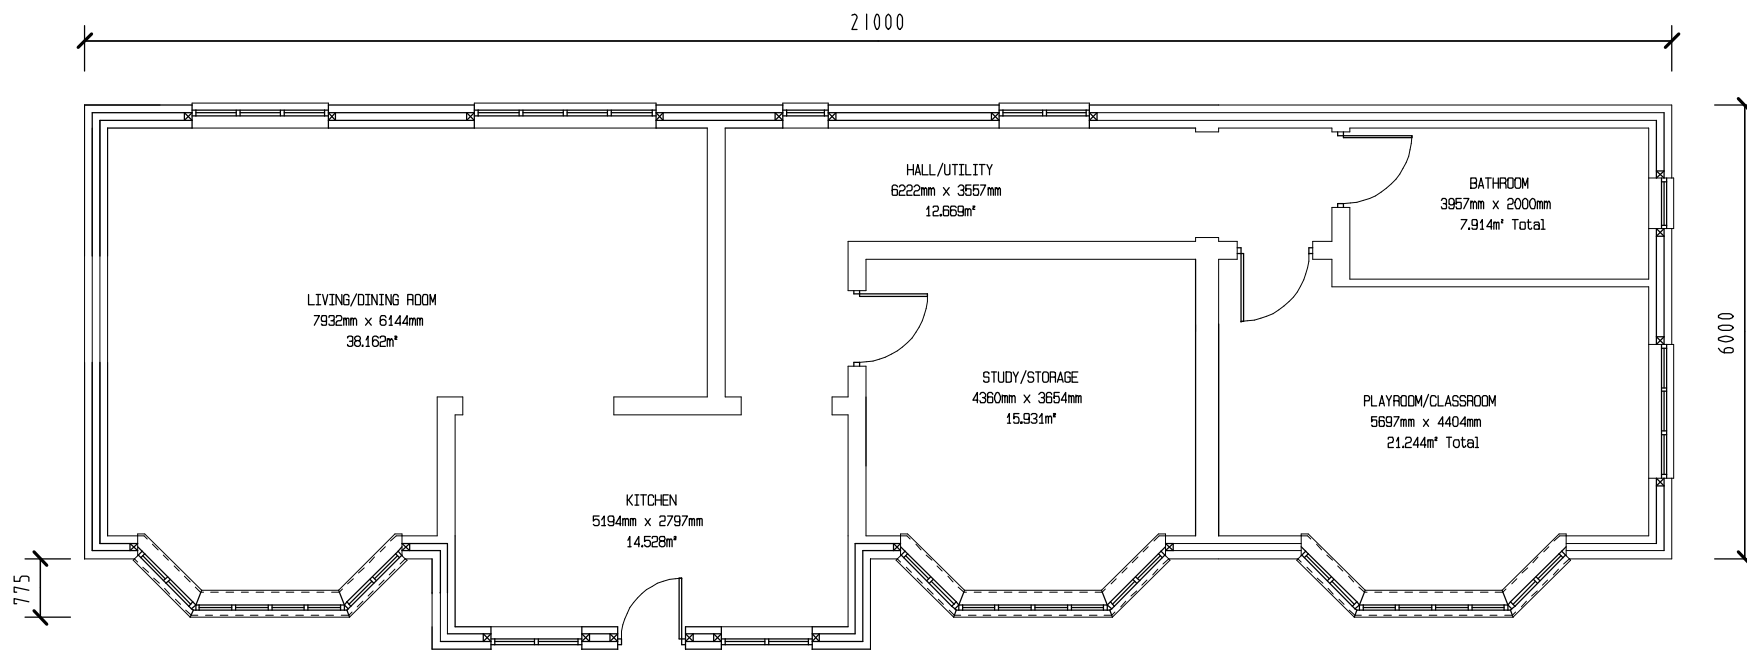

NOTES:
All dimensions must be checked on site.

-	-	-
	Date	Revisions

©copyright

Philip Brown
ASSOCIATES LTD

CHARTERED TOWN PLANNERS
& DEVELOPMENT CONSULTANTS

74 Park Road, Rugby, Warkickshire CV21 2QX
Tel: 01788 570574
Email: philipbrownassociates@talktalk.net

Client
O. Jones

Job Title
Proposed Amenity Building

Drawing Title
Proposed Floor Plans

Scale	1:100	Sheet	A3
-------	-------	-------	----

Date	October 2024	Drawn by	Samuel Brown
------	--------------	----------	--------------

