


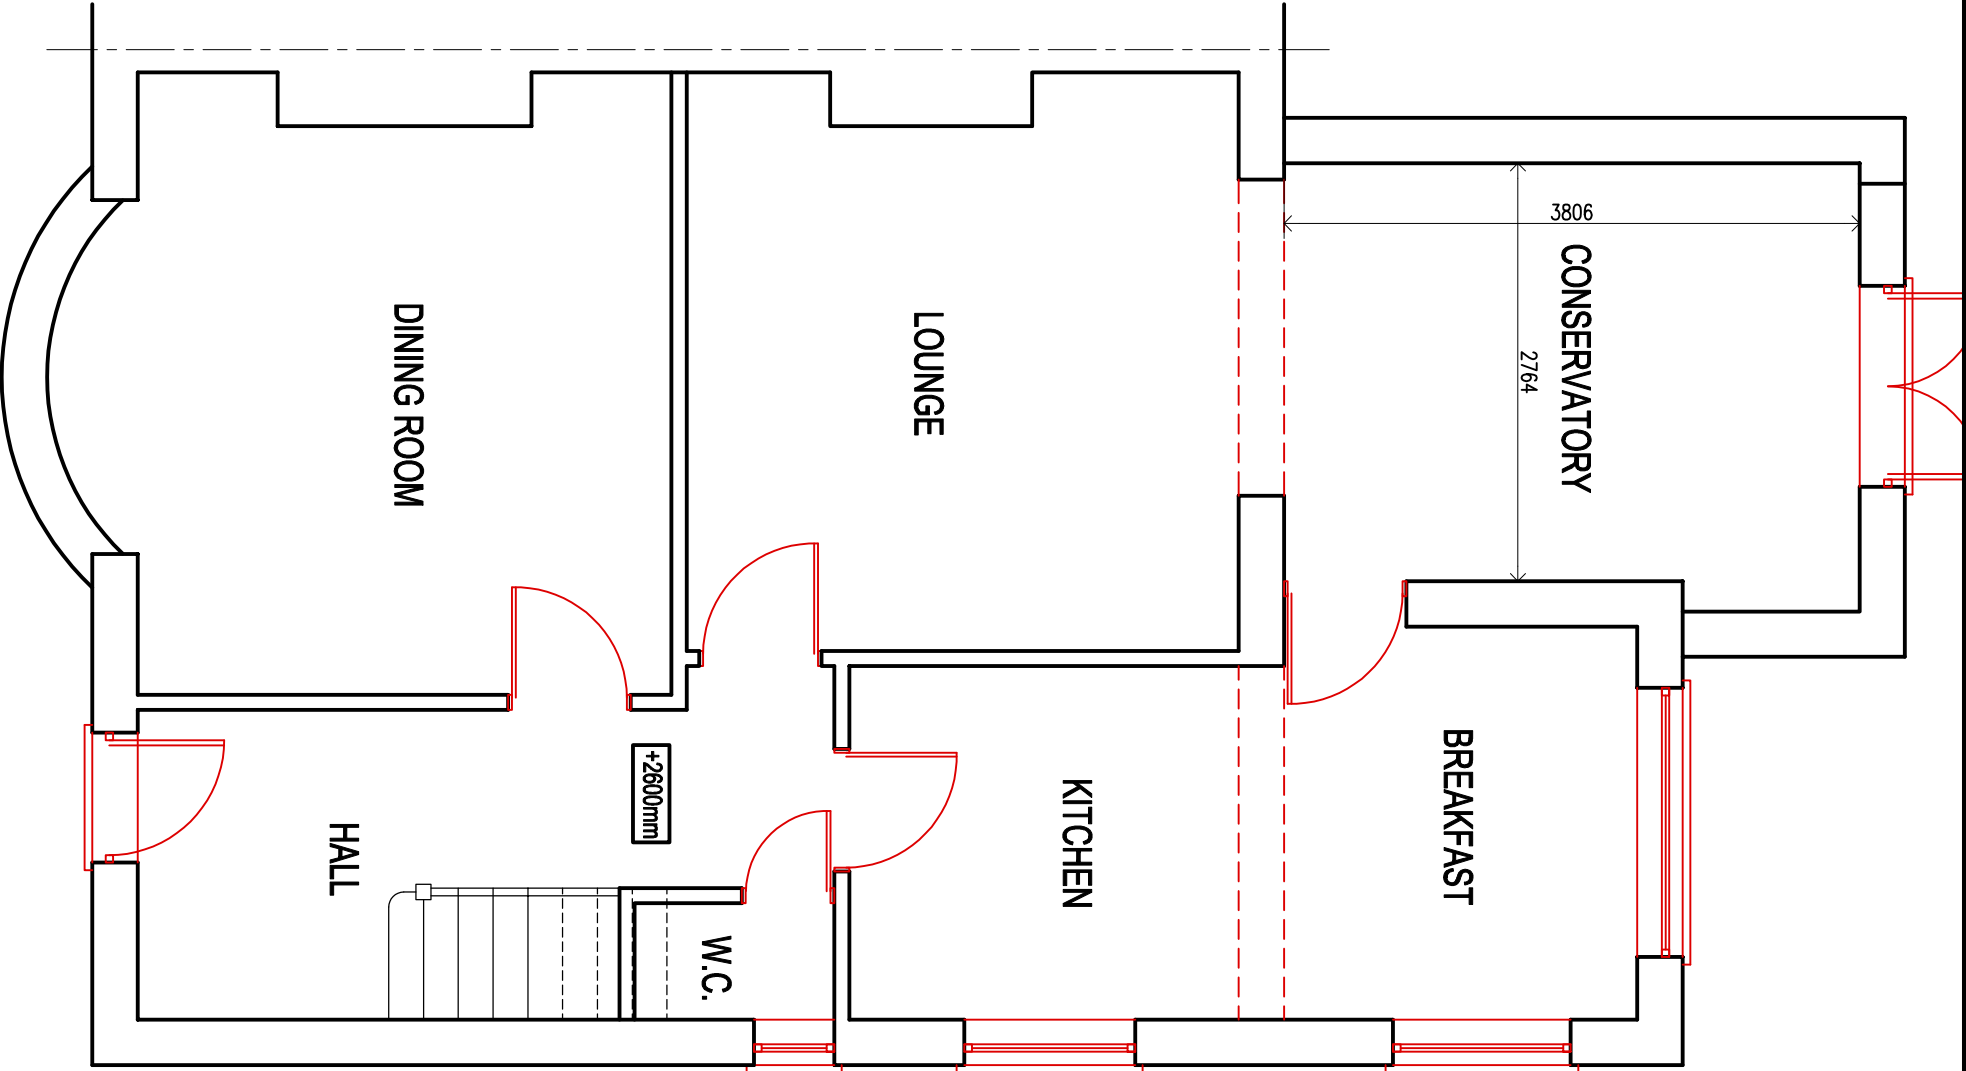

EXISTING GROUND FLOOR PLAN.

(1:50)

CLIENT		
MR & MRS STEVEN PARSONS		
job title	PROPOSED REAR LOFT CONVERSION EXTENSION & REPLACING REAR CONSERVATORY ROOF @ 14 THORNEY ROAD, BAGLAN SA12 8LW.	
drawing title	EXISTING GROUND FLOOR PLAN.	
job No:	drawing No:	scales:
24.42	02	1:50 @ A3