

THIS DRAWING IS THE COPYRIGHT OF DARKIN ARCHITECTS AND MAY NOT BE COPIED, ALTERED OR REPRODUCED IN ANY FORM OR PASSED TO A THIRD PARTY WITHOUT THEIR CONSENT. DIMENSIONS MUST BE CHECKED AND VERIFIED ON SITE AND ANY DISCREPANCIES SHOULD BE REPORTED TO THE ARCHITECT. THIS DRAWING MUST NOT BE SCALED AND SHOULD BE READ IN CONJUNCTION WITH ALL OTHER CONSULTANT'S DRAWINGS. IF IN DOUBT ASK FOR CONFIRMATION.

No.	Description	By	Date
A	Revised layout	AV	24.06.2024
B	Revised layout	AV	11.07.2024
C	Layout Revised	DKC	08.10.2024
D	Annotation Amended	DKC	18.10.2024

CLIENT

Ann Bamford

PROJECT

Extension & Renovation


PROJECT ADDRESS

23 Heol Y Berllan,
Crynant, Neath,
SA10 8PD


DRAWING TITLE

Proposed Floor Plans


DRAWN BY	CHECKED BY	© Copyright Darkin Architects 2024
AV	DLD	
PROJECT REF	SCALE	PAPER SIZE
RH571	1 : 100	A3
DRAWING	REVISION	DATE
102	D	23.05.2024

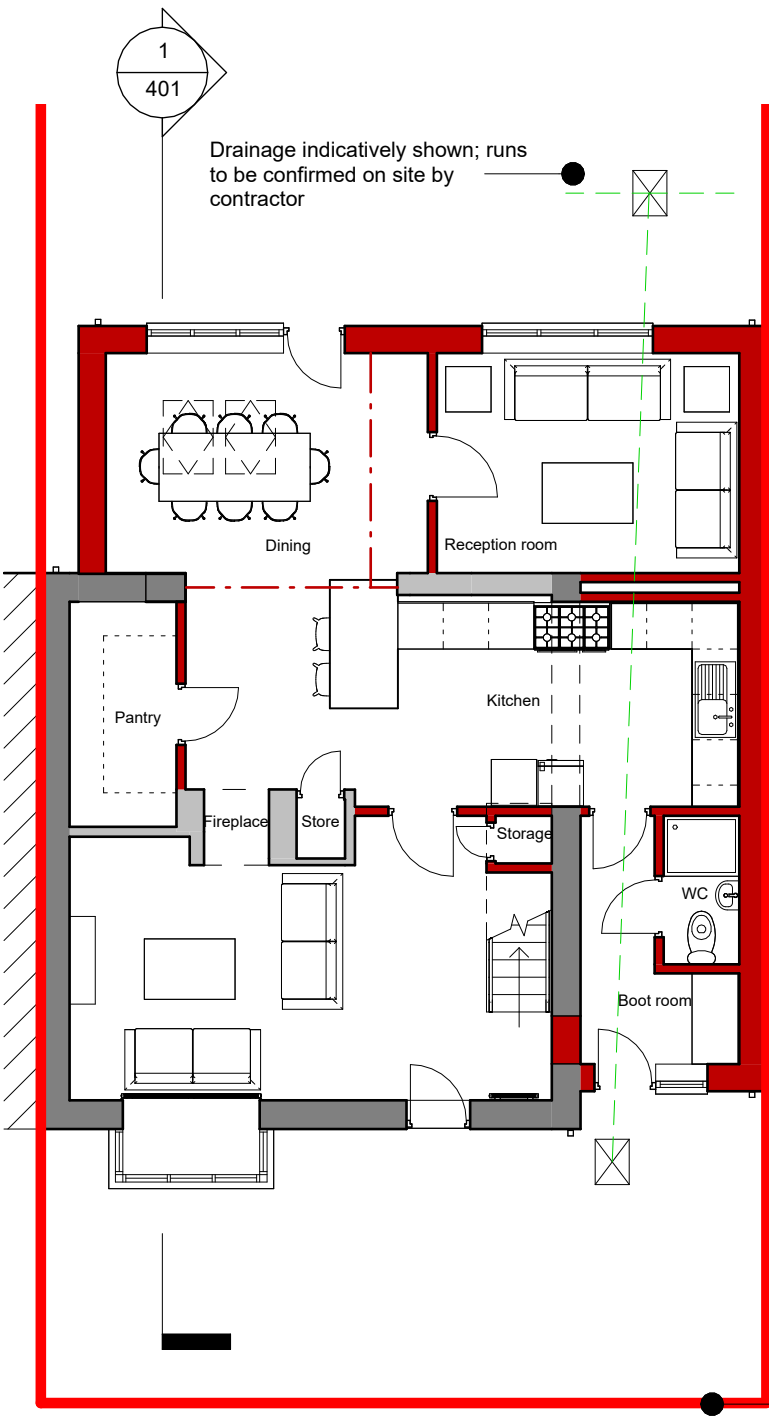

Ground Floor

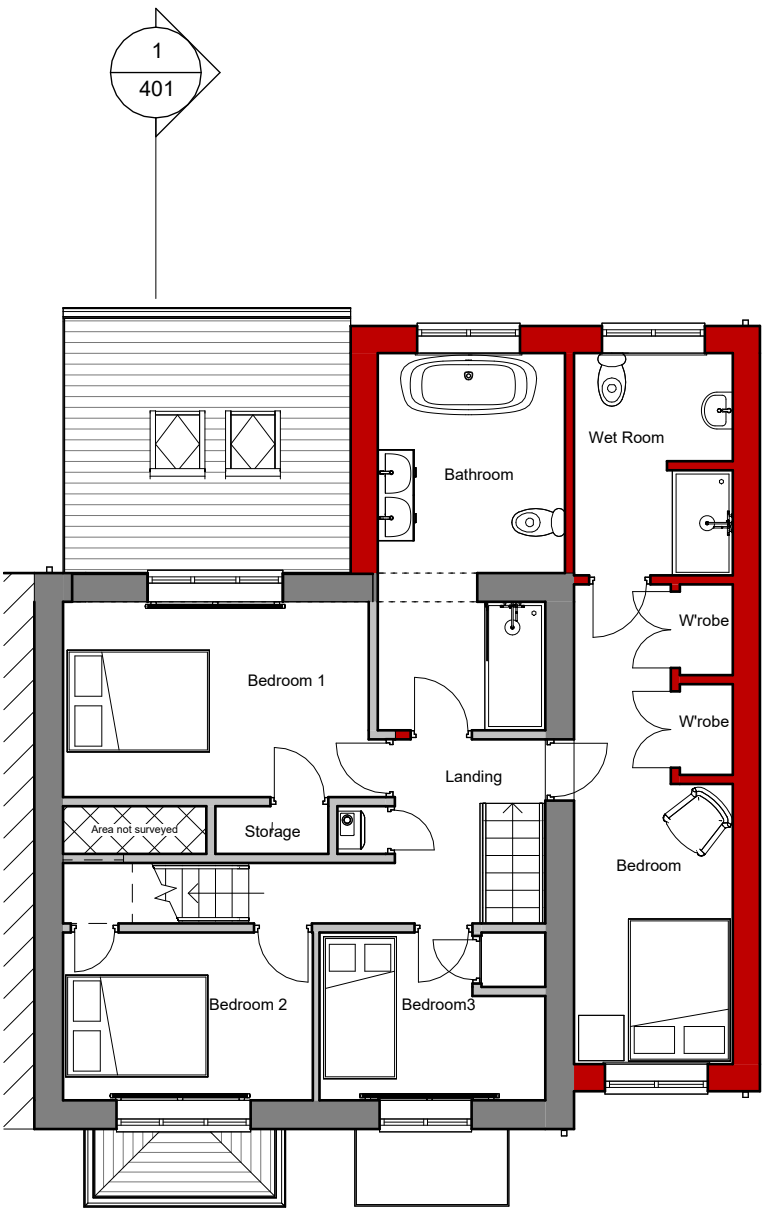

First Floor

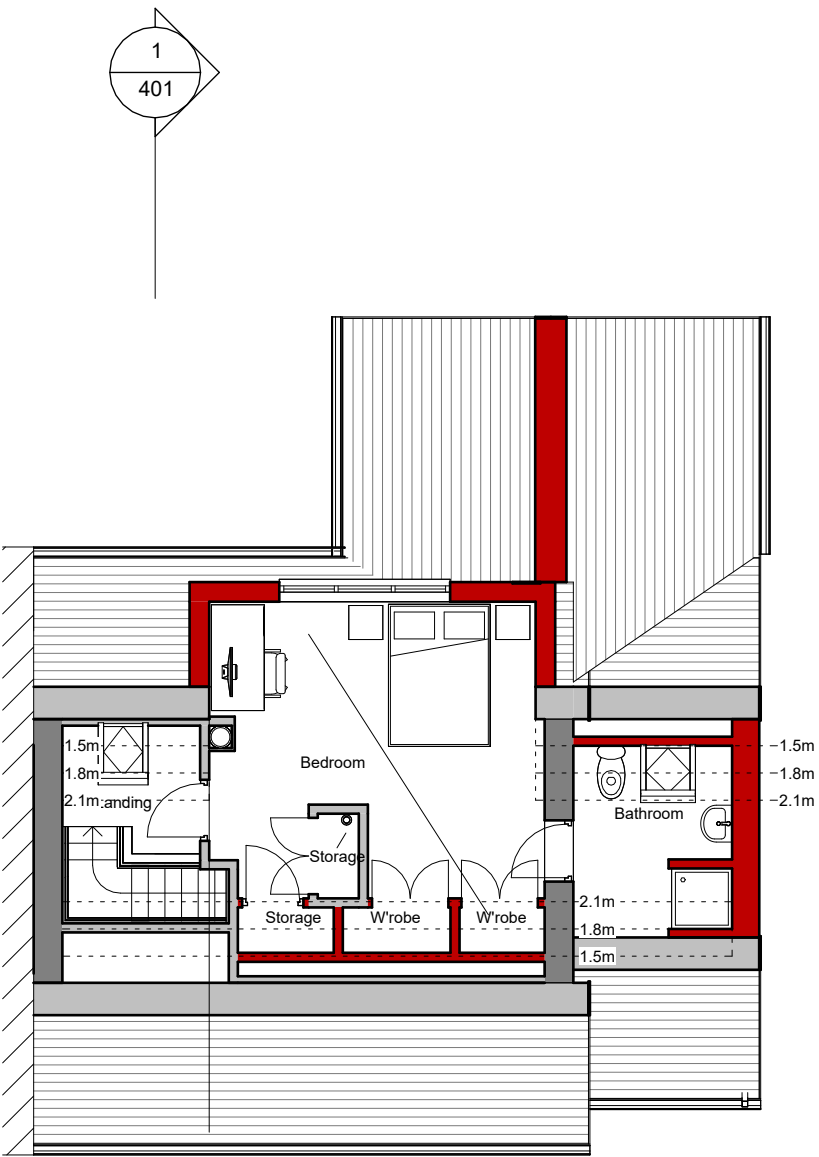

Attic Floor