




EXISTING FRONT ELEVATION (1:100 at A1)




EXISTING EAST ELEVATION




EXISTING SOUTH ELEVATION

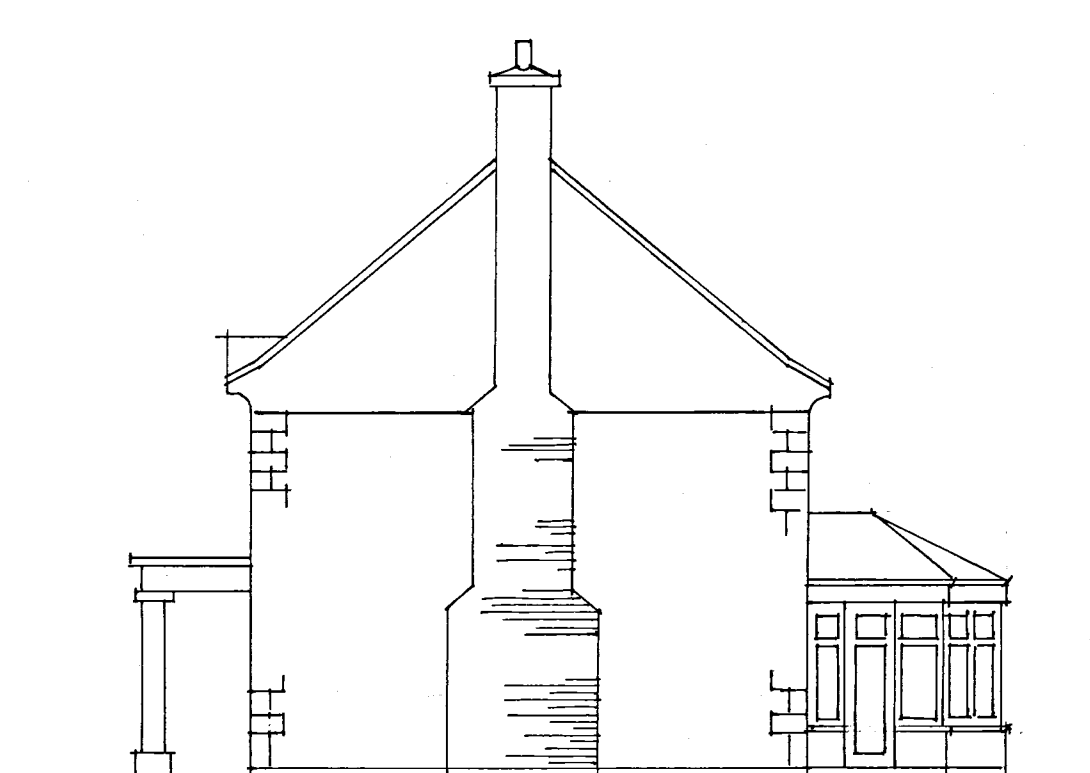


EXISTING WEST ELEVATION

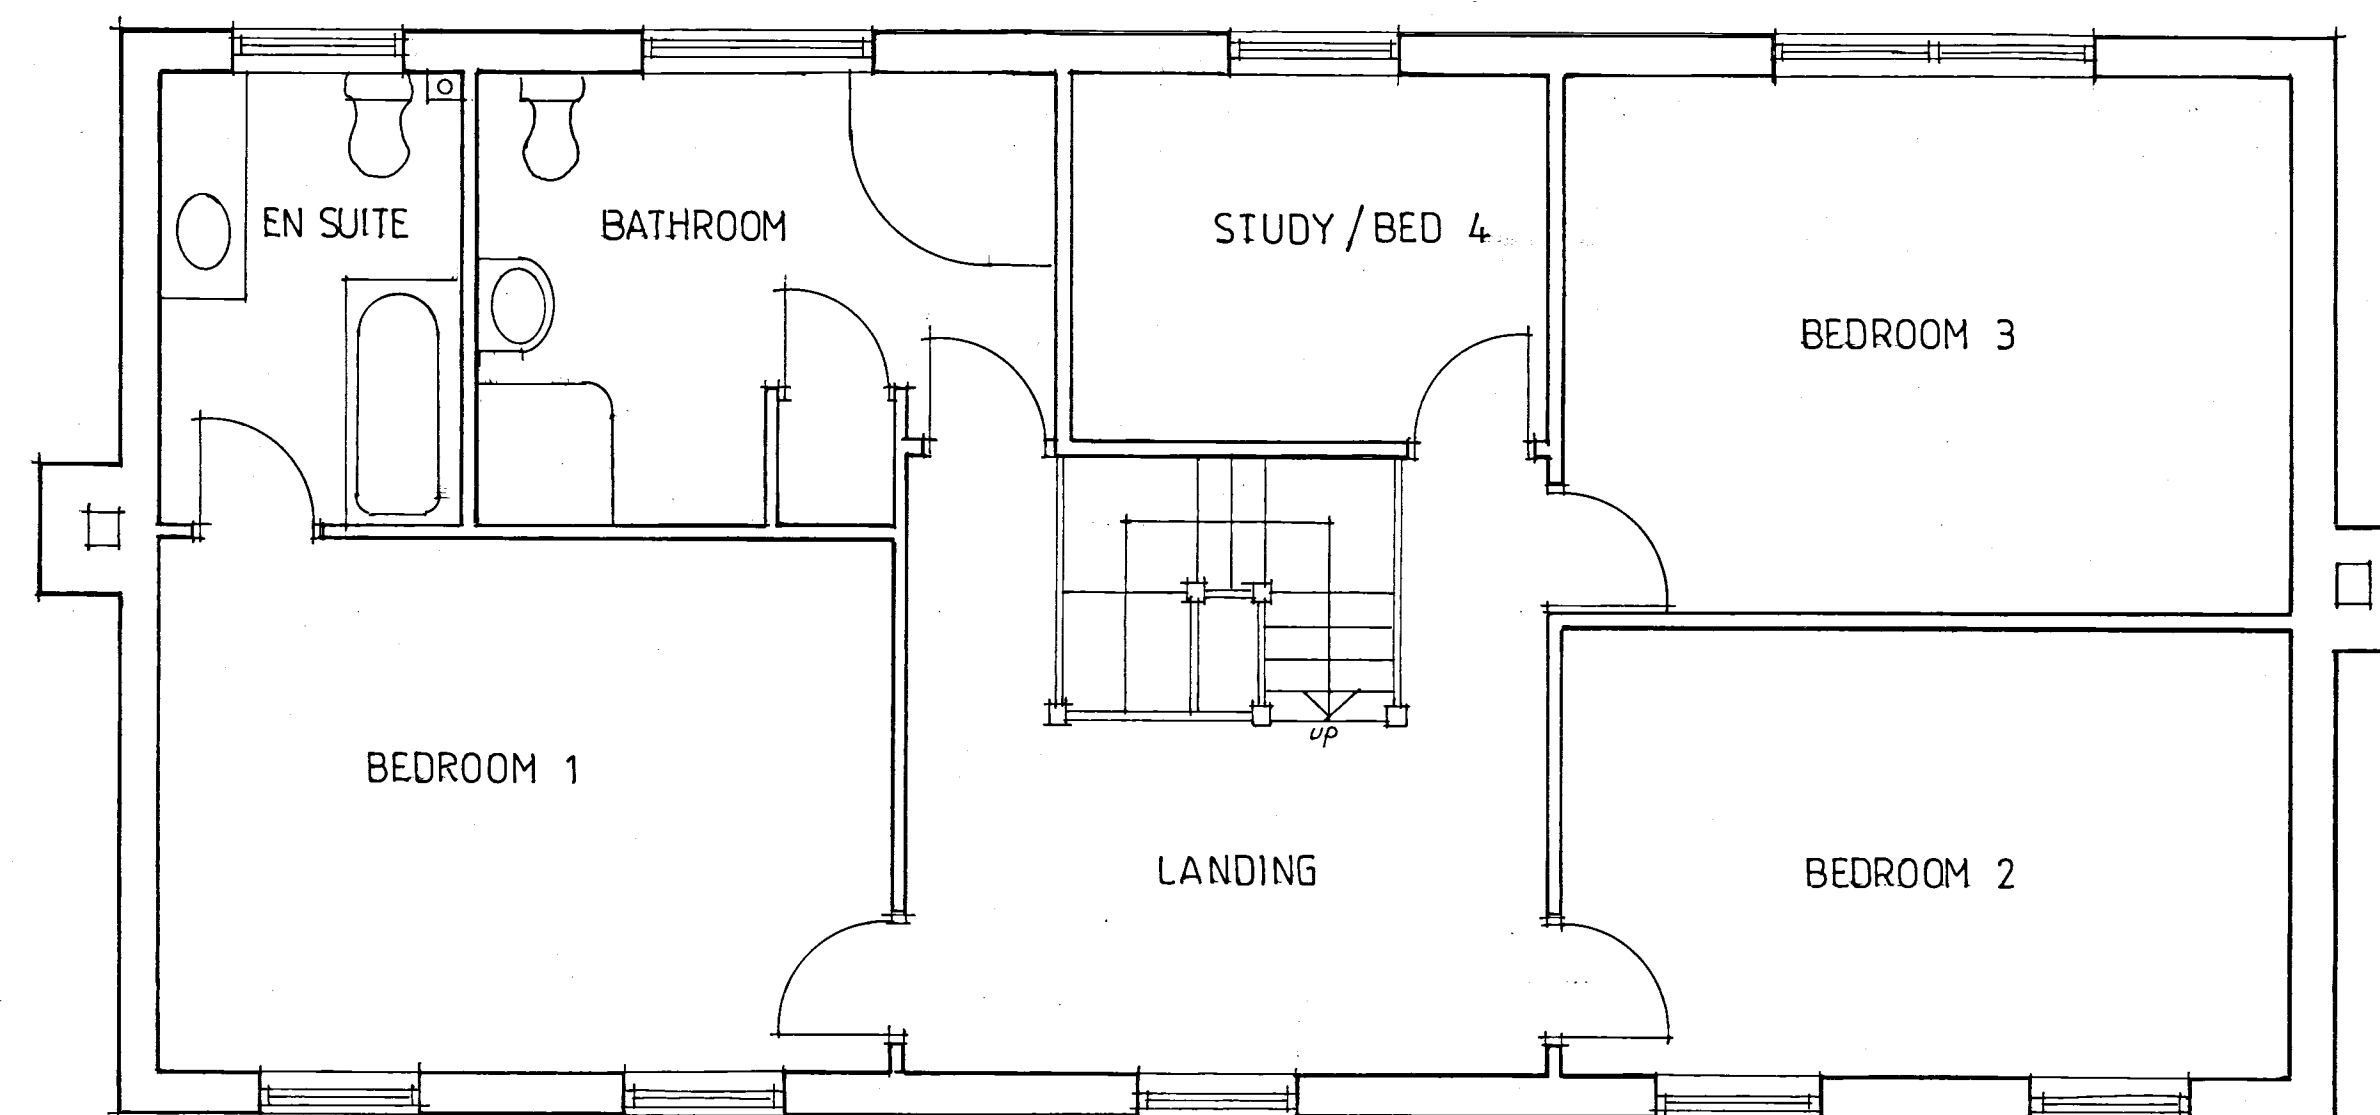


EXISTING FIRST FLOOR PLAN
(1:50 at A1)

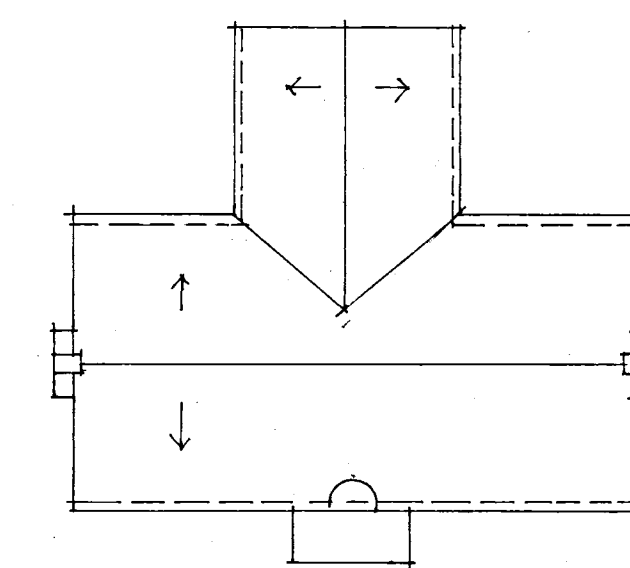

PROPOSED ROOF PLAN (1:200)

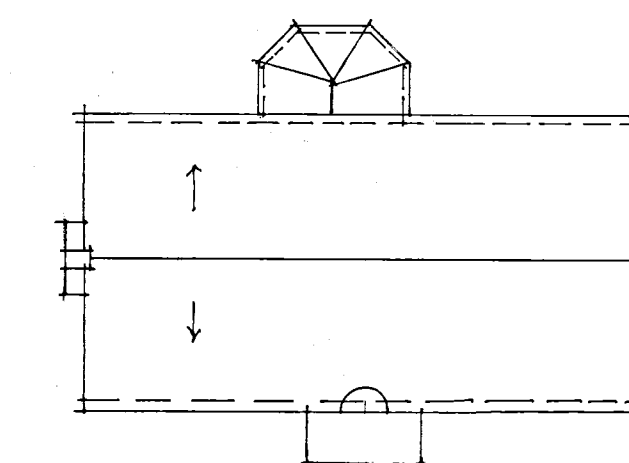

EXISTING ROOF PLAN (1:200)

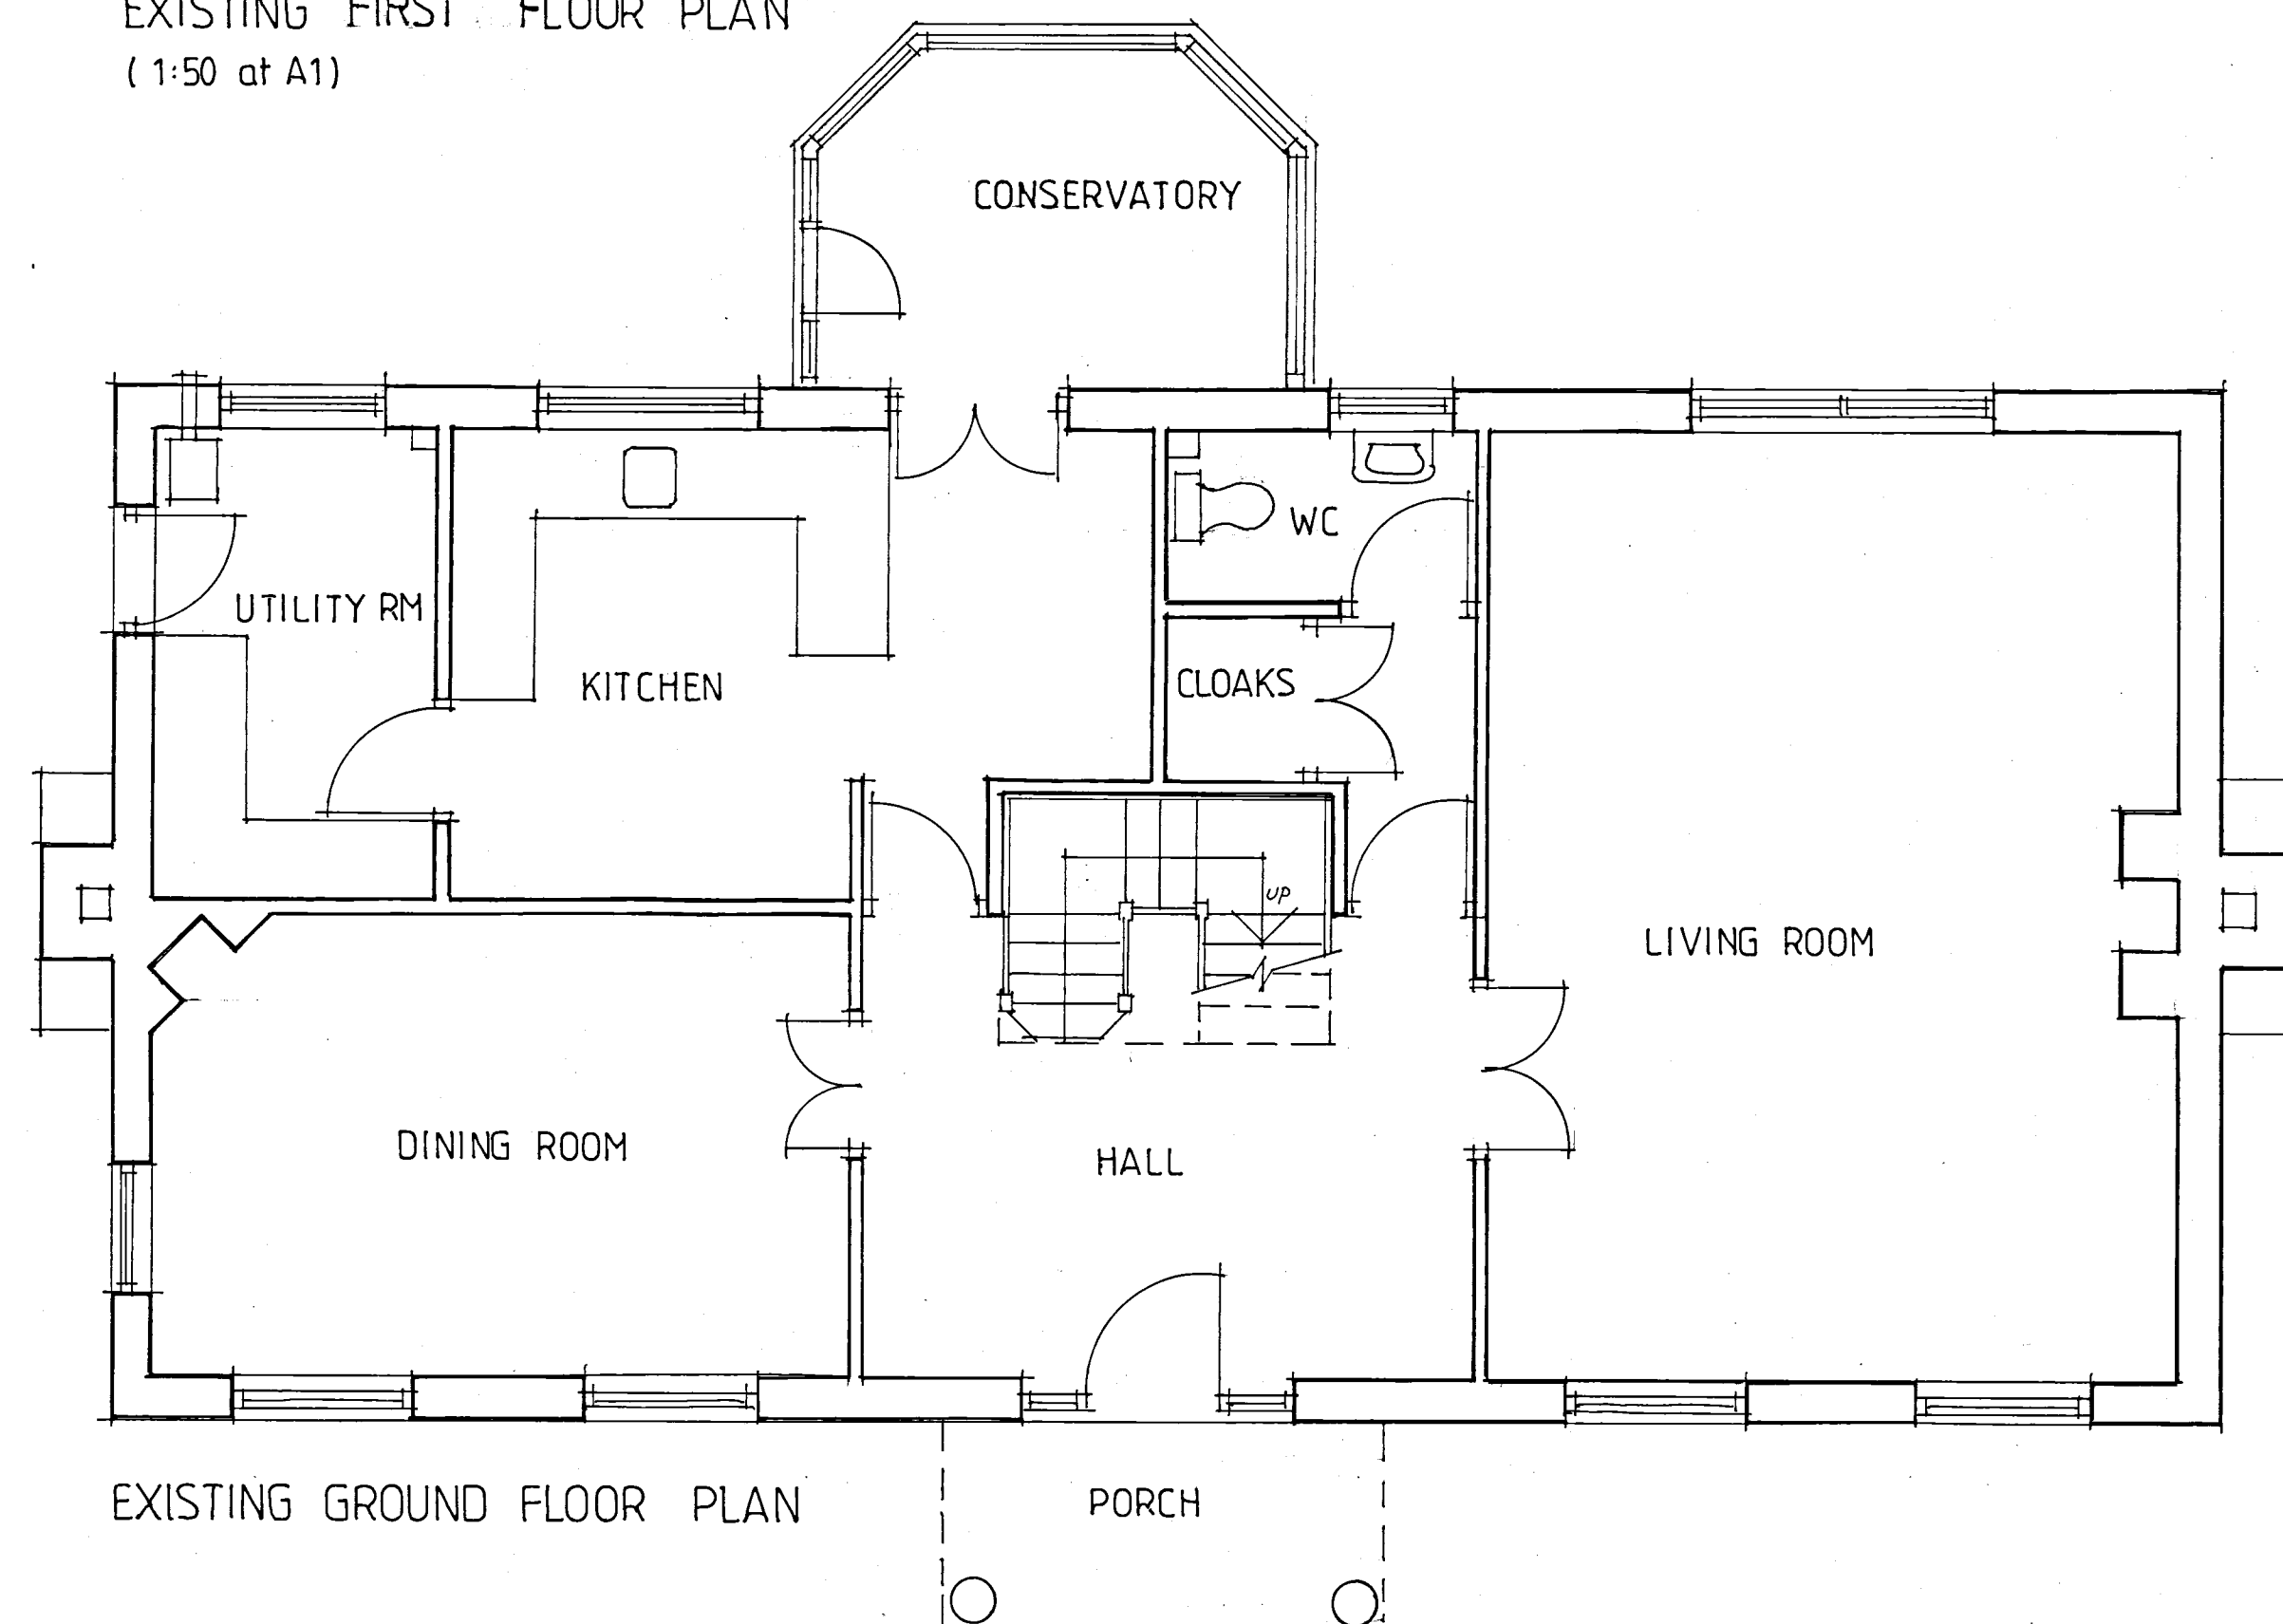

EXISTING GROUND FLOOR PLAN

client:	MR. & MRS. ANTHONY NEEDS.
project:	PROPOSED 2 STOREY REAR EXTENSION to 15, St DAVIDS PARK, MARGAM, PORT TALBOT, SA13 2PU.
drg title:	EXISTING PLANS & ELEVATIONS
scales:	1:50, 1:100 + 1:200 at A1
date:	Oct. 2024
issue:	PLANNING & B.REGS.
drg.no.	rev.
AR 02	