



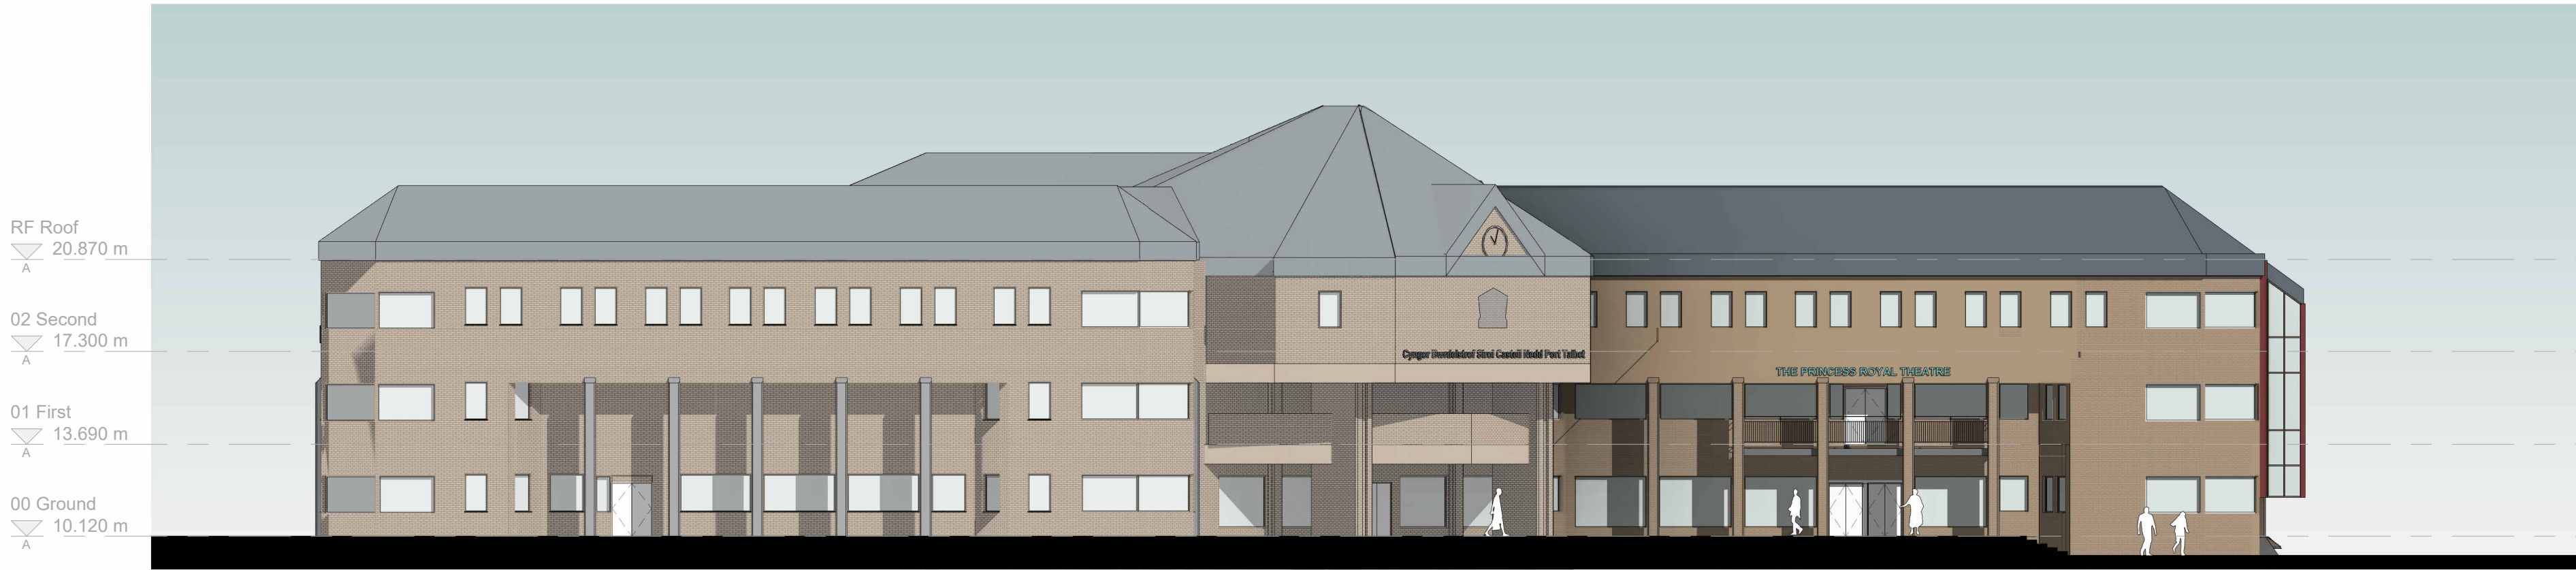


1. Existing Long Front Elevation
1 : 200



2. Existing Long River Elevation
1 : 200

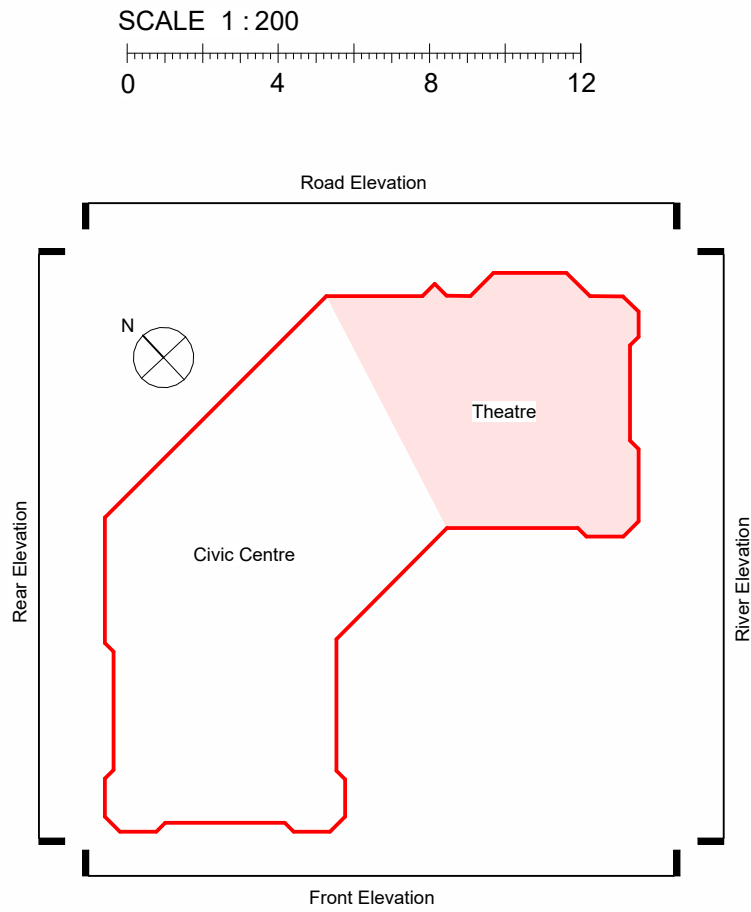

3. Existing Road Elevation
1 : 200

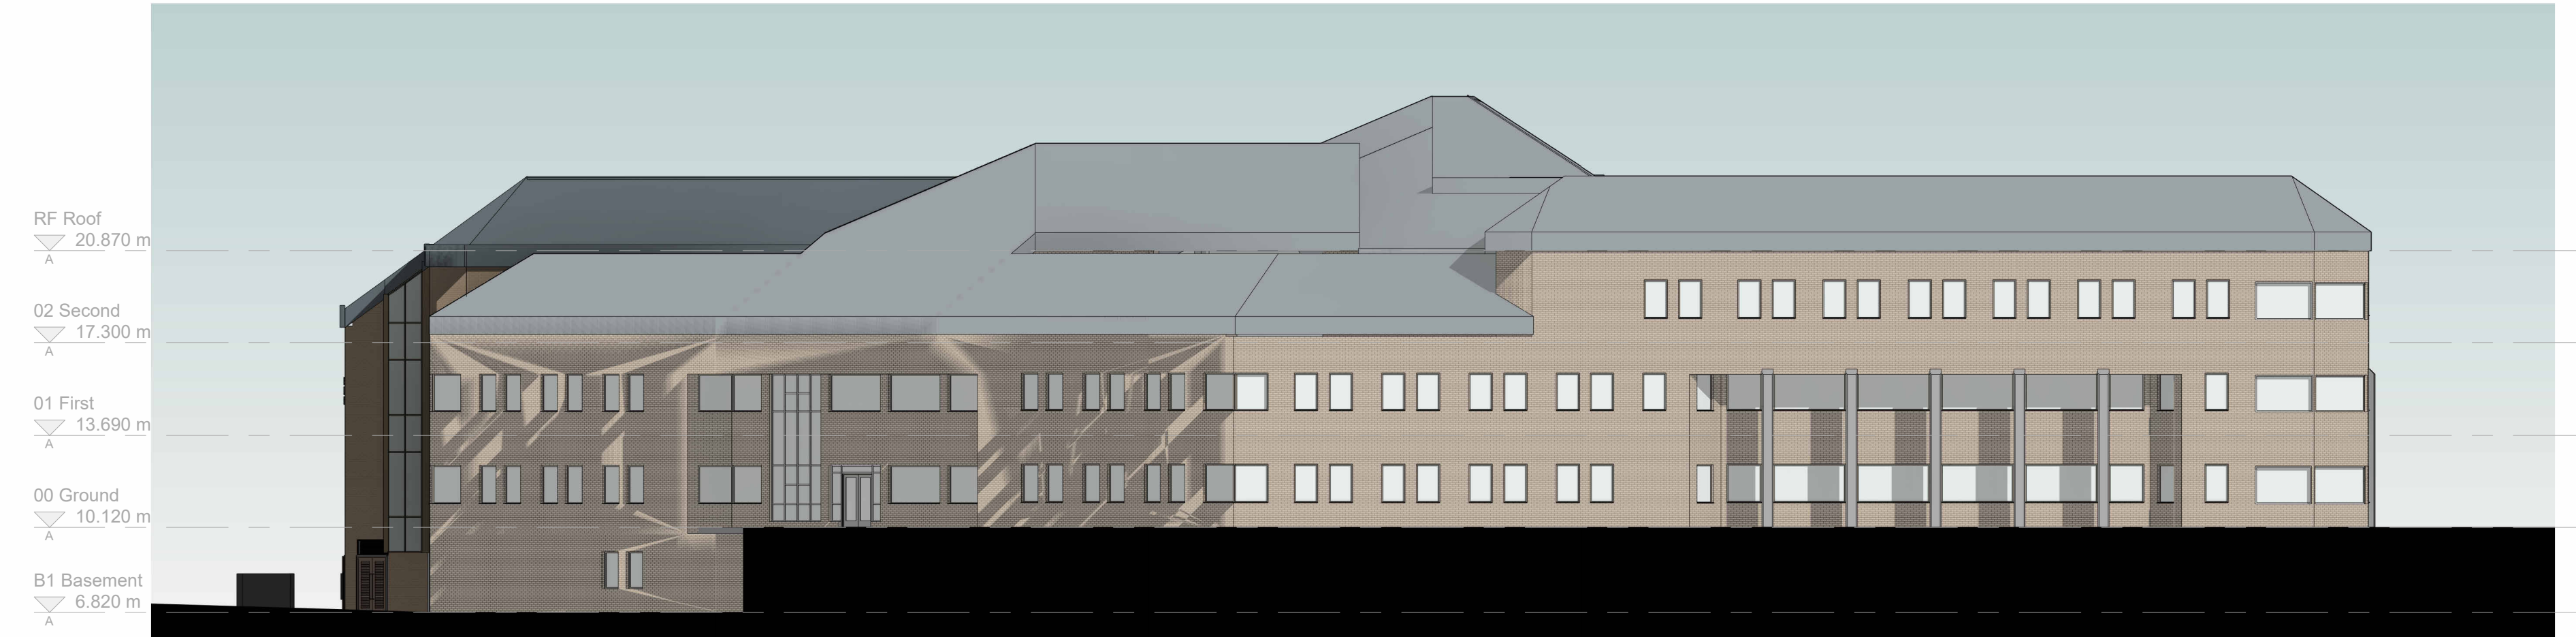

4. Existing Rear Elevation
1 : 200

P01	(S4) Planning Issue	17.10.24	TW	TW
Rev	Description	Date	Dr	App
original by	date created	by	by	approved by
Author	08/27/24			Approver



client name	Morgan Sindall
project	Princess Royal Theatre
drawing	Planning - Existing - Context Elevations
computer file	110.32.1110EM_Profile_Folder_redactor\briley\tenant\Documents\Revit_Plan\Local FloorPlan 2024\082724\AHR-22-22-M5-A-2000_ArchModel_Brimley_Tenants\SWNE.rvt
plot date	
project number	2022.00734.000
scale	As indicated@A1
drawing number	26CC03-AHR-32-TZZ-D-A-08120
rev	P01
issue status	S3
This drawing is to be read in conjunction with all related drawings. All dimensions must be checked and verified on site before commencing any work or producing shop drawings. The originator should be notified immediately of any discrepancy. This drawing is copyright and remains the property of AHR.	