




1. Proposed Long Front Elevation  
1 : 200




2. Proposed Long River Elevation  
1 : 200



3. Proposed Road Elevation  
1 : 200

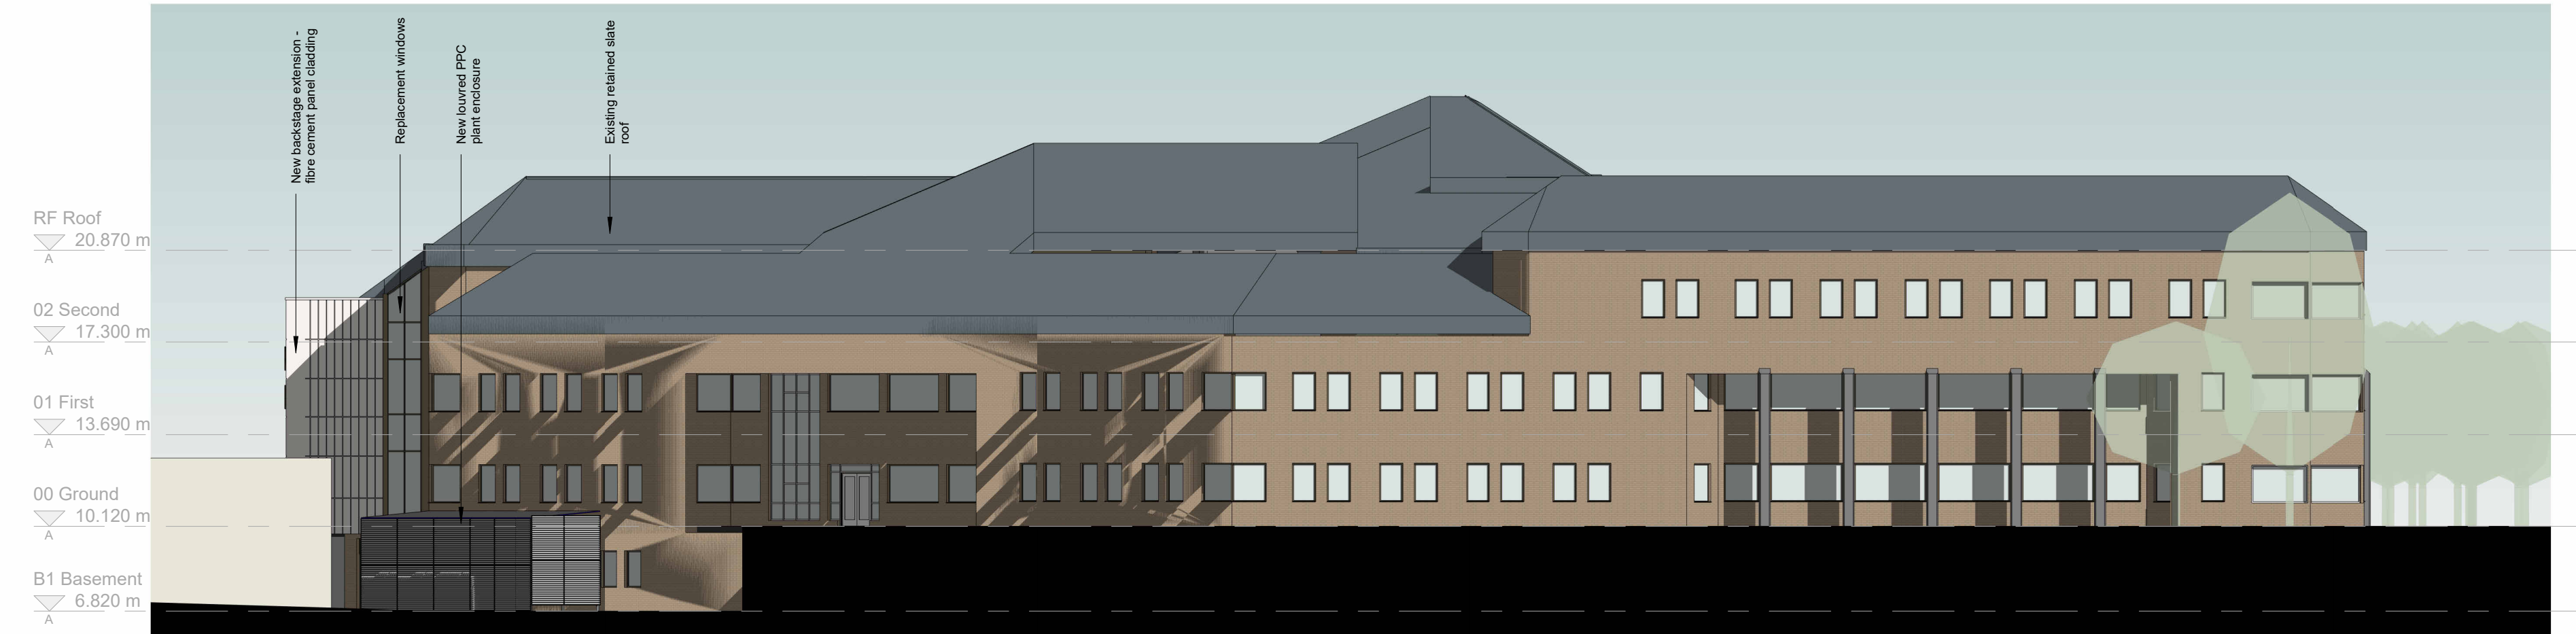

4. Proposed Rear Elevation  
1 : 200

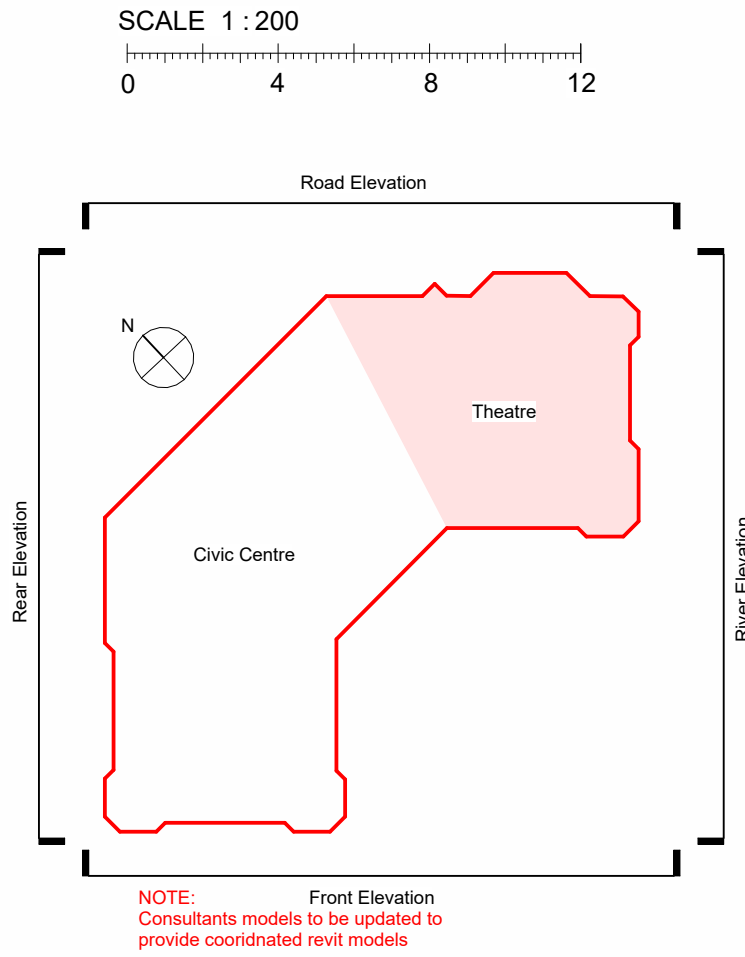

|             |                     |          |    |             |
|-------------|---------------------|----------|----|-------------|
| P01         | (S4) Planning Issue | 17.10.24 | TW | TW          |
| Rev         | Description         | Date     | Dr | App         |
| original by | date created        | by       | by | approved by |
| Author      | 08/22/24            |          |    | Approver    |



AHR Architects Ltd  
Vintry Building  
Wine Street  
Bristol  
BS1 2BD  
United Kingdom

T +44(0)117 9299146  
E bristol@ahr.co.uk  
www.ahr.co.uk

|   |   |
|---|---|
| client name   | Morgan Sindall   |
| project   | Princess Royal Theatre   |
| drawing   | Planning - Proposed - Context Elevations   |
| computer file   | 1/10.32.1.110EM_Profile_Folder_redactor\briley\tenant\Documents\Revit_Plan\Local FloorPlan 2024\082224\AHR-22-22-M3-A-2000_ArchModel_Brimley_Tenants\SWNE.rvt |
| project number   | 2022.00734.000   |
| scale   | As indicated@A1   |
| drawing number   | 26CC03-AHR-32-TZZ-D-A-08400   |
| rev   | P01   |
| issue status   | S3   |
| This drawing is to be read in conjunction with all related drawings. All dimensions must be checked and verified on site before commencing any work or producing shop drawings. The originator should be notified immediately of any discrepancy. This drawing is copyright and remains the property of AHR. |   |