

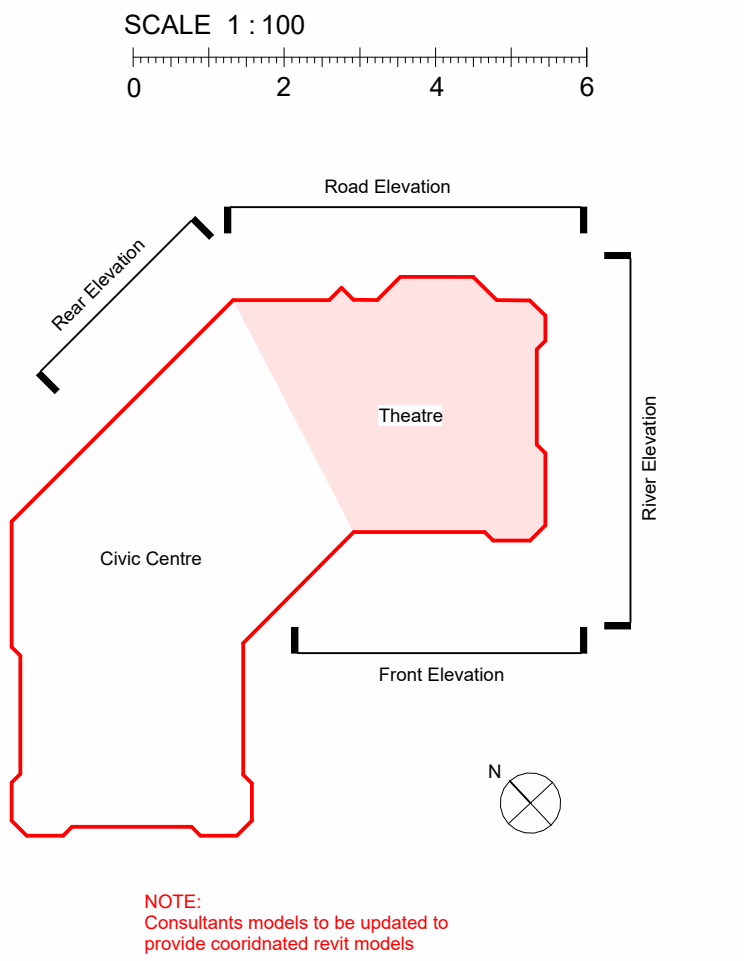


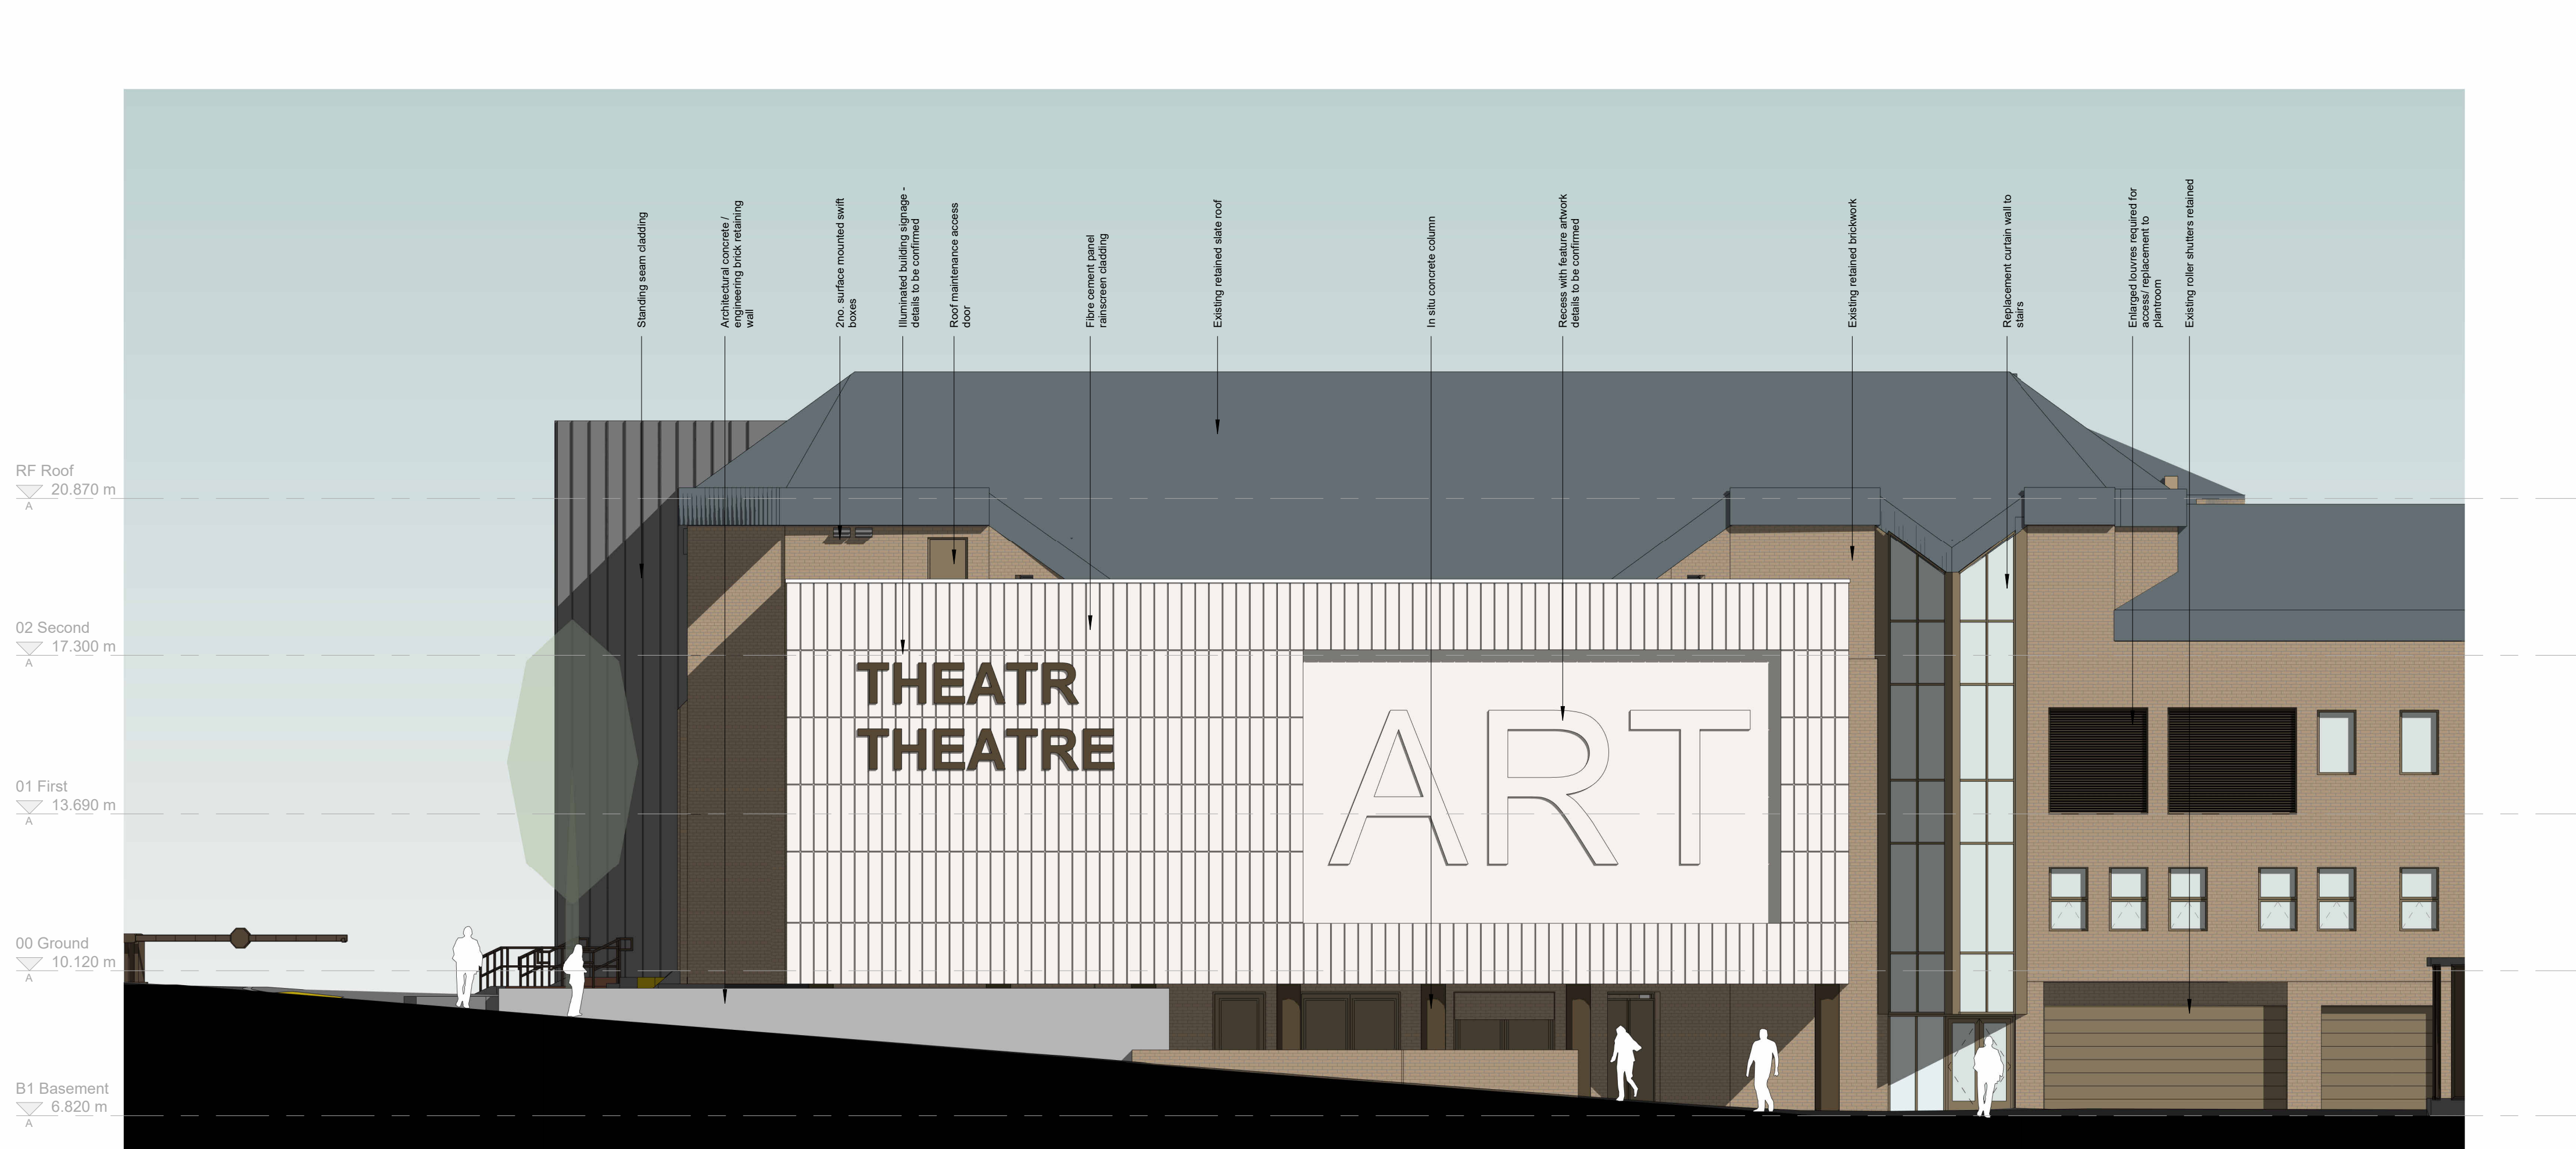

1. Proposed Road Elevation

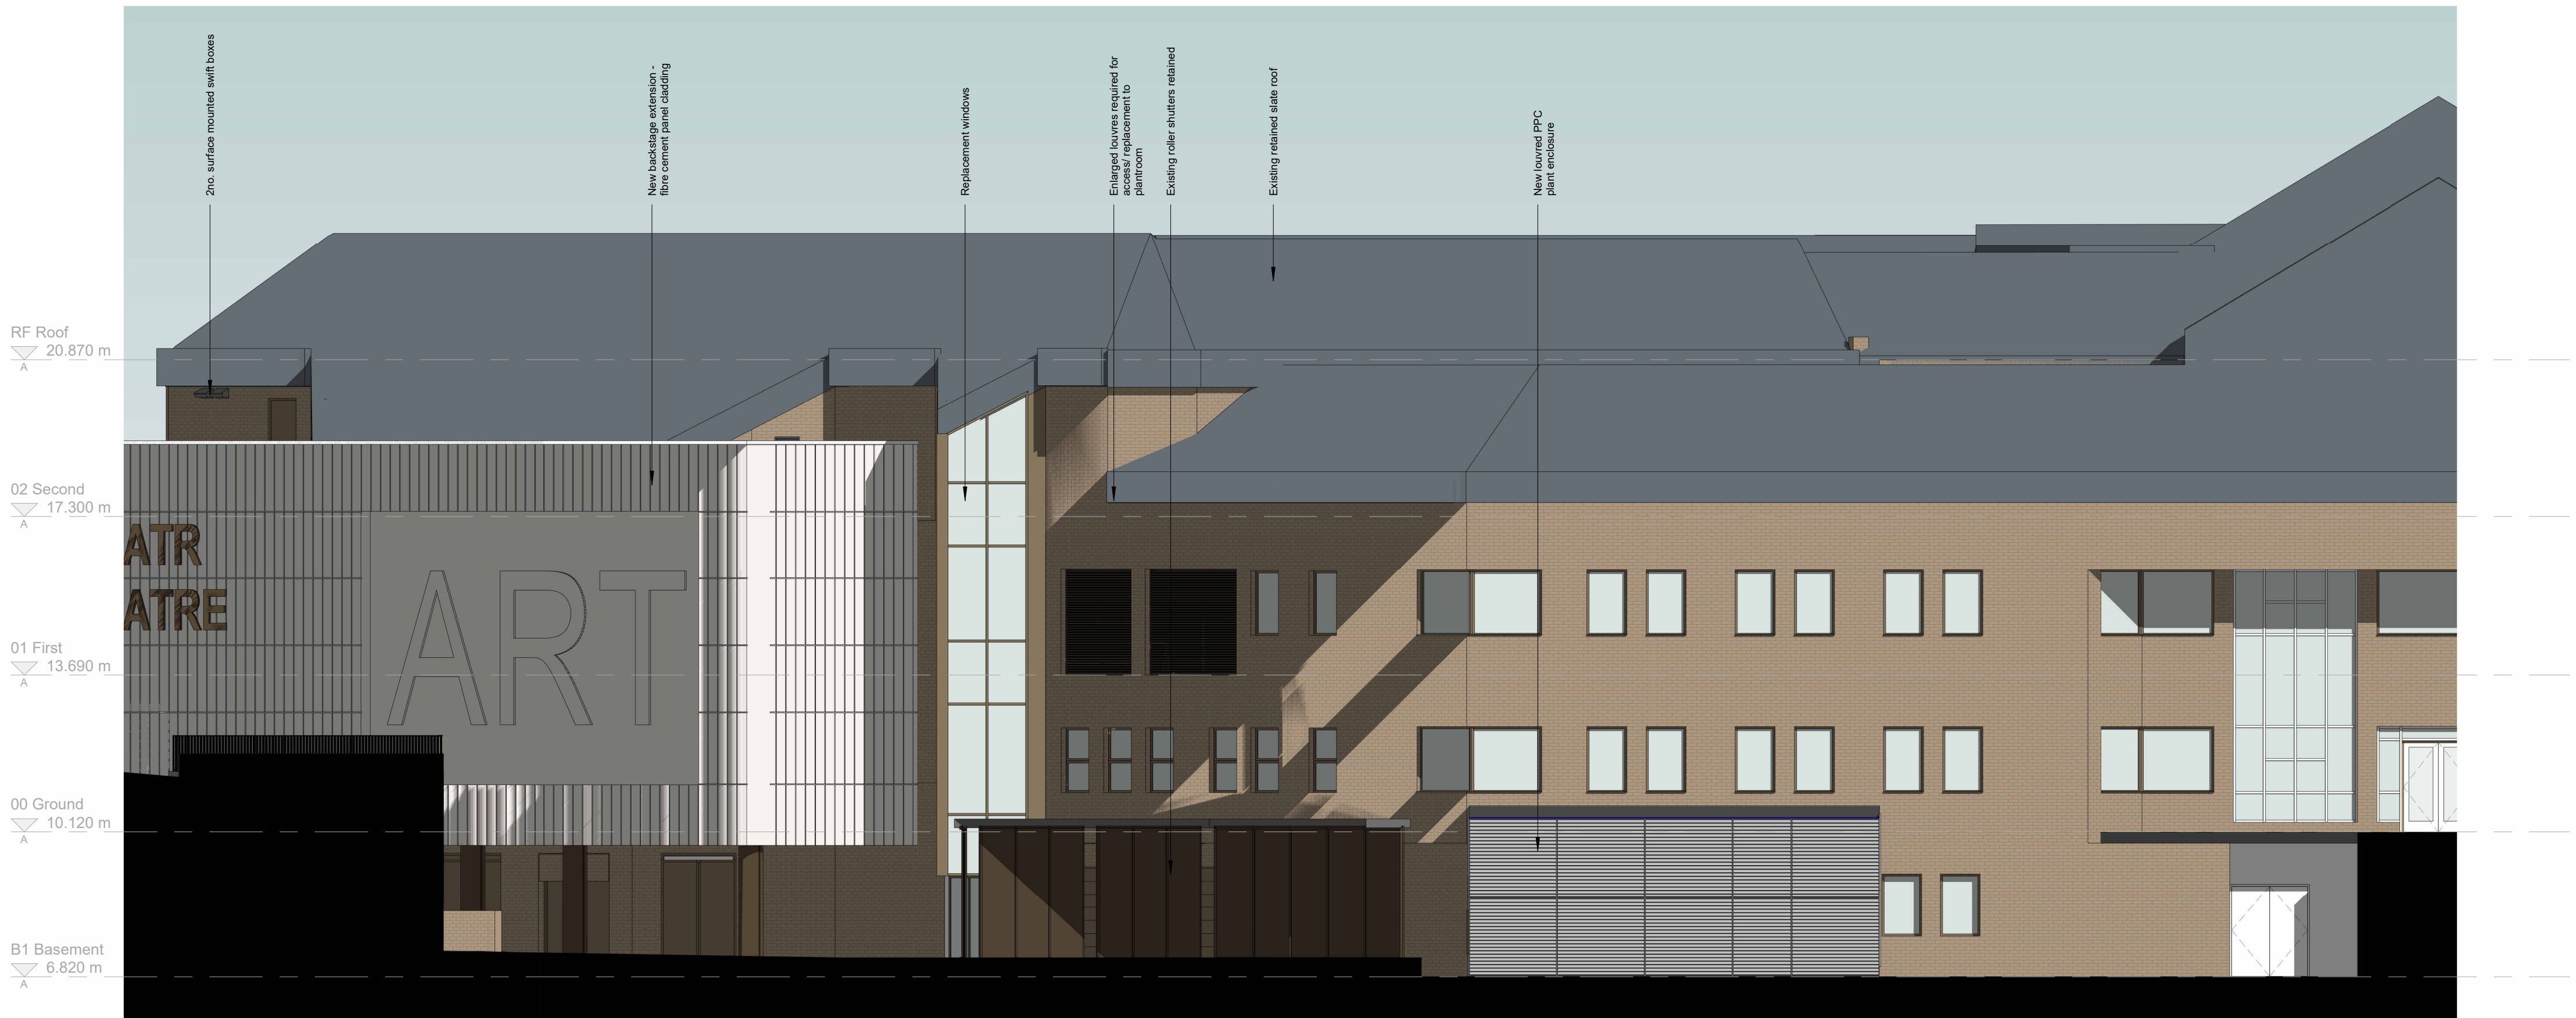

2. Proposed Rear Elevation

P01	(S4) Planning Issue	17.10.24	TW	TW
Rev	Description	Date	Dr	App
original by	Author	date created	by	by
		08/22/24		Approver

AHR

AHR Architects Ltd
Vintny Building
Wine Street
Bristol
BS1 2BD
United Kingdom

T +44(0)117 9299146
E bristol@ahr.co.uk
www.ahr.co.uk

client name	Morgan Sindall
project	Princess Royal Theatre
drawing	Planning - Proposed - Elevations - Sheet 2
computer file	1/10.32.11/DEM_Profile_Folder_redactor/brihney tenant/Documents/Revit_Plan/Local File/Revit/2024/08/22/3-AHR-22-22-MS-A-2000_ArchModel_Brihney_Tenant/SWINE.rvt
plot date	
project number	2022.00734.000
scale	1 : 100 @A1
drawing number	26CC03-AHR-32-TZZ-D-A-08402
rev	P01
issue status	S3
This drawing is to be read in conjunction with all related drawings. All dimensions must be checked and verified on site before commencing any work or producing shop drawings. The originator should be notified immediately of any discrepancy. This drawing is copyright and remains the property of AHR.	