


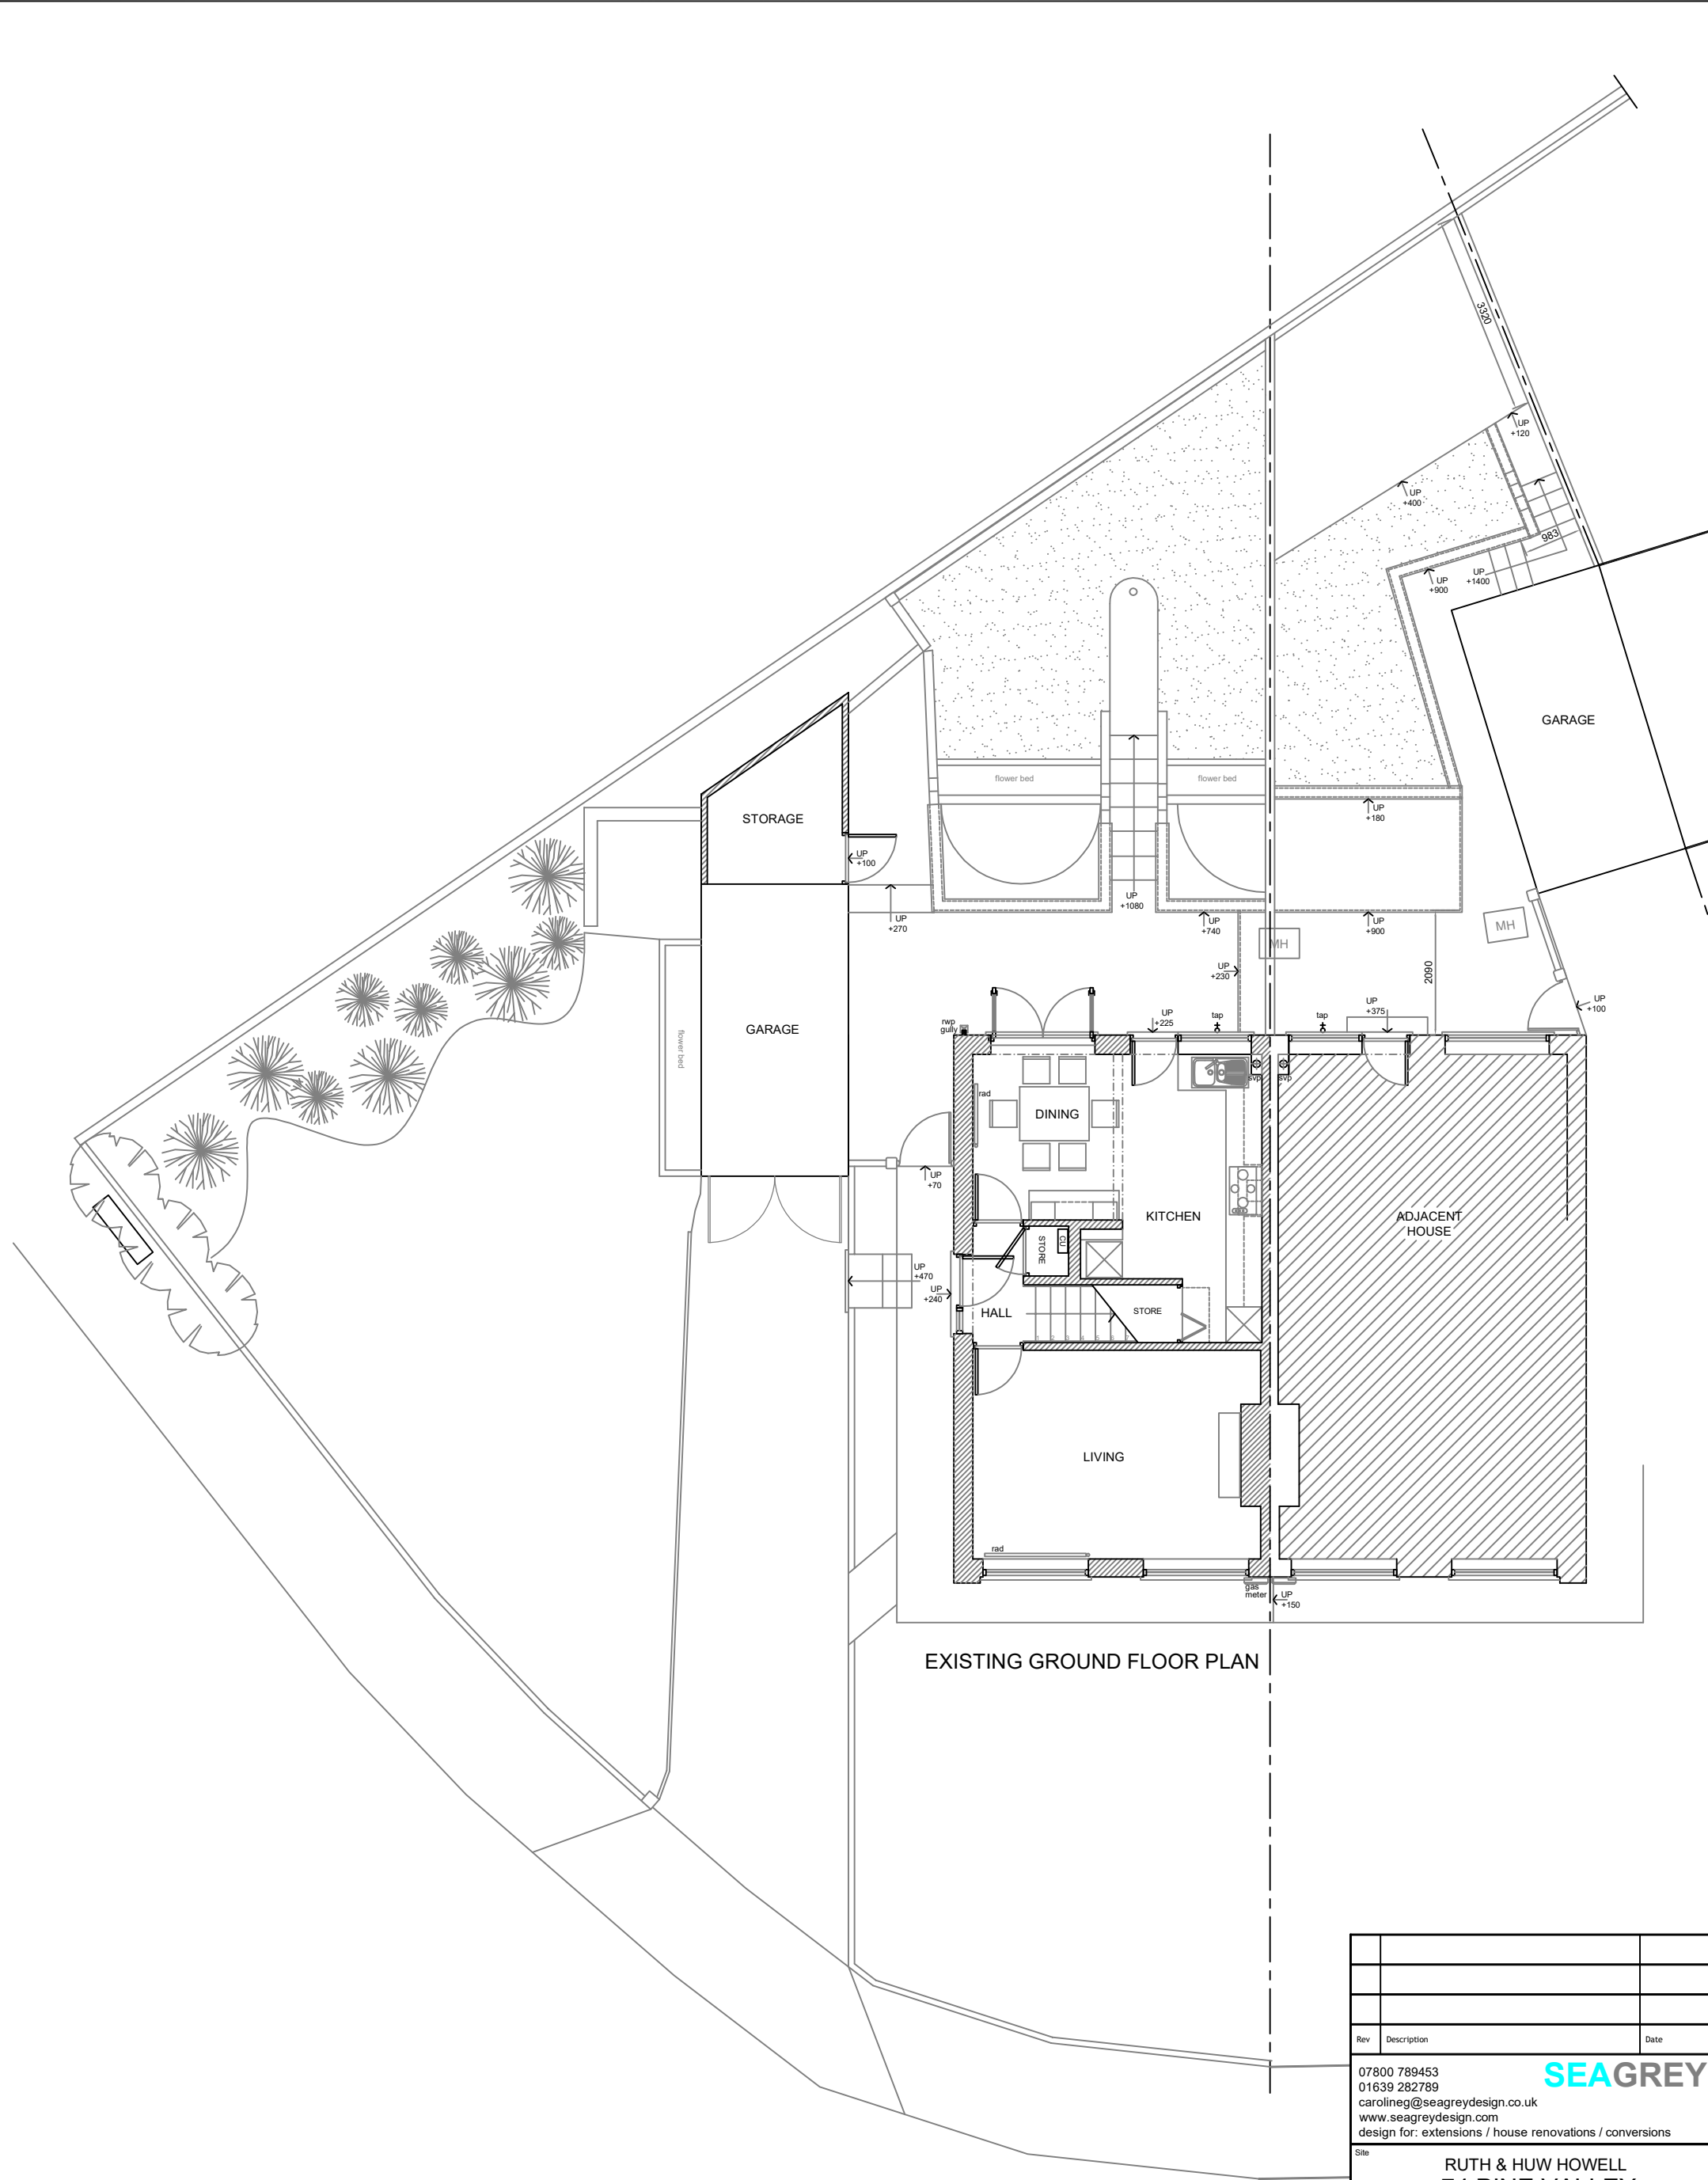

EXISTING GROUND FLOOR PLAN

Rev	Description	Date
07800 789453 01639 282789 carolineg@seagreydesign.co.uk www.seagreydesign.com design for: extensions / house renovations / conversions		
Site RUTH & HUW HOWELL 74 PINE VALLEY CWMAVON, PORT TALBOT SA12 9NG		
Dwg Title EXISTING BUILDING SITE LAYOUT PLAN GENERAL ARRANGEMENT		
Drawn By:	CLG	Date: 15/05/2024
Scale:	1:100 @ A3L	Dwg No: 24-457P/101
REV		