


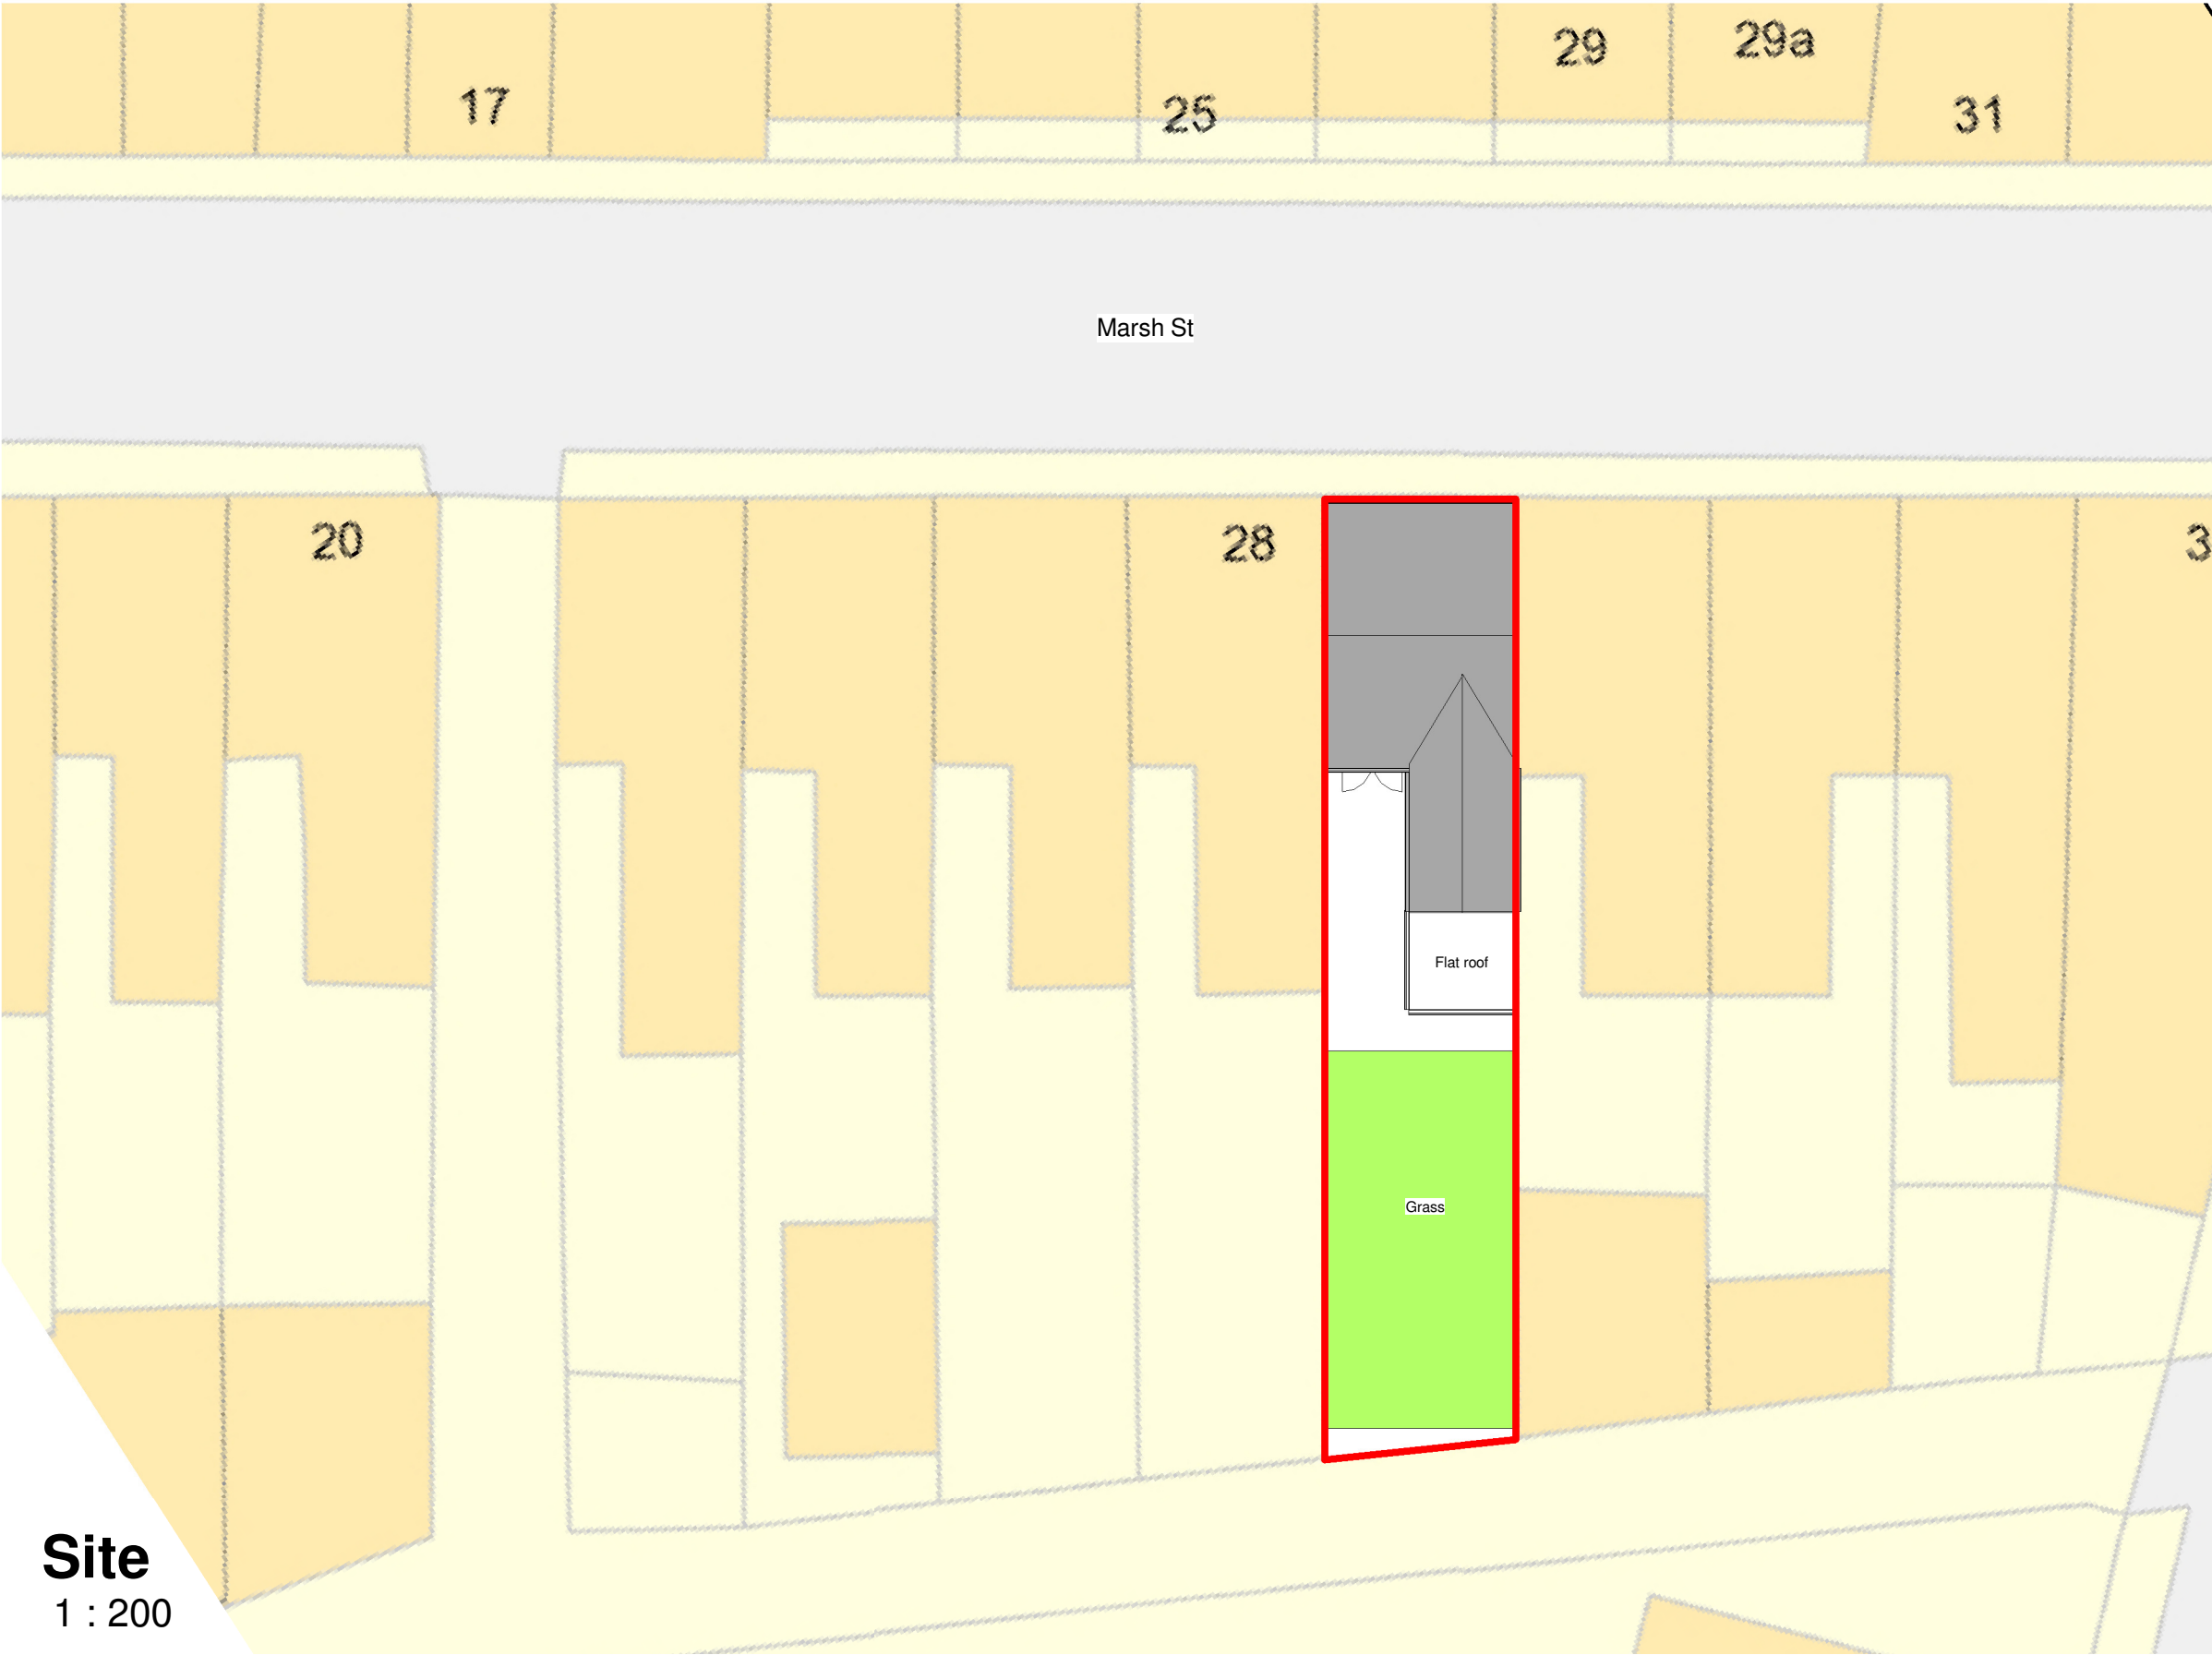

Site
1 : 200

No.	Description	Date

 www.ccs-solutions.co.uk			
CODE	STATUS	SUITABILITY DESCRIPTION	PURPOSE OF ISSUE

PROJECT	30 Marsh St, Port Talbot
SHEET	Existing Site Plan

CLIENT			Mr Dennis Gregory	
Date	25/10/2023	Project number	25102023	Scale (@ A3)
				1 : 200
Drawn by	CCS	DRAWING NUMBER		REV
Checked by	Client	A301		