


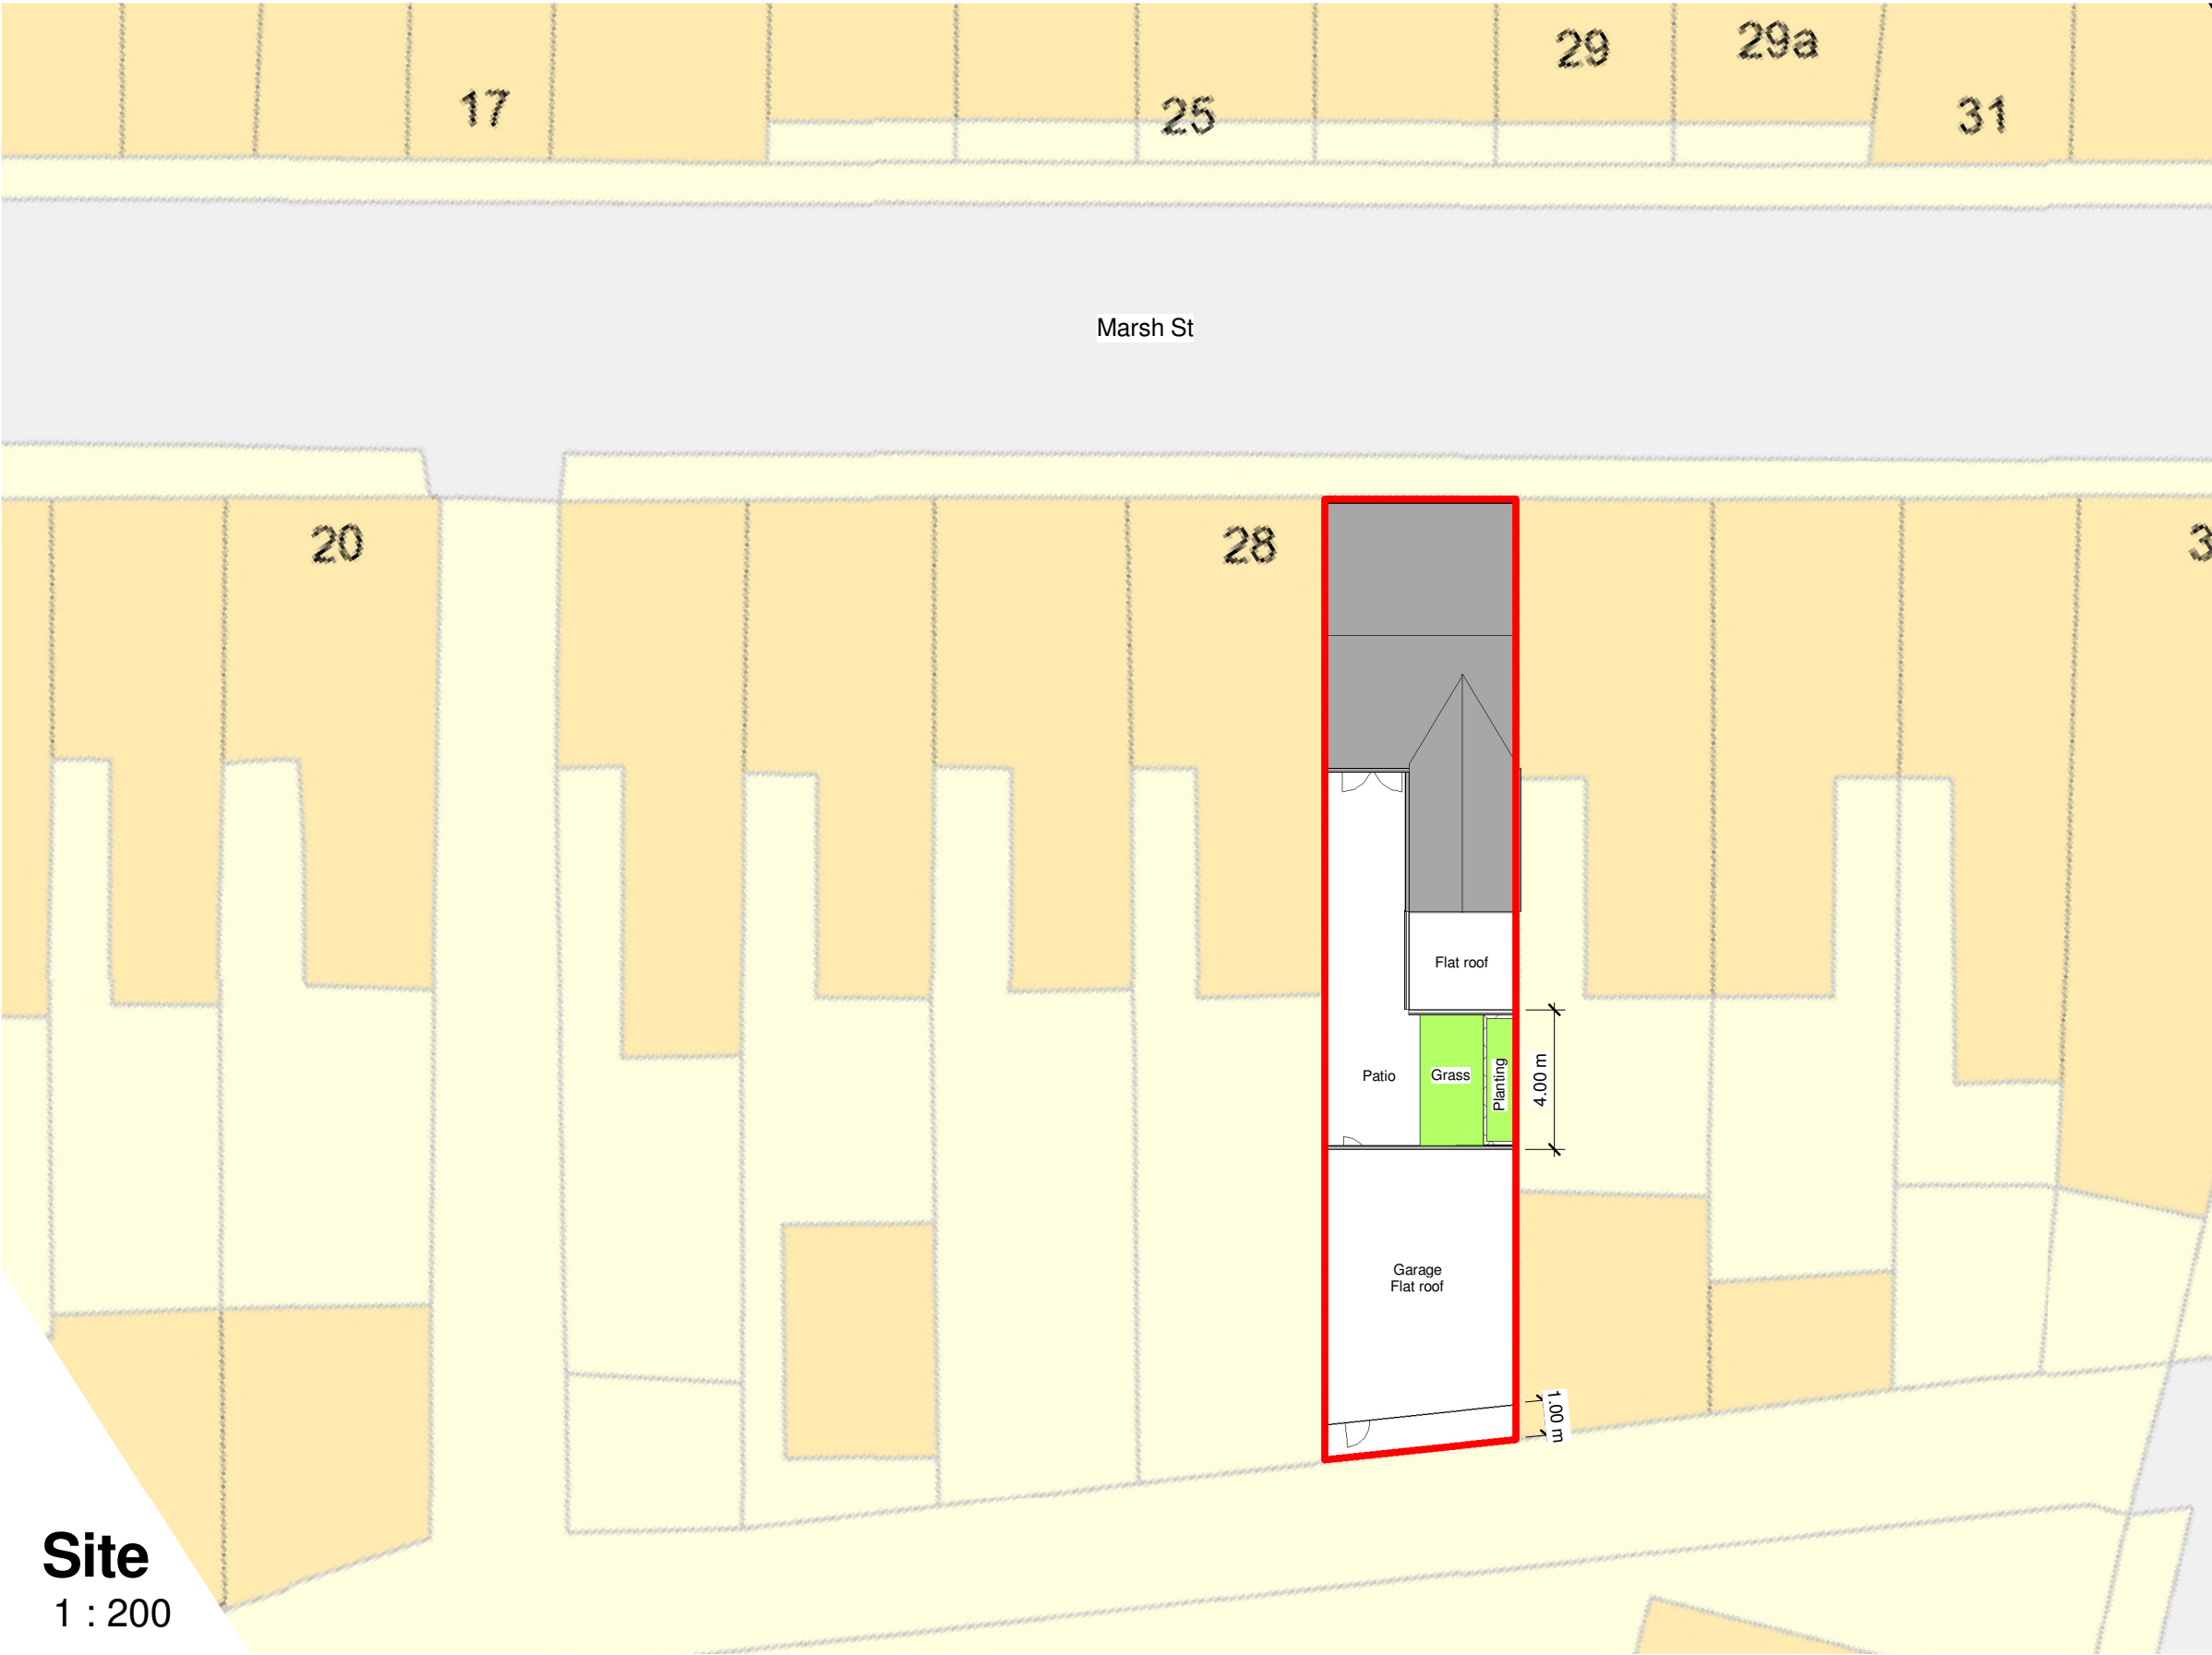

Site
1 : 200

	No.	Description	Date	 www.ccs-solutions.co.uk				PROJECT 30 Marsh St, Port Talbot		CLIENT Mr Dennis Gregory			
										Date 25/10/2023	Project number 25102023	Scale (@ A3) 1 : 200	
				CODE	STATUS	SUITABILITY DESCRIPTION	PURPOSE OF ISSUE	SHEET Proposed Site Plan	DRAWING NUMBER A306	REV			
										Checked by Client			