



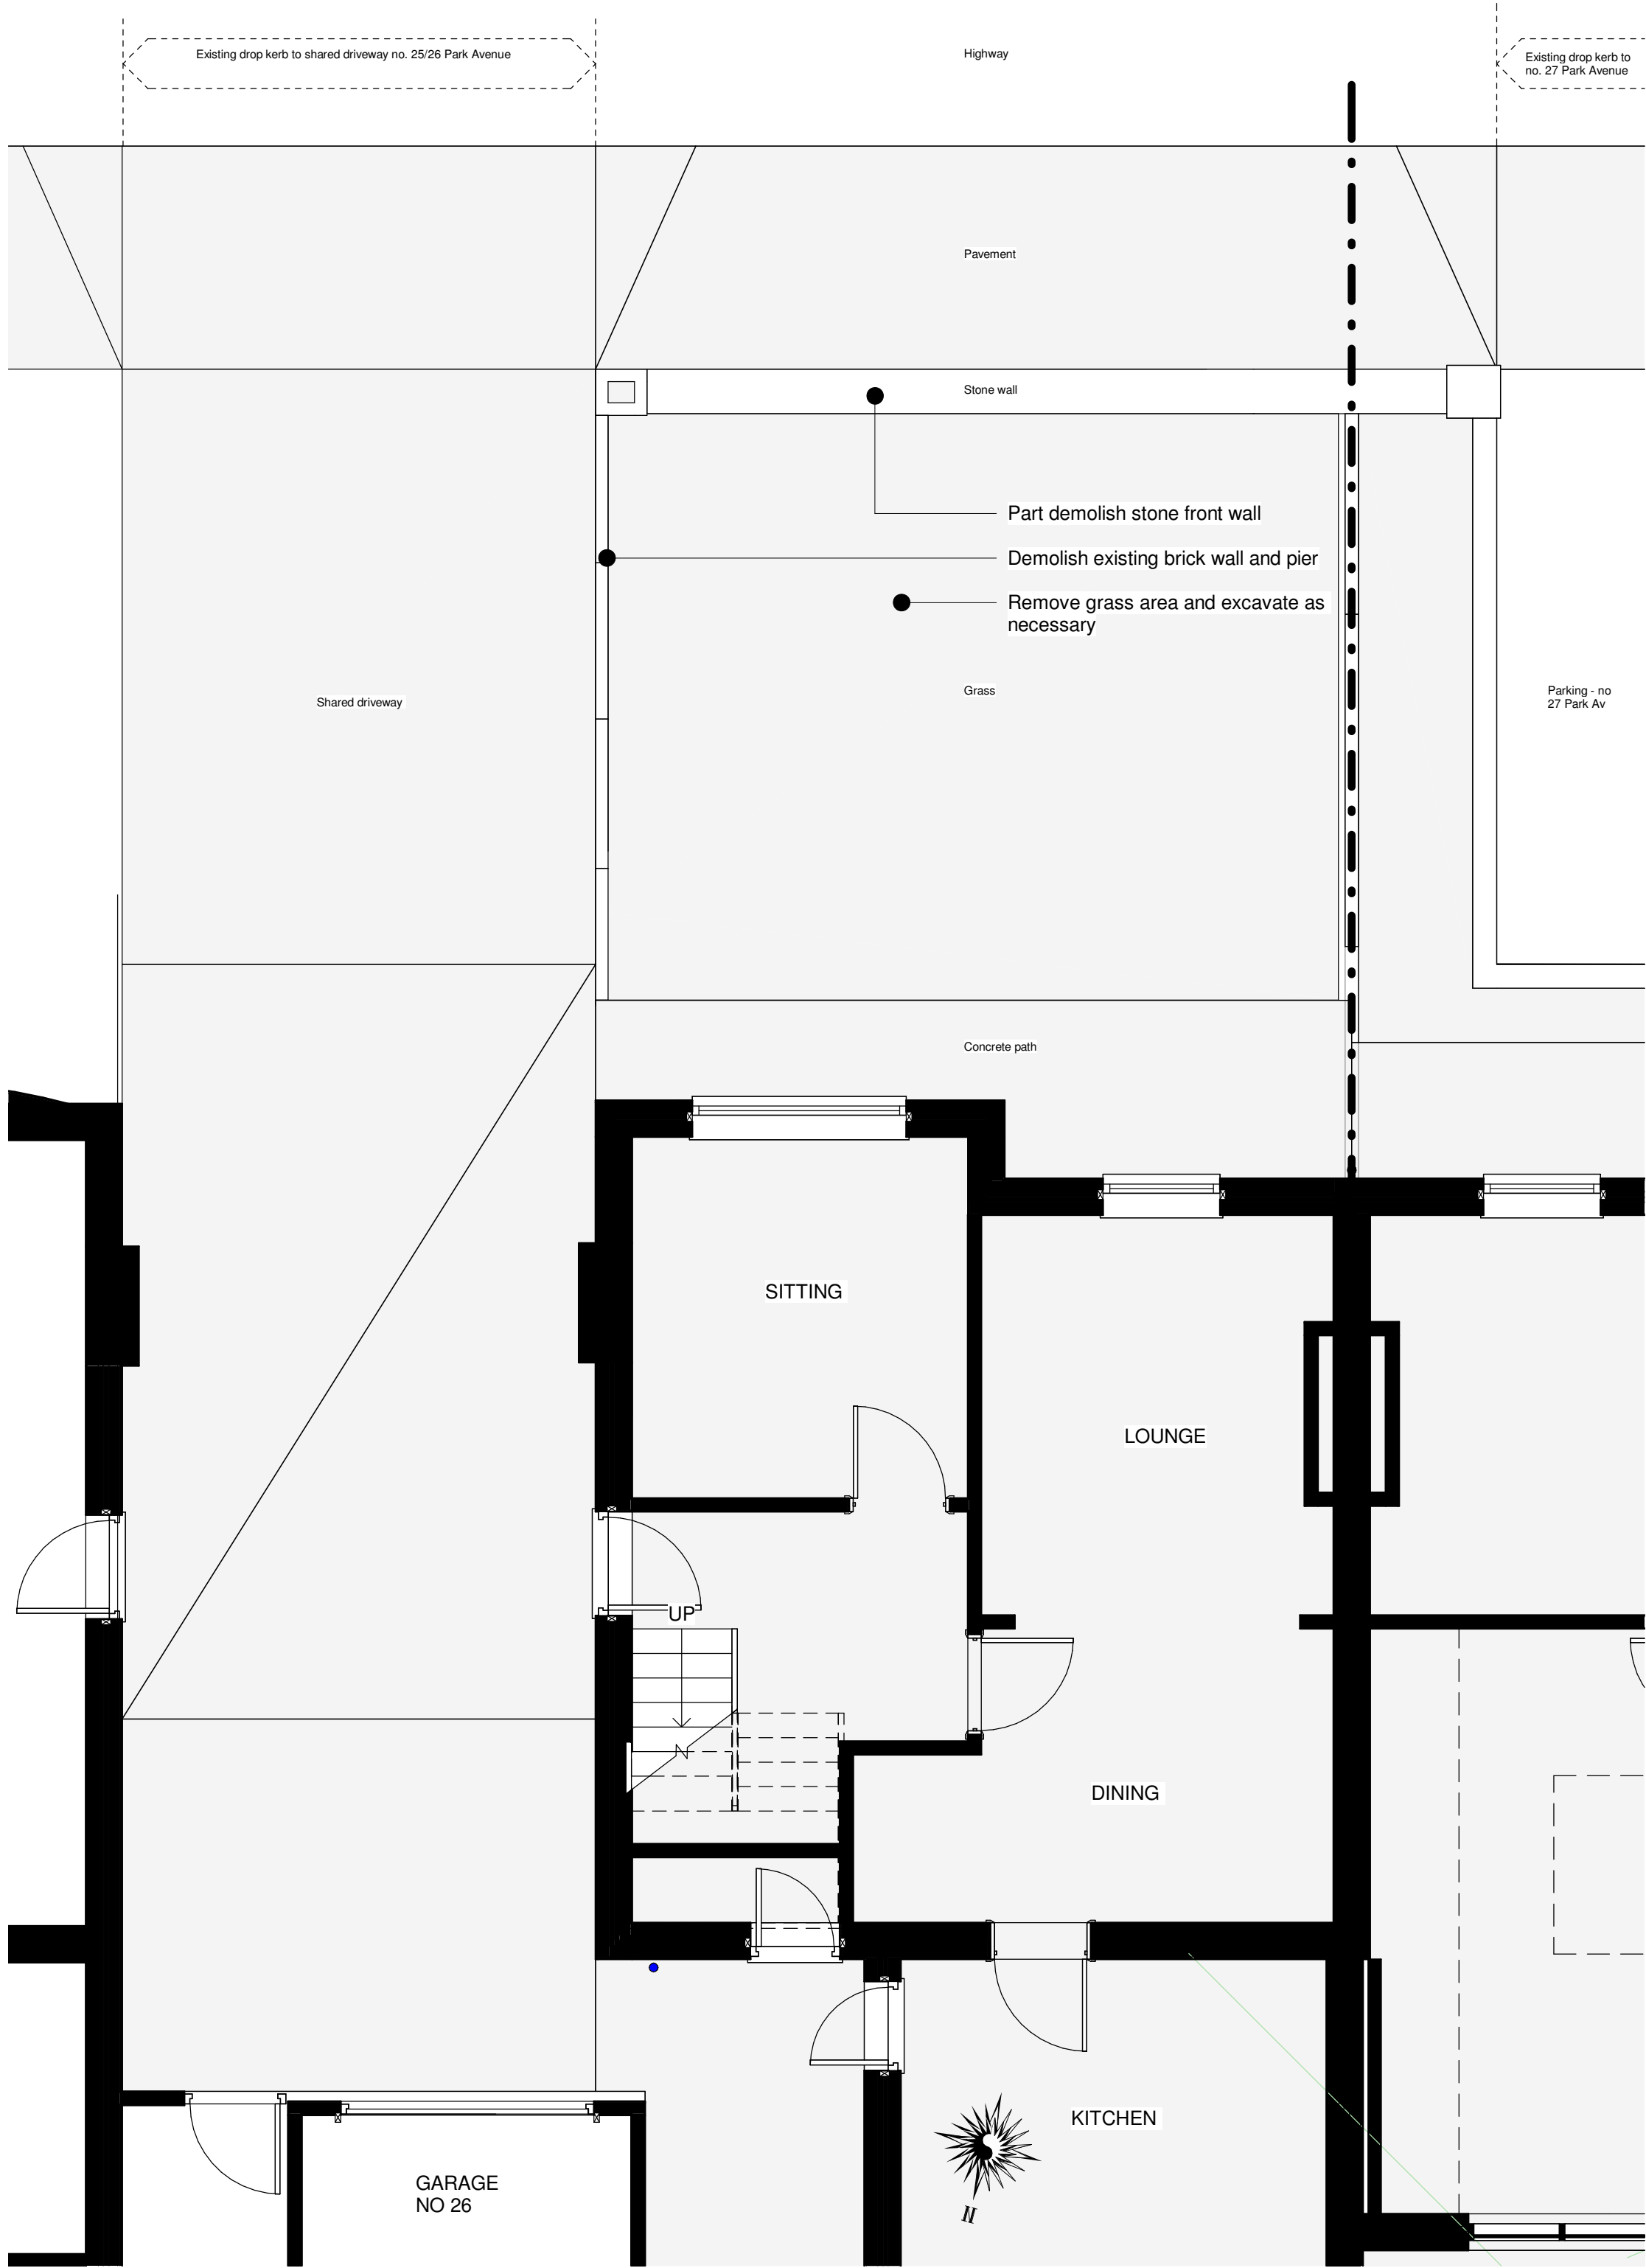


Existing Ground Floor
1 : 50

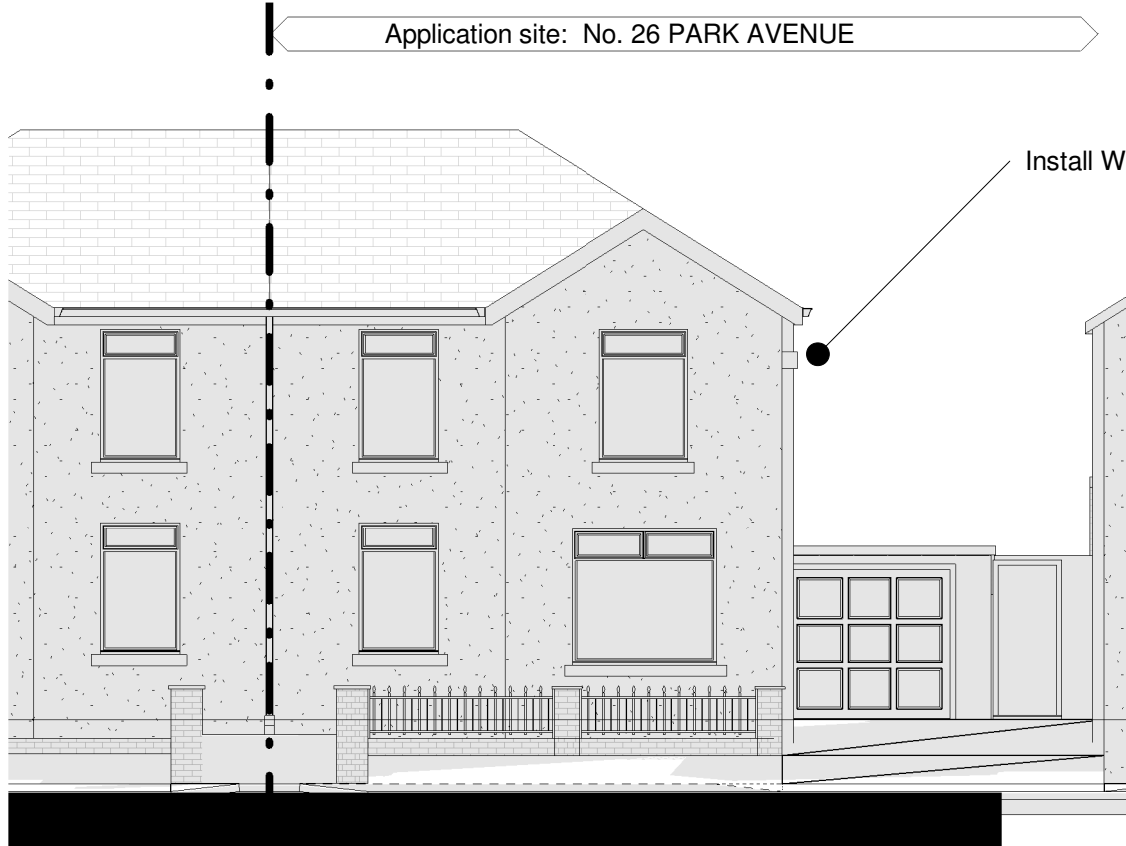


Existing Front Elevation
1 : 100




Proposed Front Elevation
1 : 100

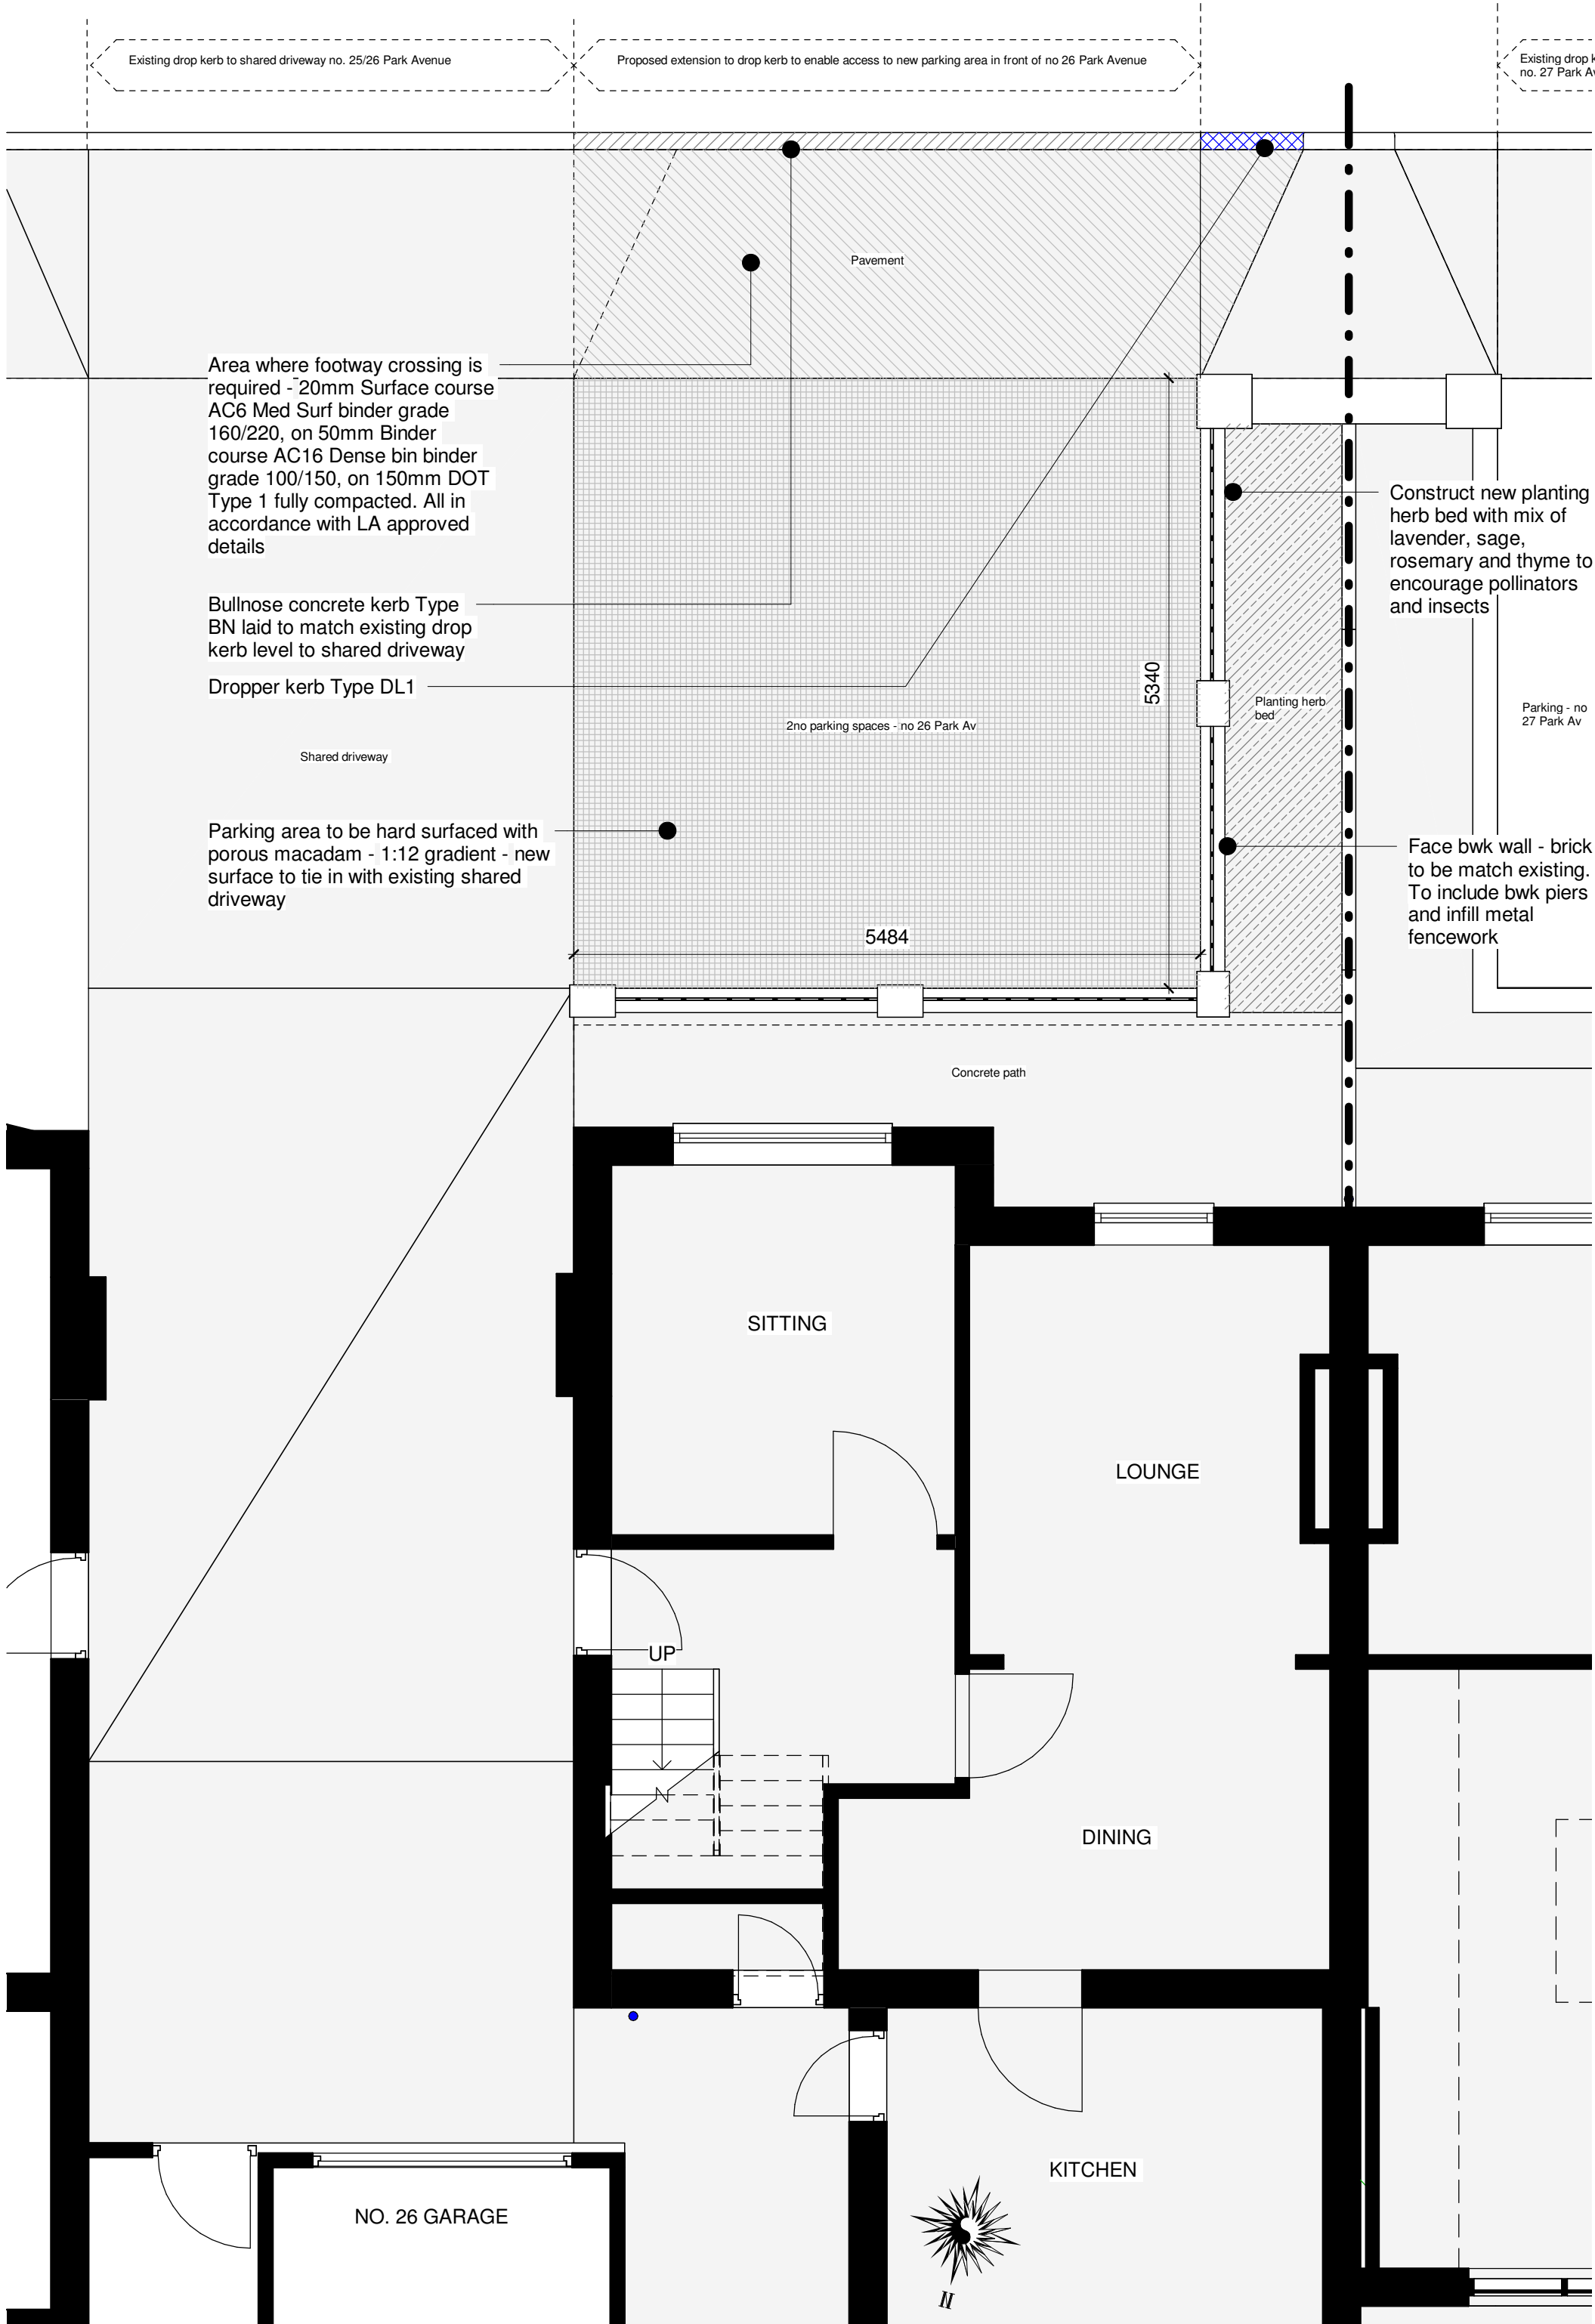


Proposed Ground Floor
1 : 50

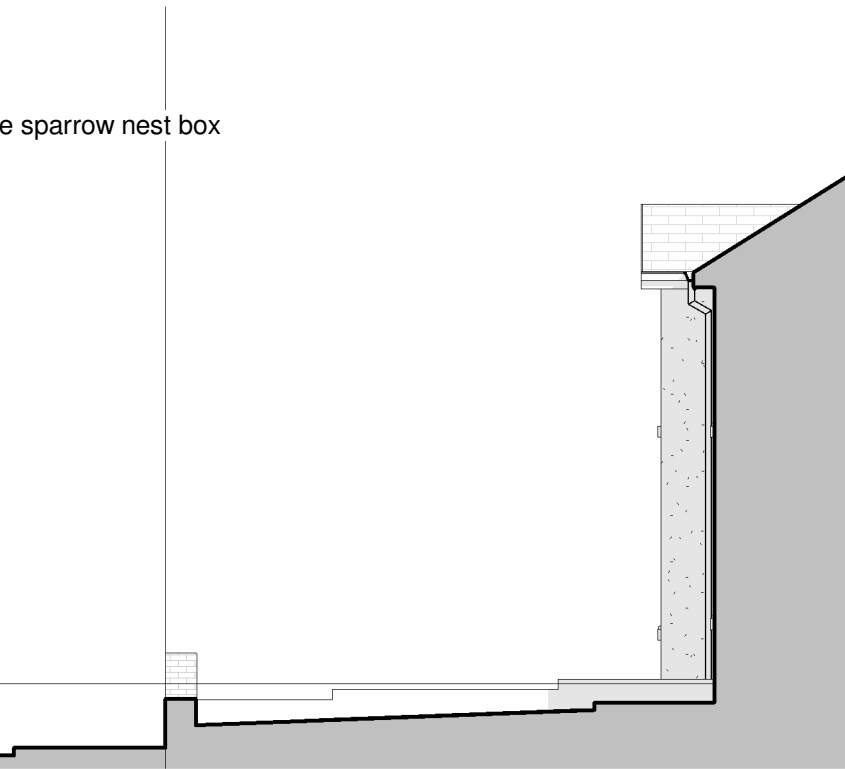

Existing Section
1 : 100

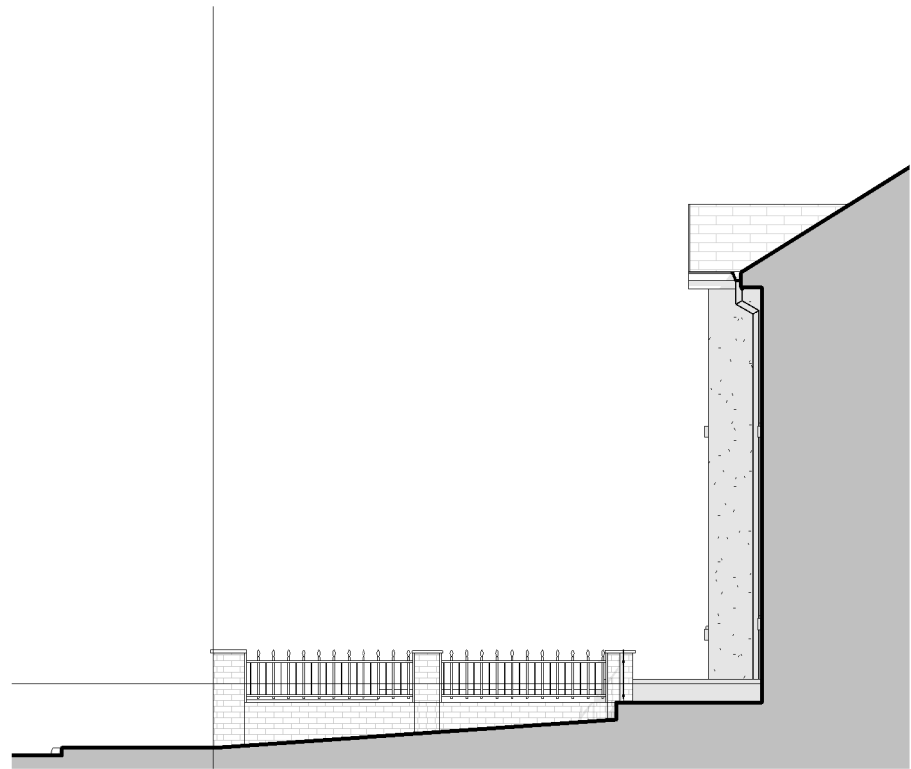


Proposed Section
1 : 100

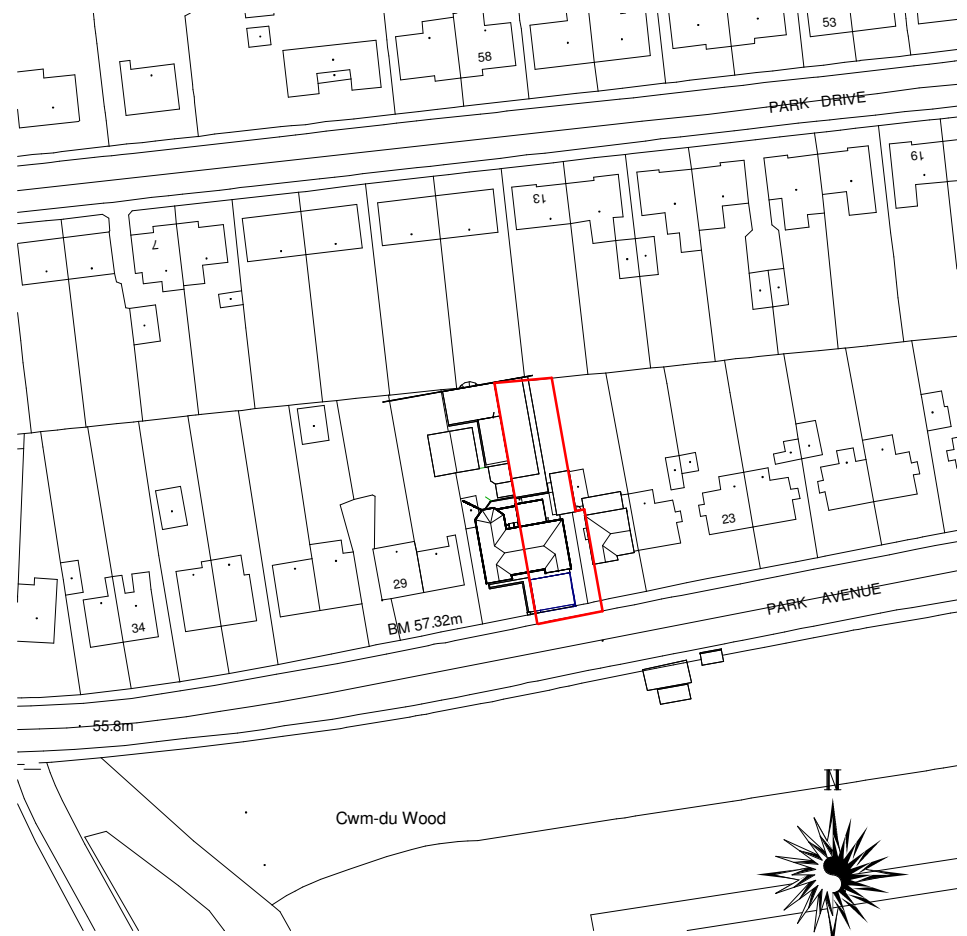


Location Plan
1 : 1250

Note: Crossover to be constructed to LA approved details

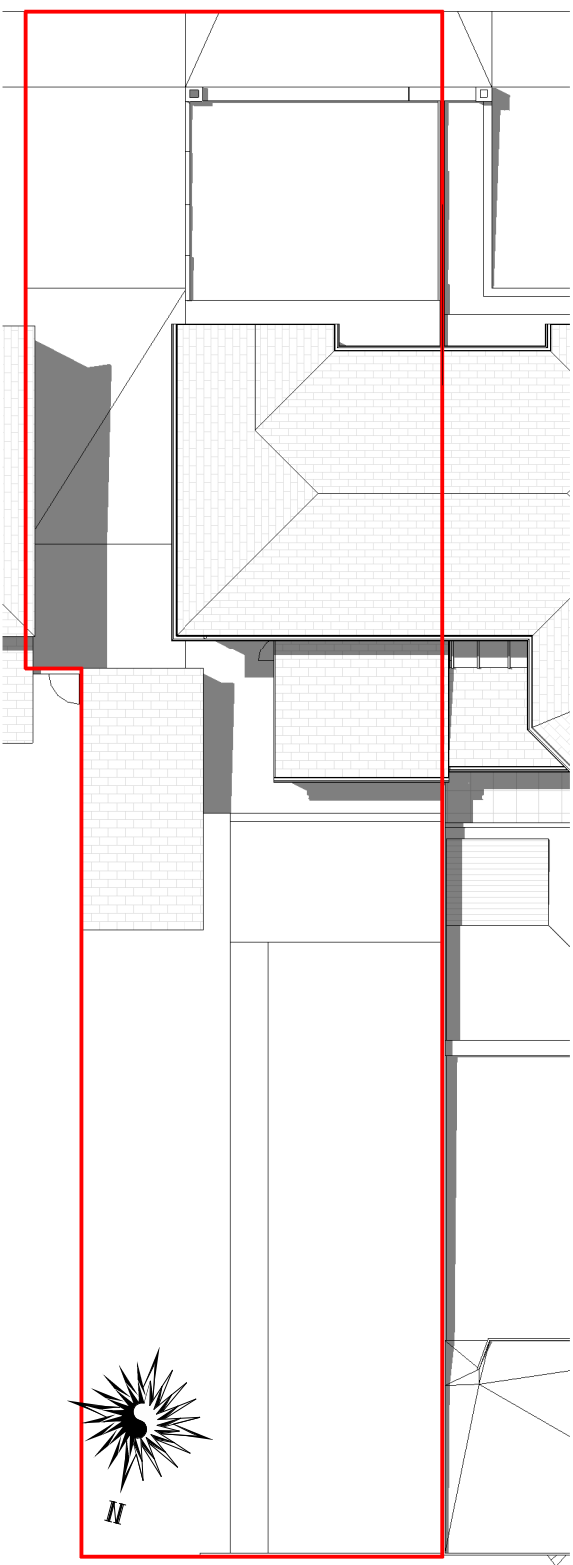


Existing Site Plan
1 : 200

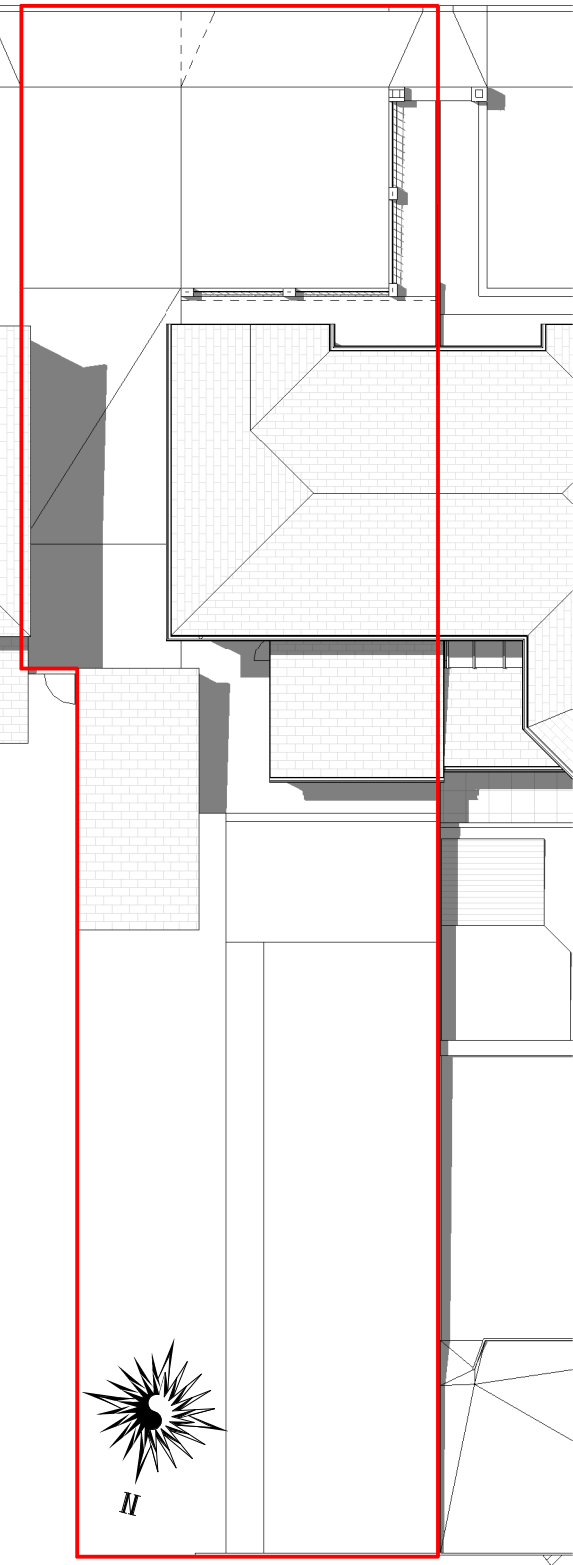

Proposed Site Plan
1 : 200

Rev	Description	Date
A	Existing garage added to no 26, full driveway width shown and outline of no 25 added for context	25/10/24

STATUS	PURPOSE OF ISSUE
--------	------------------

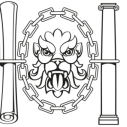i.m.Design Studio
Chartered Institute of Architectural Technologists
Registered Practice

27 Park Avenue,
Skewen, SA106RU

PROJECT
26 Park Avenue
Skewen

TITLE
FRONT DRIVEWAY

CLIENT
-

DRAWN BY JM	CHECKED BY .	DATE 31/07/24
SCALE (@ A1) As indicated	PROJECT NUMBER 01	REV A
DRAWING NUMBER A100		