

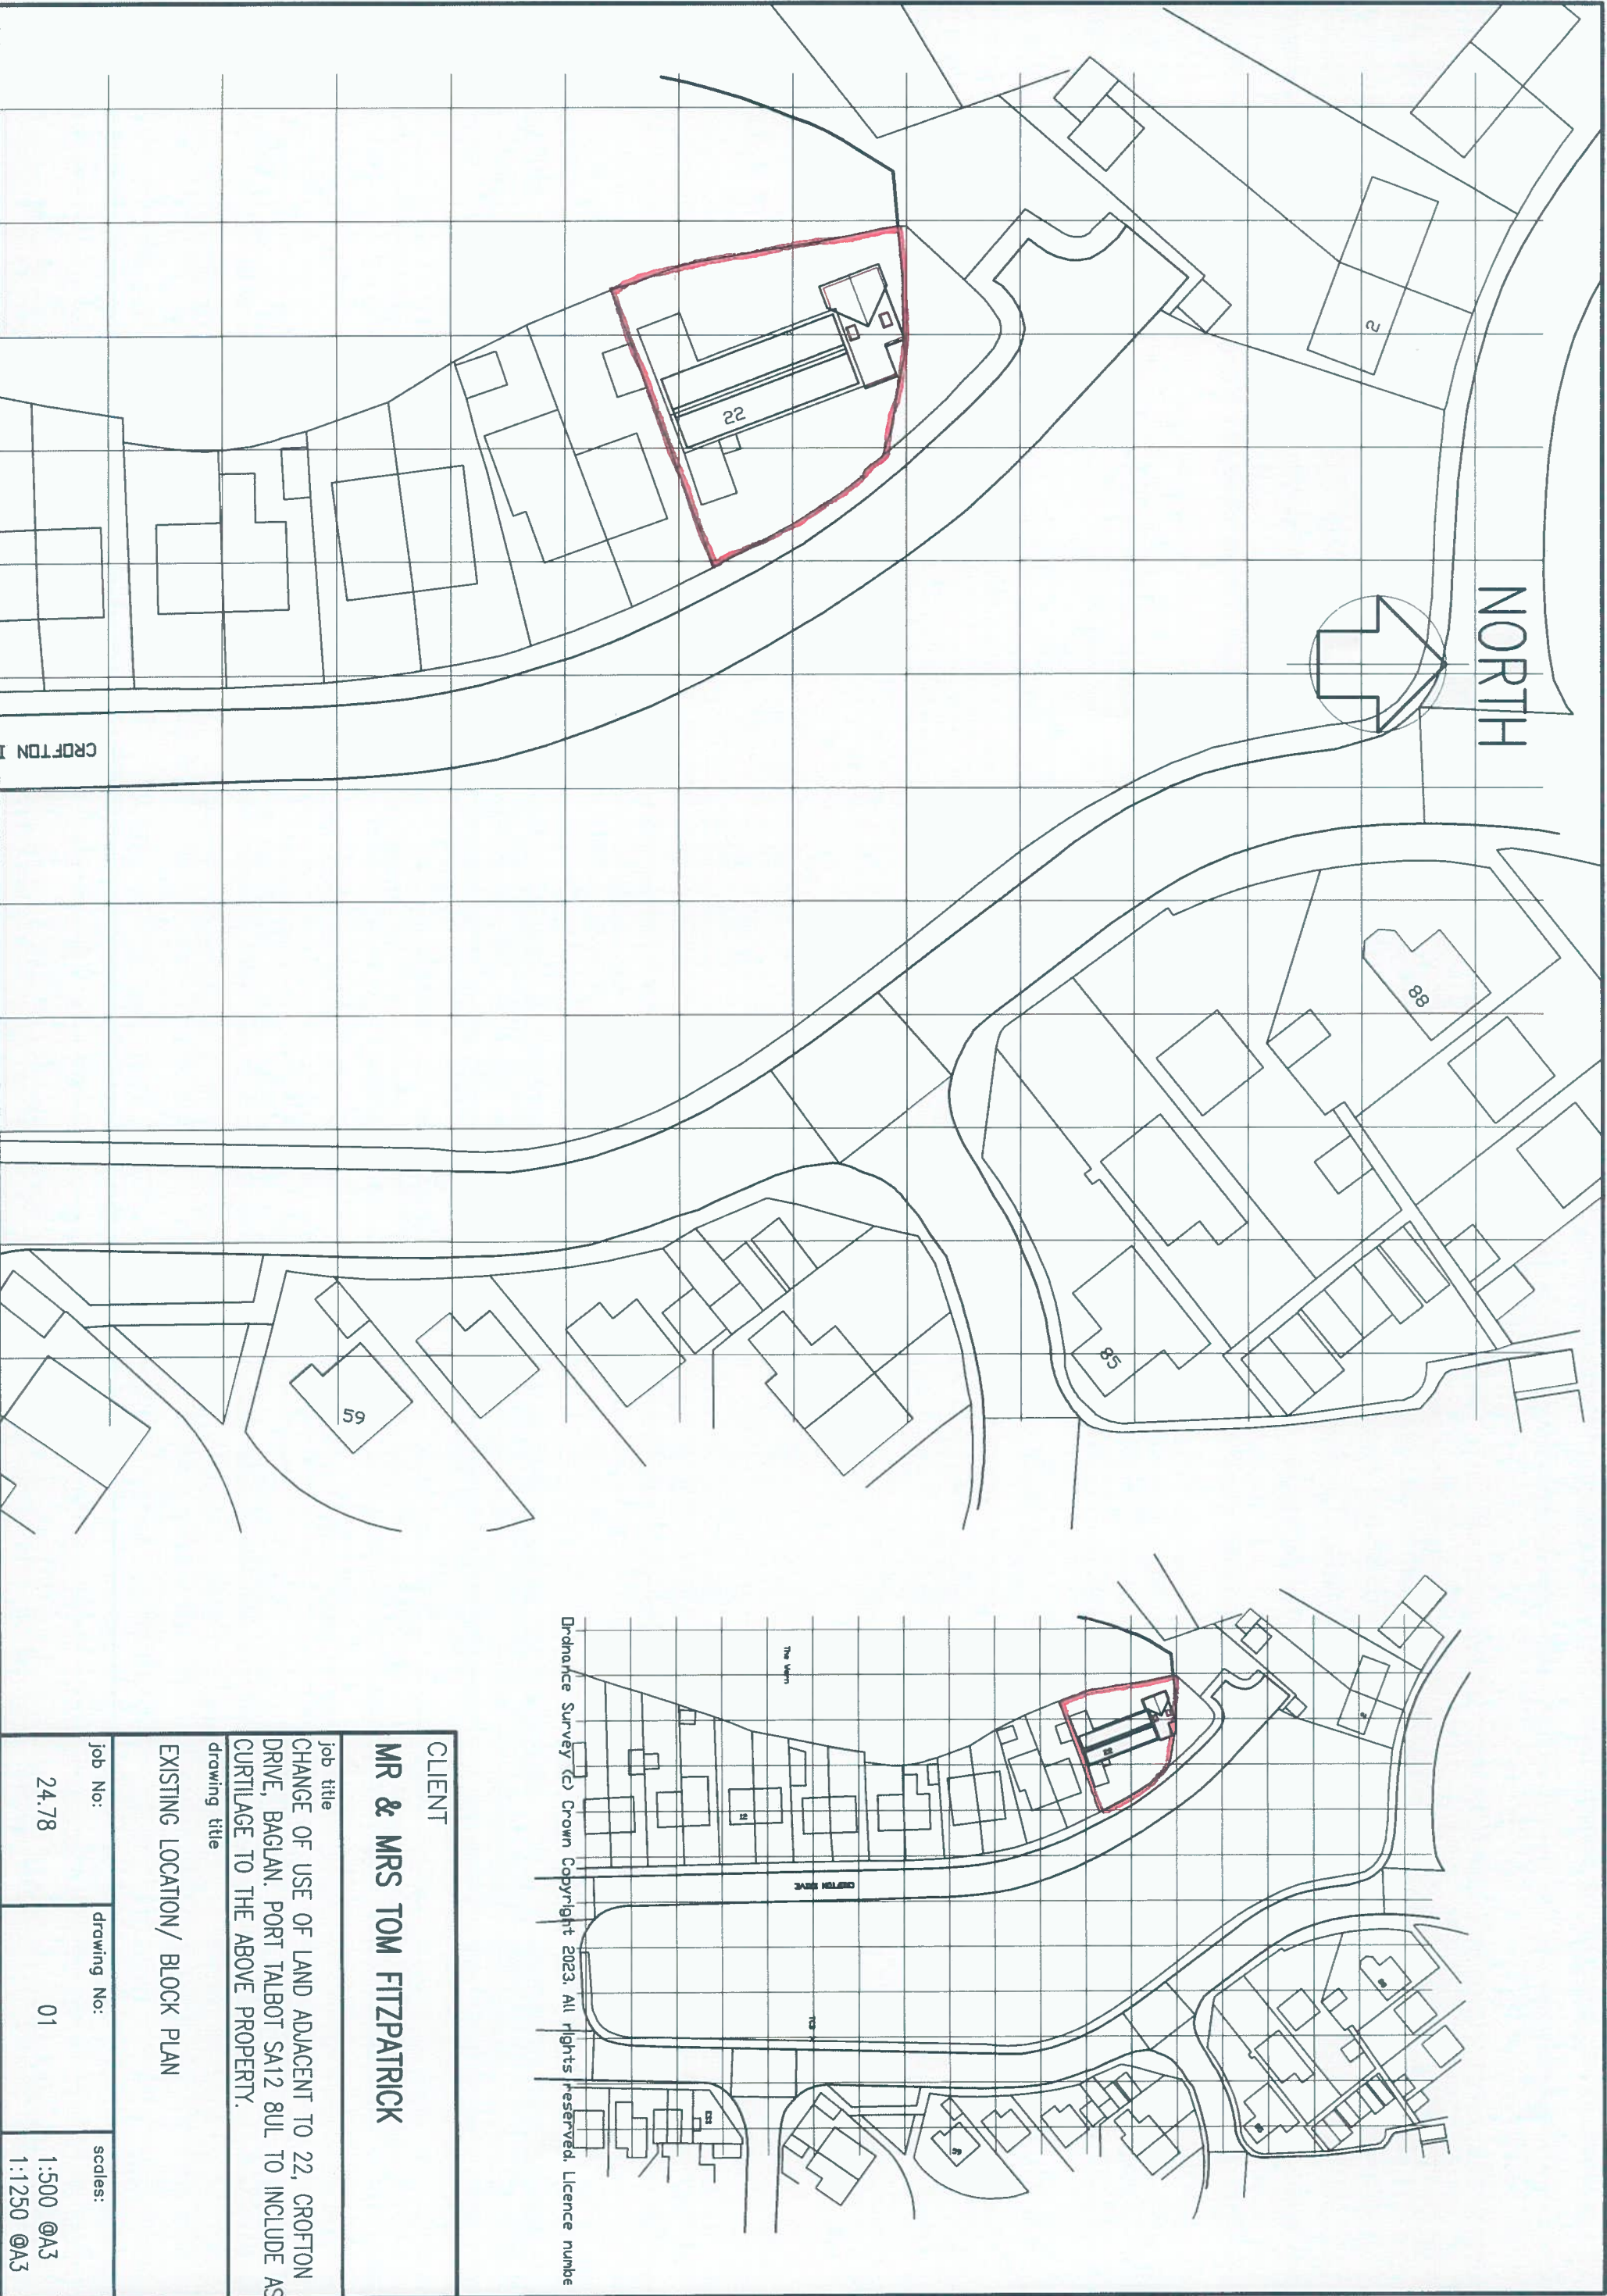



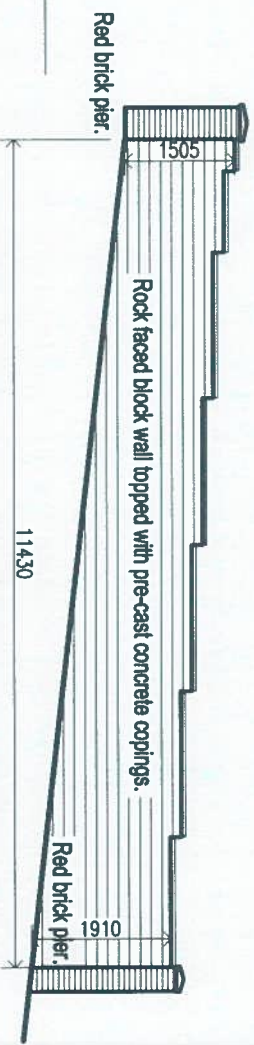


CLIENT		
MR & MRS TOM FITZPATRICK		
job title	CHANGE OF USE OF LAND ADJACENT TO 22, CROFTON DRIVE, BAGLAN. PORT TALBOT SA12 8UL TO INCLUDE AS CURTLAGE TO THE ABOVE PROPERTY.	
drawing title	EXISTING LOCATION/ BLOCK PLAN	
job No:	drawing No:	scales:
24.78	01	1:500 @A3 1:1250 @A3

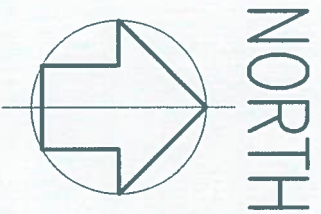


EXISTING BOUNDARY WALL ELEVATION.
(1:100)

CLIENT		
MR & MRS TOM FITZPATRICK		
job title	CHANGE OF USE OF LAND ADJACENT TO 22, CROFTON DRIVE, BAGLAN. PORT TALBOT SA12 8UL TO INCLUDE AS CURTLAGE TO THE ABOVE PROPERTY.	
drawing title	EXISTING SITE PLAN	
job No:	drawing No:	scales:
24.78	02	1:200 @A3

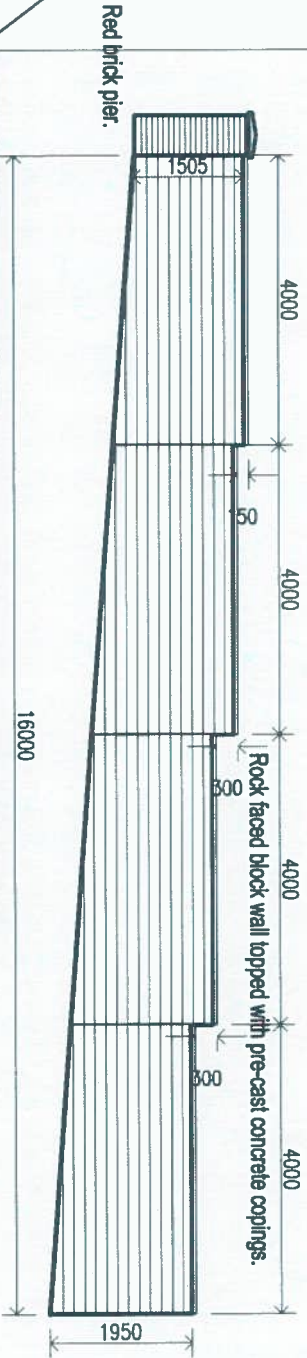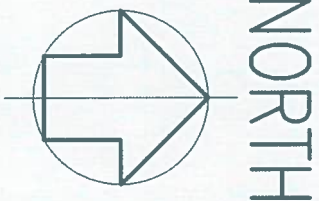

PROPOSED BOUNDARY WALL ELEVATION.
(1:100)

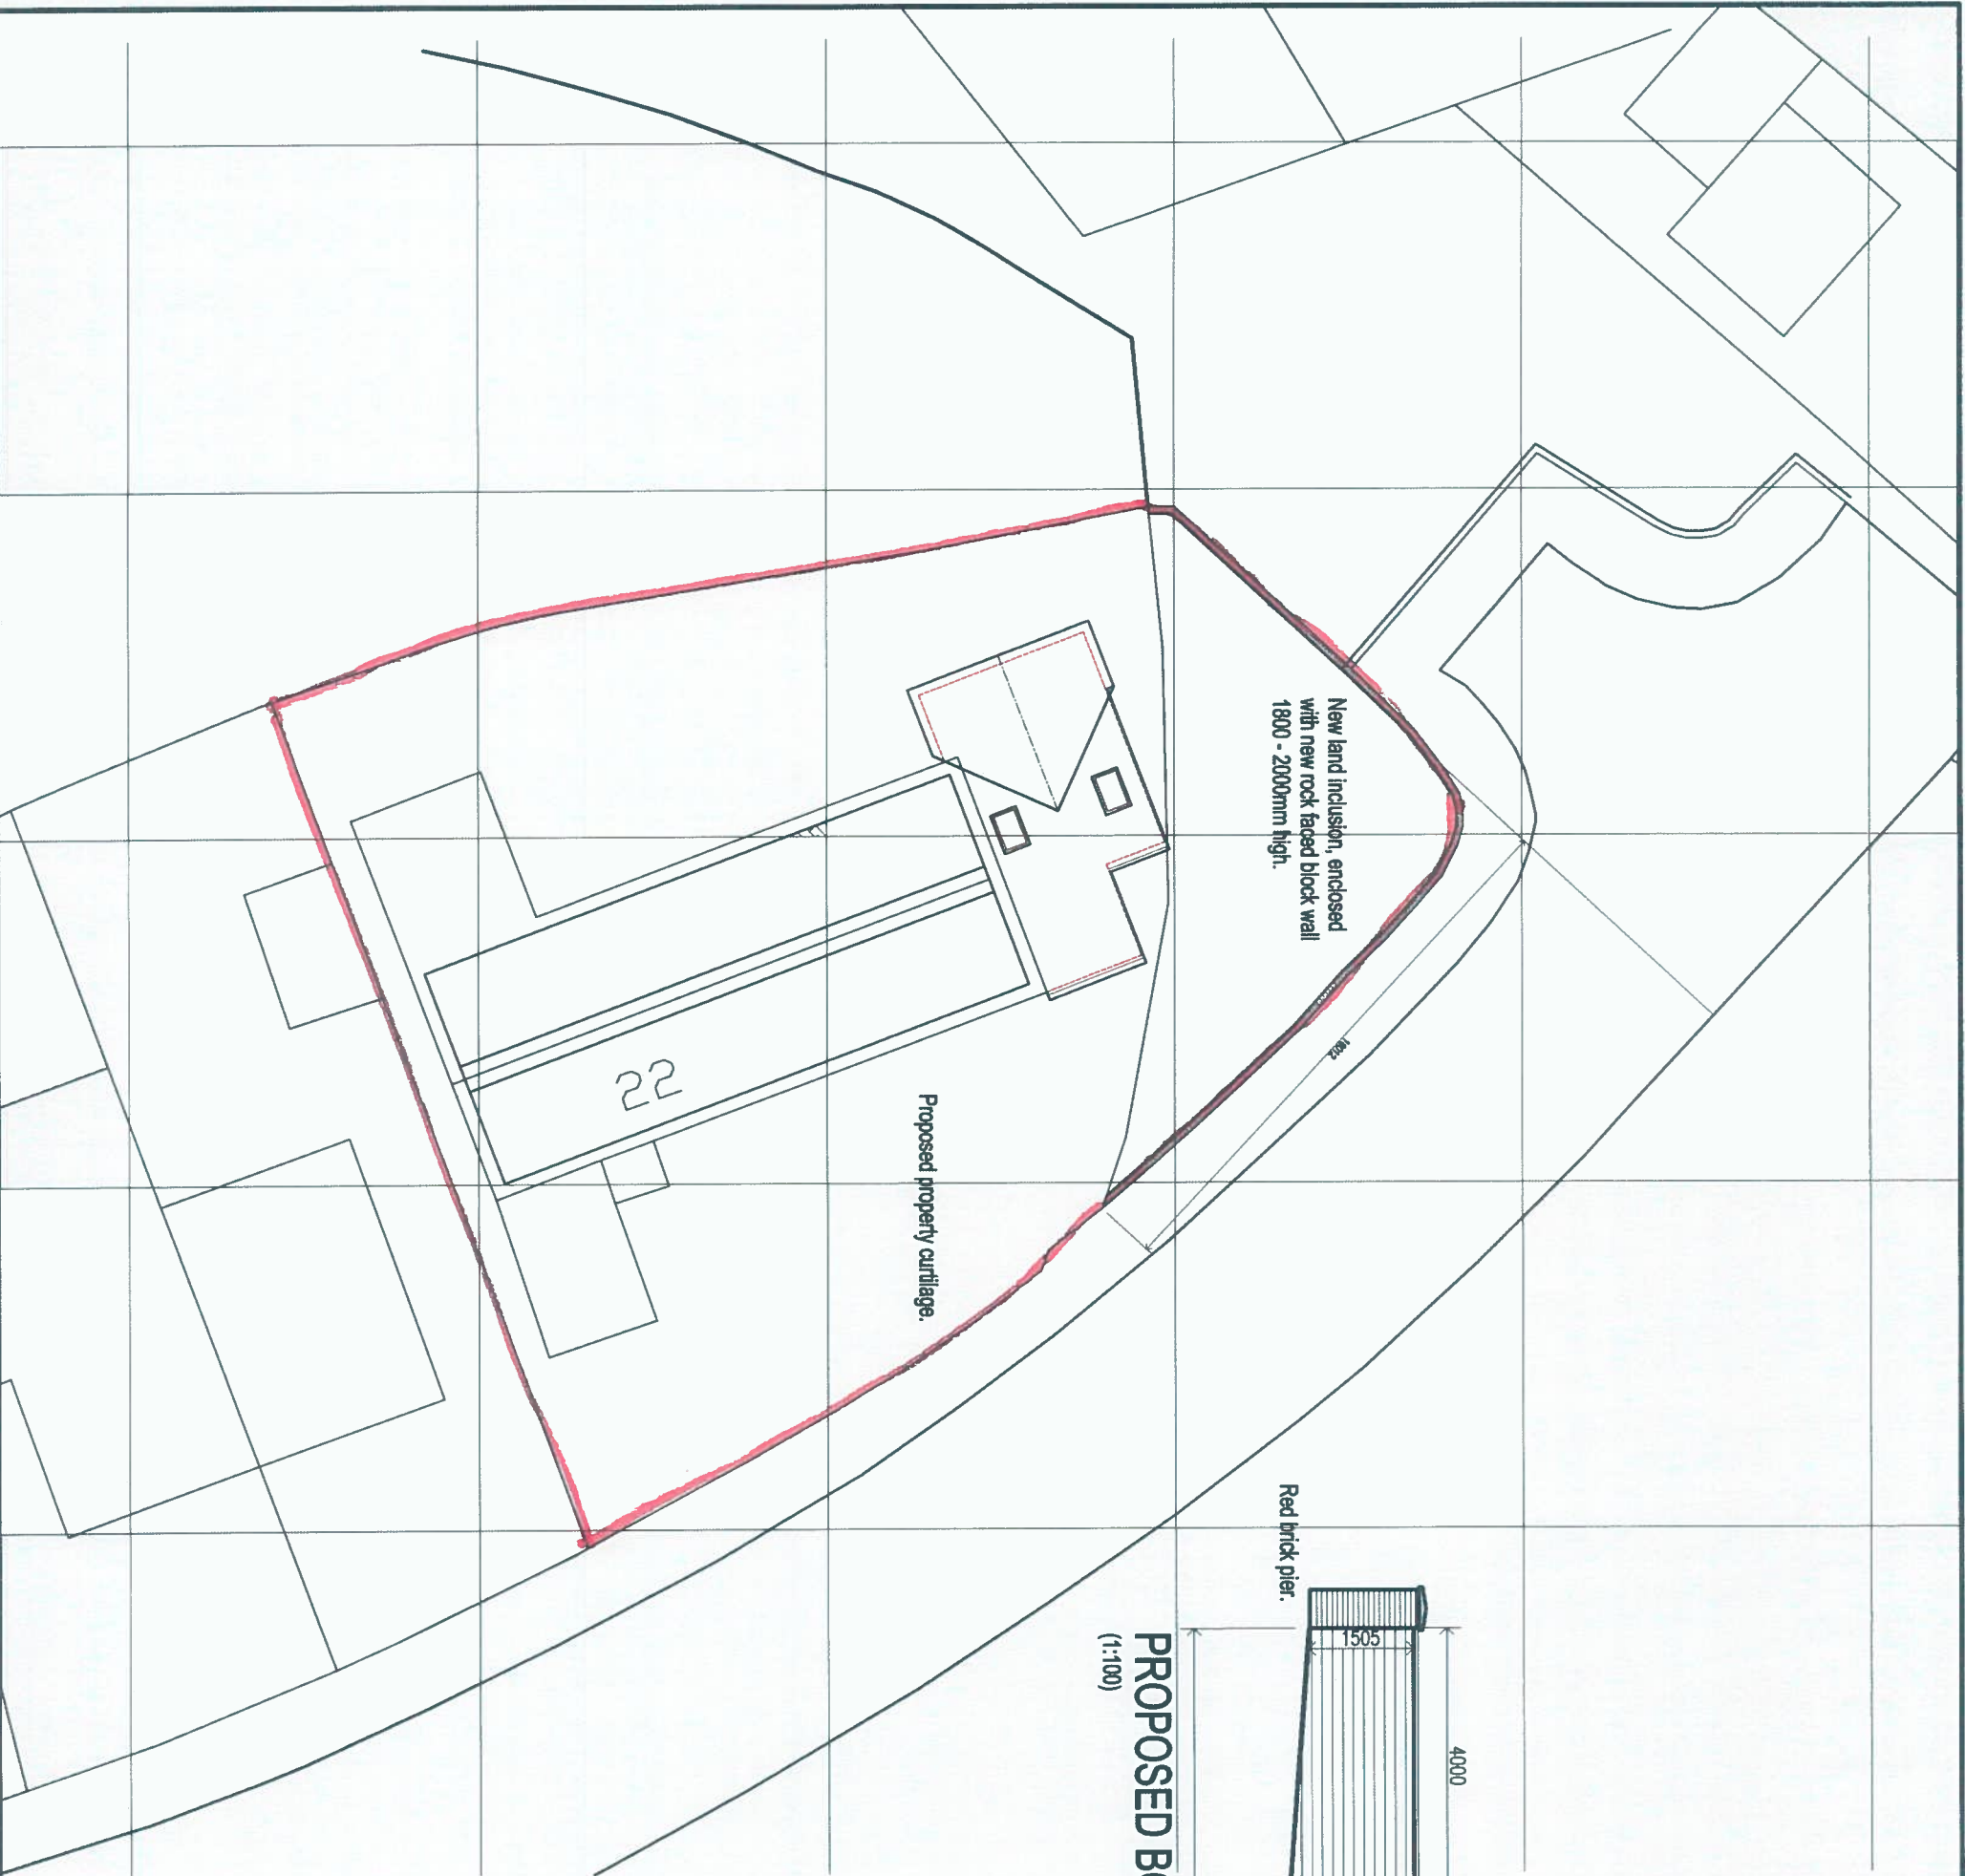

CLIENT		
MR & MRS TOM FITZPATRICK		
job title	CHANGE OF USE OF LAND ADJACENT TO 22, CROFTON DRIVE, BAGLAN, PORT TALBOT SA12 8UL TO INCLUDE AS CURTILAGE TO THE ABOVE PROPERTY.	
drawing title	PROPOSED SITE PLAN	
job No:	drawing No:	scales:
24.78	03	1:200 @A3