


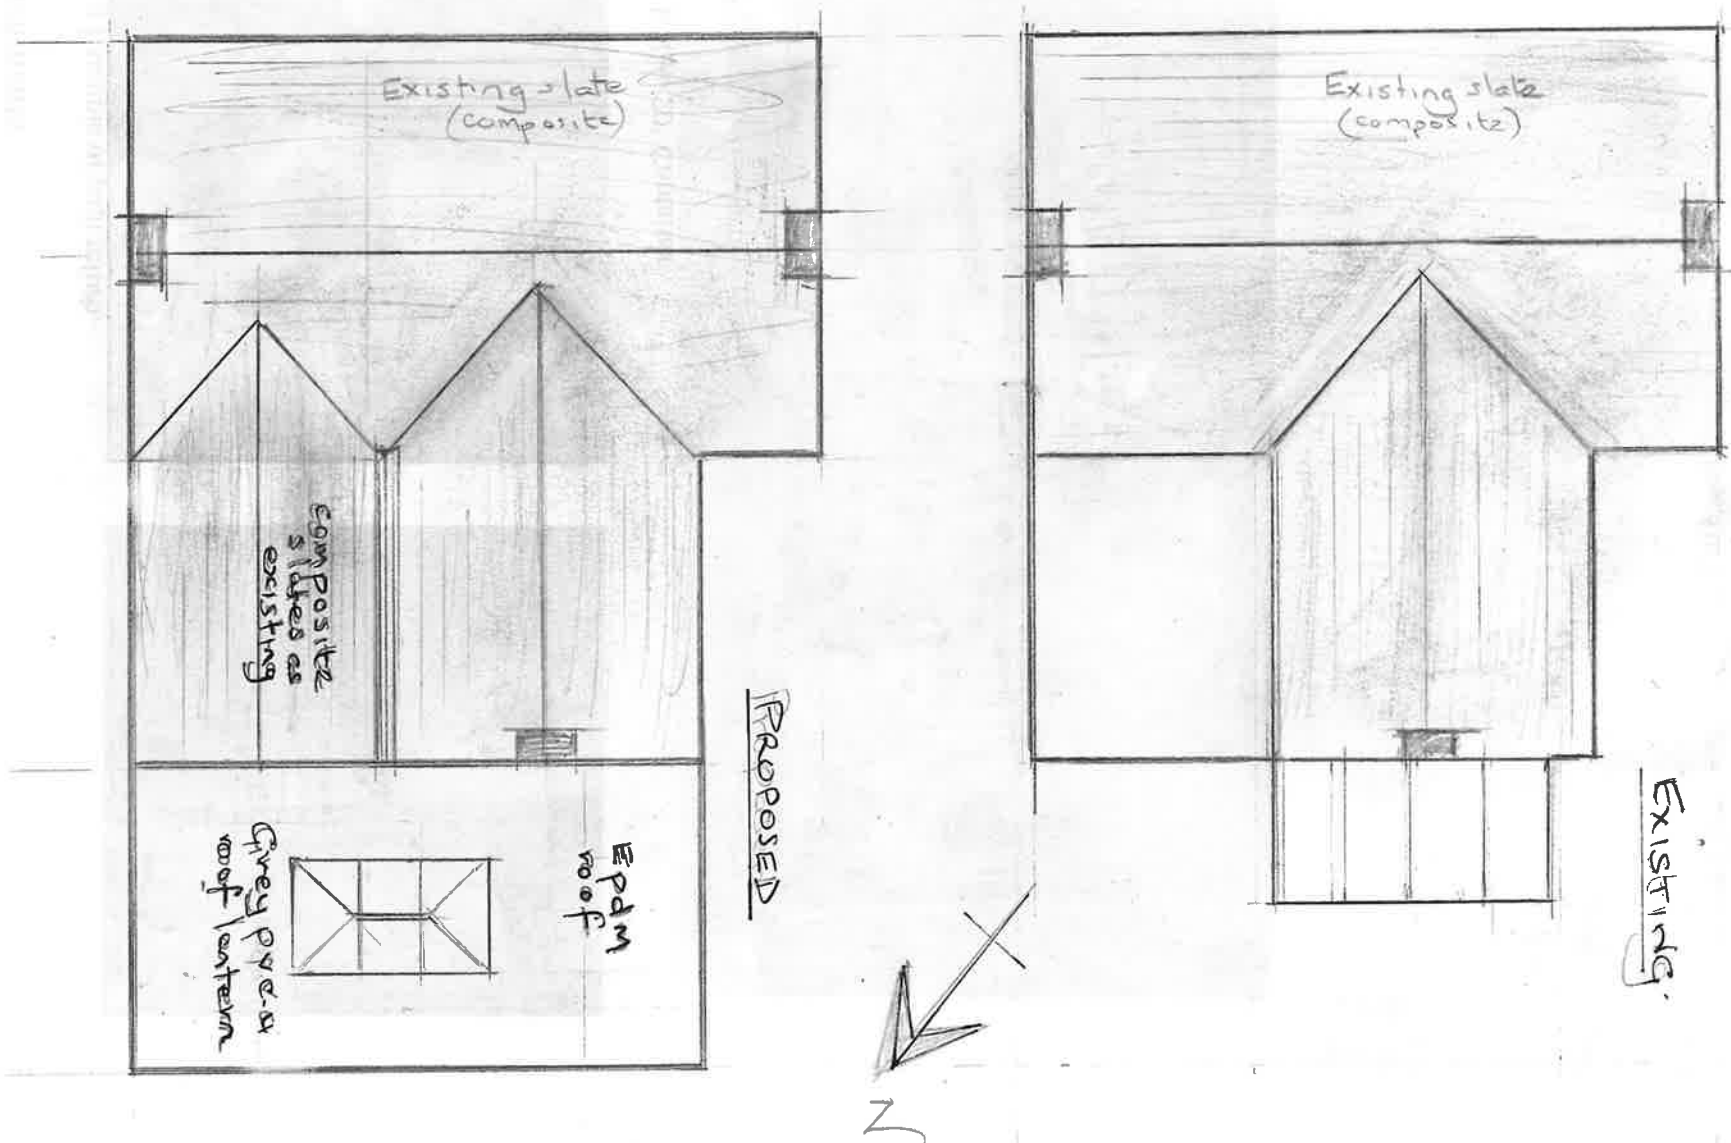

Roof Plans.

Dray 2013 BOSWORTH RD, SKEMEN Scale 1:100