


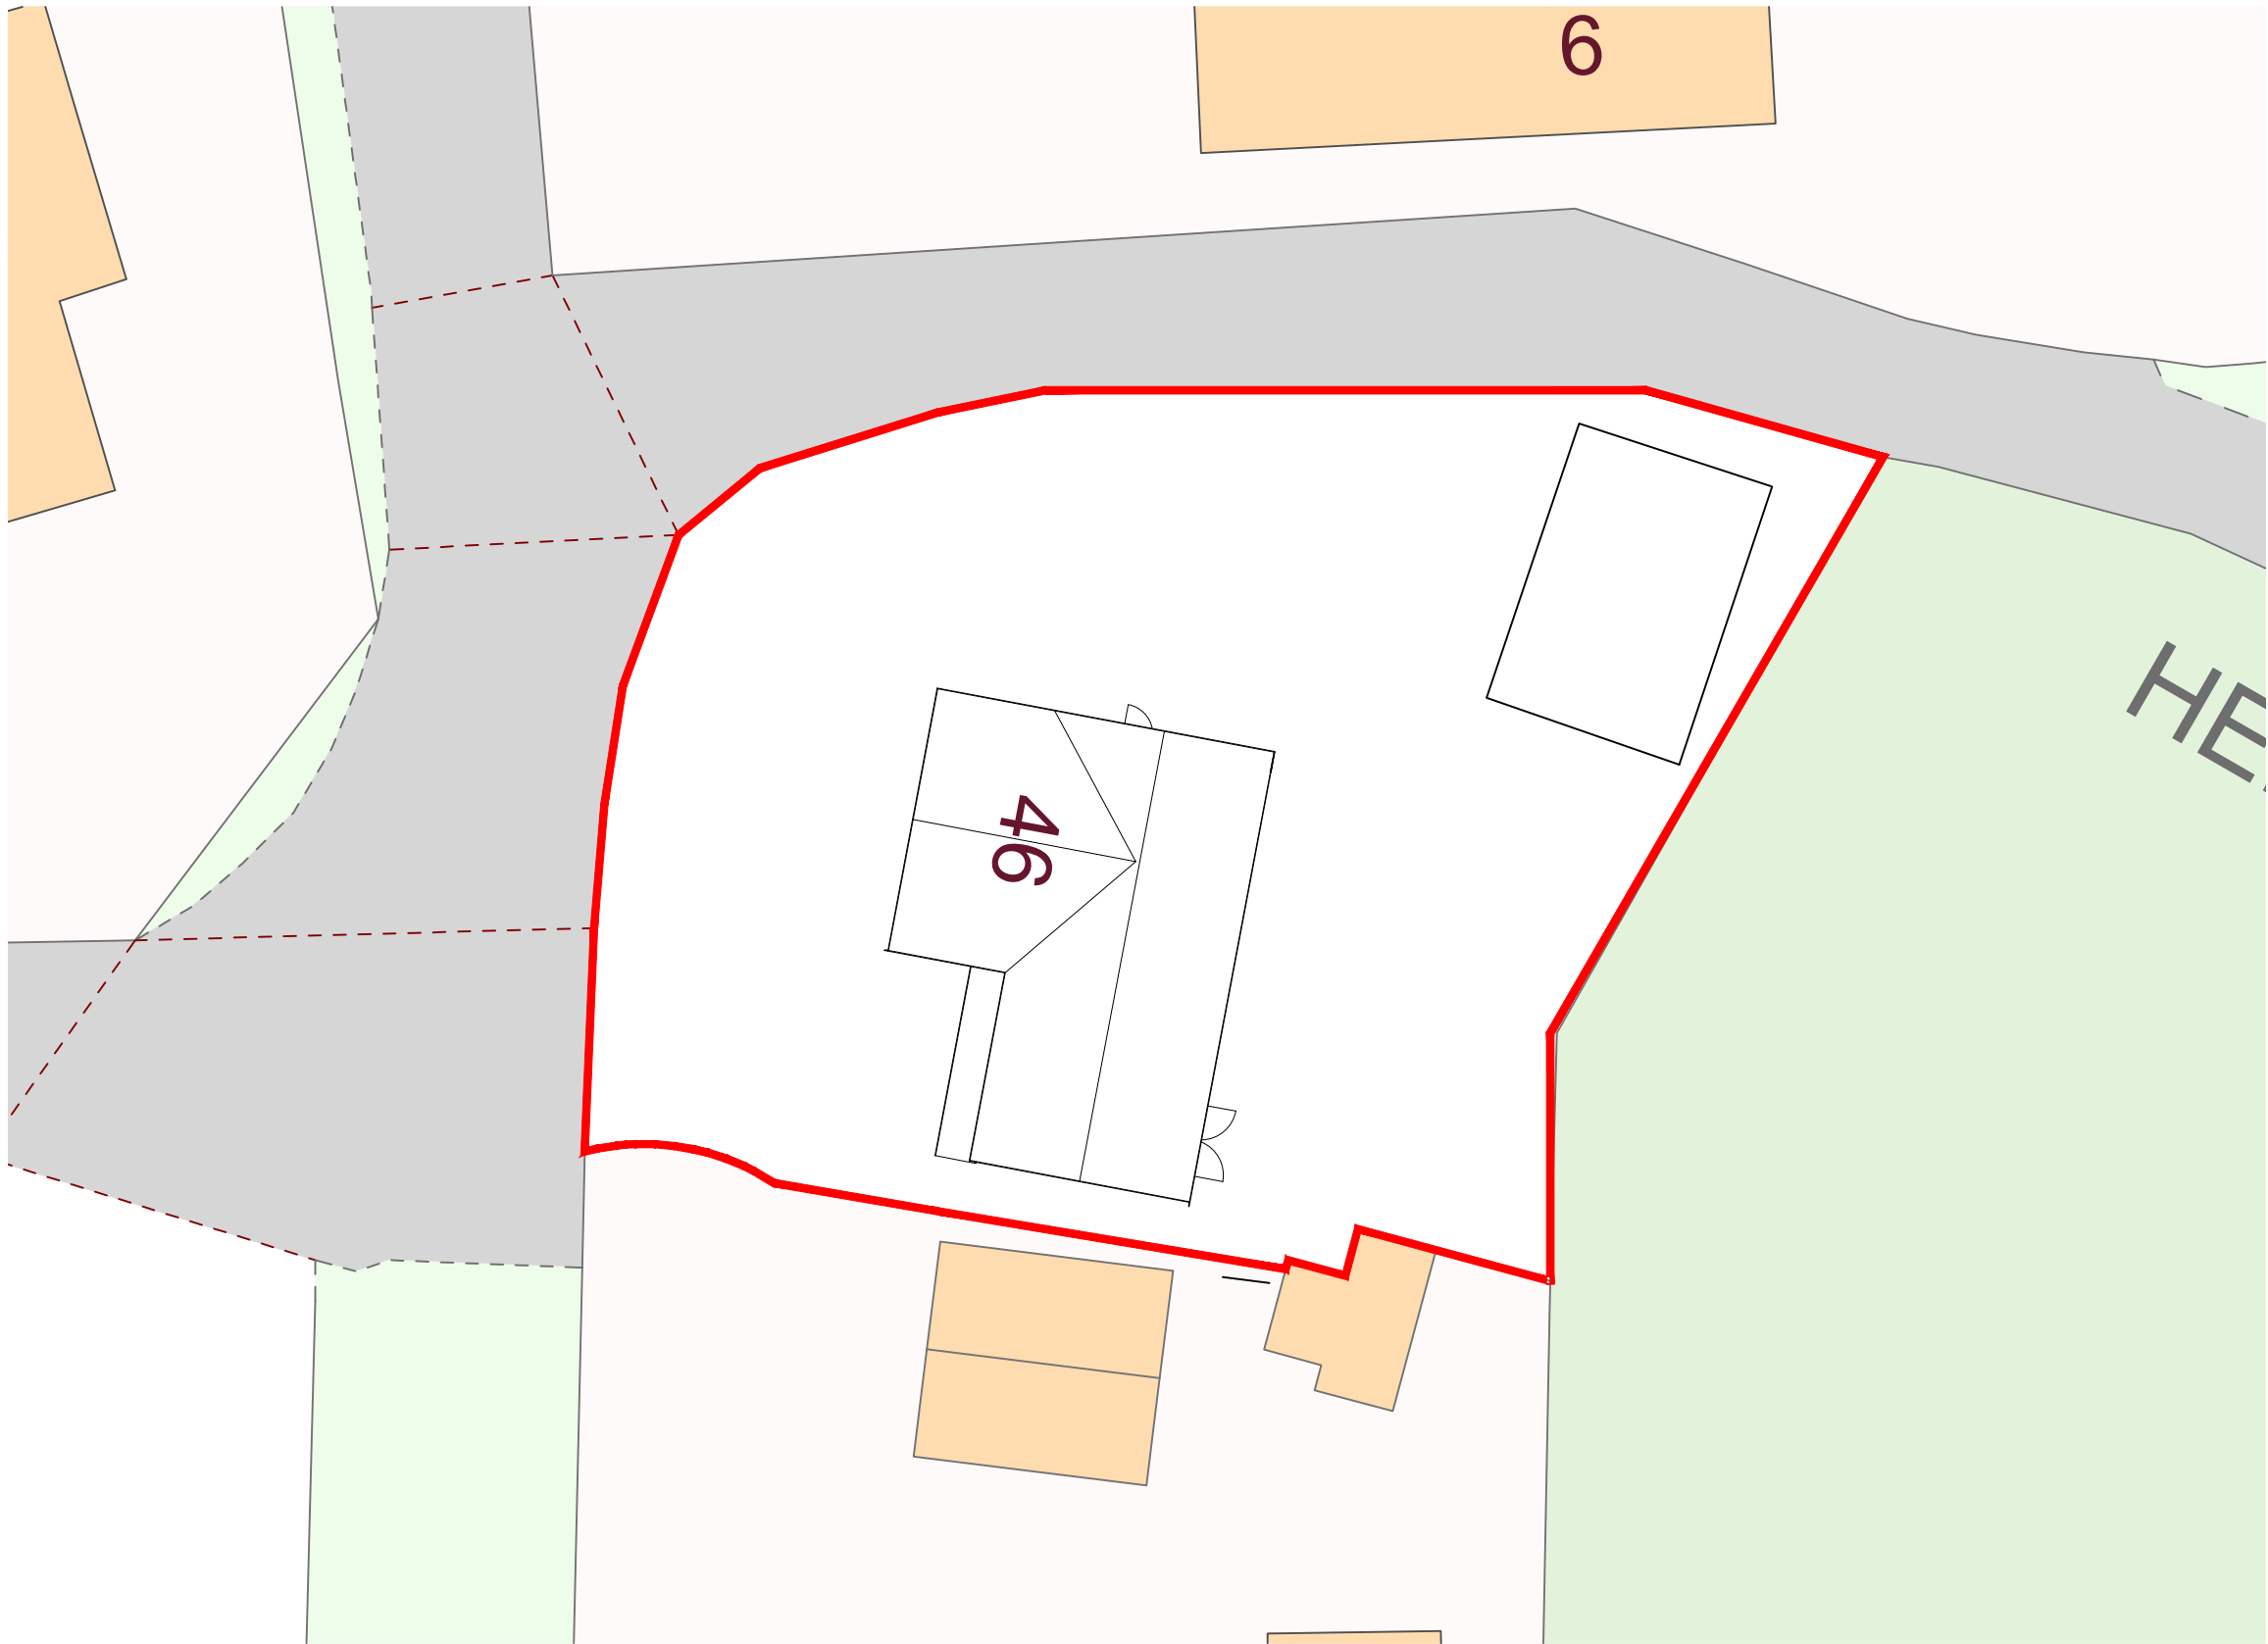

S U R B A N
DESIGN

PROJECT :
PROPOSED RENOVATION AT 46
ASHWOOD DRIVE, RHOS.

CLIENT :
MR & MRS D JOHN

REVISIONS :

No	REVISION	DATE	BY
A	Minor Amendment	25/10/24	MM

NOTES :

- Do not scale from this drawing take figured dimensions only.
- Dimensions are in millimeters unless otherwise stated.
- All dimensions to be checked on site.

STAGE :
PLANNING

DRAWING TITLE :
EXISTING SITE PLAN

JOB NUMBER :
24-011

DRAWING NUMBER (REV) :
D06

SCALE :
1:200

A3

DRAWN BY (DATE) : MM (10/24)
CHECKED BY (DATE) : MM (10/24)
APPROVED BY (DATE) : MM (10/24)

EMAIL :
hello@surbandesign.com

EXISTING SITE PLAN
1:200