



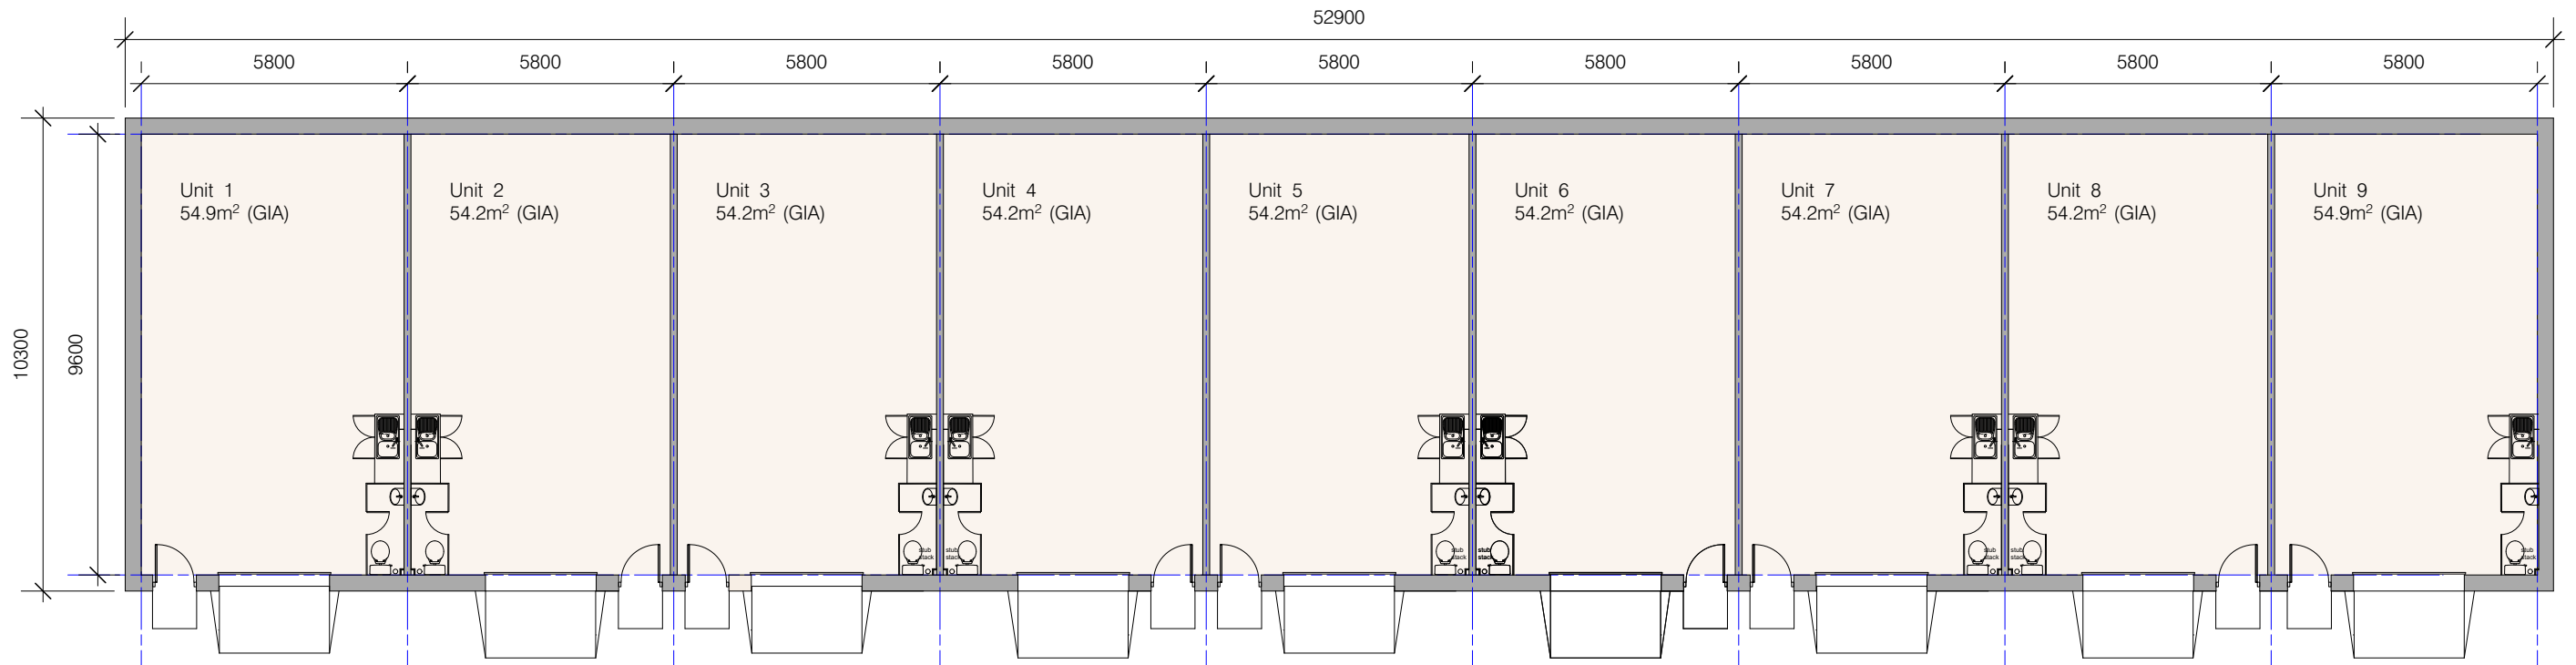

Ground Floor Plan

Areas:
Overall GEA 545m²
Overall GIA 501m²
Units GIA as shown

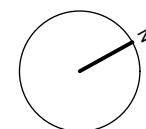

Kennedy James Griffiths
Chartered Architects and Project Managers



**Baldwins Crescent
Swansea**

Title Date
GA Plan 24 10 2024

Status Scale @ A3
1:150

Drawing Number Revision Drawn by
1632:PL-03 - DKB

Use figured dimensions only. Do not scale for construction purposes. This drawing is copyright