



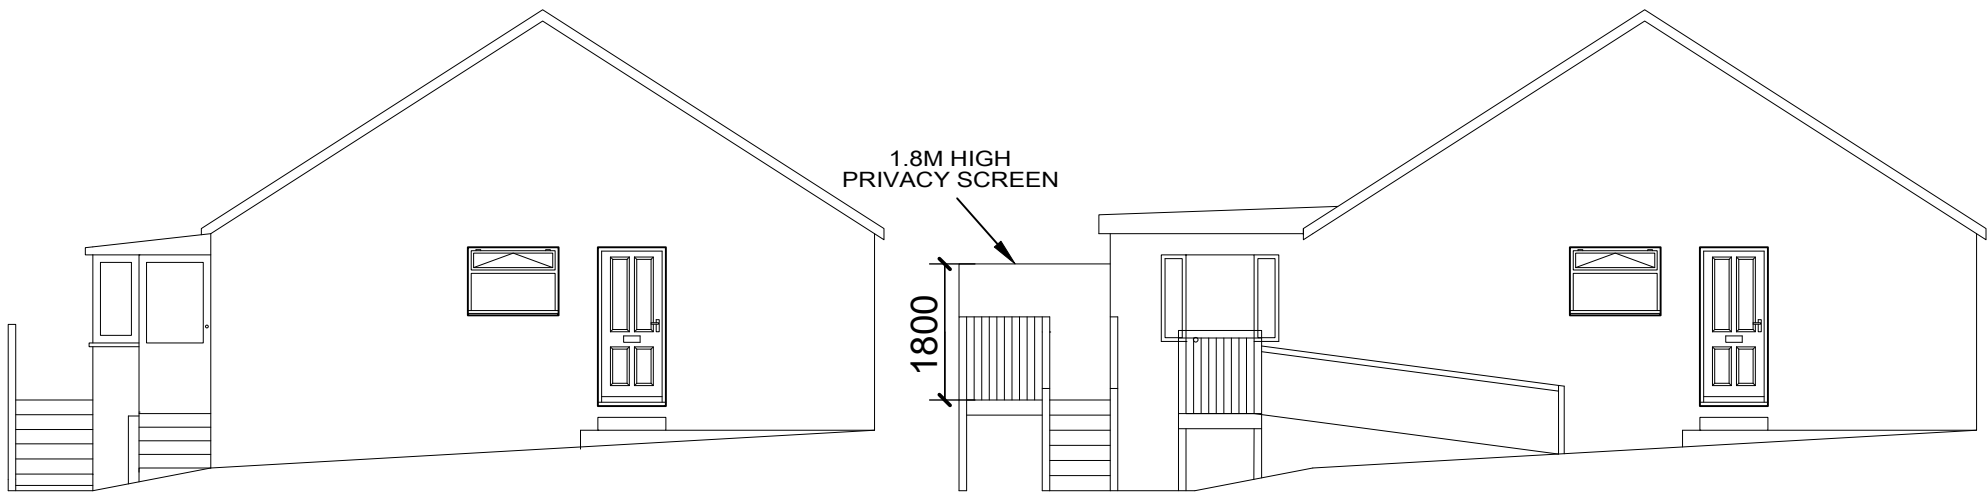


SIDE ELEVATION
EXISTING


SIDE ELEVATION
PROPOSED

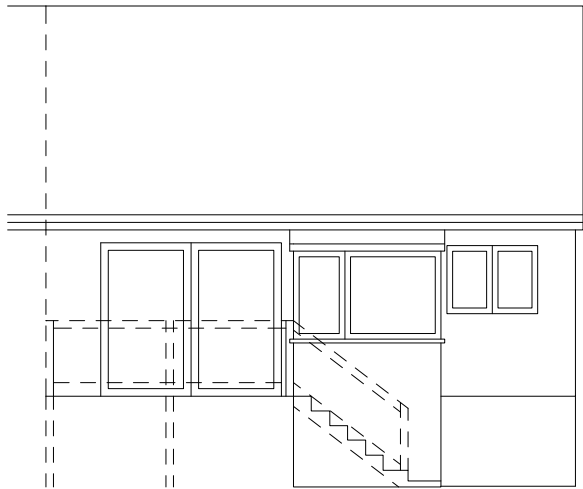

REAR ELEVATION
EXISTING

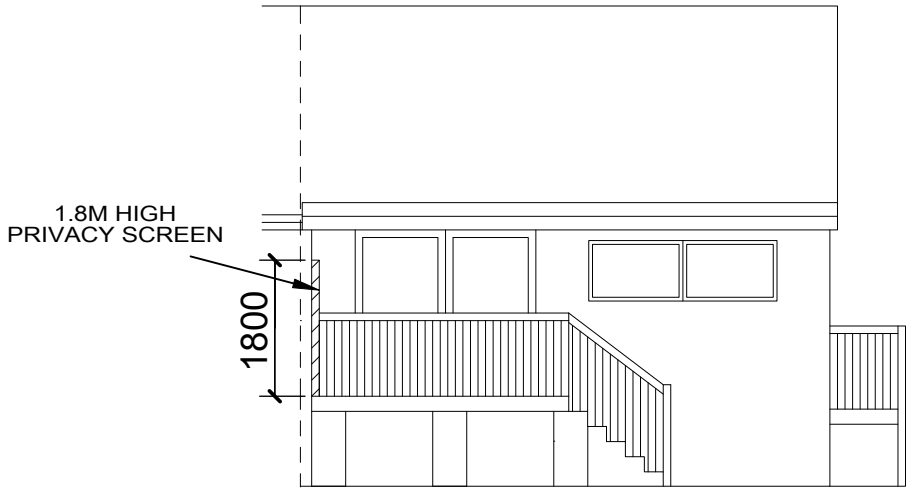

REAR ELEVATION
PROPOSED

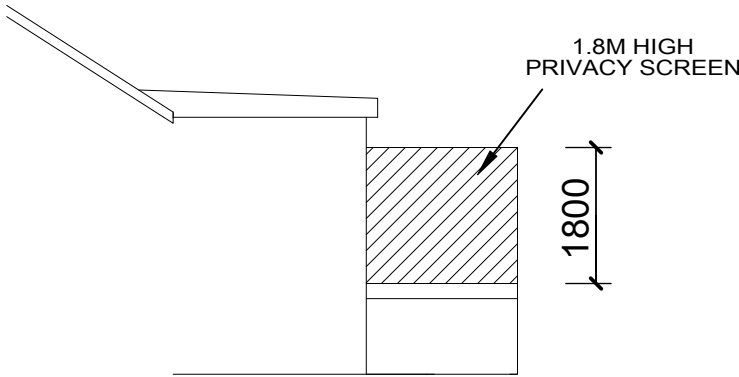

SIDE ELEVATION FROM
NEIGHBOUR PROPOSED

NOTES:
All dimensions must be checked on site and not scaled from this drawing.

@copyright
GWYN EVANS & SON
PLANNING &
BUILDING CONSULTANTS
07977107352
G.EVANSANDSONPBC@GMAIL.COM

Client
MR & MRS HUGHES

Job Title
SINGLE STOREY REAR
EXTENSION & RAISED
DECKING AREA AT
10 ST ANNES DRIVE
TONNA,
NEATH,
SAI 30U

Drawing Title
EXISTING & PROPOSED
REAR & SIDE ELEVATIONS

Scale
1:100 @A3

Date
02/11/2024

Drawn by
JE

Drg No.
185TAD - 2024/027 - ELEV01

Rev.
A