





Reproduced from an Ordnance Survey map with the permission of the
Controller of Her Majesty's Stationary Office.
©Crown Copyright. All rights reserved.

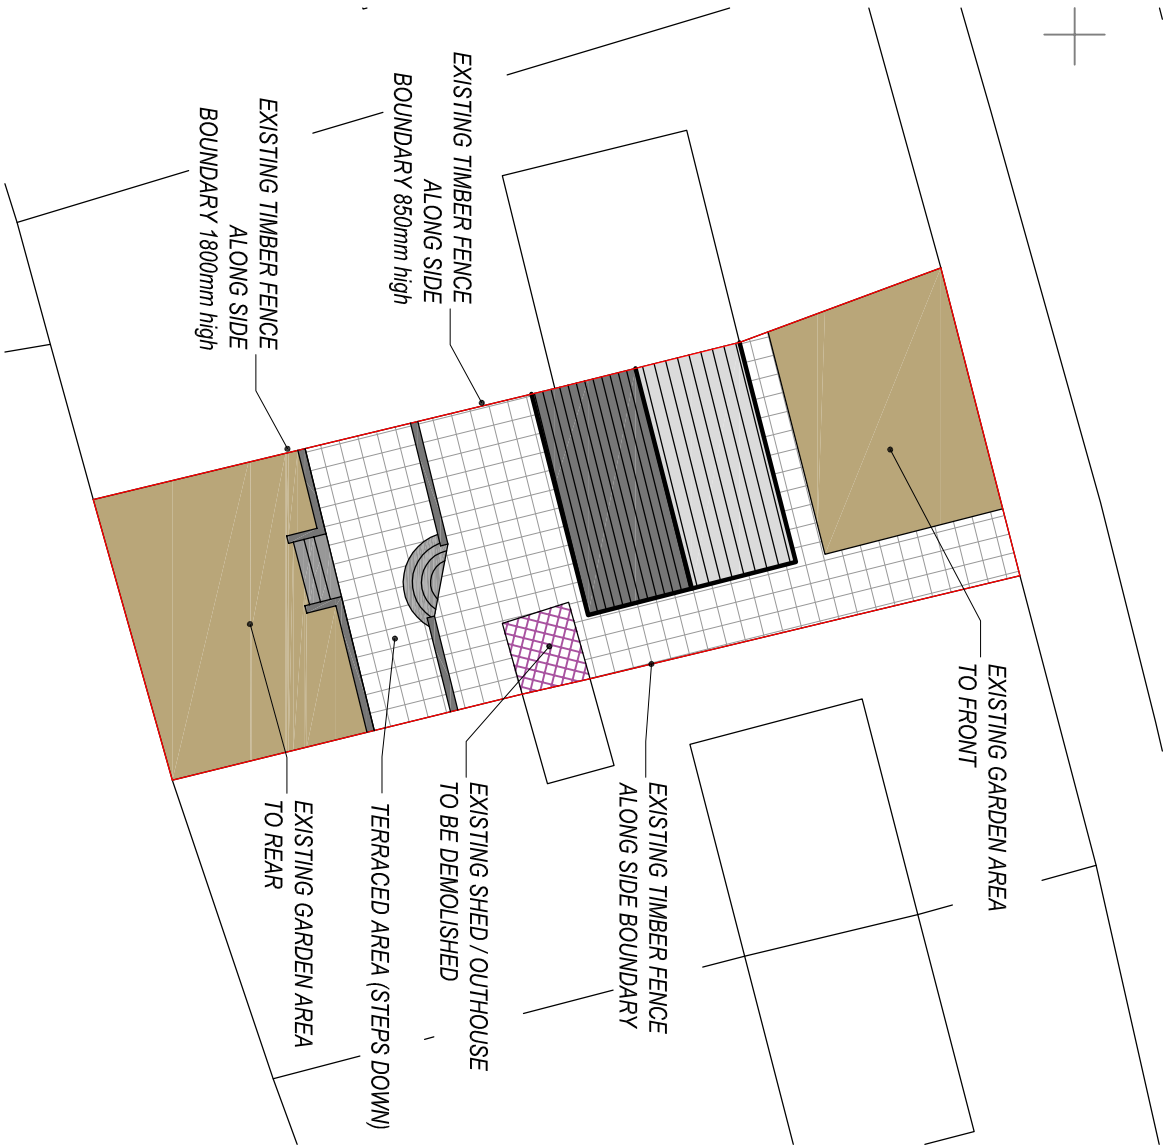

EXISTING SITE PLAN
Scale 1:250

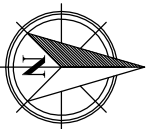

Reproduced from an Ordnance Survey map with the permission of the
Controller of Her Majesty's Stationary Office.
©Crown Copyright. All rights reserved.



PROPOSED SITE PLAN
Scale 1:250

POSITION OF ECOLOGICAL
ENHANCEMENT (BIRD BOX)

PROPOSED SINGLE STOREY REAR EXTENSION

General Notes:
1. Do not scale from this drawing. Take figures dimensions only.
2. Dimensions are in millimetres unless otherwise stated.

Drawing Issue:

PLANNING

Drawing Title: EXISTING & PROPOSED SITE PLANS			
Drawing No:	CPD-002	Revision:	D
Date:	18-07-2024	Revised:	04-11-2024
Scale(s):	1:250	Paper Size:	A3



Cwm Planning & Design Ltd.
(Civil, Structural & Architectural)