




Reproduced from an Ordnance Survey map with the permission of the
Controller of Her Majesty's Stationary Office. Crown Copyright reserved

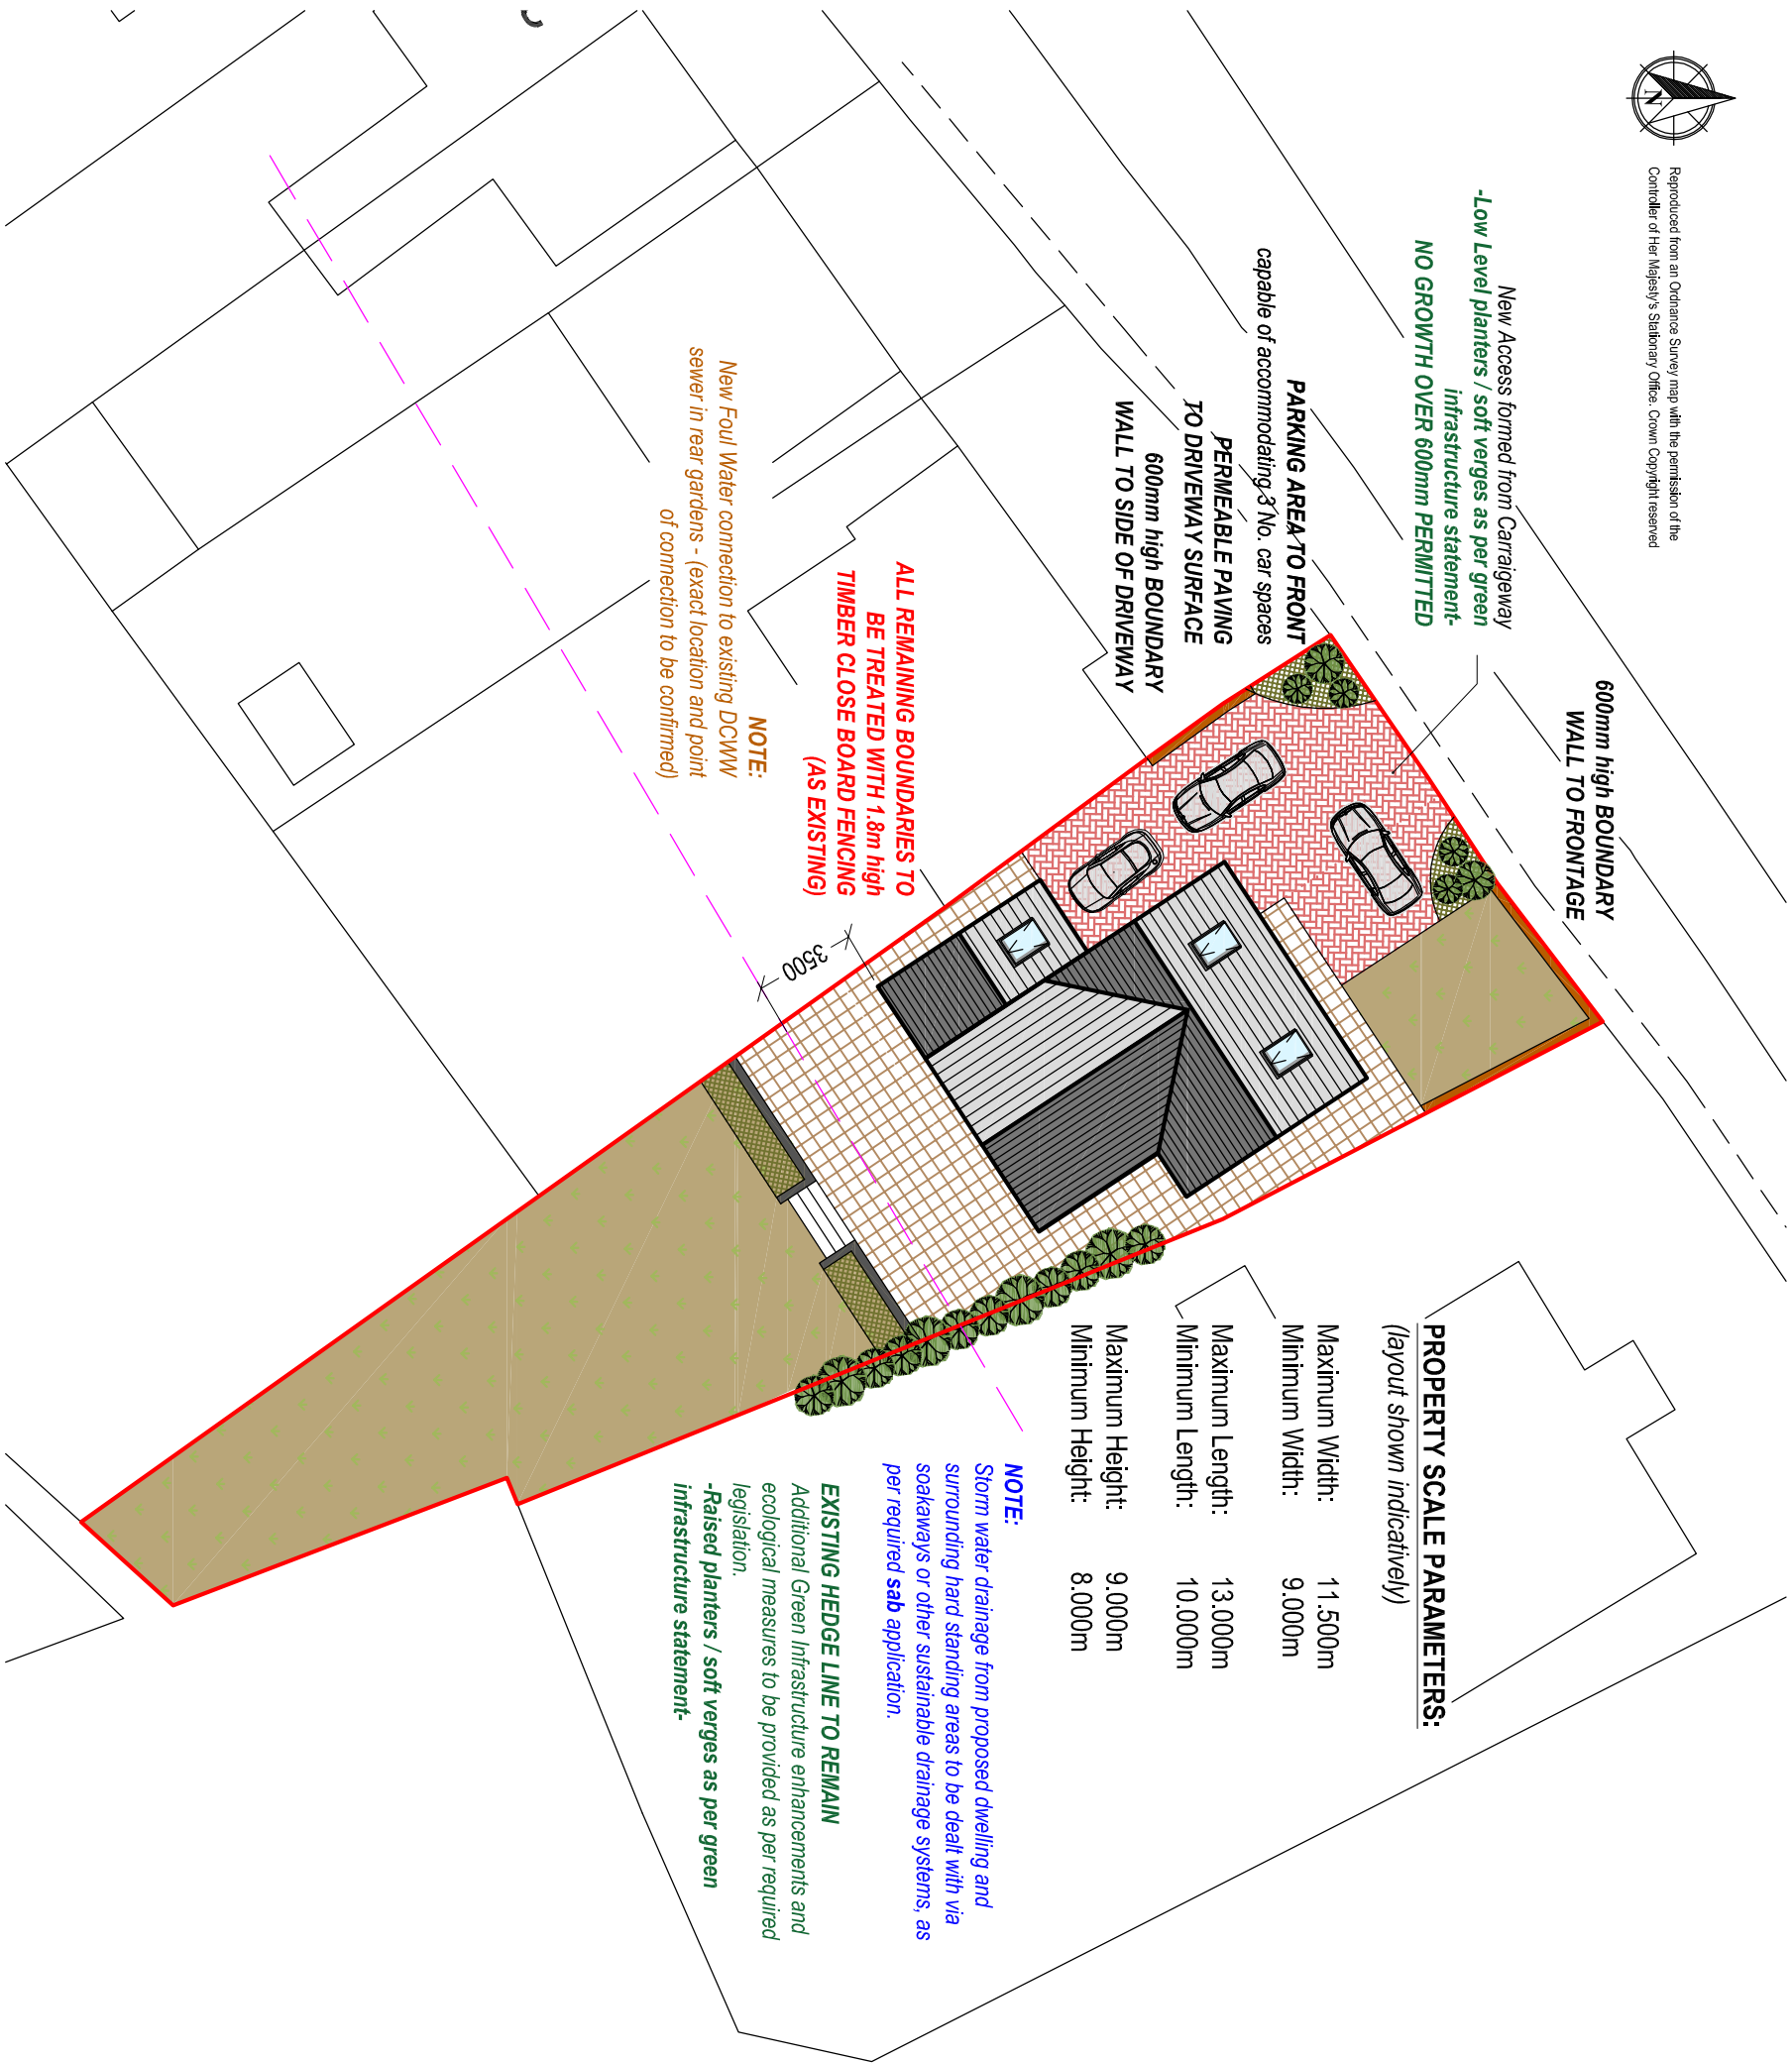

PROPOSED SITE BLOCK PLAN

Scale 1:250

Client:

Mr. Mike Lewis

Project:

**PROPOSED
RESIDENTIAL DWELLING**

on Land at 25 Ochrr y Waun
Cwmilynfeil
SA9 2GA

General Notes:

1. Do not scale from this drawing. Take figured dimensions only.
2. Dimensions are in millimeters unless otherwise stated.

Drawing Issue:

**OUTLINE
PLANNING**

Drawing Title:

PROPOSED SITE PLANS

Drawing No:

CPD-002

Revision:

B

Date:

26-06-2024

Revised:

05-11-2024

Scales:

1:250

Paper Size:

A3



Cwm Planning & Design Ltd.
(architectural and Draughting Services)