



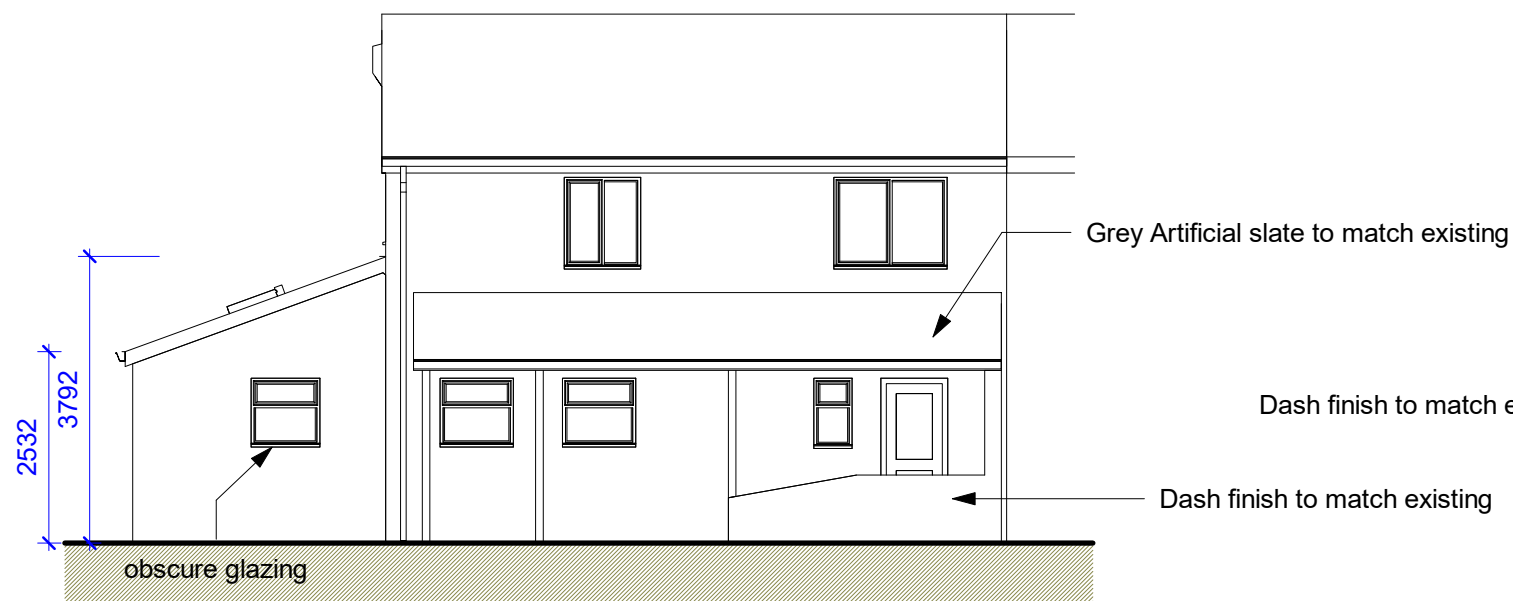


1 Front elevation
1 : 100

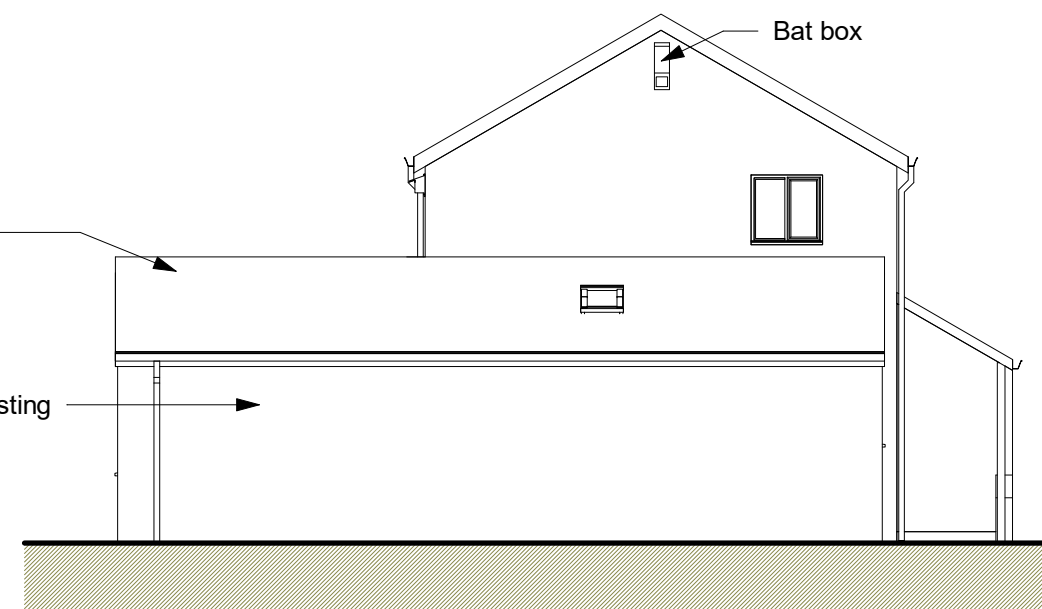


2 Elevation on A
1 : 100

Drainage note
Foul water connected to existing system
Surface water connected to existing

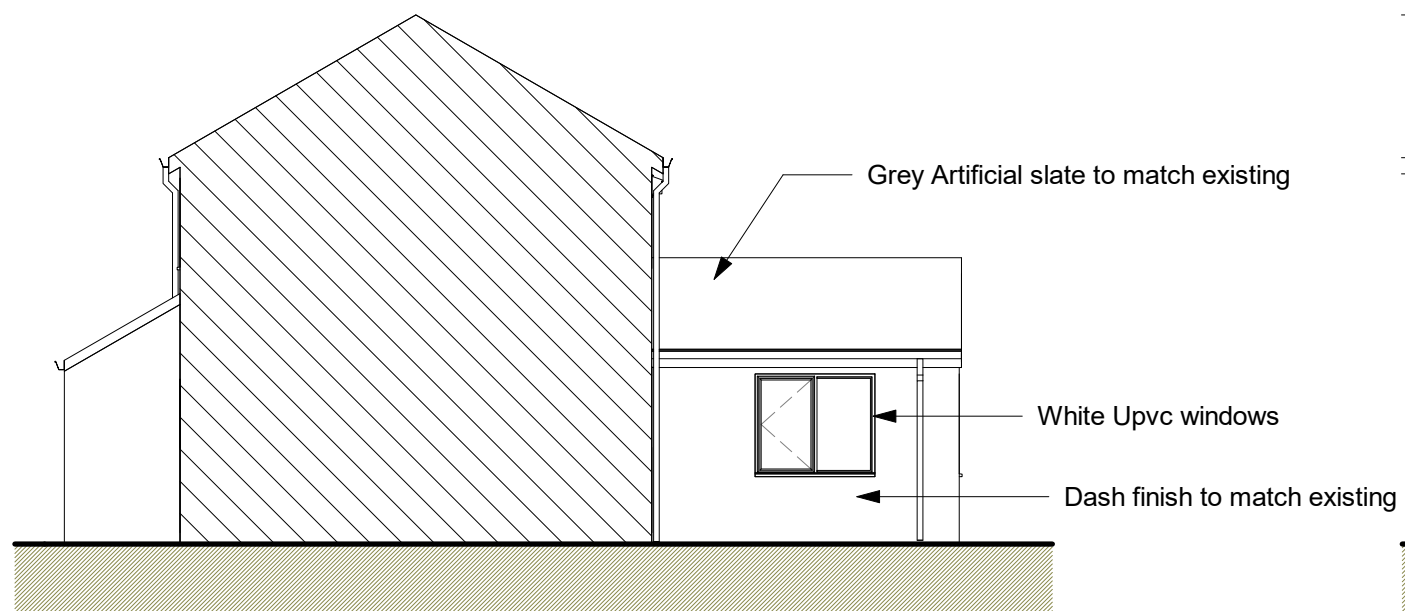

3 Elevation on B
1 : 100

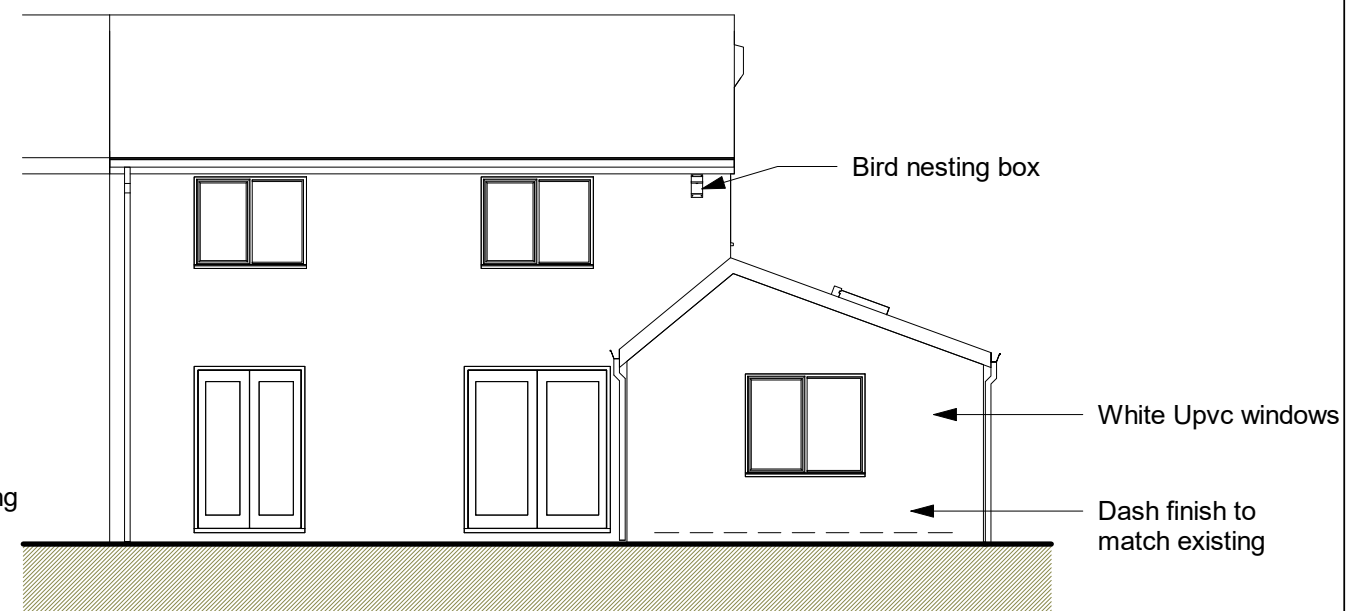

4 Rear elevation
1 : 100

9 Pine Tree close
Burry port
Carmarthenshire
SA16 0TF

TEL 01554833725
07837594671



				PROJECT 24 Sunnybank Road, Port Talbot, SA12 6JQ	CLIENT Mr Lenard Bruno			
				Date 12/08/2024		Project number AE6235	Scale (@ A3) 1 : 100	
CODE	STATUS	SUITABILITY DESCRIPTION	PURPOSE OF ISSUE Planning	Proposed Elevations	Author	DRAWING NUMBER A104		REV
Checked by								