




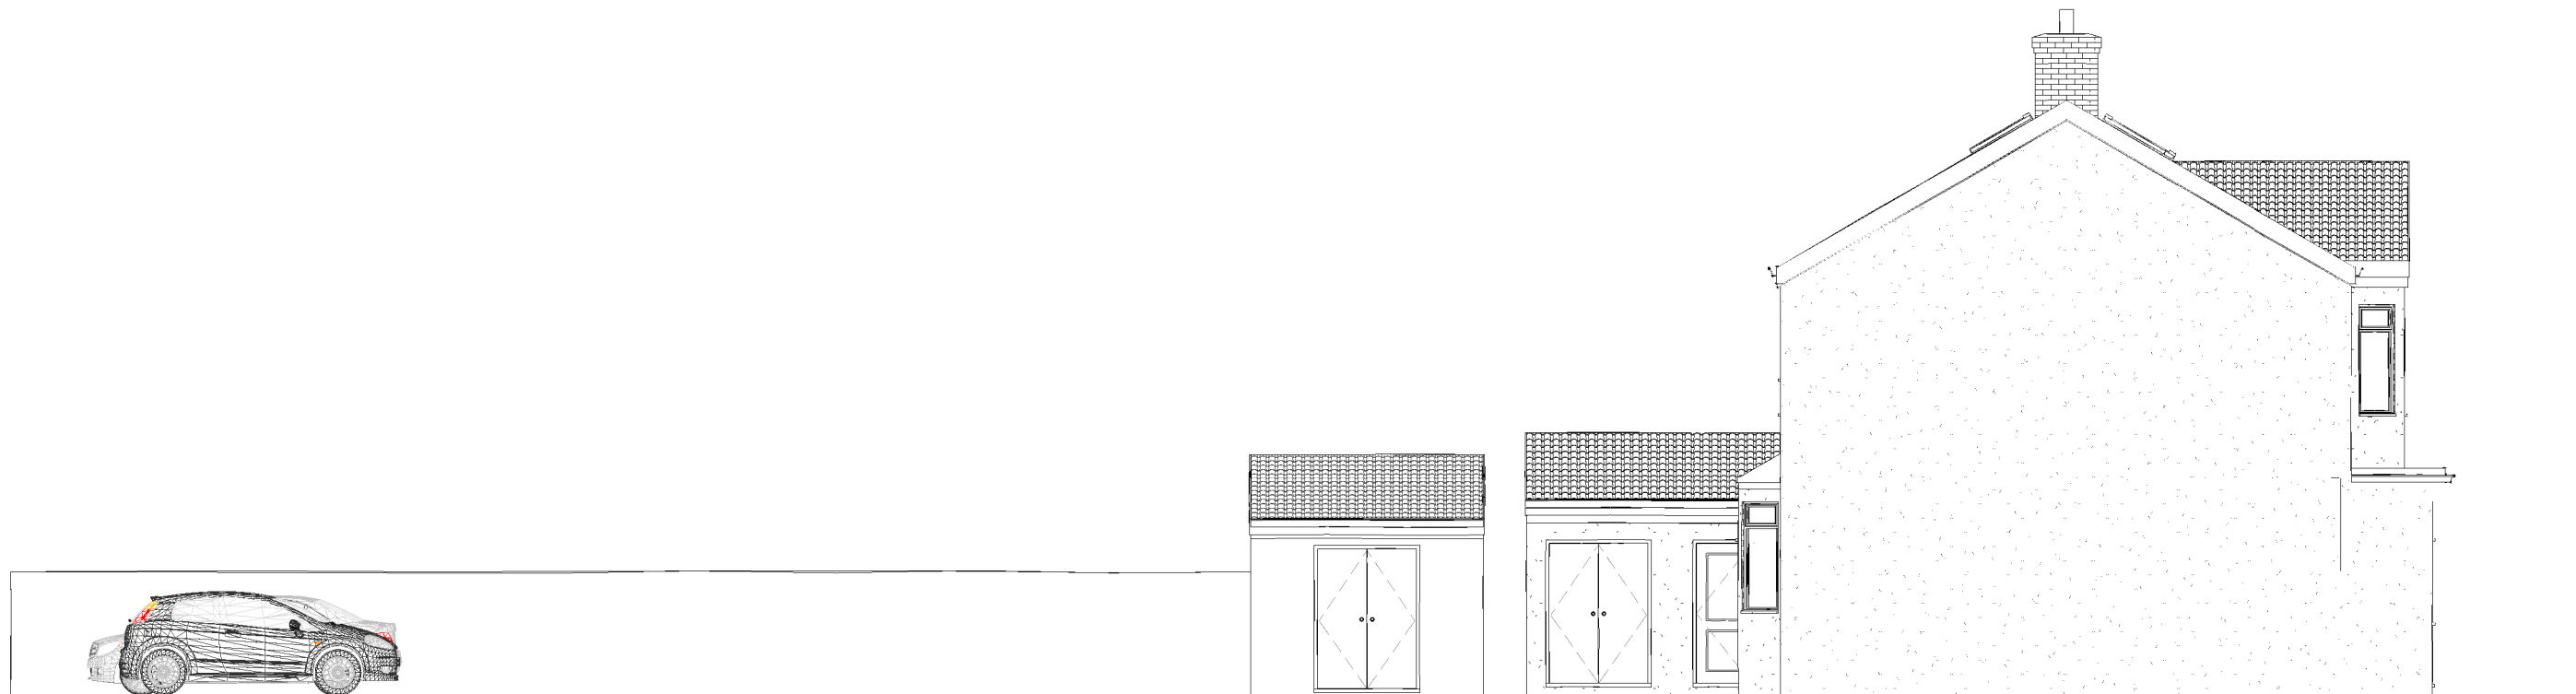


Existing Left Side with rear shed
1 : 100

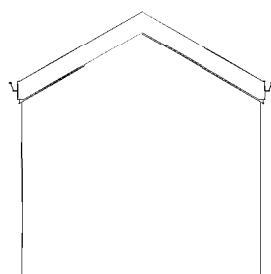


Shed Left Side Elevation
1 : 100

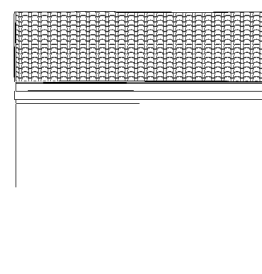

Shed Rear Elevation
1 : 100

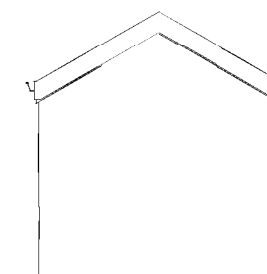

Shed Right Side Elevation
1 : 100

 

No.	Description	Date

 www.ccs-solutions.co.uk			
CODE	STATUS	SUITABILITY DESCRIPTION	PURPOSE OF ISSUE

PROJECT	2A Victoria Rd, Port Talbot
SHEET	Existing Shed

CLIENT	Mr Ariel Truman		
Date	Project number	Scale (@ A3)	
20/07/2023	15/07/2023	1 : 100	
Drawn by	DRAWING NUMBER		REV
CCS	A305		
Checked by			
Client			