


DEMOLITION LEGEND:

- Existing Elements
- Elements Proposed to be Demolished
- Existing Elements
- Proposed Planning Boundary
- Other Land Under the Control of the Applicant

DEMOLITION ITEM LIST:

No.	Unit Name
1A	Scrap Storage Shed
1B	Existing Pump House
1C	Hanco Baler Plant
1D	Weigh Bridge
1E	Hanco Frag Plant
1F	Electrical Room
1G	Mechanical/Electrical Workshop
1H	RH Parthouse
1I	RH Cooling Tower
1J	RH Pump House
1K	Slag Spinning Compound
1L	Storage Shed
1M	HAA Coal Rail Unloading Station
1N	Coal Conveyor Superstructure
1O	Inlet Structure
1P	BF Gas Pipe Rack (Partially Removed)
1Q	Existing Compressor House With MCC Room
1R	Concrete Abutments

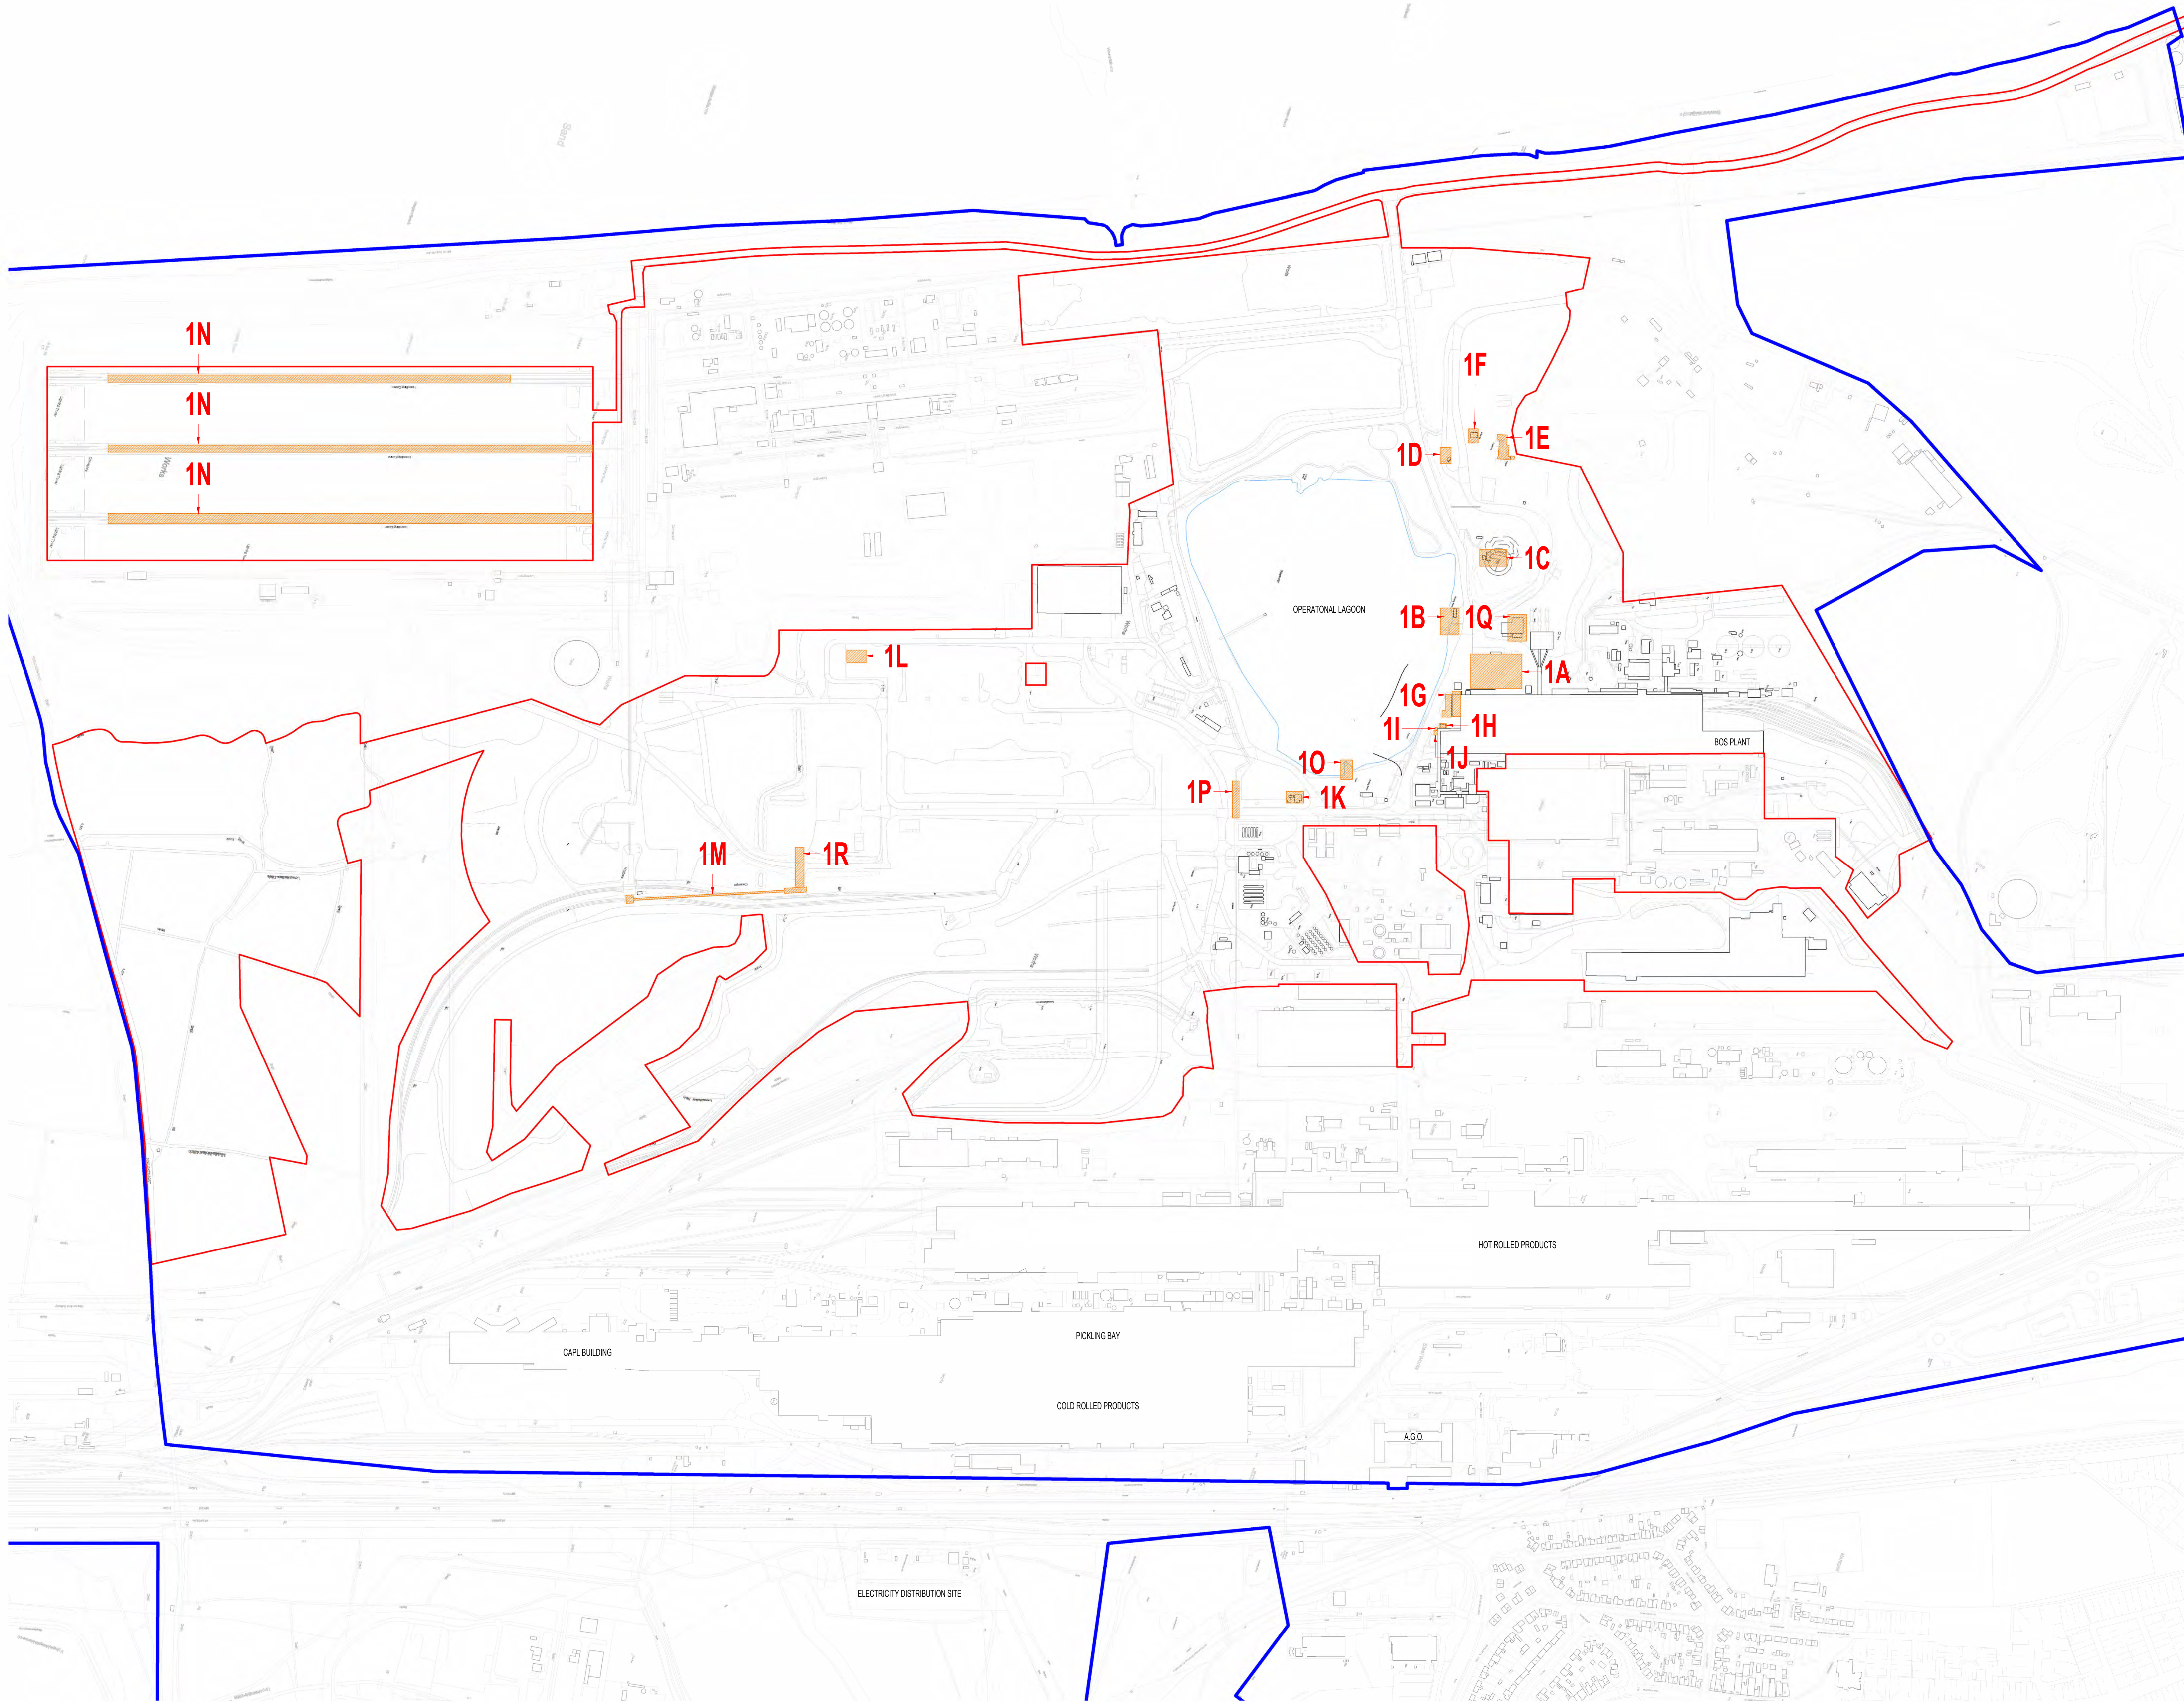

Demolition Site Plan
1:3000

P03 Updated following NPT comments 21/10/2024
P02 Updated following NPT comments 09/08/2024
P01 Additional units added, site boundary line amended 18/08/2024
P00 Revised for comment 28/05/2024
REV DESCRIPTION | DRAWN BY | CHECKED BY | APPROVED BY | DATE
RBA PLAN OF WORK 2013 WORKSTAGE LEVEL OF MODEL DEFINITION (LAD)

PURPOSE OF ISSUE: SUBMITTABLE FOR... BS1188 STATUS

Turley



lawray architects

CARDIFF 029 2052 8140
LONDON 0207 138 5560
WREXHAM 01978 357 887
www.lawray.co.uk

TURLEY

PROJECT TITLE
PROJECT CRONUS, PORT TALBOT

DRAWING TITLE
Demolition Site Plan

PROJECT No.	SCALE @ A0
19593	1:3000
DRAWING No.	REVISION
19593	001
19593	002
