


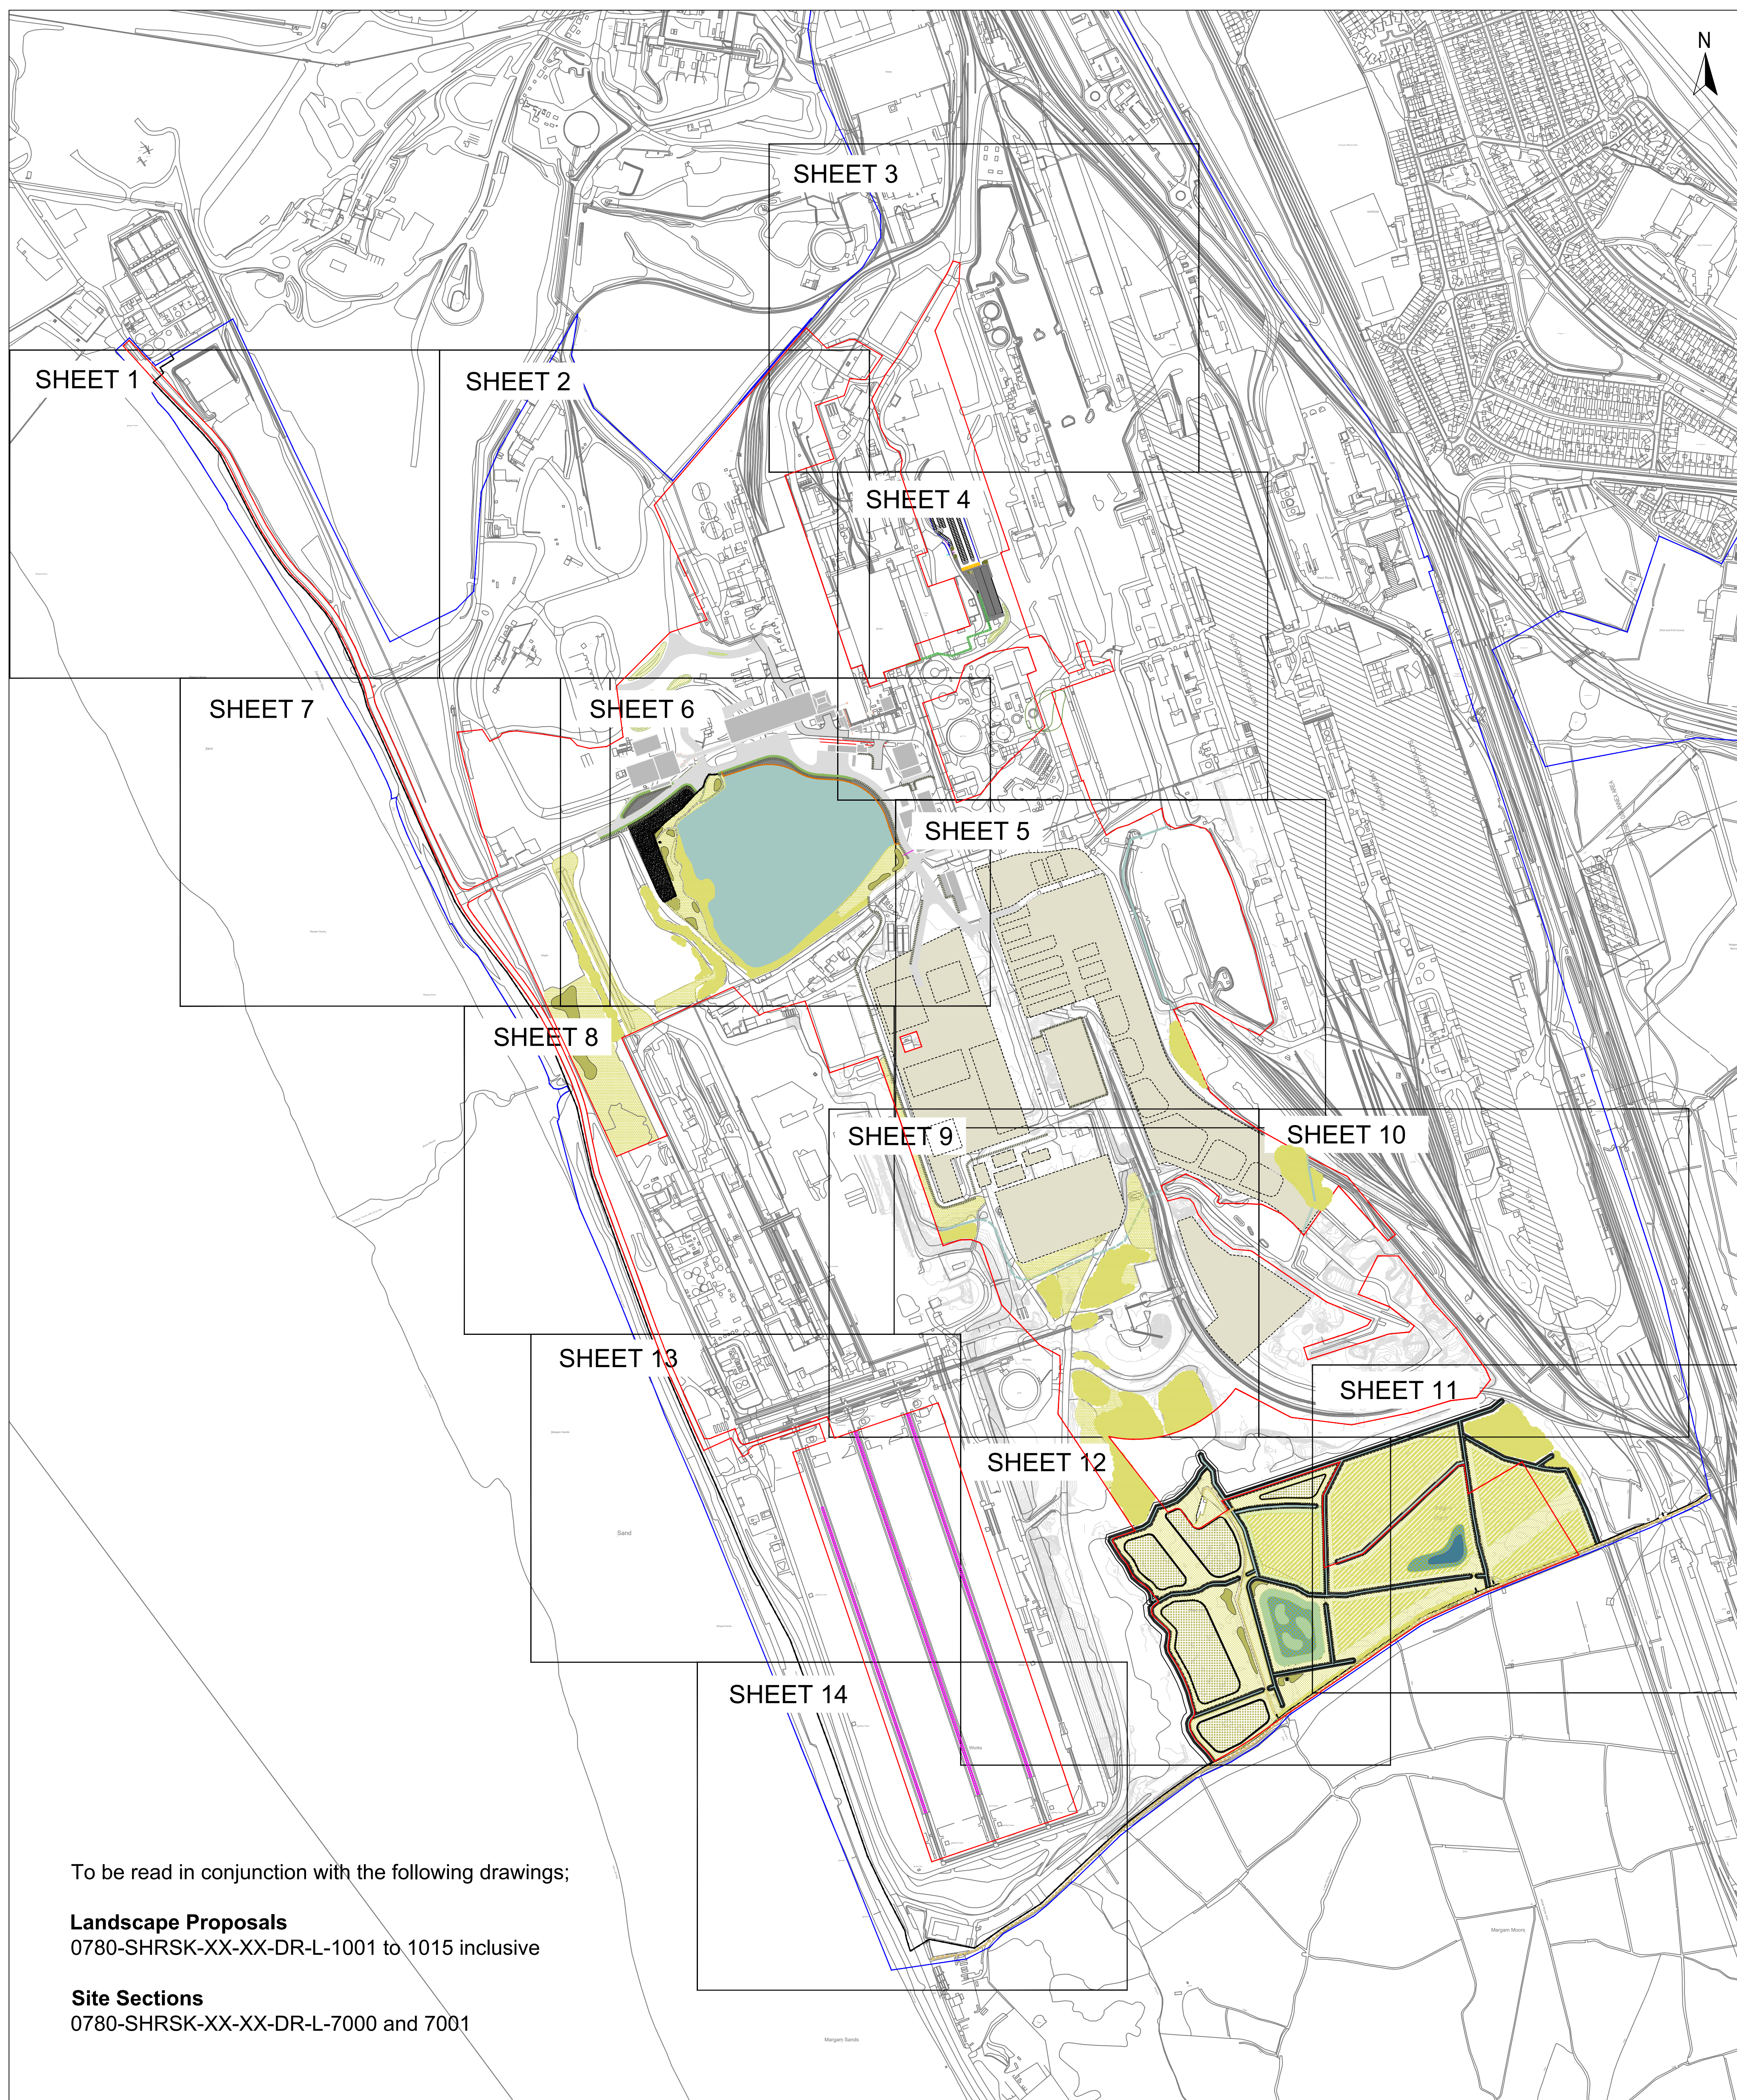

To be read in conjunction with the following drawings;


Landscape Proposals

~~0780-SHR SK-XX-XX-DR-L-1001 to 1015 inclusive~~

Site Sections

0780-SHRSK-XX-XX-DR-L-7000 and 7001

GENERAL NOTES Do not scale from this drawing. Only work to written dimensions. Drawing is for planning purposes only not for construction. All site dimensions shall be verified by the Contractor on site prior to commencing any works. All contractors should ascertain the location of all underground services/utilities before undertaking any work and conflicts resolved. It is assumed all work will be carried out by an experienced competent contractor working to an approved method statement.			07 21.11.2024 Amendments to align with updated drainage strategy HL HL DL			Client Tata Steel UK Limited (Tata Steel) Project Title EAF Port Talbot Drawing Title Landscape Proposals Sheet Location Plan			STEPHENSON HALLIDAY Planning, Landscape & Environment an RSK company Fourways House, Tel: +44 (0)330 002 1780 57 Hilton StreetEmail: info@stephenson-halliday.com Manchester, Web: www.stephenson-halliday.com M1 2EJ Drawn Date HL 21.05.2024 Checked Date DL 22.05.2024 Approved Date DL 22.05.2024 Scale 1:5000 Orig Size A1 Status For Planning Drawing No. 0780-SHRSK-XX-XX-DR-L-1000 Rev. 07																	
Rev. Date Amendment Drawn Chkd. Appd.			06 21.10.2024 Rev 06 issue for Planning HL HL DL			05 13.09.2024 Rev 05 issue HL HL DL			04 12.09.2024 Amendments to reflect client comments HL HL DL			03 09.09.2024 Minor amendments to key and title block CU HL DL			02 04.09.2024 Inclusion of office planting CU HL DL			01 13.08.2024 Inclusion of drainage strategy CU HL DL			00 23.07.2024 DRAFT issue for initial comment HL DL DL			File Path 0780-05-04		

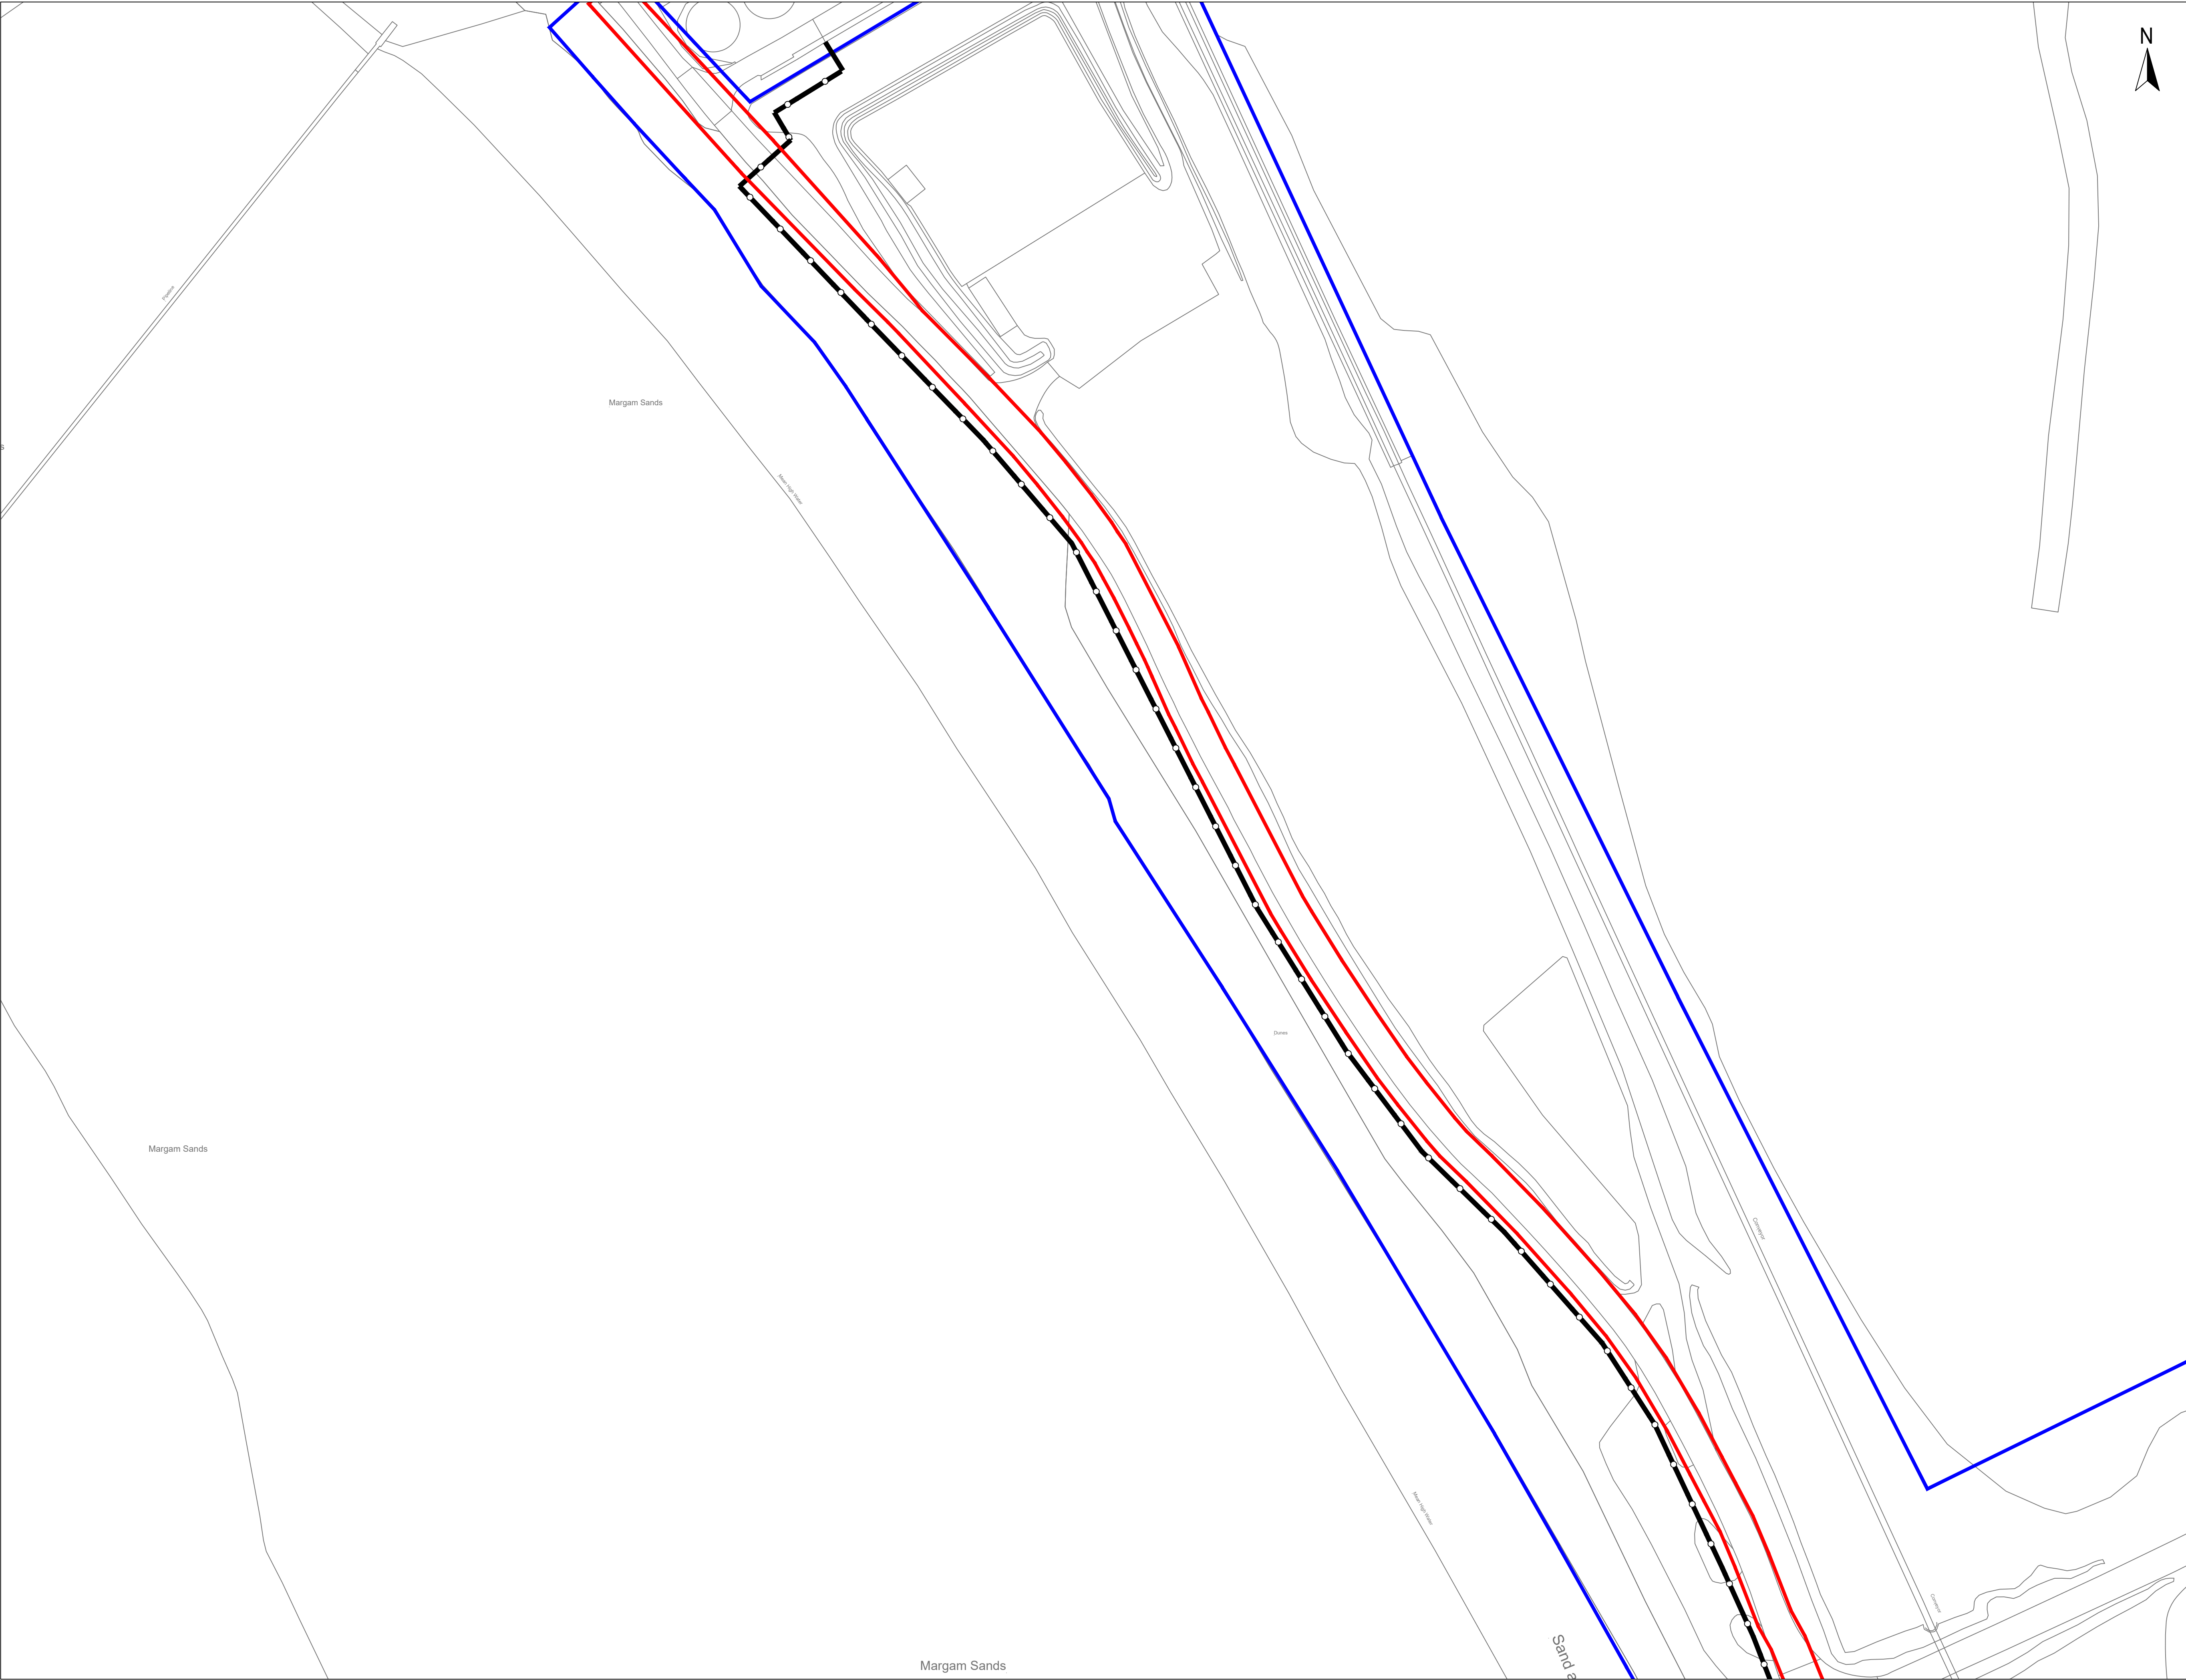

Red Line Boundary

Blue Line Boundary

Approved / existing weld mesh perimeter fence
(separate planning permission reference P2024/0205)

GENERAL NOTES

Do not scale from this drawing.

Only work to written dimensions.

Drawing is for planning purposes only not for construction.

All site dimensions shall be verified by the Contractor on site prior to commencing any works.

All contractors should ascertain the location of all underground services/utilities before undertaking any work and conflicts resolved.

It is assumed all work will be carried out by an experienced competent contractor working to an approved method statement.

06	21.10.2024	Revision 06 Issue for Planning	HL	HL	DL
05	13.09.2024	Revision 05 Issue	HL	HL	DL
04	12.09.2024	Amendments to reflect client comments	HL	HL	DL
03	09.09.2024	Minor amendments to key and title block	CU	HL	DL
02	04.09.2024	Inclusion of office planting	CU	HL	DL
01	25.08.2024	Inclusion of drainage strategy and planting details	CU	HL	DL
00	23.07.2024	DRAFT Issue for initial review	HL	DL	DL

Rev.	Date	Amendment	Drawn	Chkd.	Appd.
------	------	-----------	-------	-------	-------

**STEPHENSON
HALLIDAY**

Planning, Landscape & Environment
an **RSK** company

Fourways House, Tel: +44 (0)330 002 1780
57 Hilton Street, Email: info@stephenson-halliday.com
Manchester, Web: www.stephenson-halliday.com
M1 2EJ

Client

Tata Steel UK Limited (Tata Steel)

Project Title

**EAF
Port Talbot**

Drawing Title

Landscape Proposals

Sheet 1


Drawn	Date	Checked	Date	Approved	Date
HL	21.05.2024	DL	22.05.2024	DL	22.05.2024


Scale	Orig Size	Status
1:1000	A1	For Planning

Drawing No.	Rev.
0780-SHRSK-XX-XX-DR-L-1001	06

File Path

0780-05-04

 

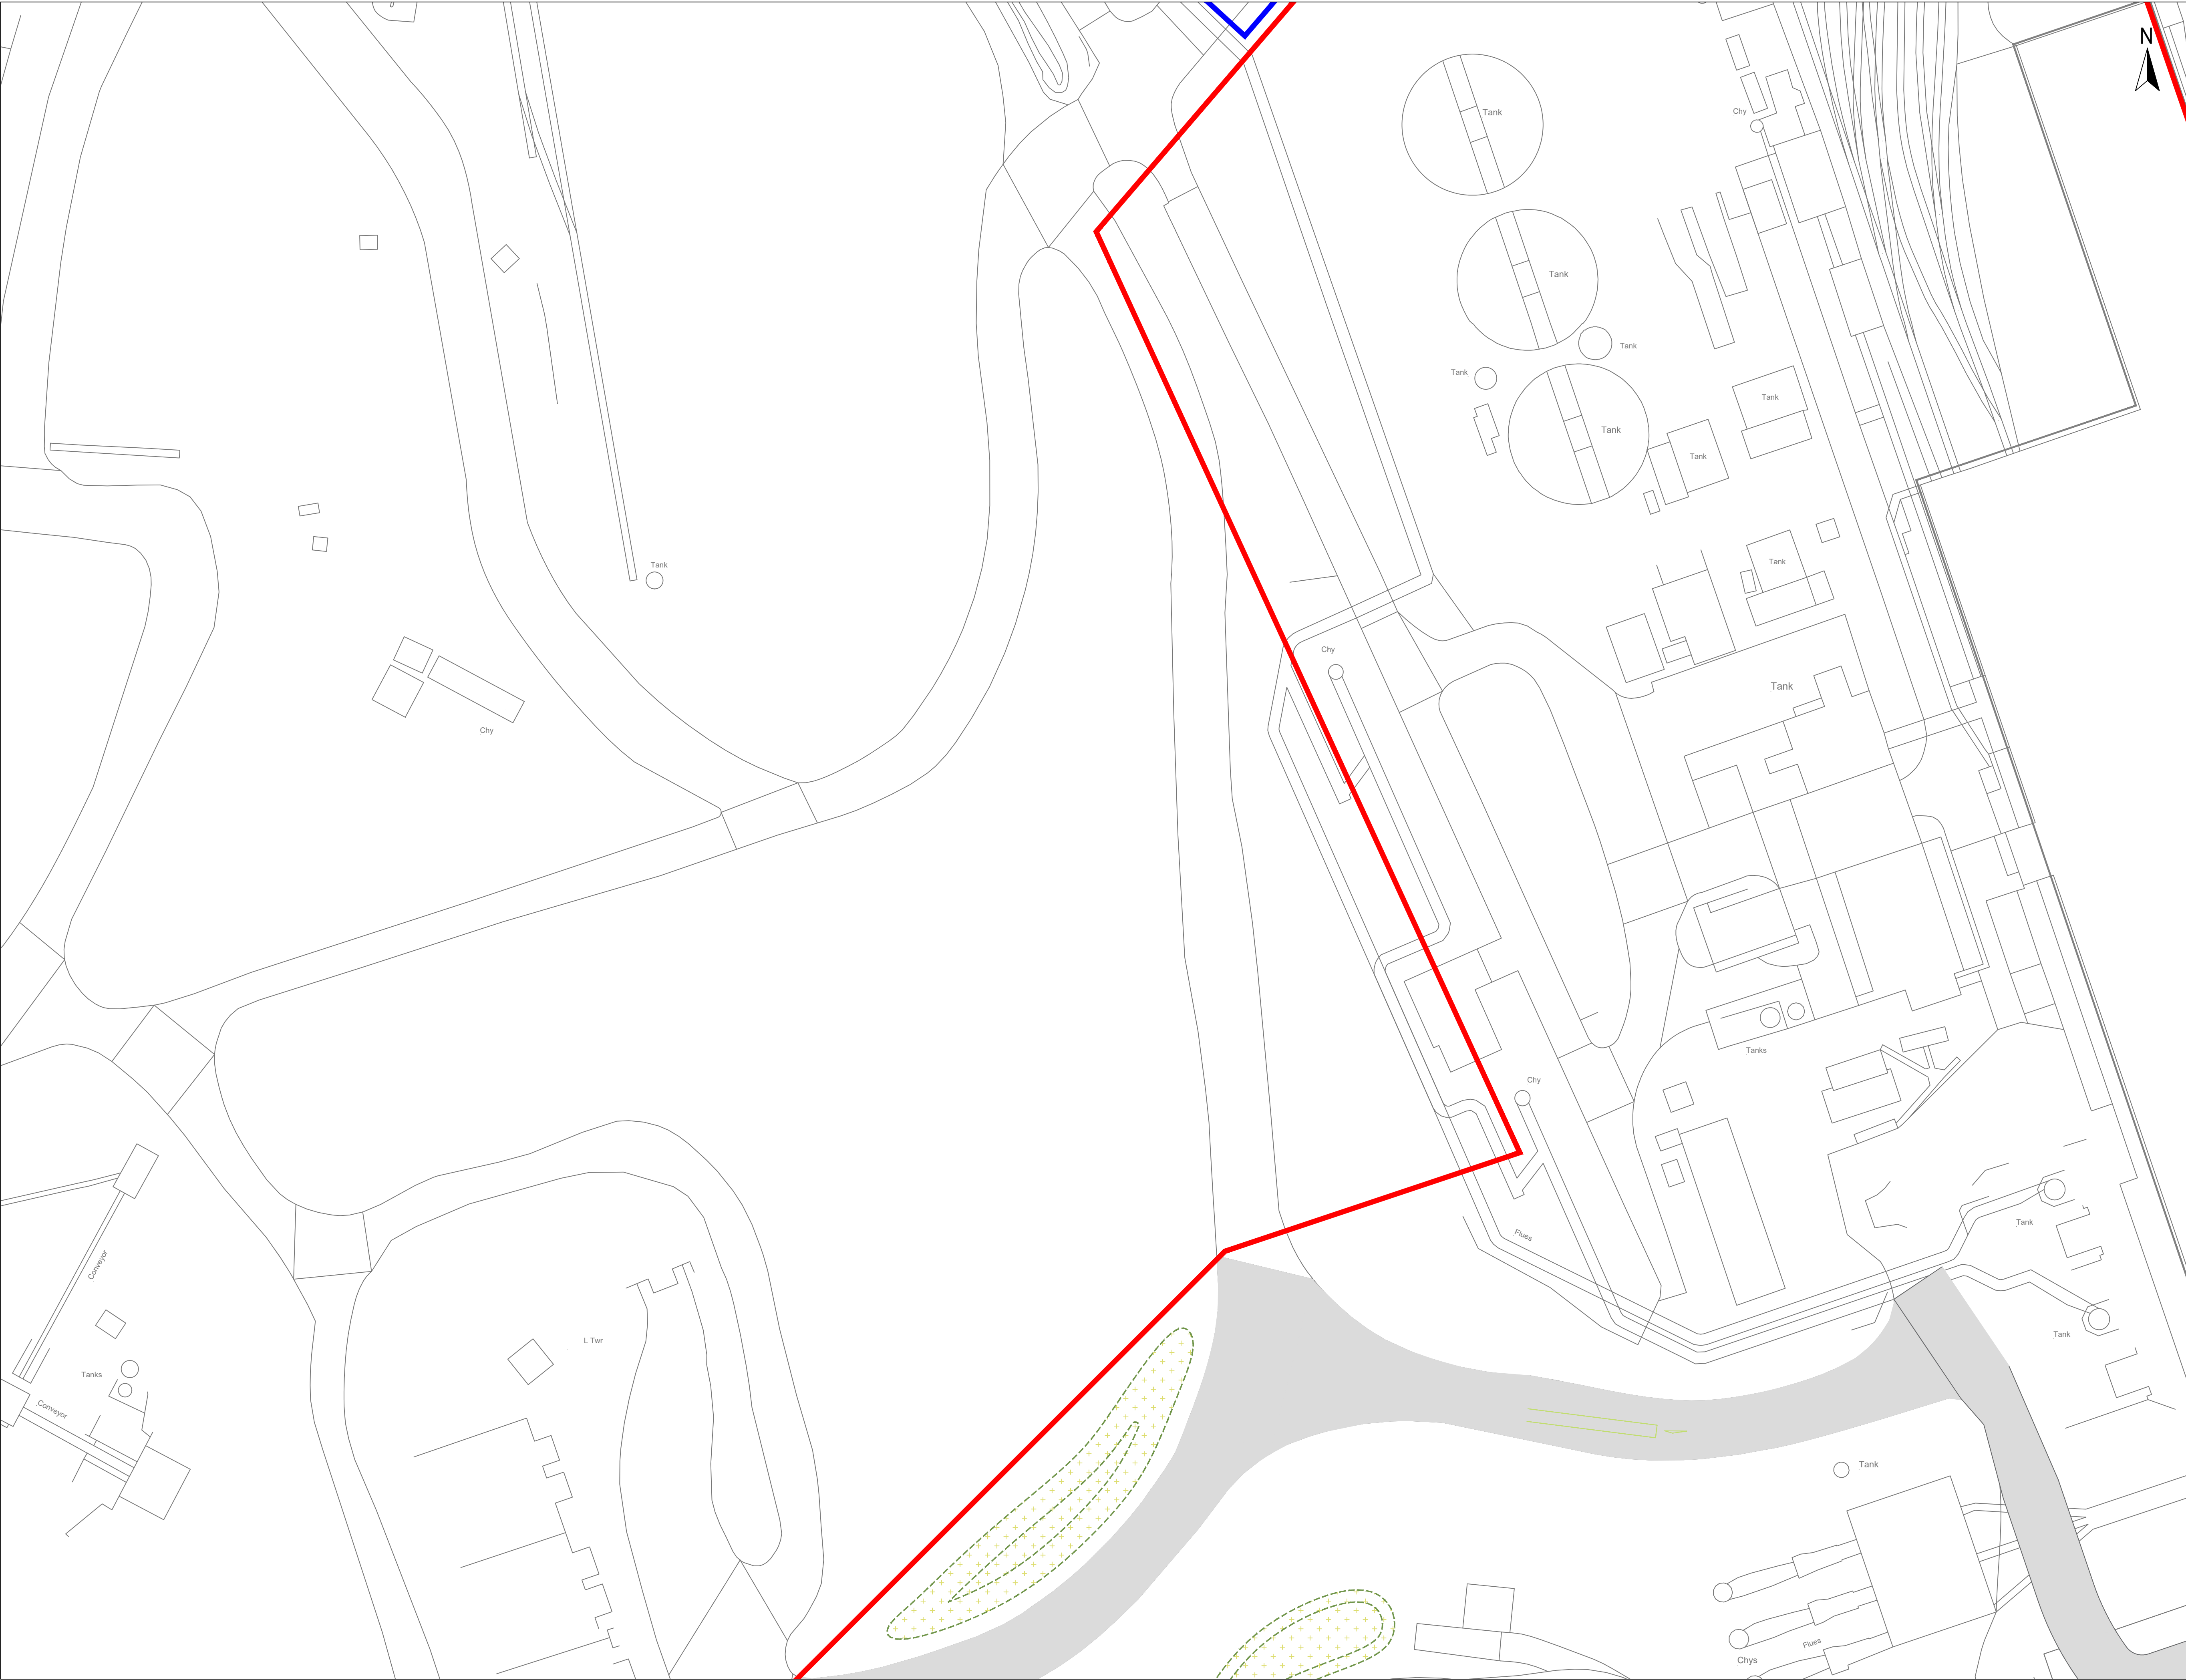

Red Line Boundary

Blue Line Boundary

Proposed new road / infrastructure

Proposed naturally colonised grass vegetation / mosaic habitat

Proposed spoil mound
Typical heights to range between 1.5m and 3.5m high

GENERAL NOTES

Do not scale from this drawing.
Only work to written dimensions.
Drawing is for planning purposes only not for construction.
All site dimensions shall be verified by the Contractor on site prior to commencing any works.
All contractors should ascertain the location of all underground services/utilities before undertaking any work and conflicts resolved.
It is assumed all work will be carried out by an experienced competent contractor working to an approved method statement.

06	21.10.2024	Revision 06 Issue for Planning	HL	HL	DL
05	13.09.2024	Revision 05 Issue	HL	HL	DL
04	12.09.2024	Amendments to reflect client comments	HL	HL	DL
03	09.09.2024	Minor amendments to key and title block	CU	HL	DL
02	04.09.2024	Inclusion of office planting	CU	HL	DL
01	20.08.2024	Inclusion of drainage strategy and planting details	CU	HL	DL
00	23.07.2024	DRAFT Issue for initial review	HL	DL	DL

Rev.	Date	Amendment	Drawn	Chkd.	Appd.



STEPHENSON
HALLIDAY

Planning, Landscape & Environment
an RSK company

Fourways House, Tel: +44 (0)330 002 1780
57 Hilton Street, Email: info@stephenson-halliday.com
Manchester, Web: www.stephenson-halliday.com
M1 2EJ

Client

Tata Steel UK Limited (Tata Steel)

Project Title

EAF
Port Talbot

Drawing Title

Landscape Proposals

Sheet 2

Drawn	Date	Checked	Date	Approved	Date
HL	21.05.2024	DL	22.05.2024	DL	22.05.2024

Scale	Orig Size	Status
1:1000	A1	For Planning


Drawing No.	Rev.
0780-SHRSK-XX-XX-DR-L-1002	06

File Path

0780-05-04

Scale

0 10 20 30 40 50m

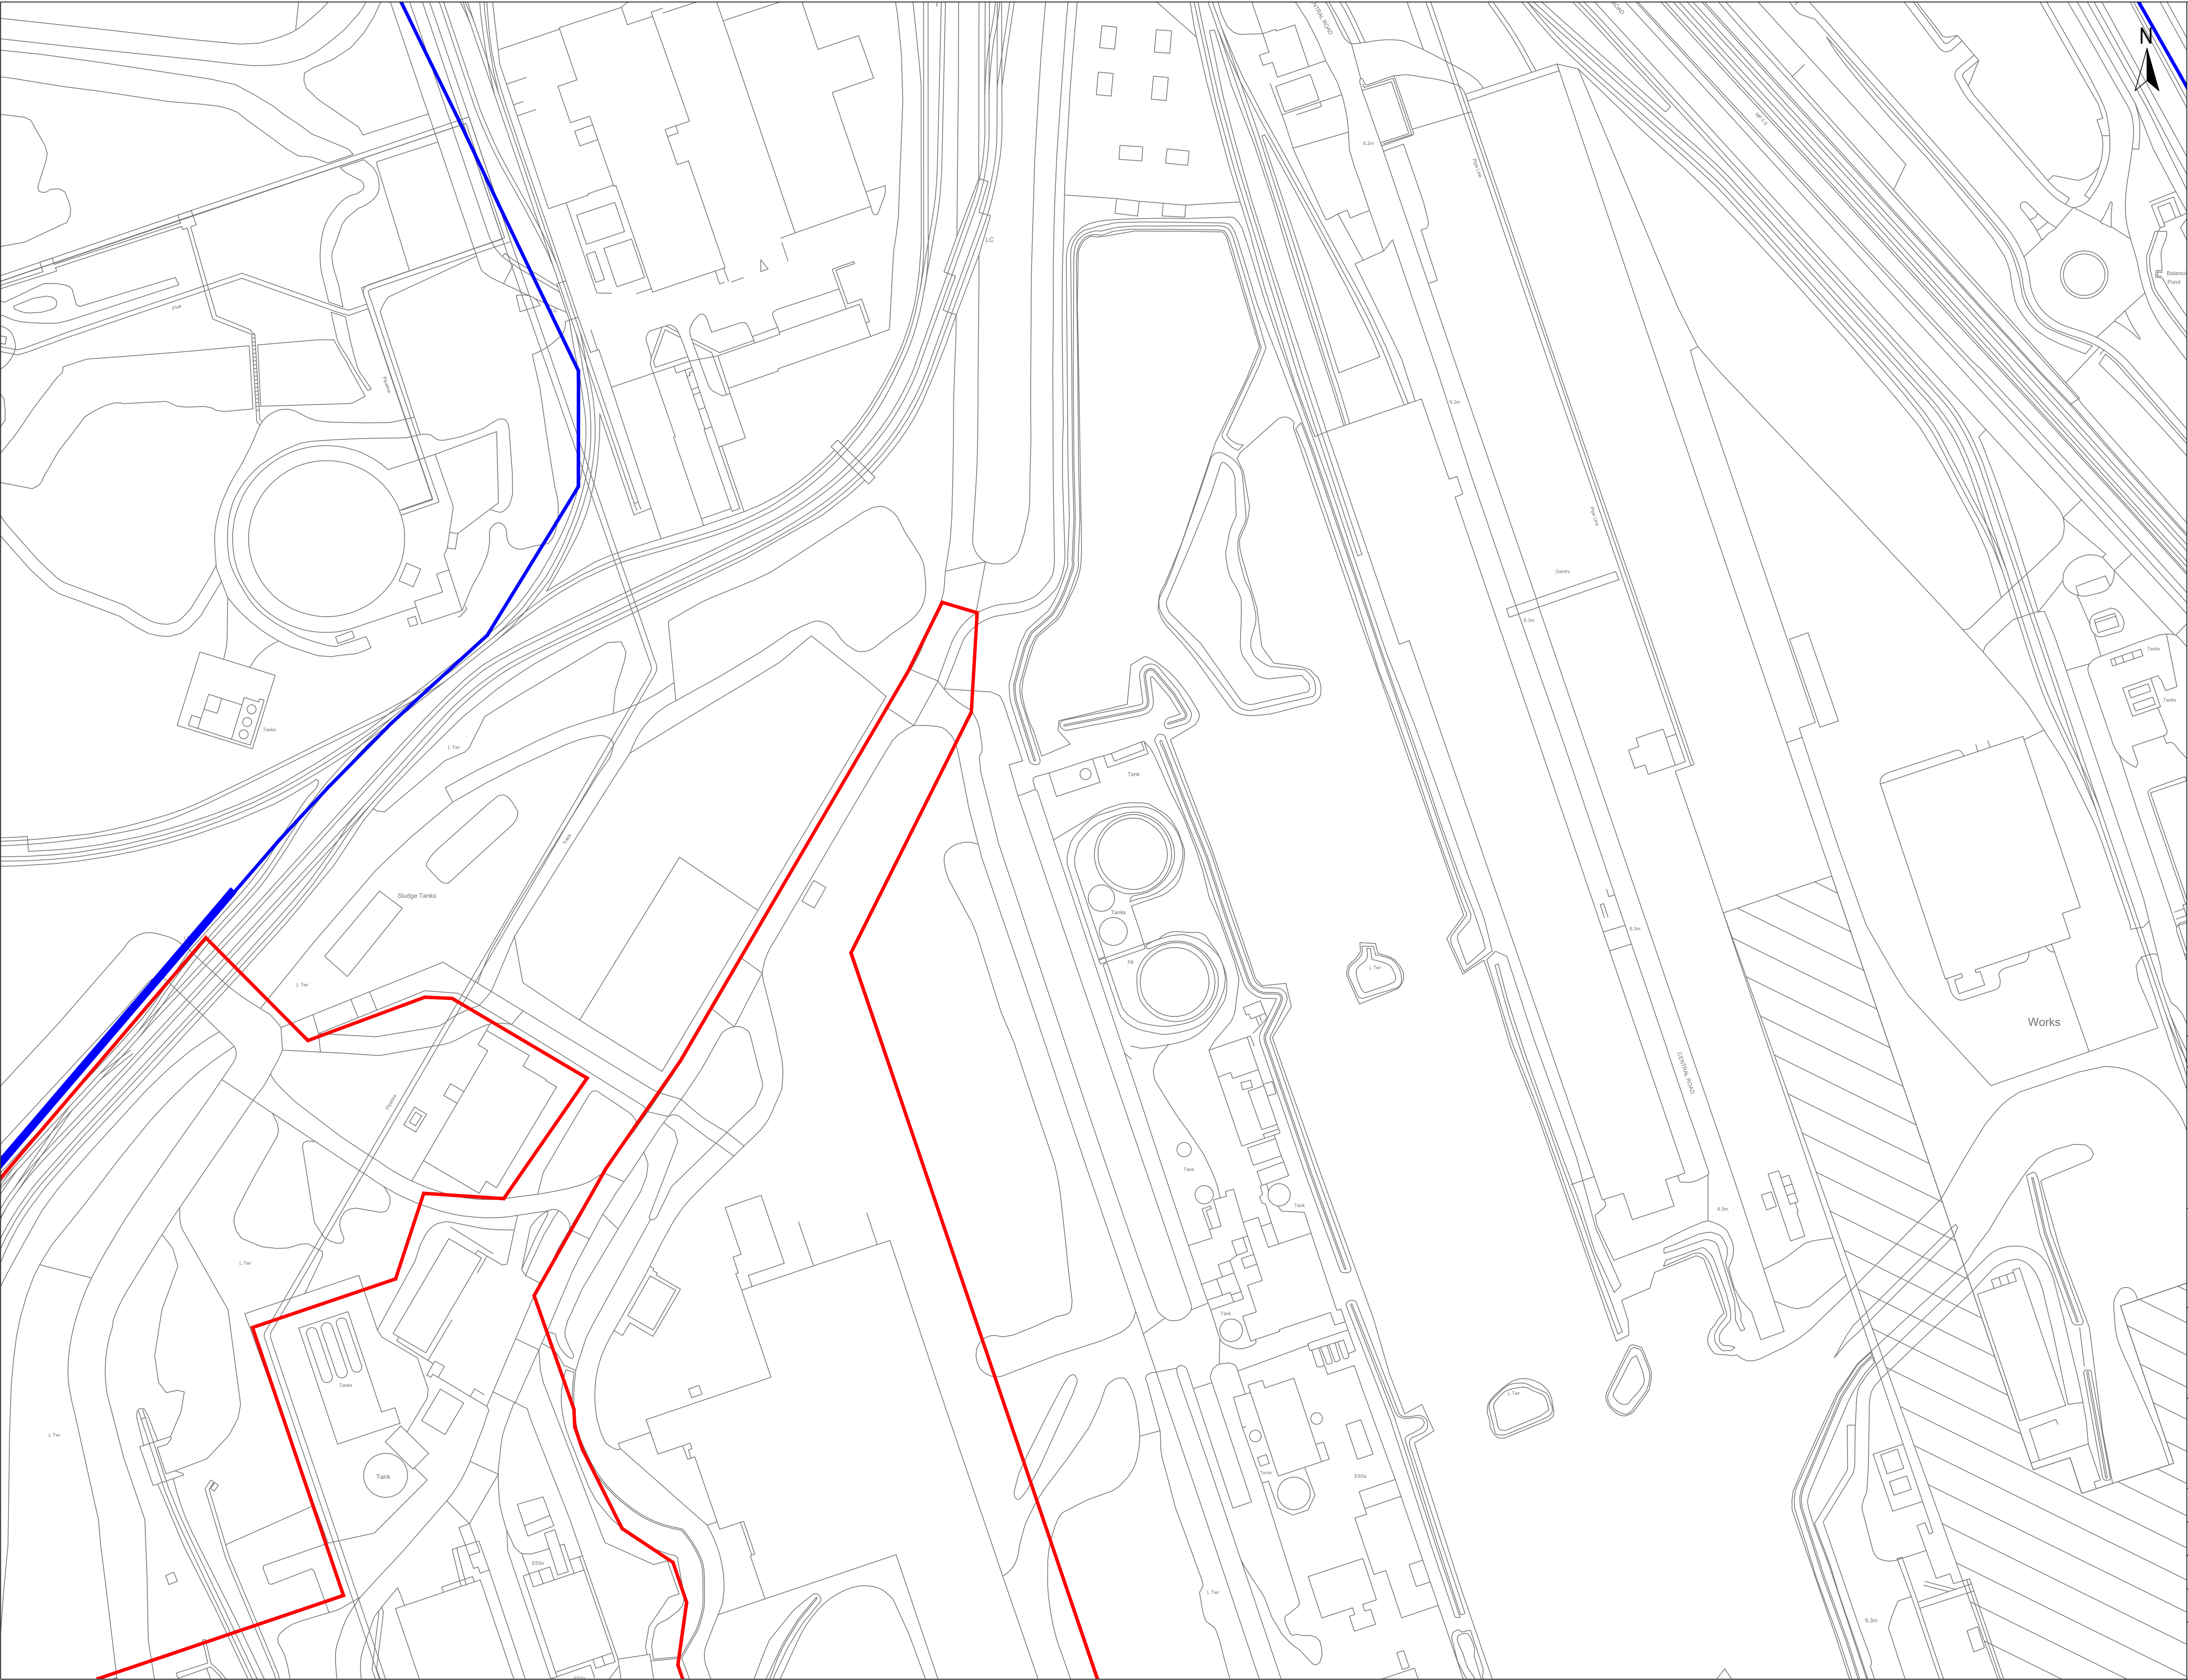

Red Line Boundary

Blue Line Boundary

GENERAL NOTES
Do not scale from this drawing.
Only work to written dimensions.
Drawing is for planning purposes only not for construction.
All site dimensions shall be verified by the Contractor on site prior to commencing any works.
All contractors should ascertain the location of all underground services/utilities before undertaking any work and conflicts resolved.
It is assumed all work will be carried out by an experienced competent contractor working to an approved method statement.

06	21.10.2024	Revision 05 Issue for Planning	HL	HL	DL
05	13.09.2024	Revision 05 Issue	HL	HL	DL
04	12.09.2024	Amendments to reflect client comments	HL	HL	DL
03	09.09.2024	Minor amendments to key and title block	CUJ	HL	DL
02	04.09.2024	Inclusion of office planning	CUJ	HL	DL
01	20.08.2024	Inclusion of drainage strategy and planting details	CUJ	HL	DL
00	23.07.2024	DRAFT Issue for initial review	HL	DL	DL

Rev.	Date	Amendment	Drawn	Chkd.	Appd.
------	------	-----------	-------	-------	-------



STEPHENSON
HALLIDAY

Planning, Landscape & Environment
an RSK company

Fourways House, Tel: +44 (0)330 002 1780
57 Hilton Street, Email: info@stephenson-halliday.com
Manchester, Web: www.stephenson-halliday.com
M1 2EJ

Client
Tata Steel UK Limited (Tata Steel)

Project Title
**EAF
Port Talbot**


Drawing Title
Landscape Proposals
Sheet 3



Drawn	Date	Checked	Date	Approved	Date
HL	21.05.2024	DL	22.05.2024	DL	22.05.2024

Scale	Orig Size	Status
1:1000	A1	For Planning

Drawing No.	Rev.
0780-SHRSK-XX-XX-DR-L-1003	06

File Path
0780-05-04

 

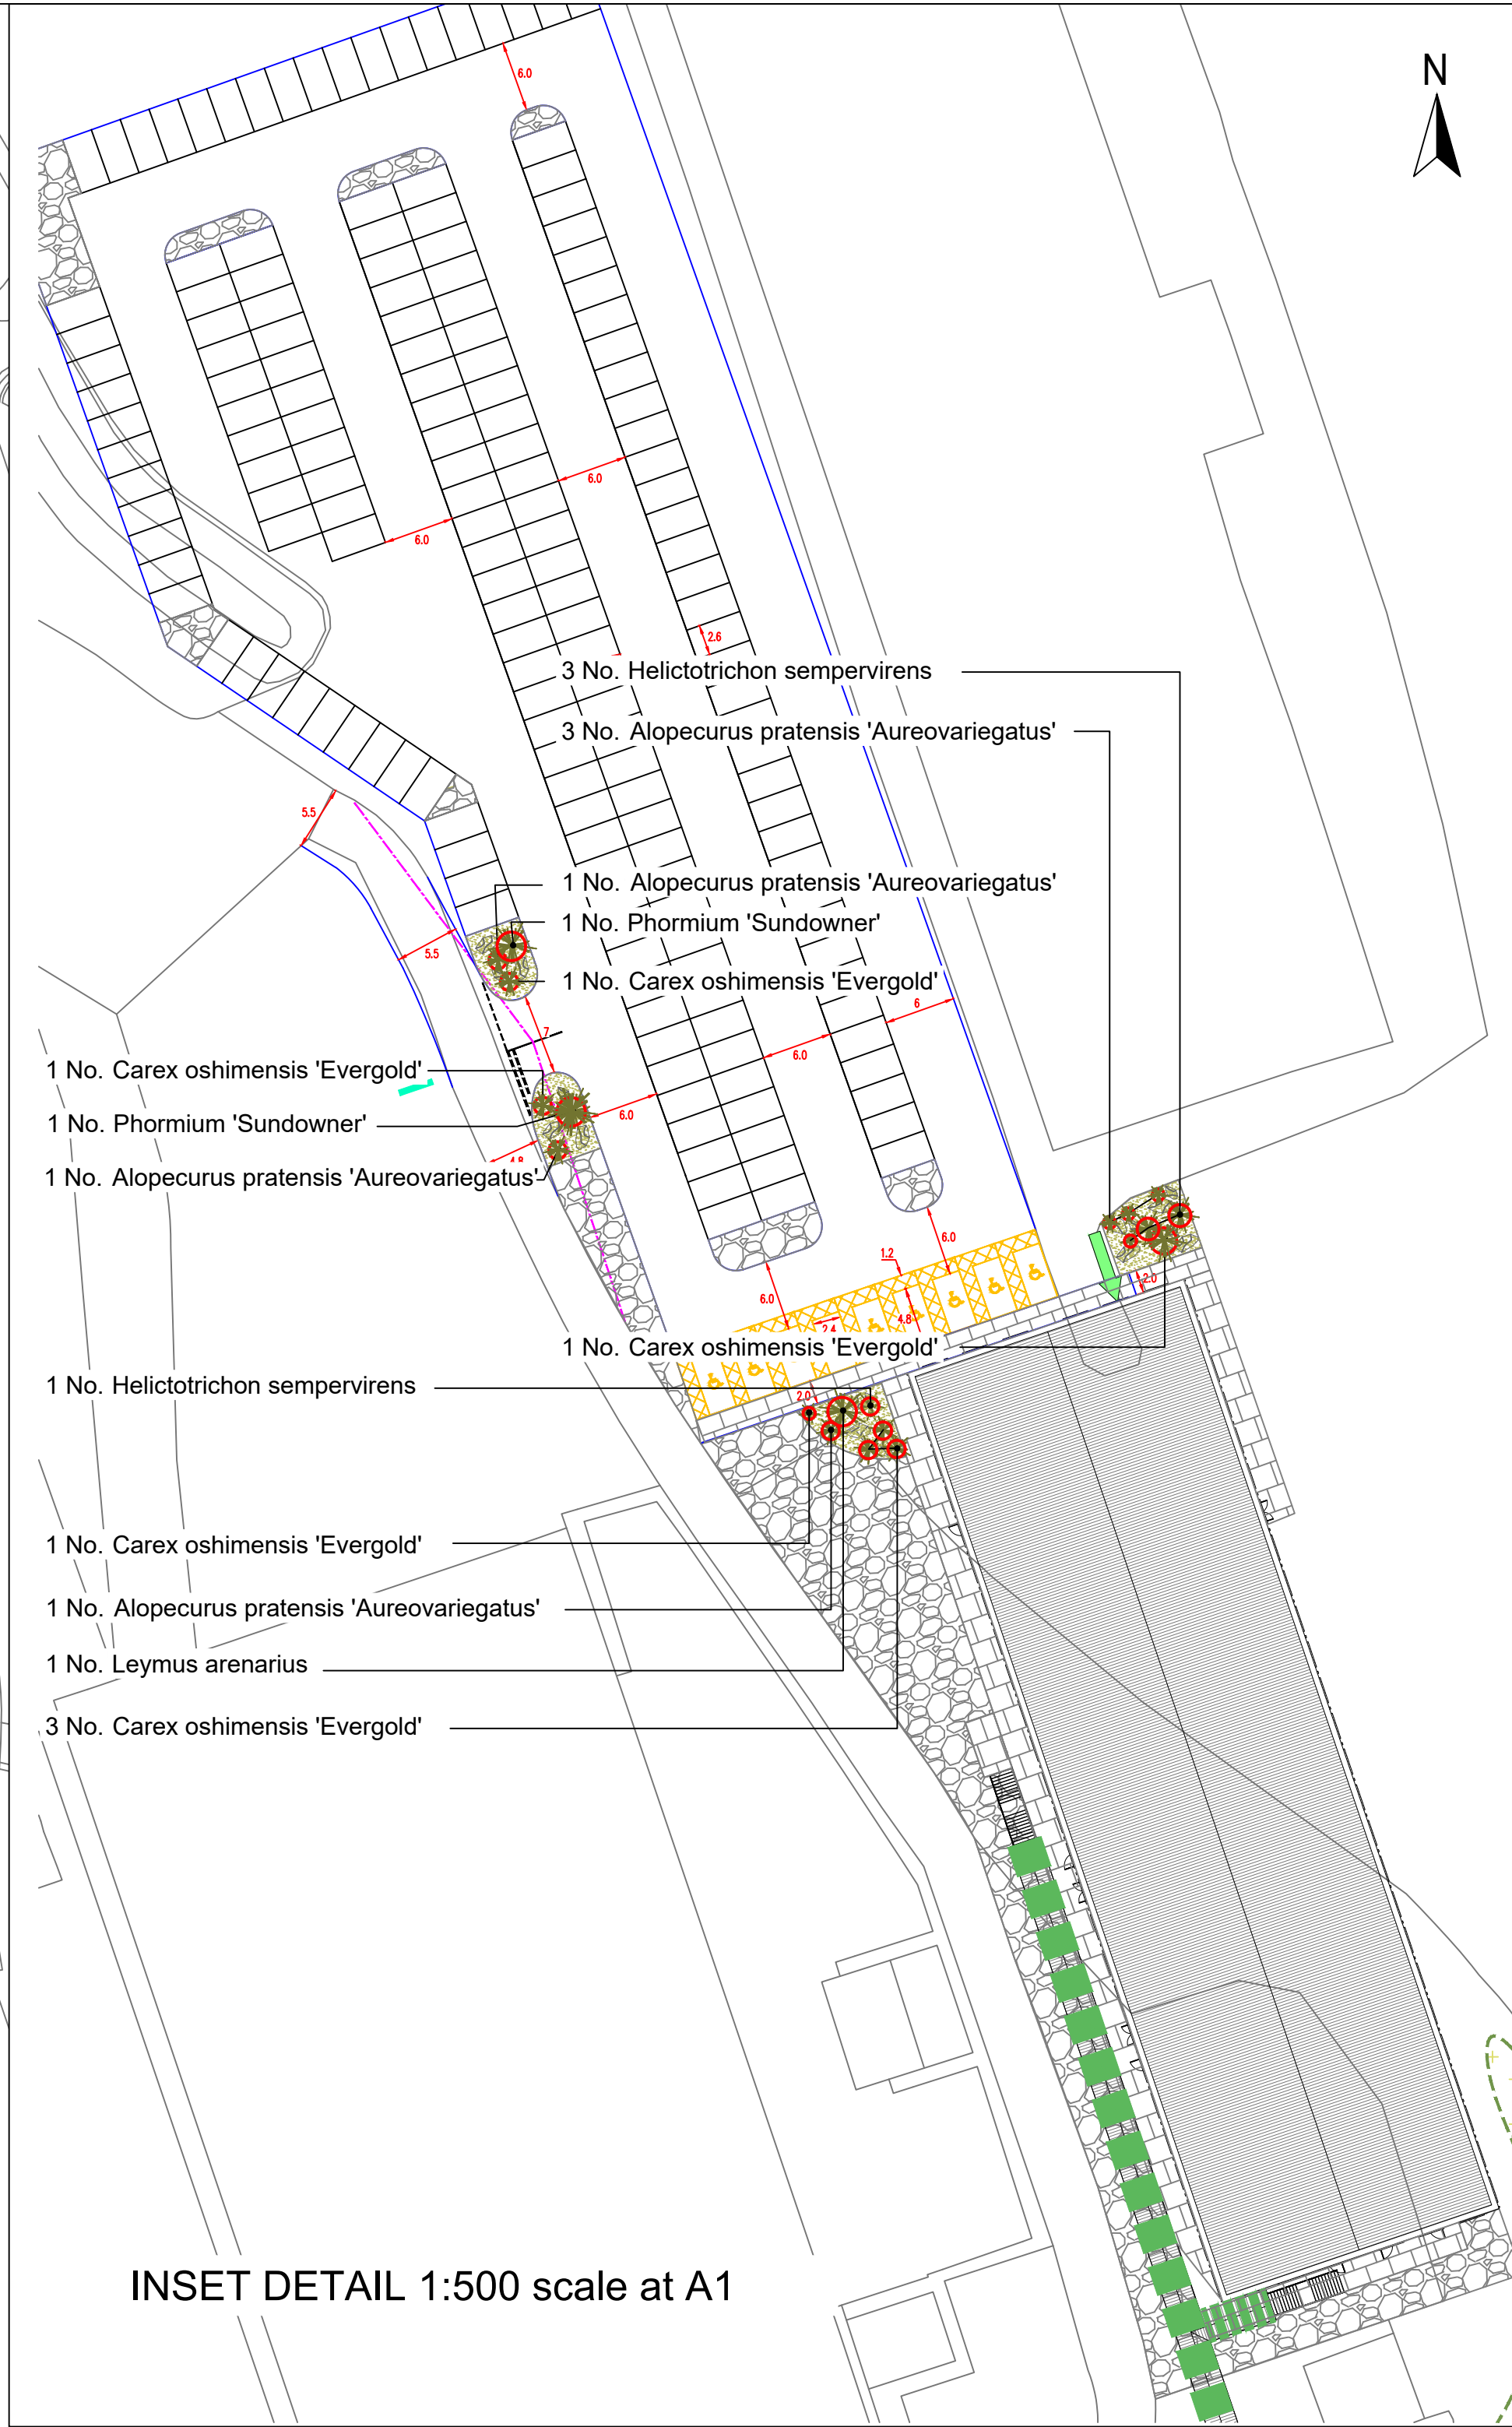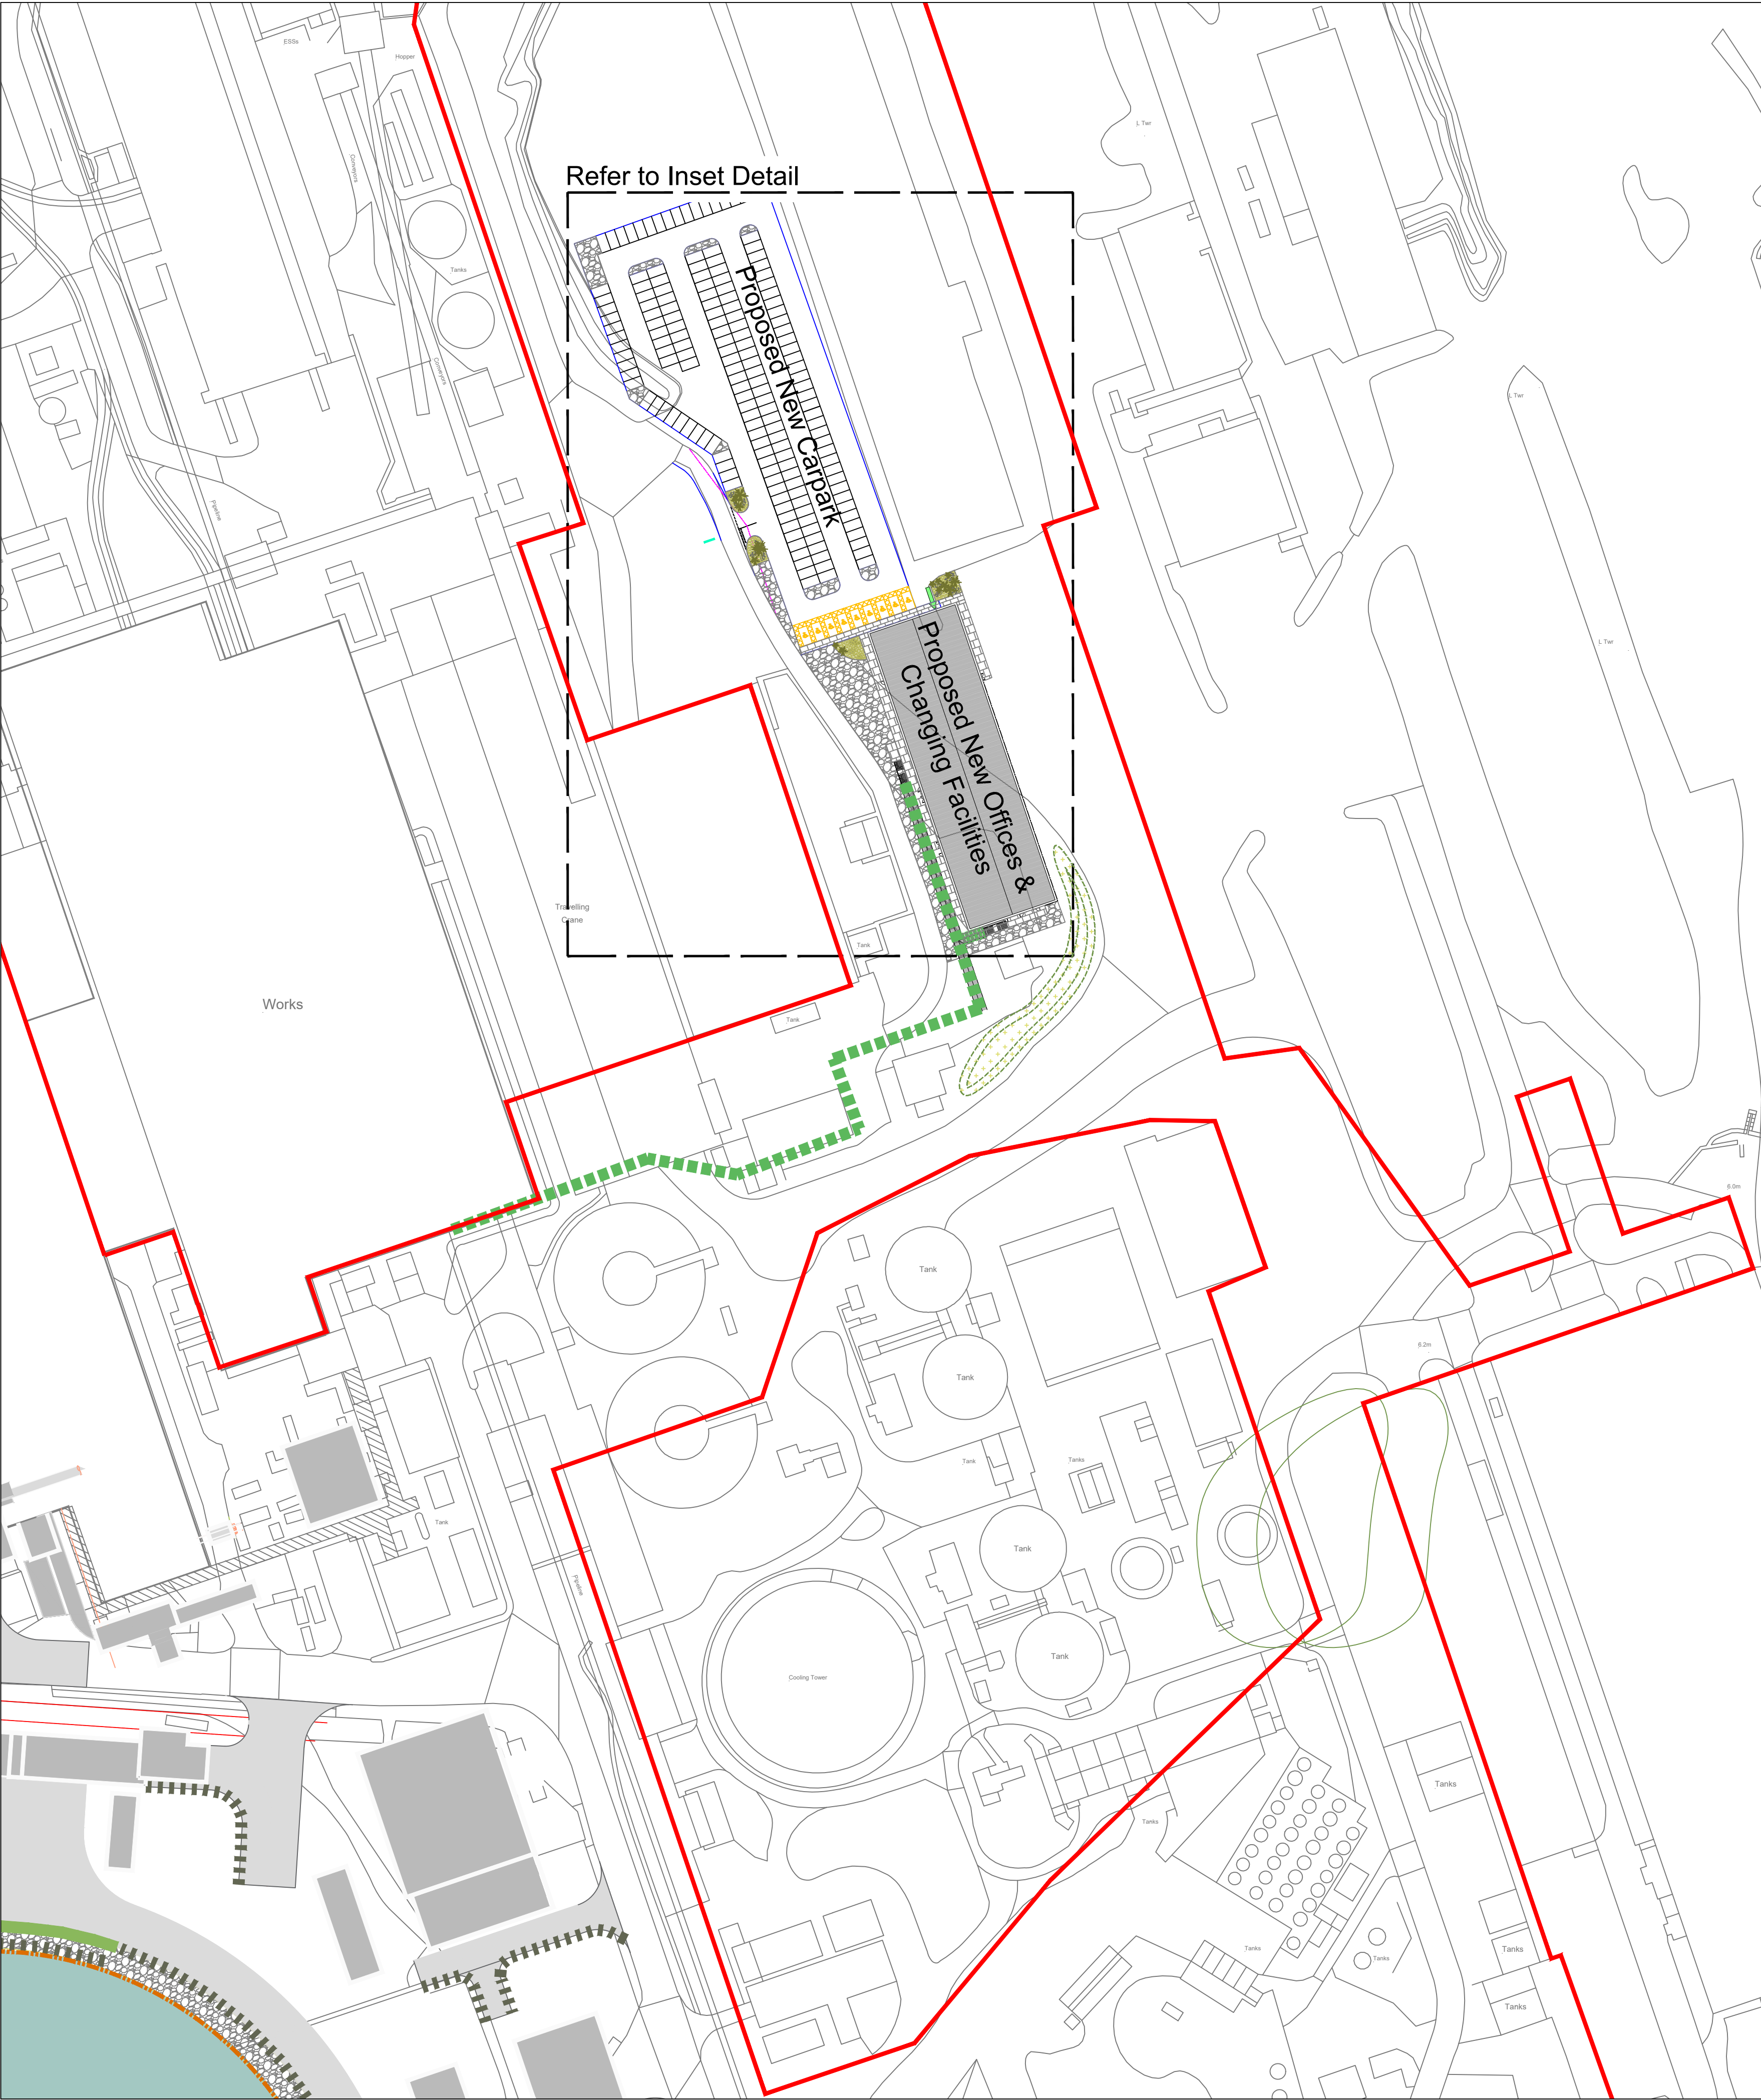

INSET DETAIL 1:500 scale at A1

Red Line Boundary

Proposed elevated walkway - Refer to architects / engineers details

Proposed development

Proposed new road / infrastructure

Proposed gravel 'rain garden' for SuDs - allow to naturally colonise - Refer to drainage engineers Drainage Strategy for further details of SuDs features

Proposed filter drain - gravel based rain garden with self-seeding vegetation - Refer to drainage engineers Drainage Strategy for further details of SuDs features

Proposed filter strip - strip of grass between highway and filter drain - Refer to drainage engineers Drainage Strategy for further details of SuDs features

Proposed perimeter paving around office block - Concrete flag or equivalent approved

Proposed ornamental planting bed with feature boulders and gravel

Proposed spoil mound
Typical heights to range between 1.5m and 3.5m high

Please refer to:

- Drawing Number: 0780-SHRSK-XX-XX-DR-L-1015 (Sheet 15) for Planting Schedule
- Report Title: Landscape and Ecological Management Plan (LEMP) for Planting Specification

GENERAL NOTES

Do not scale from this drawing.
Only work to written dimensions.
Drawing is for planning purposes only not for construction.
All site dimensions shall be verified by the Contractor on site prior to commencing any works.
All contractors should ascertain the location of all underground services/utilities before undertaking any work and conflicts resolved.
It is assumed all work will be carried out by an experienced competent contractor working to an approved method statement.

06	21.10.2024	Revision 05 issue for Planning	HL	HL	DL
05	13.09.2024	Revision 05 issue	HL	HL	DL
04	12.09.2024	Amendments to reflect client comments	HL	HL	DL
03	09.09.2024	Minor amendments to key and title block	CUJ	HL	DL
02	04.09.2024	Inclusion of office planning	CUJ	HL	DL
01	20.08.2024	Inclusion of drainage strategy and planting details	CUJ	HL	DL
00	23.07.2024	DRAFT issue for initial review	HL	DL	DL

Rev.	Date	Amendment	Drawn	Chkd.	Appd.

STEPHENSON HALLIDAY

Planning, Landscape & Environment
an RSK company

Fourways House, Tel: +44 (0)330 002 1780
57 Hilton Street, Email: info@stephenson-halliday.com
Manchester, M1 2EJ, Web: www.stephenson-halliday.com

Client
Tata Steel UK Limited (Tata Steel)

Project Title
**EAF
Port Talbot**

Drawing Title
Landscape Proposals
Sheet 4

Drawn HL	Date 21.05.2024	Checked DL	Date 22.05.2024	Approved DL	Date 22.05.2024
-------------	--------------------	---------------	--------------------	----------------	--------------------


Scale 1:1000	Orig Size A1	Status For Planning
------------------------	-----------------	------------------------

Drawing No. 0780-SHRSK-XX-XX-DR-L-1004	Rev. 06
--	-------------------

File Path 0780-05-04

Scale

0 10 20 30 40 50m

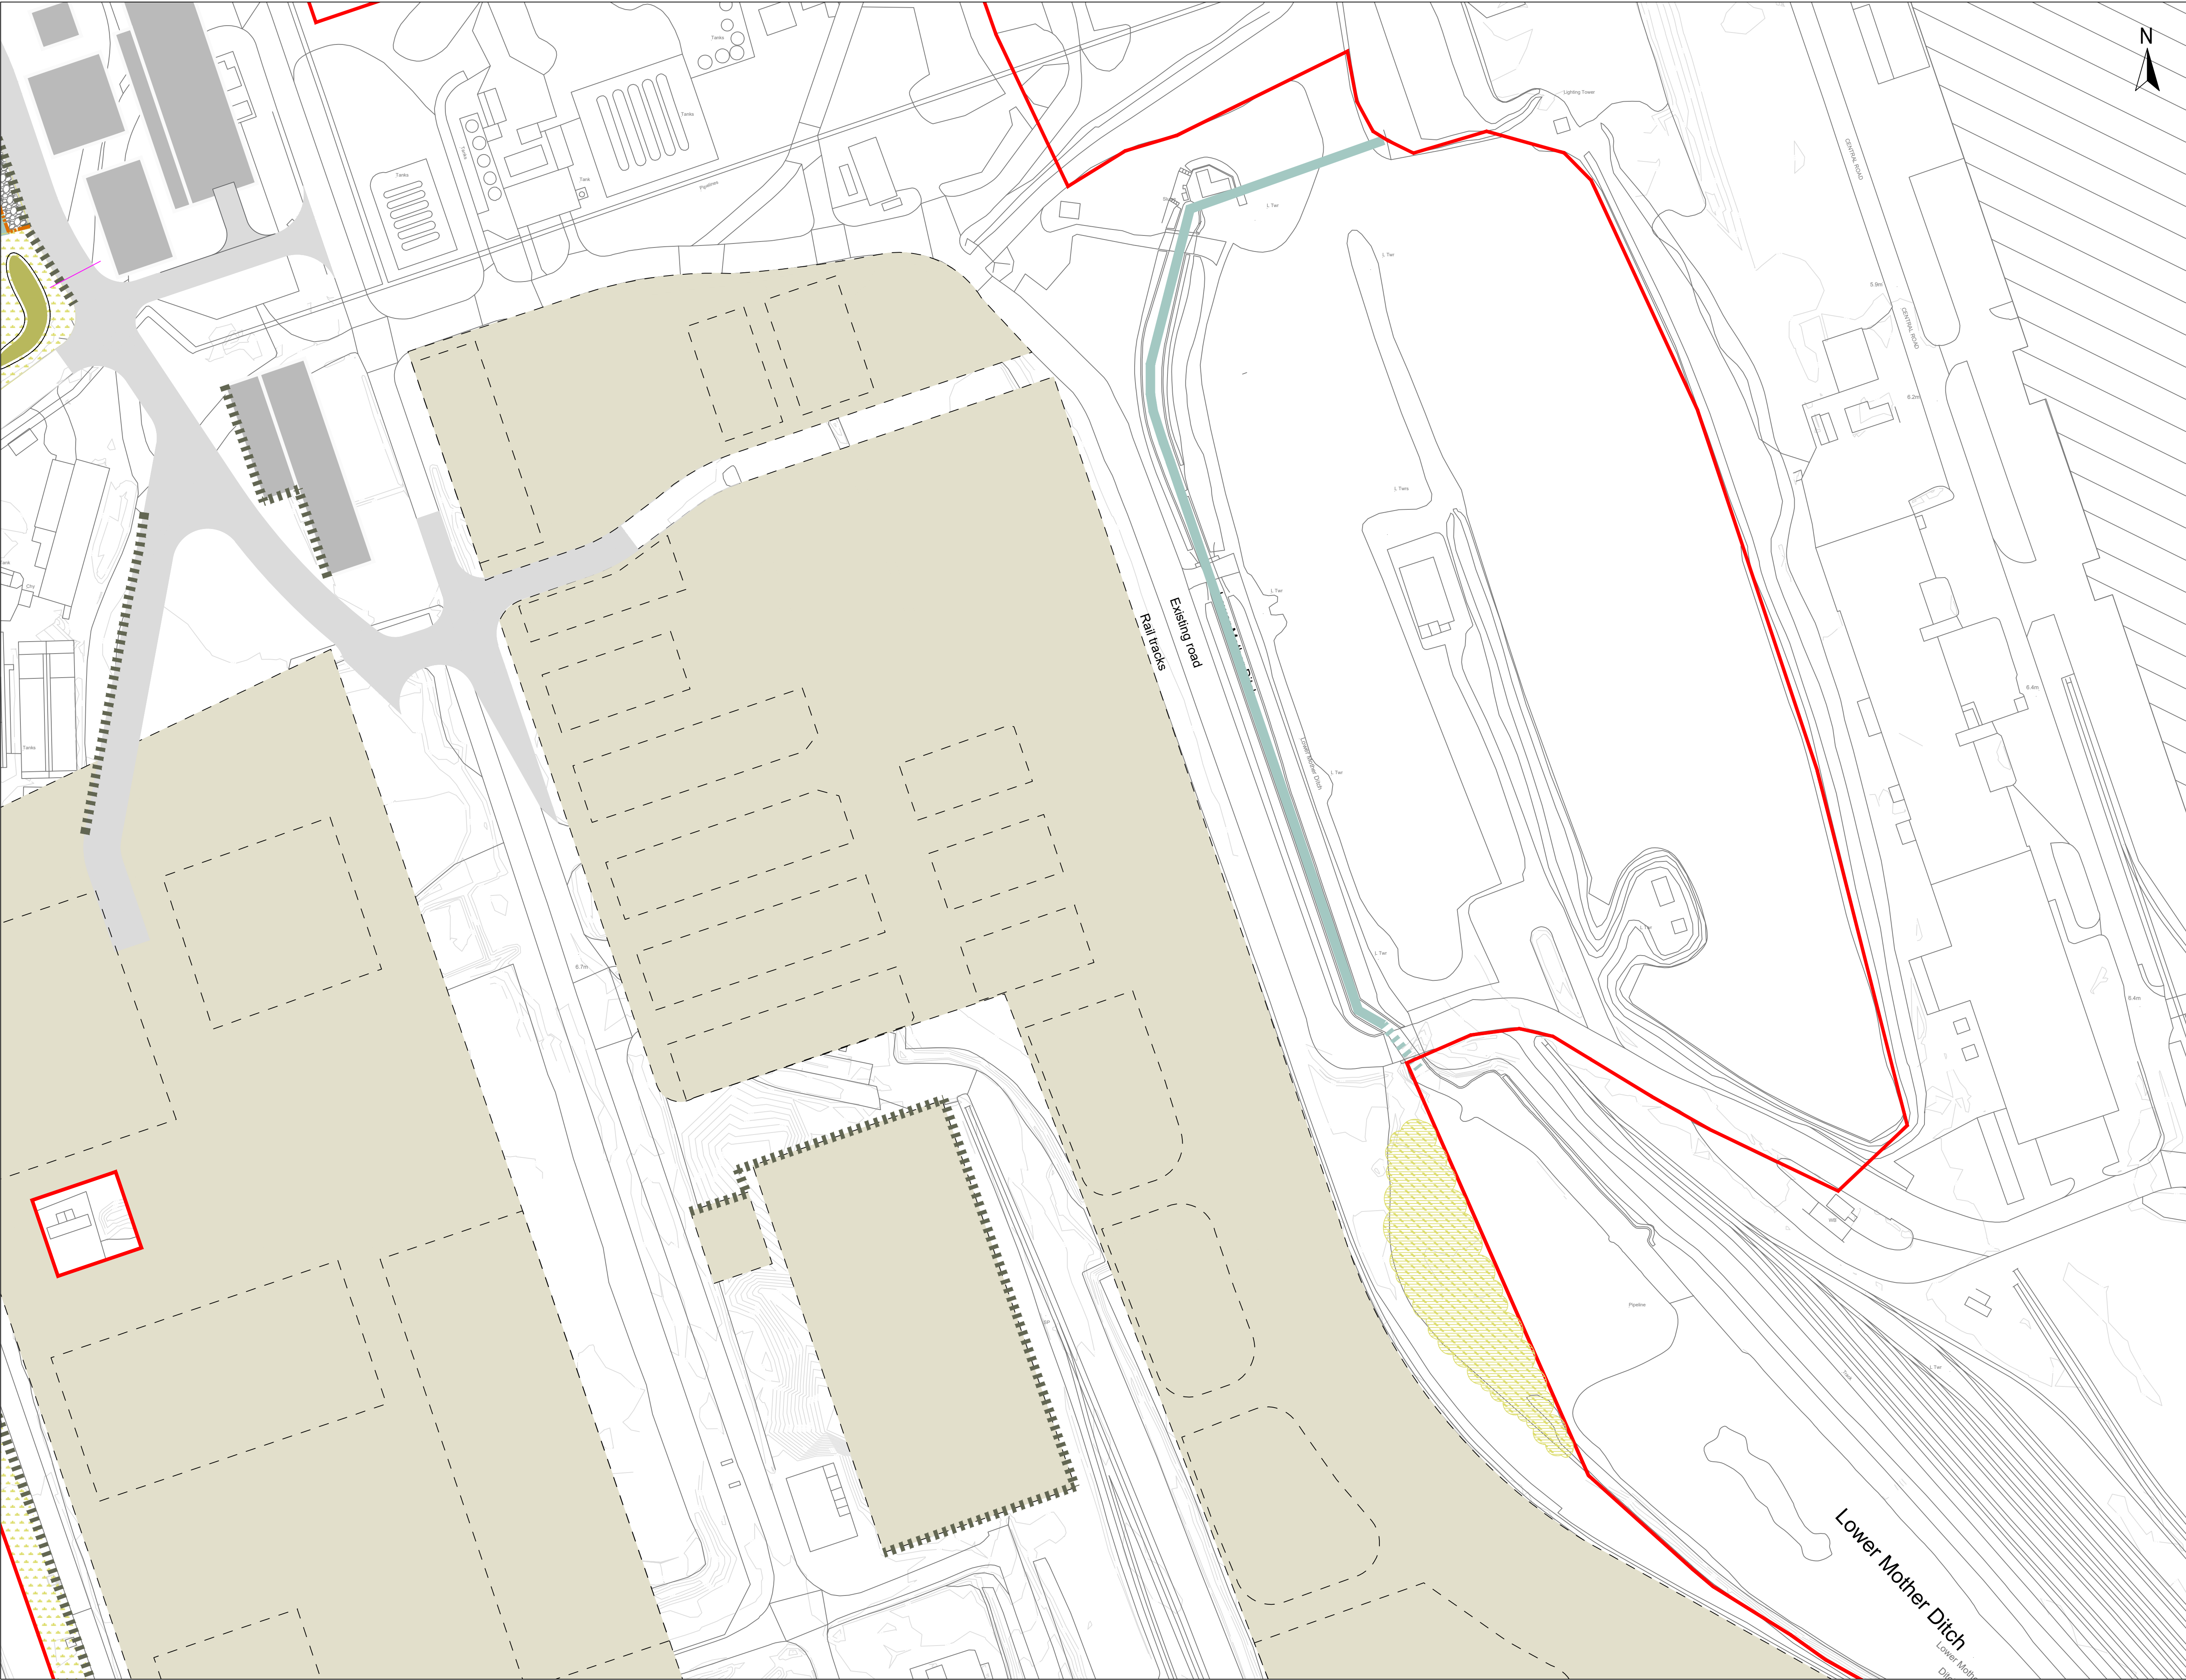

- Red Line Boundary
- Proposed development
- Proposed new road / infrastructure
- Indicative build zones
- Retained ditch
- Culvert
- Retained open water
- Retained vegetation
- Retained rough grass / mosaic habitat
- Proposed filter drain - gravel based rain garden with self-seeding vegetation - Refer to drainage engineers Drainage Strategy for further details of SuDs features
- Proposed new coastal scrub planting

GENERAL NOTES
Do not scale from this drawing.
Only work to written dimensions.
Drawing is for planning purposes only not for construction.
All site dimensions shall be verified by the Contractor on site prior to commencing any works.
All contractors should ascertain the location of all underground services/utilities before undertaking any work and conflicts resolved.
It is assumed all work will be carried out by an experienced competent contractor working to an approved method statement.

07	01.11.2024	Amendments to align with updated drainage strategy	HL	HL	DL
06	21.10.2024	Revision 05 issue for Planning	HL	HL	DL
05	13.09.2024	Revision 05 issue	HL	HL	DL
04	12.09.2024	Amendments to reflect client comments	HL	HL	DL
03	09.09.2024	Minor amendments to key and title block	CU	HL	DL
02	04.09.2024	Inclusion of office planting	CU	HL	DL
01	20.08.2024	Inclusion of drainage strategy and planting details	CU	HL	DL
00	23.07.2024	DRAFT issue for initial review	HL	DL	DL

Rev.	Date	Amendment	Drawn	Chkd.	Appd.
------	------	-----------	-------	-------	-------

**STEPHENSON HALLIDAY**
Planning, Landscape & Environment
an **RSK** company

Fourways House, Tel: +44 (0)330 002 1780
57 Hilton Street, Email: info@stephenson-halliday.com
Manchester, Web: www.stephenson-halliday.com
M1 2EJ

Client
Tata Steel UK Limited (Tata Steel)


Project Title
EAF Port Talbot


Drawing Title
Landscape Proposals
Sheet 5


Drawn	Date	Checked	Date	Approved	Date
HL	21.05.2024	DL	22.05.2024	DL	22.05.2024
Scale	Orig Size		Status		
1:1000	A1		For Planning		

Drawing No.	Rev.
0780-SHRSK-XX-XX-DR-L-1005	07

File Path
0780-05-04

 

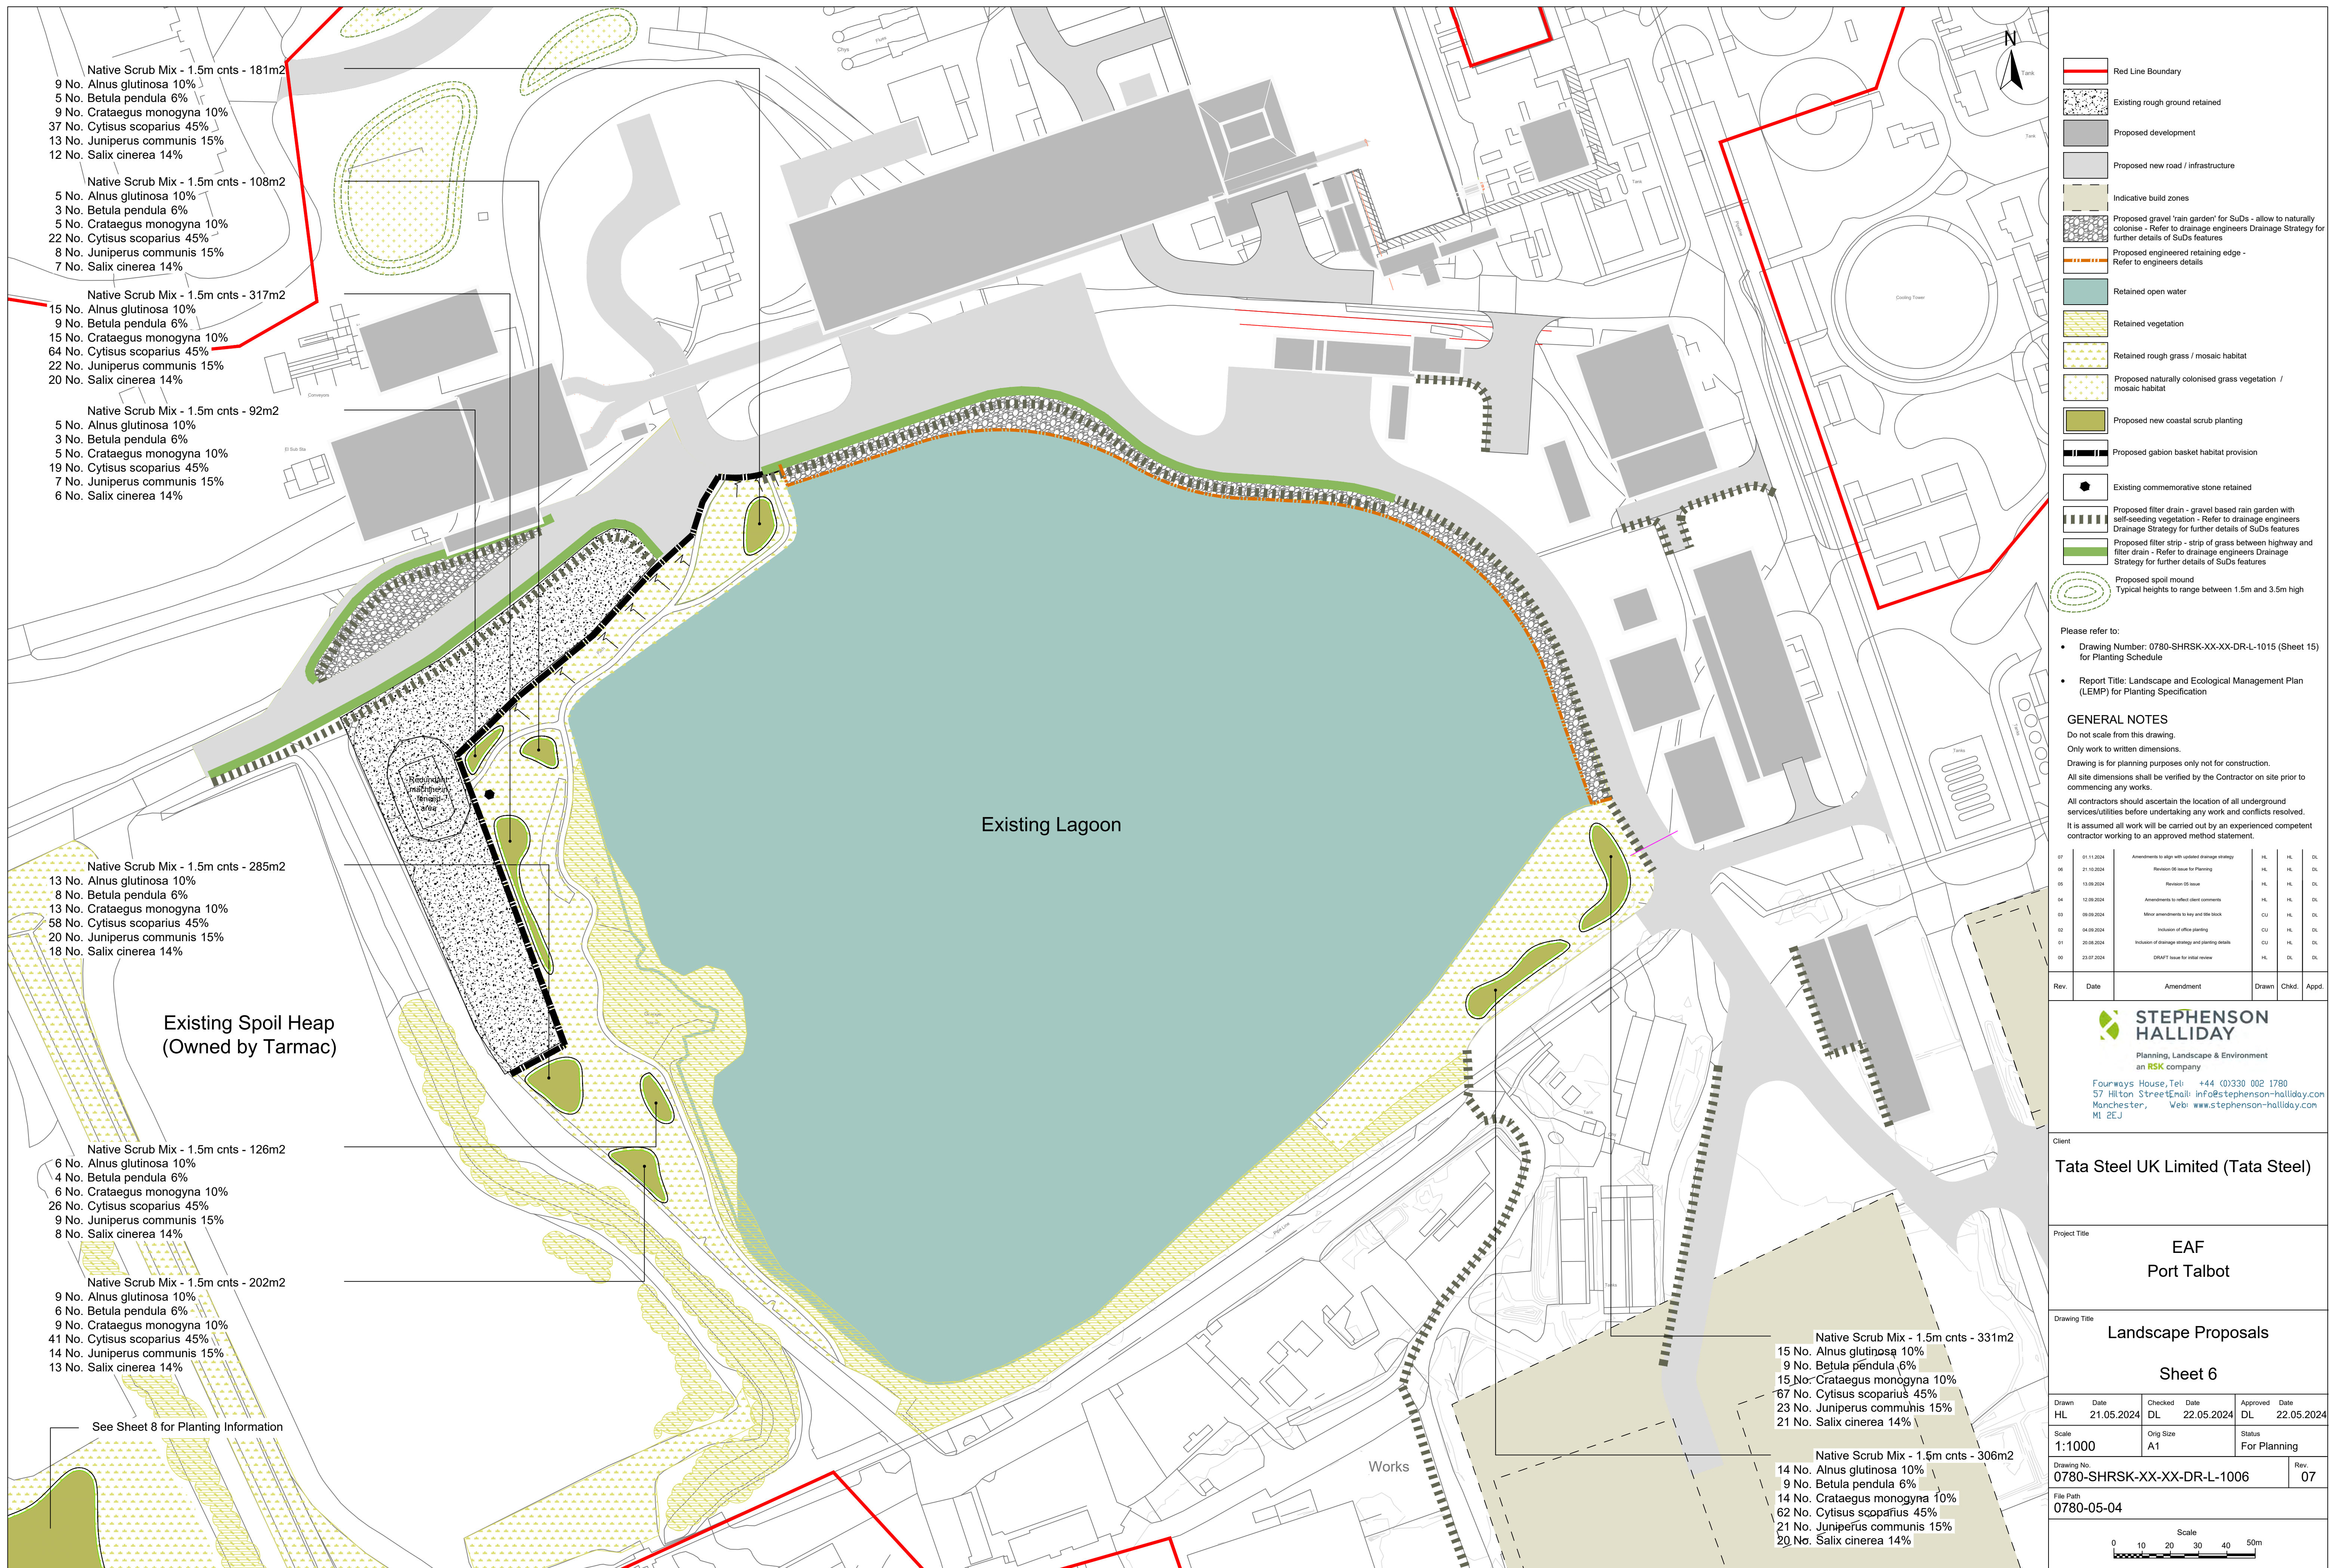

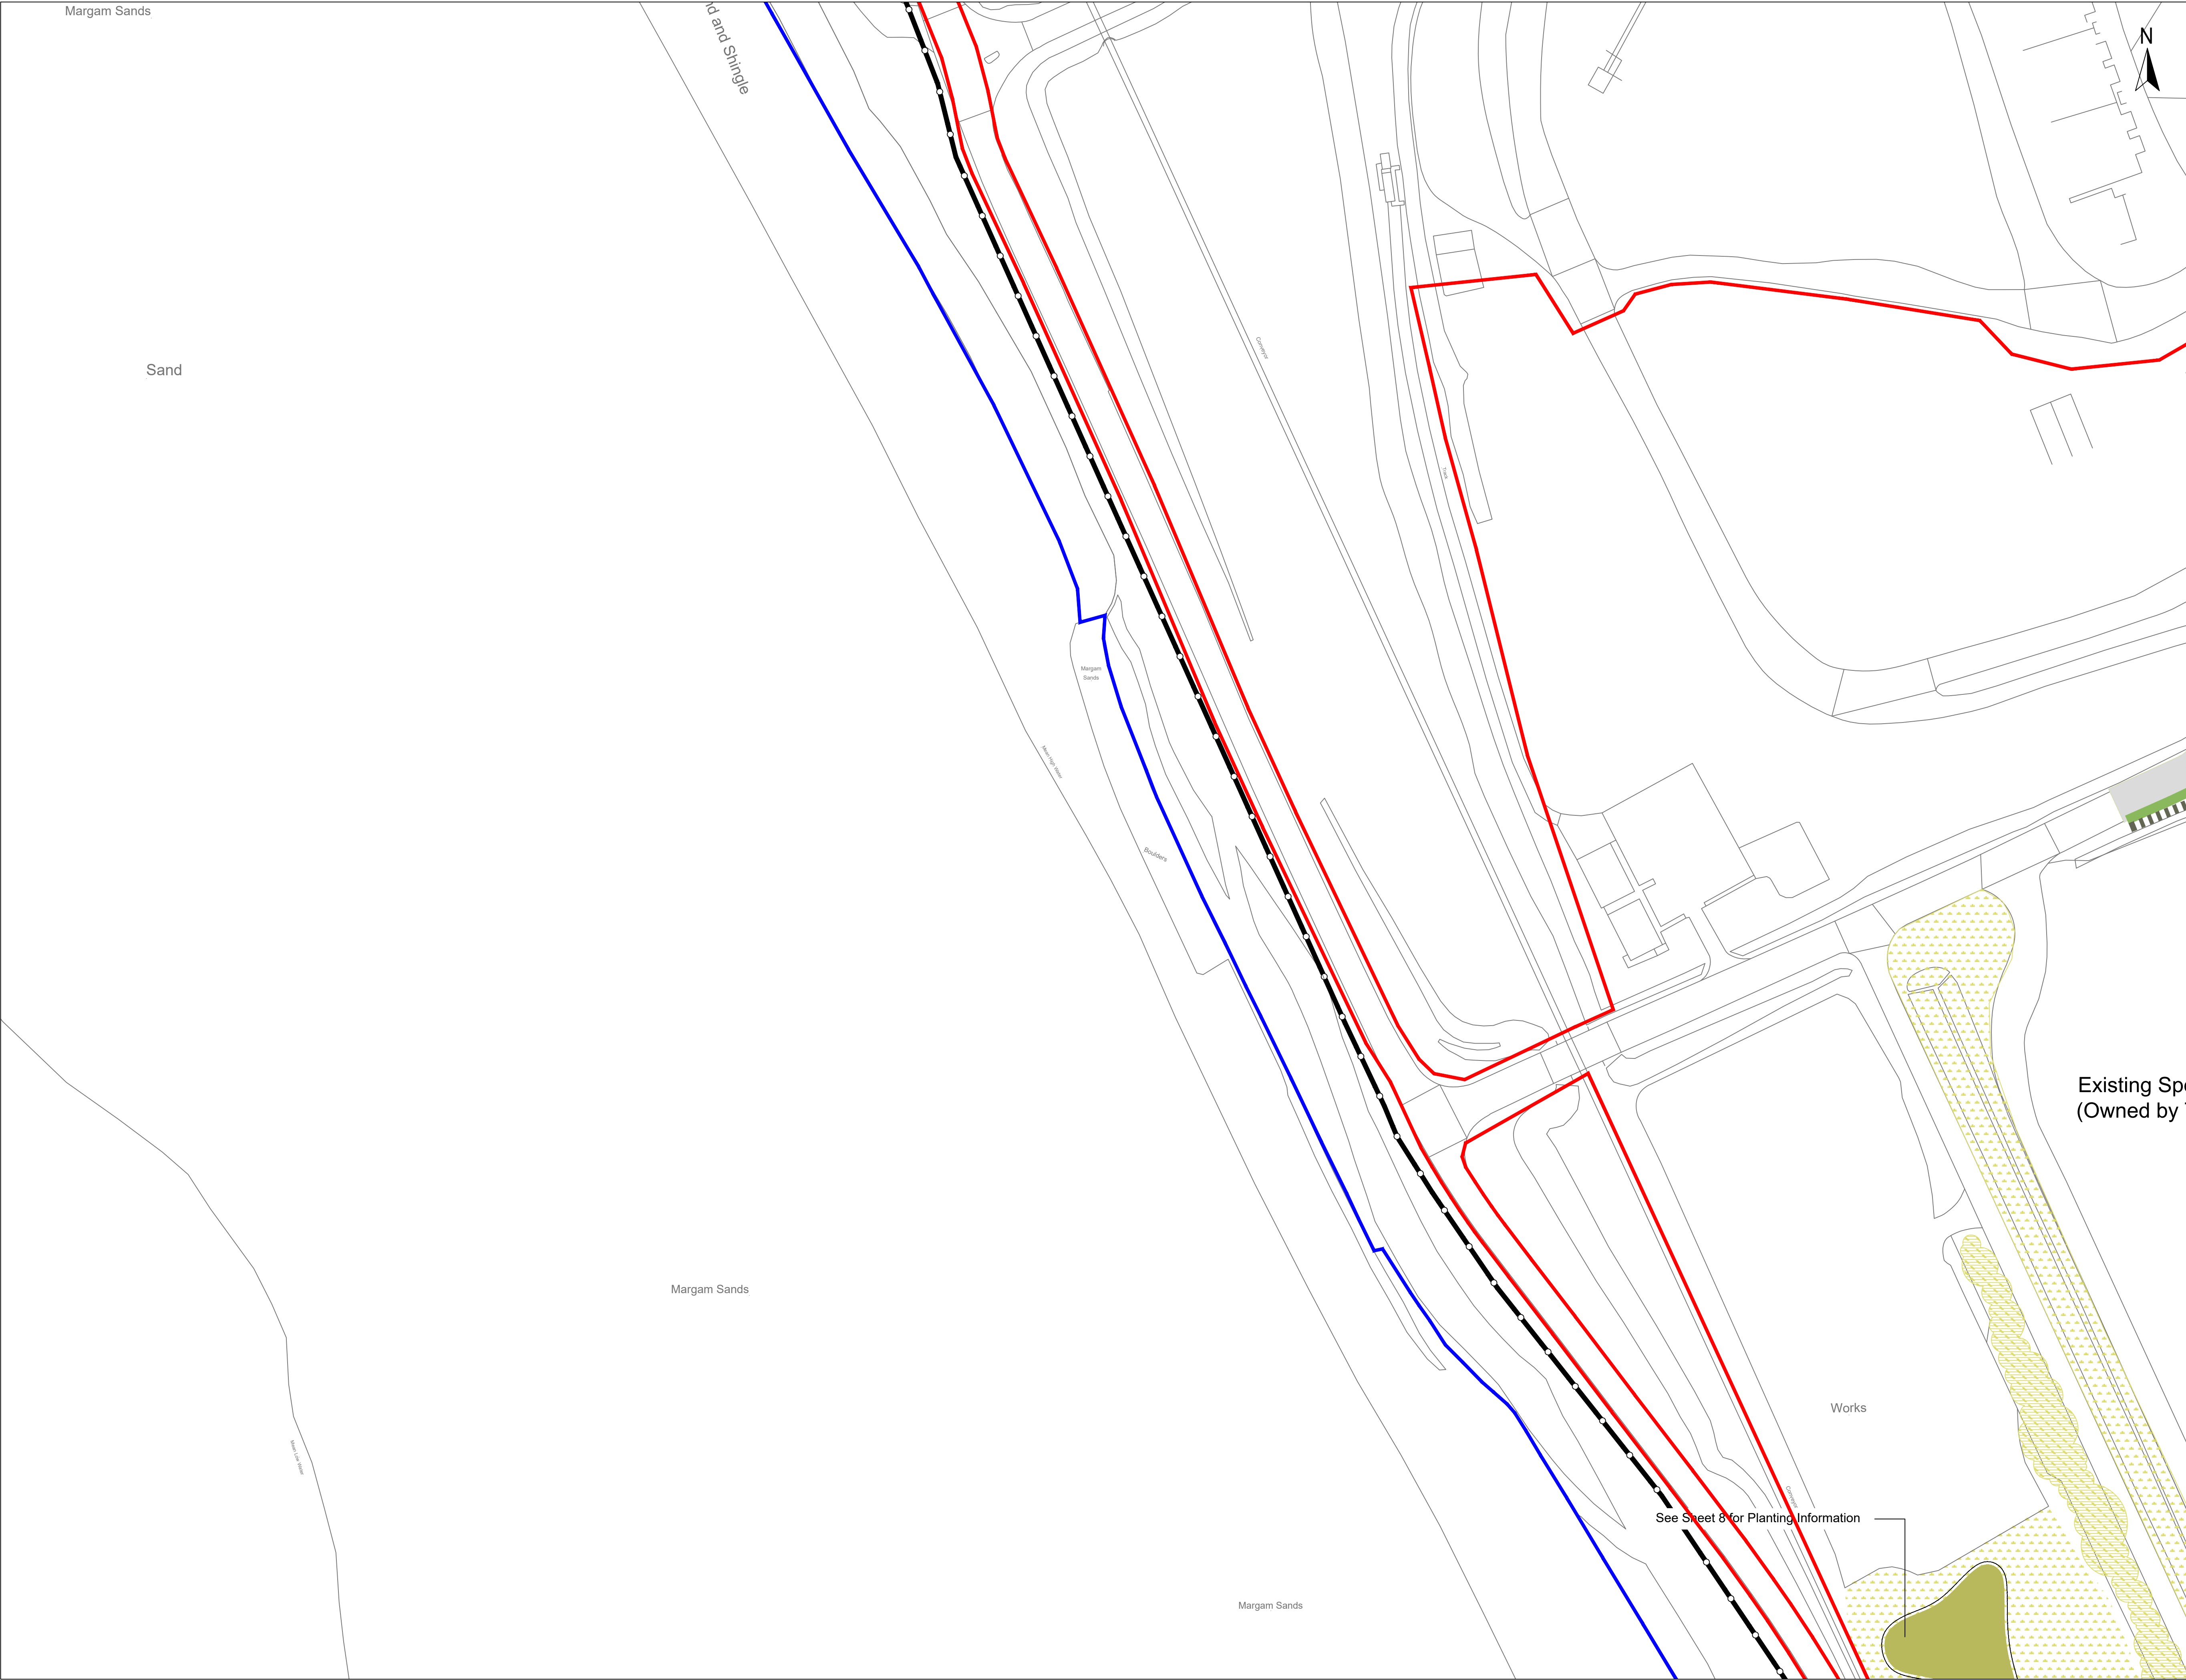

Red Line Boundary

Blue Line Boundary

Approved / existing weld mesh perimeter fence
(separate planning permission reference P2024/0205)

Retained vegetation

Retained rough grass / mosaic habitat

Proposed new coastal scrub planting

Proposed filter drain - gravel based rain garden with
self-seeding vegetation - Refer to drainage engineers
Drainage Strategy for further details of SuDs features

Proposed filter strip - strip of grass between highway
and filter drain - Refer to drainage engineers Drainage
Strategy for further details of SuDs features

GENERAL NOTES

Do not scale from this drawing.
Only work to written dimensions.
Drawing is for planning purposes only not for construction.
All site dimensions shall be verified by the Contractor on site prior to commencing any works.
All contractors should ascertain the location of all underground services/utilities before undertaking any work and conflicts resolved.
It is assumed all work will be carried out by an experienced competent contractor working to an approved method statement.

06	21.10.2024	Revision 06 Issue for Planning	HL	HL	DL
05	13.09.2024	Revision 05 Issue	HL	HL	DL
04	12.09.2024	Amendments to reflect client comments	HL	HL	DL
03	09.09.2024	Minor amendments to key and title block	CU	HL	DL
02	04.09.2024	Inclusion of office planting	CU	HL	DL
01	20.08.2024	Inclusion of drainage strategy and planting details	CU	HL	DL
00	23.07.2024	DRAFT Issue for initial review	HL	DL	DL

Rev.	Date	Amendment	Drawn	Chkd.	Appd.

**STEPHENSON
HALLIDAY**
Planning, Landscape & Environment
an **RSK** company

Fourways House, Tel: +44 (0)330 002 1780
57 Hilton Street, Email: info@stephenson-halliday.com
Manchester, Web: www.stephenson-halliday.com
M1 2EJ

Client

Tata Steel UK Limited (Tata Steel)

Project Title

EAF
Port Talbot

Drawing Title

Landscape Proposals

Sheet 7

Drawn	Date	Checked	Date	Approved	Date
HL	21.05.2024	DL	22.05.2024	DL	22.05.2024

Scale	Orig Size	Status
1:1000	A1	For Planning


Drawing No.	Rev.
0780-SHRSK-XX-XX-DR-L-1007	06

File Path

0780-05-04

Scale

0 10 20 30 40 50m

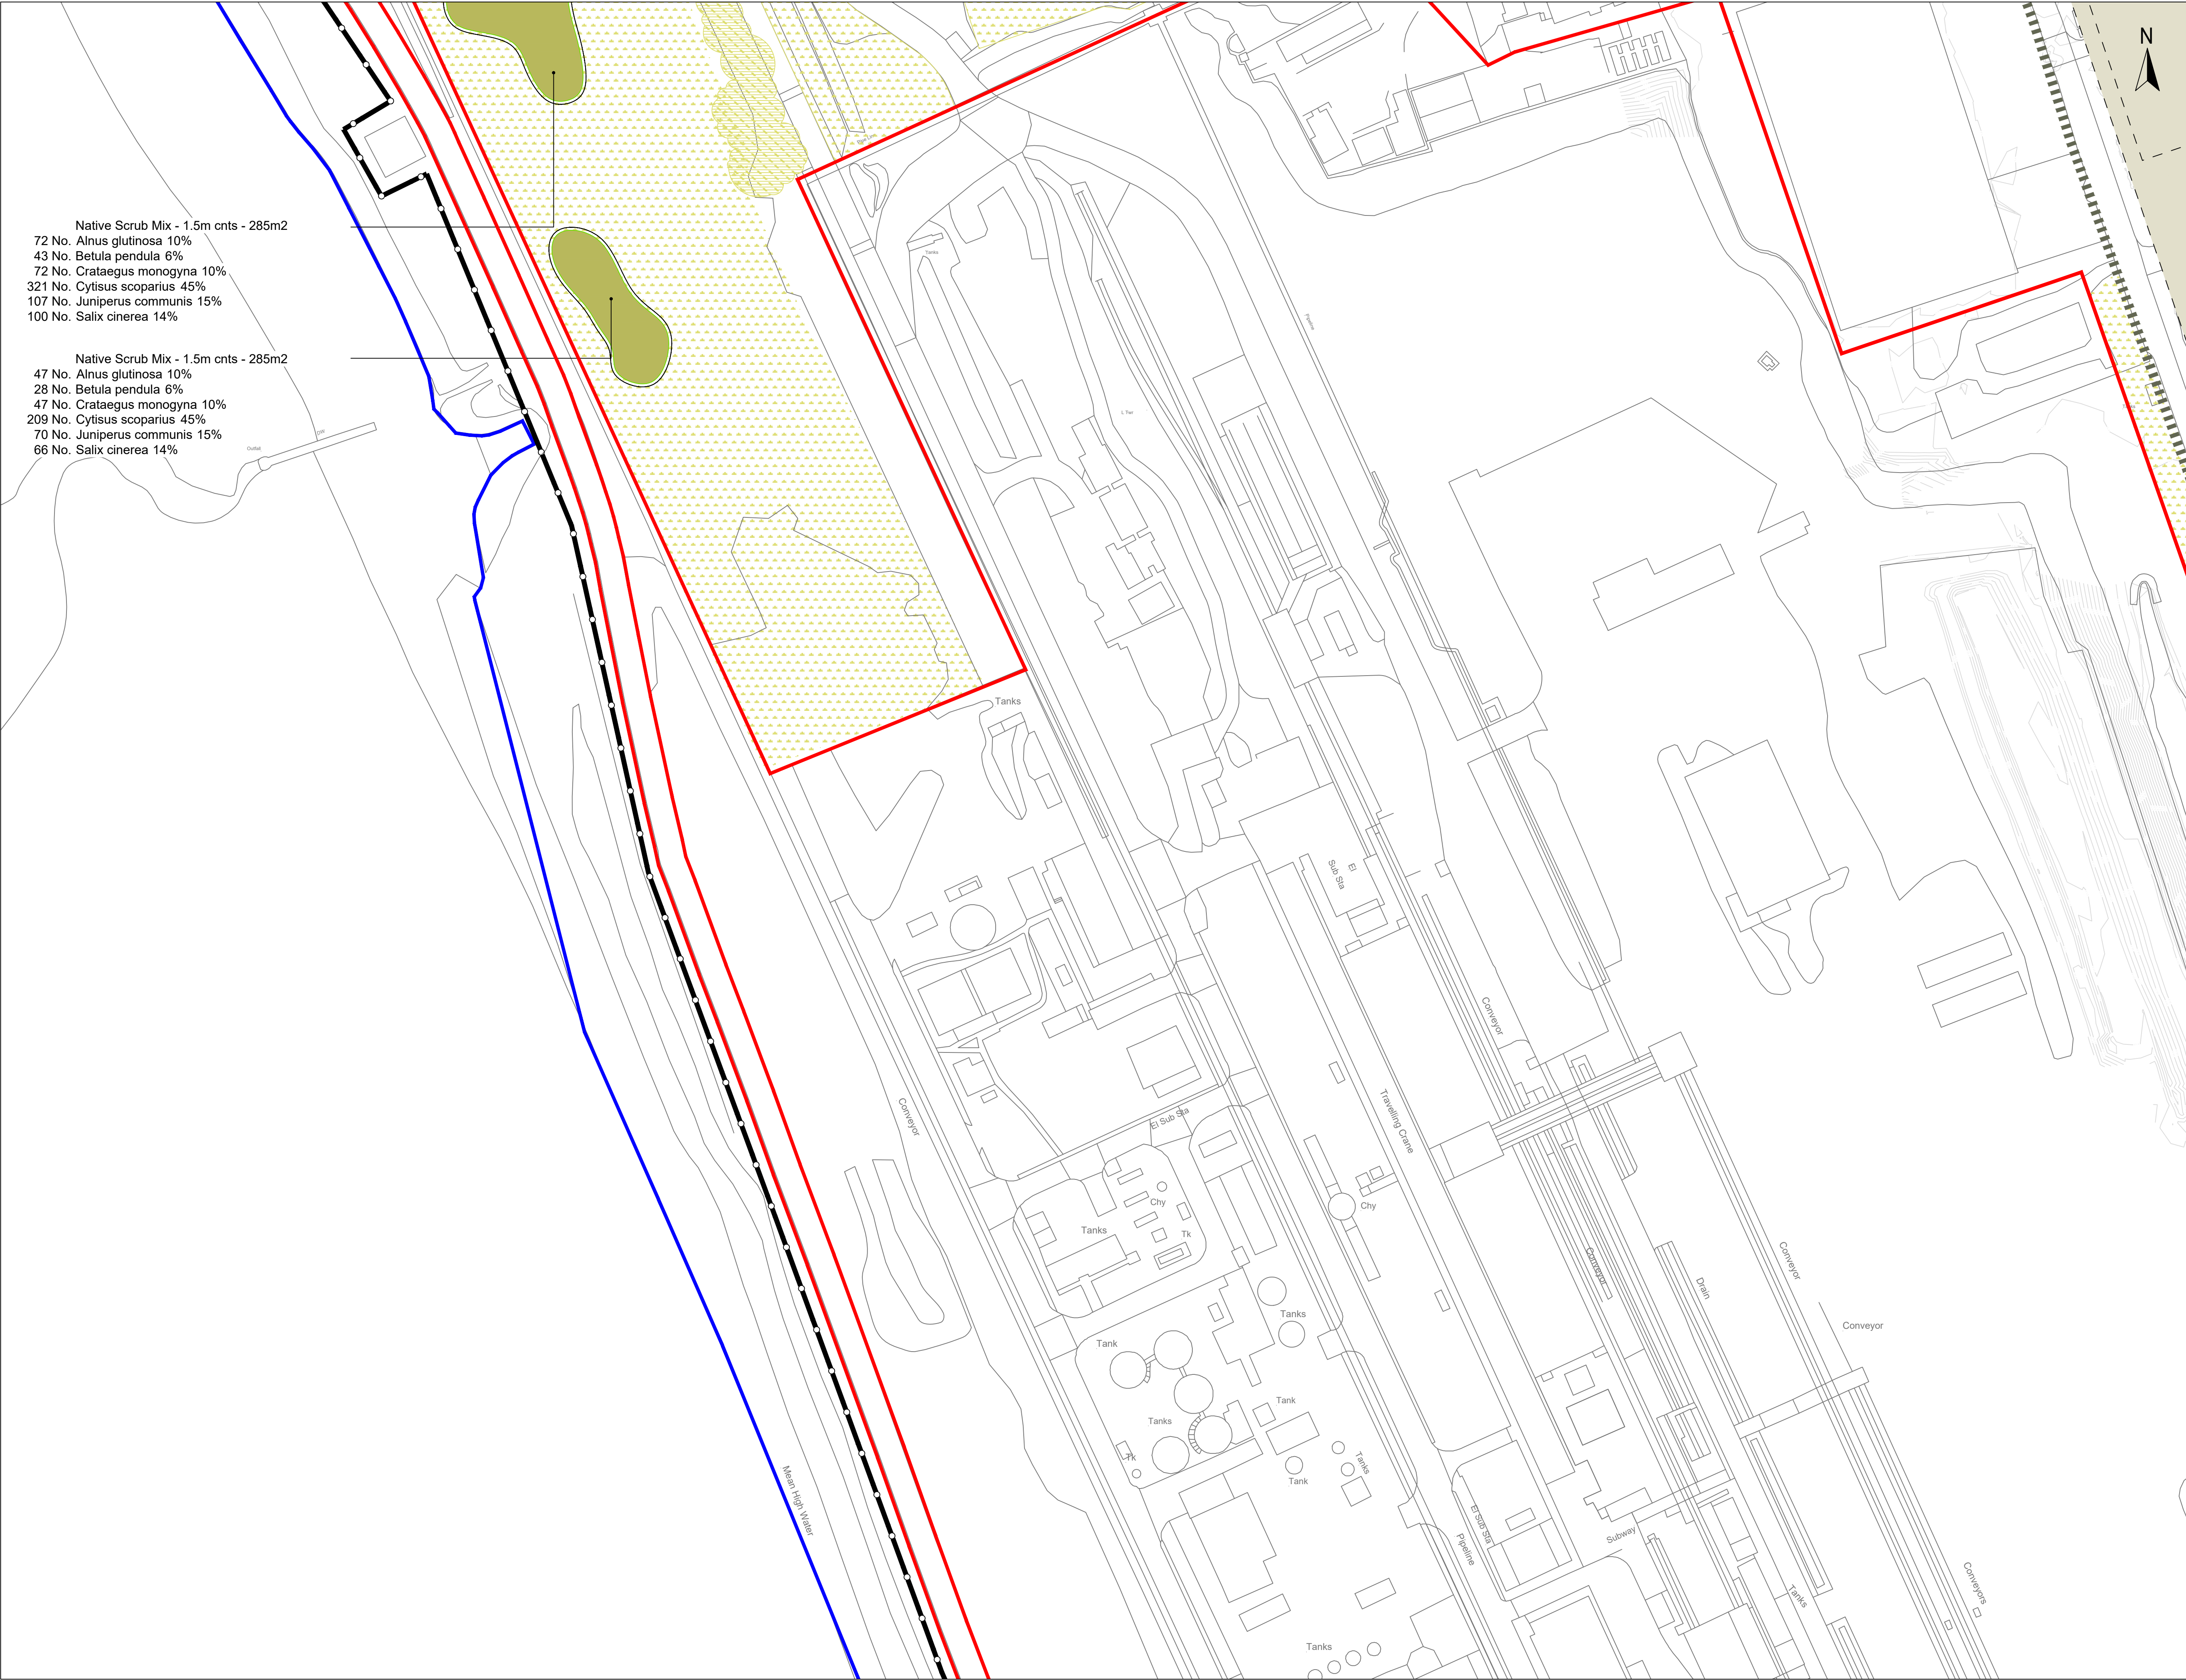

Native Scrub Mix - 1.5m cnts - 285m2
72 No. Alnus glutinosa 10%
43 No. Betula pendula 6%
72 No. Crataegus monogyna 10%
321 No. Cytisus scoparius 45%
107 No. Juniperus communis 15%
100 No. Salix cinerea 14%

Native Scrub Mix - 1.5m cnts - 285m2
47 No. Alnus glutinosa 10%
28 No. Betula pendula 6%
47 No. Crataegus monogyna 10%
209 No. Cytisus scoparius 45%
70 No. Juniperus communis 15%
66 No. Salix cinerea 14%

Red Line Boundary

Blue Line Boundary

Approved / existing weld mesh perimeter fence (separate planning permission reference P2024/0205)

Indicative build zones

Retained ditch

Retained vegetation

Retained rough grass / mosaic habitat

Proposed new coastal scrub planting

Proposed filter drain - gravel based rain garden with self-seeding vegetation - Refer to drainage engineers Please refer to Drainage Strategy for further details of SuDs features

- Drawing Number: 0780-SHRSK-XX-XX-DR-L-1015 (Sheet 15) for Planting Schedule
- Report Title: Landscape and Ecological Management Plan (LEMP) for Planting Specification

GENERAL NOTES
Do not scale from this drawing.
Only work to written dimensions.
Drawing is for planning purposes only not for construction.
All site dimensions shall be verified by the Contractor on site prior to commencing any works.
All contractors should ascertain the location of all underground services/utilities before undertaking any work and conflicts resolved.
It is assumed all work will be carried out by an experienced competent contractor working to an approved method statement.

06	21.10.2024	Revision 06 Issue for Planning	HL	HL	DL
05	13.09.2024	Revision 05 Issue	HL	HL	DL
04	12.09.2024	Amendments to reflect client comments	HL	HL	DL
03	09.09.2024	Minor amendments to key and title block	CU	HL	DL
02	04.09.2024	Inclusion of offer planting	CU	HL	DL
01	20.08.2024	Inclusion of drainage strategy and planting details	CU	HL	DL
00	23.07.2024	DRAFT Issue for initial review	HL	DL	DL

Rev.	Date	Amendment	Drawn	Chkd.	Appd.
------	------	-----------	-------	-------	-------

STEPHENSON HALLIDAY

Planning, Landscape & Environment
an RSK company

Fourways House, Tel: +44 (0)330 002 1780
57 Hilton Street, Email: info@stephenson-halliday.com
Manchester, Web: www.stephenson-halliday.com
M1 2EJ

Client
Tata Steel UK Limited (Tata Steel)

Project Title
**EAF
Port Talbot**


Drawing Title
**Landscape Proposals
Sheet 8**


Drawn	Date	Checked	Date	Approved	Date
HL	21.05.2024	DL	22.05.2024	DL	22.05.2024

Scale	Orig Size	Status
1:1000	A1	For Planning

Drawing No.	Rev.
0780-SHRSK-XX-XX-DR-L-1008	06

File Path
0780-05-04

 

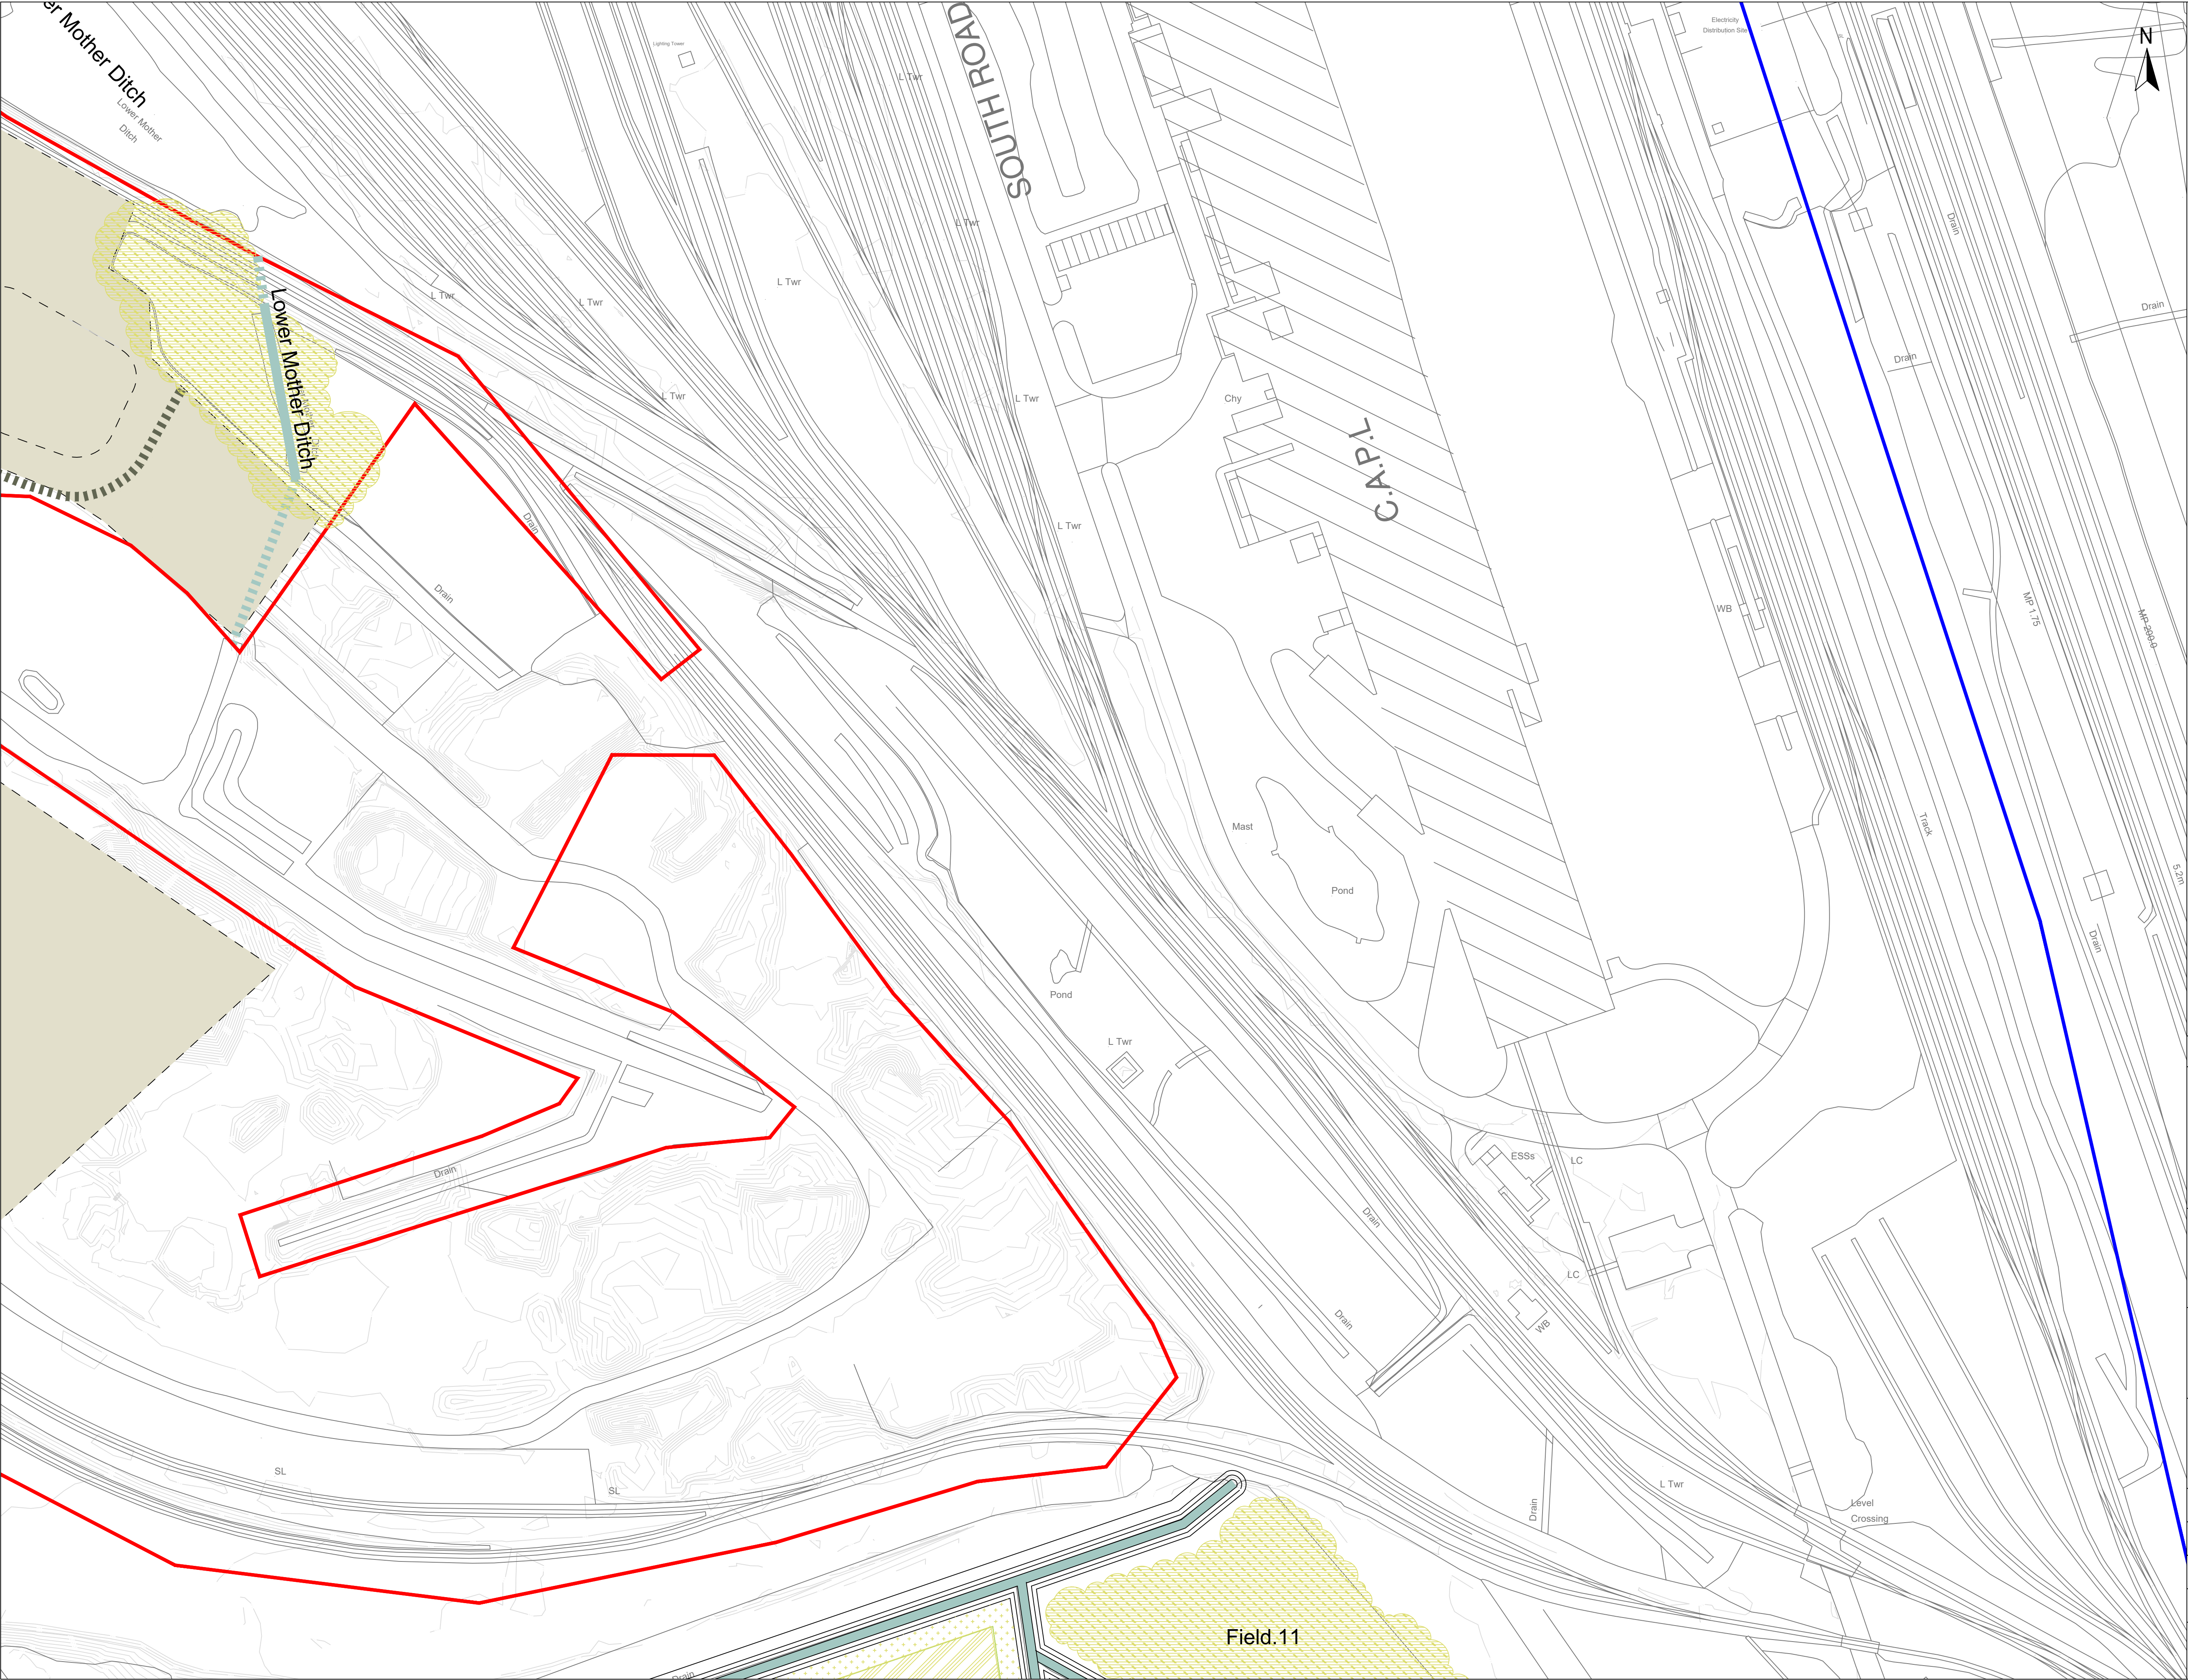

Red Line Boundary

Indicative build zones

Retained ditch

Retained open water

Retained vegetation

Retained rough grass / mosaic habitat

Proposed naturally colonised grassland habitat

Proposed restored 'ridge and furrow' grazing field (restored to existing field patterns and allowed to naturally colonise)

Proposed filter drain - gravel based rain garden with self-seeding vegetation - Refer to drainage engineers Drainage Strategy for further details of SuDs features

Culvert

Refer to drainage engineers Drainage Strategy for further details

Proposed restored open ditch network (indicative width only)

GENERAL NOTES

Do not scale from this drawing.

Only work to written dimensions.

Drawing is for planning purposes only not for construction.

All site dimensions shall be verified by the Contractor on site prior to commencing any works.

All contractors should ascertain the location of all underground services/utilities before undertaking any work and conflicts resolved.

It is assumed all work will be carried out by an experienced competent contractor working to an approved method statement.

06	21.10.2024	Revision 05 Issue for Planning	HL	HL	DL
05	13.09.2024	Revision 05 Issue	HL	HL	DL
03	12.09.2024	Amendments to reflect client comments	HL	HL	DL
02	09.09.2024	Minor amendments to key and title block	CU	HL	DL
02	04.09.2024	Inclusion of office planning	CU	HL	DL
01	20.08.2024	Inclusion of drainage strategy and planting details	CU	HL	DL
00	23.07.2024	DRAFT Issue for initial review	HL	DL	DL

Rev.	Date	Amendment	Drawn	Chkd.	Appd.

STEPHENSON HALLIDAY

Planning, Landscape & Environment
an **RSK** company

Fourways House, Tel: +44 (0)330 002 1780
57 Hilton Street, Email: info@stephenson-halliday.com
Manchester, Web: www.stephenson-halliday.com
M1 2EJ

Client

Tata Steel UK Limited (Tata Steel)

Project Title

EA
Port Talbot

Drawing Title

Landscape Proposals

Sheet 10

Drawn	Date	Checked	Date	Approved	Date
HL	21.05.2024	DL	22.05.2024	DL	22.05.2024


Scale	Orig Size	Status
1:1000	A1	For Planning

Drawing No.	Rev
0780-SHRSK-XX-XX-DR-L-1010	06

File Path
0780-05-04

Scale

01020304050m

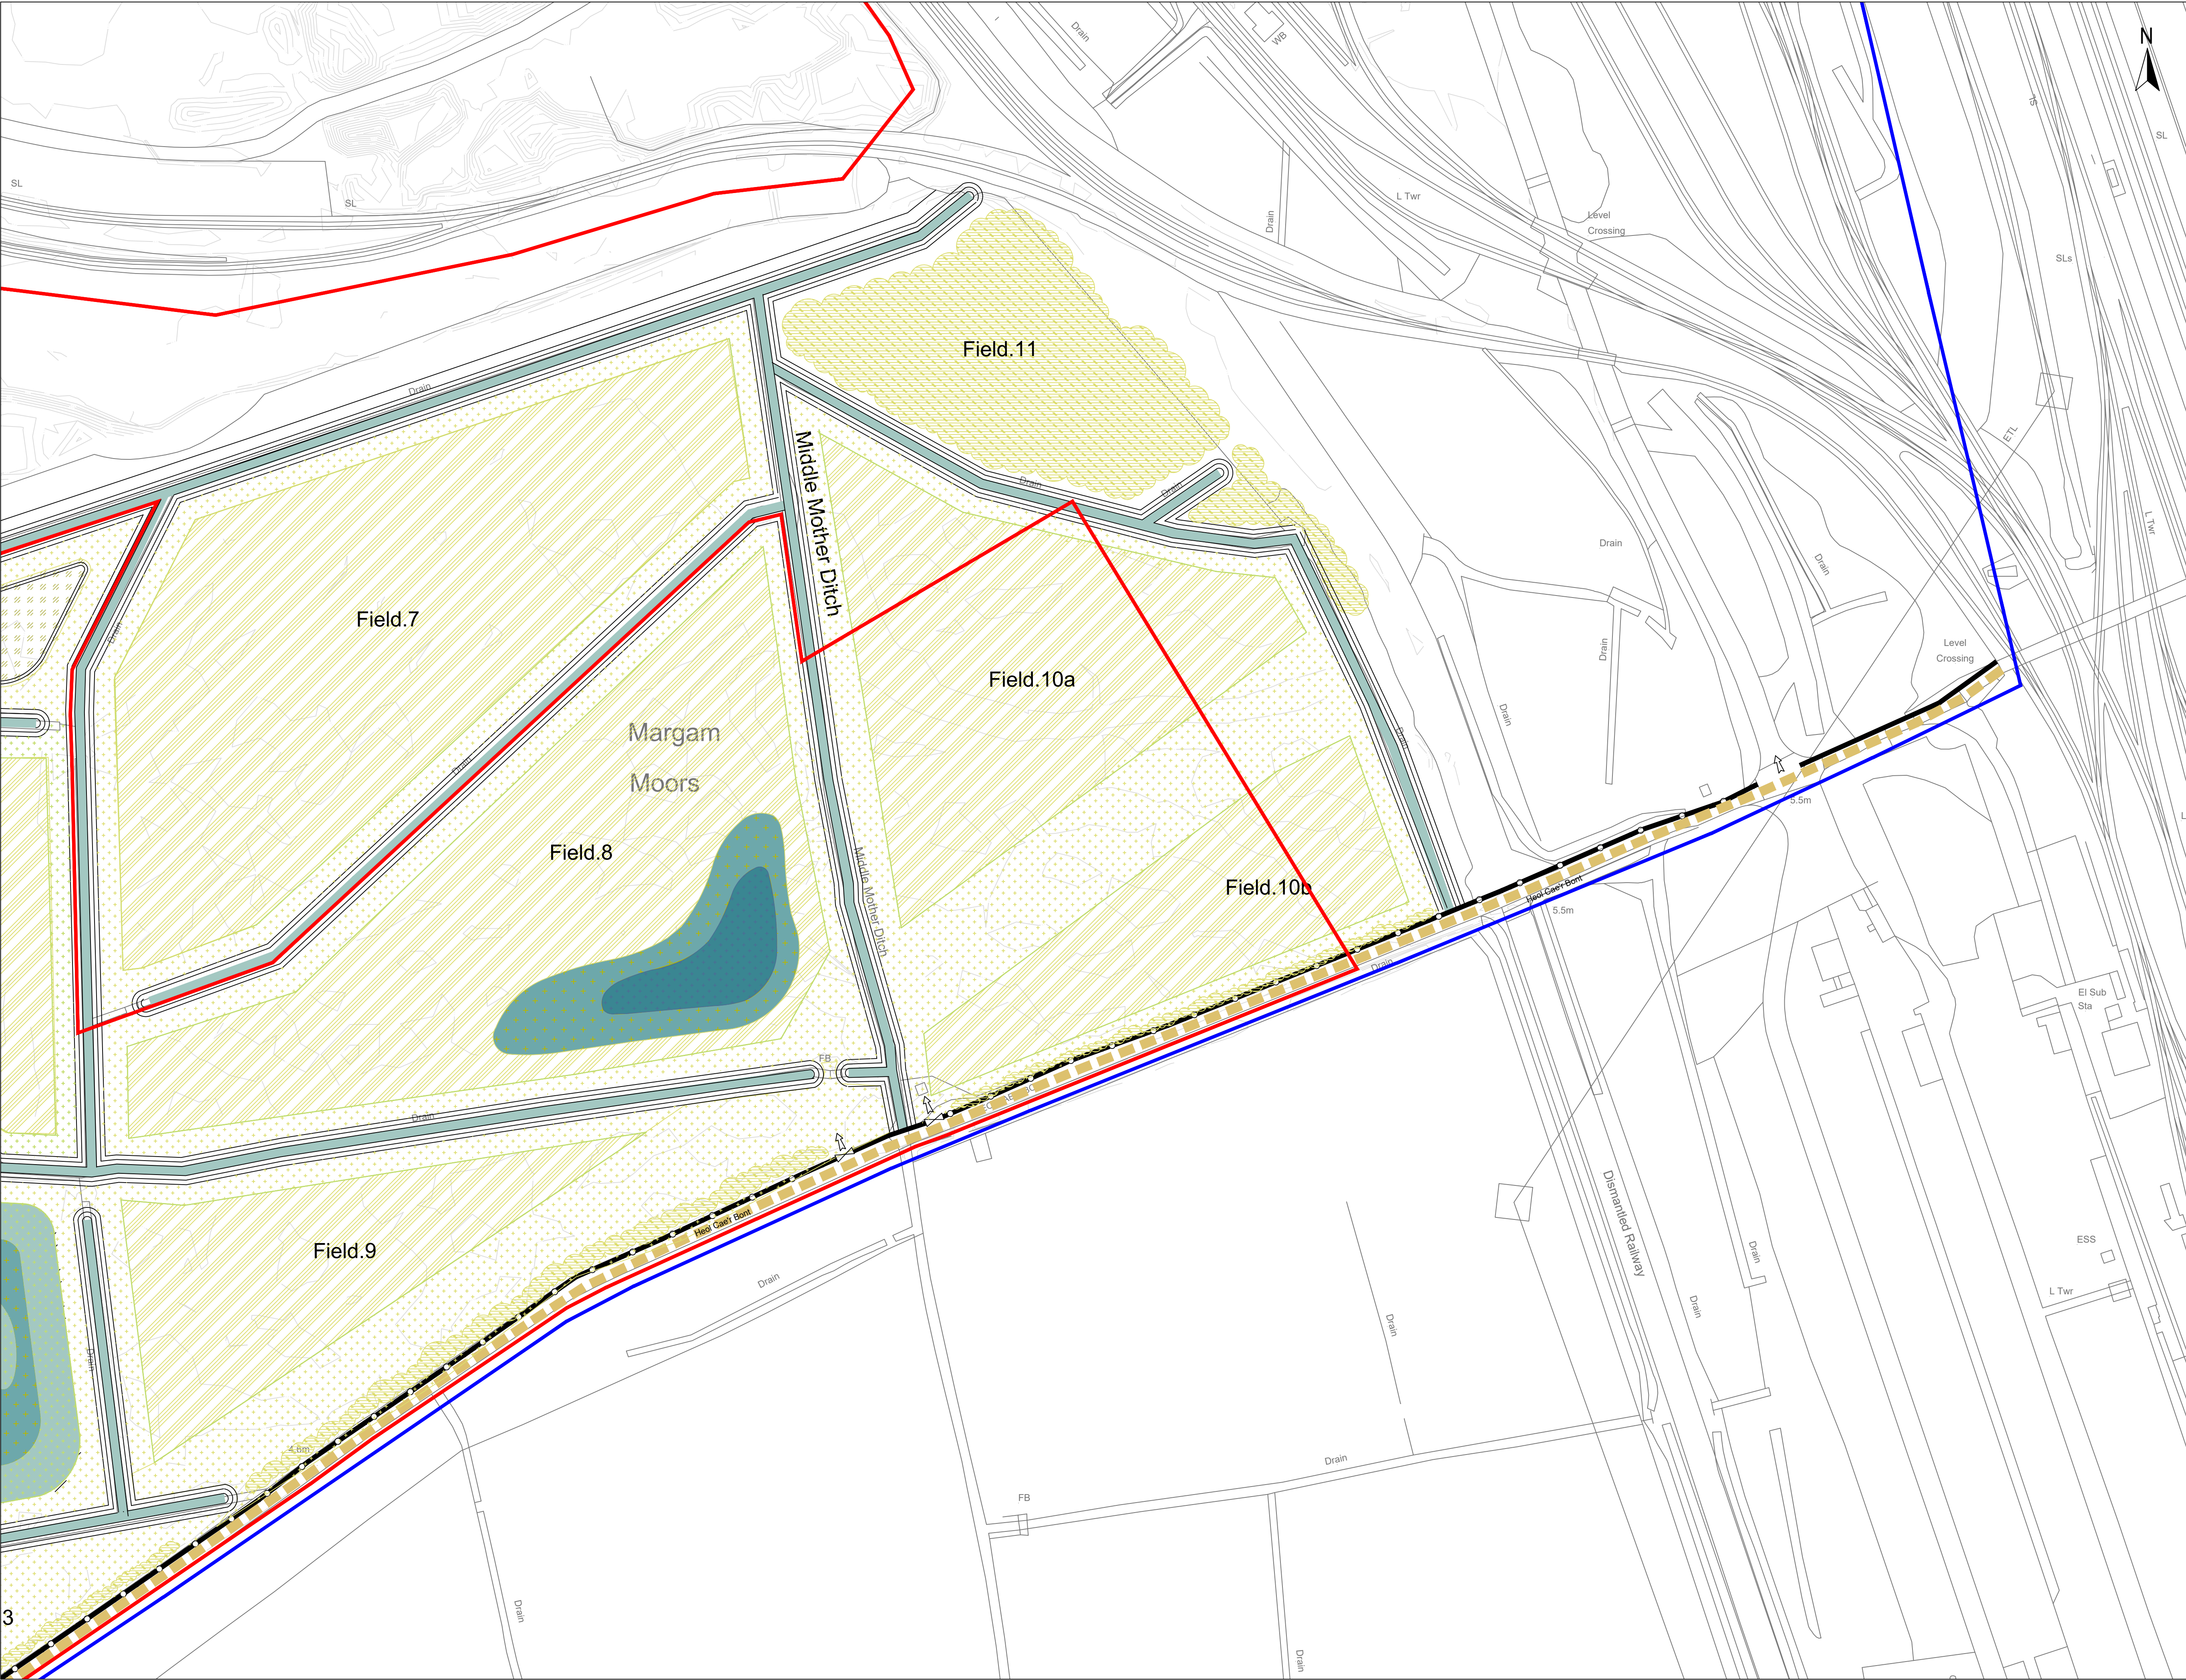

- Red Line Boundary
- Blue Line Boundary
- Retained public footpath
PRoW - 5/92.PT/3
- Approved / existing weld mesh
perimeter fence (separate planning
permission reference F2024/0205)
- Retained ditch
- Retained vegetation
- Retained rough grass / mosaic habitat
- Proposed naturally colonised grassland habitat
- Proposed restored 'ridge and furrow' grazing field
(restored to existing field patterns and allowed to
naturally colonise)
- Proposed seasonal flooding (Oct to Apr)
Max. depth 300mm
- Proposed prolonged seasonal flooding (Sept to May)
Max. depth 500mm
- Proposed permanent wetland
Max. depth 1m
- Proposed restored open ditch network
(indicative width only)

GENERAL NOTES
Do not scale from this drawing.
Only work to written dimensions.
Drawing is for planning purposes only not for construction.
All site dimensions shall be verified by the Contractor on site prior to commencing any works.
All contractors should ascertain the location of all underground services/utilities before undertaking any work and conflicts resolved.
It is assumed all work will be carried out by an experienced competent contractor working to an approved method statement.

06	21.10.2024	Revision 06 Issue for Planning	HL	HL	DL
05	13.09.2024	Revision 05 Issue	HL	HL	DL
04	12.09.2024	Amendments to reflect client comments	CUJ	HL	DL
03	09.09.2024	Minor amendments to key and title block	CUJ	HL	DL
02	04.09.2024	Inclusion of office planning	CUJ	HL	DL
01	20.08.2024	Inclusion of drainage strategy and planting details	CUJ	HL	DL
00	23.07.2024	DRAFT Issue for initial review	HL	DL	DL

Rev.	Date	Amendment	Drawn	Chkd.	Appd.
------	------	-----------	-------	-------	-------



**STEPHENSON
HALLIDAY**
Planning, Landscape & Environment
an **RSK** company

Fourways House, Tel: +44 (0)330 002 1780
57 Hilton Street, Email: info@stephenson-halliday.com
Manchester, M1 2EJ, Web: www.stephenson-halliday.com

Client
Tata Steel UK Limited (Tata Steel)

Project Title
**EAF
Port Talbot**


Drawing Title
**Landscape Proposals
Sheet 11**


Drawn HL	Date 21.05.2024	Checked DL	Date 22.05.2024	Approved DL	Date 22.05.2024
-------------	--------------------	---------------	--------------------	----------------	--------------------

Scale 1:1000	Orig Size A1	Status For Planning
------------------------	-----------------	------------------------

Drawing No. 0780-SHRK-XX-XX-DR-L-1011	Rev. 06
---	-------------------

File Path
0780-05-04

 

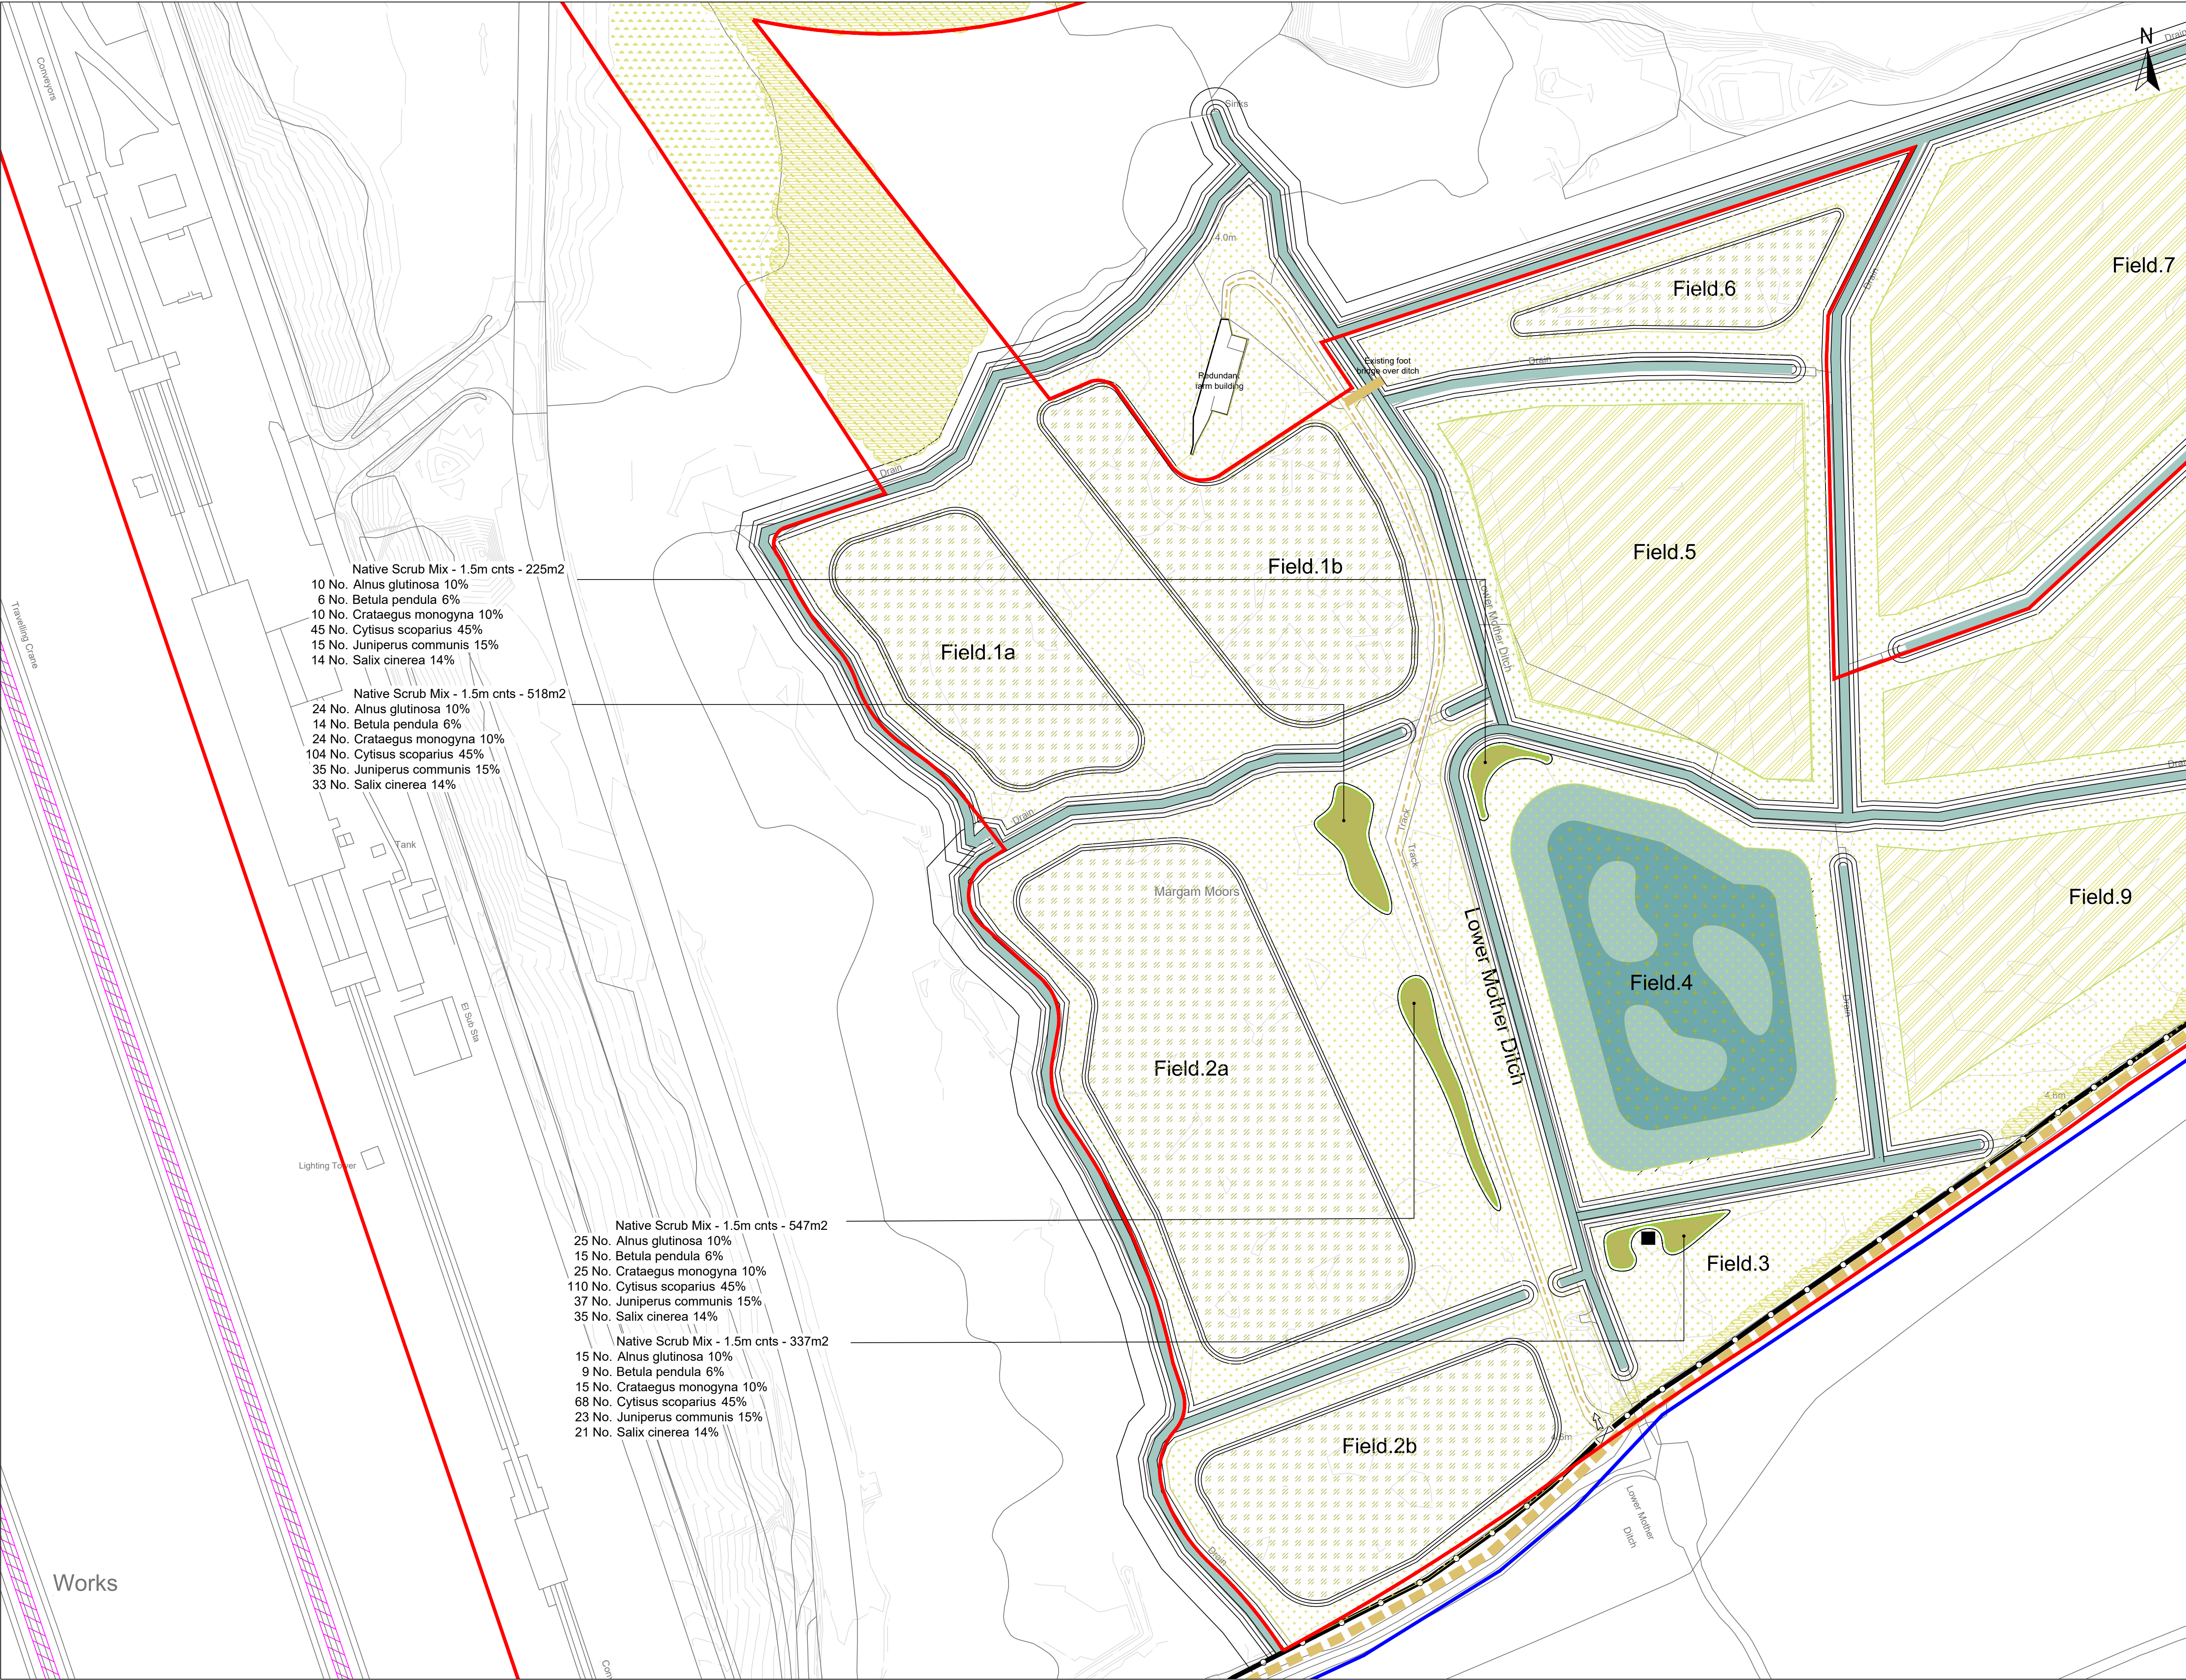

Native Scrub Mix - 1.5m cnts - 225m2
10 No. Alnus glutinosa 10%
6 No. Betula pendula 6%
10 No. Crataegus monogyna 10%
45 No. Cytisus scoparius 45%
15 No. Juniperus communis 15%
14 No. Salix cinerea 14%

Native Scrub Mix - 1.5m cnts - 518m2
24 No. Alnus glutinosa 10%
14 No. Betula pendula 6%
24 No. Crataegus monogyna 10%
104 No. Cytisus scoparius 45%
35 No. Juniperus communis 15%
33 No. Salix cinerea 14%

Native Scrub Mix - 1.5m cnts - 547m2
25 No. Alnus glutinosa 10%
15 No. Betula pendula 6%
25 No. Crataegus monogyna 10%
110 No. Cytisus scoparius 45%
37 No. Juniperus communis 15%
35 No. Salix cinerea 14%

Native Scrub Mix - 1.5m cnts - 337m2
15 No. Alnus glutinosa 10%
9 No. Betula pendula 6%
15 No. Crataegus monogyna 10%
68 No. Cytisus scoparius 45%
23 No. Juniperus communis 15%
21 No. Salix cinerea 14%

Red Line Boundary

Blue Line Boundary

Retained public footpath
PRoW - 5/92.PT/3

Retained track

Approved / existing weld mesh
perimeter fence (separate planning
permission reference P2024/0205)

Retained ditch

Retained vegetation

Retained rough grass / mosaic habitat

Proposed naturally colonised grassland habitat

Proposed restored 'ridge and furrow' grazing field
(restored to existing field patterns and allowed to
naturally colonise)

Proposed reed bed habitat

Proposed native coastal scrub planting

Proposed wildlife tower

Proposed seasonal flooding (Oct to Apr)
Max. depth 300mm

Proposed prolonged seasonal flooding (Sept to May)
Max. depth 500mm

Proposed restored open ditch network
(indicative width only)

Please refer to:

- Drawing Number: 0780-SHRSK-XX-XX-DR-L-1015 (Sheet 15)
for Planting Schedule
- Report Title: Landscape and Ecological Management Plan
(LEMP) for Planting Specification

GENERAL NOTES
Do not scale from this drawing.
Only work to written dimensions.
Drawing is for planning purposes only not for construction.
All site dimensions shall be verified by the Contractor on site prior to
commencing any works.
All contractors should ascertain the location of all underground
services/utilities before undertaking any work and conflicts resolved.
It is assumed all work will be carried out by an experienced competent
contractor working to an approved method statement.

06	21.10.2024	Revision 05 Issue for Planning	HL	HL	DL
05	13.09.2024	Revision 05 Issue	HL	HL	DL
03	12.09.2024	Amendments to reflect client comments	HL	HL	DL
02	09.09.2024	Minor amendments to key and title block	CU	HL	DL
02	04.09.2024	Inclusion of off-site planting	CU	HL	DL
01	20.08.2024	Inclusion of drainage strategy and planting details	CU	HL	DL
00	23.07.2024	DRAFT Issue for initial review	HL	DL	DL

Rev.	Date	Amendment	Drawn	Chkd.	Appd.
------	------	-----------	-------	-------	-------

STEPHENSON
HALLIDAY

Planning, Landscape & Environment
an RSK company

Fourways House, Tel: +44 (0)330 002 1780
57 Hilton Street, Email: info@stephenson-halliday.com
Manchester, Web: www.stephenson-halliday.com
M1 2EJ

Client
Tata Steel UK Limited (Tata Steel)

Project Title
**EAF
Port Talbot**


Drawing Title
Landscape Proposals
Sheet 12


Drawn	Date	Checked	Date	Approved	Date
HL	21.05.2024	DL	22.05.2024	DL	22.05.2024

Scale	Orig Size	Status
1:1000	A1	For Planning

Drawing No.	Rev.
0780-SHRSK-XX-XX-DR-L-1012	06

File Path
0780-05-04

 

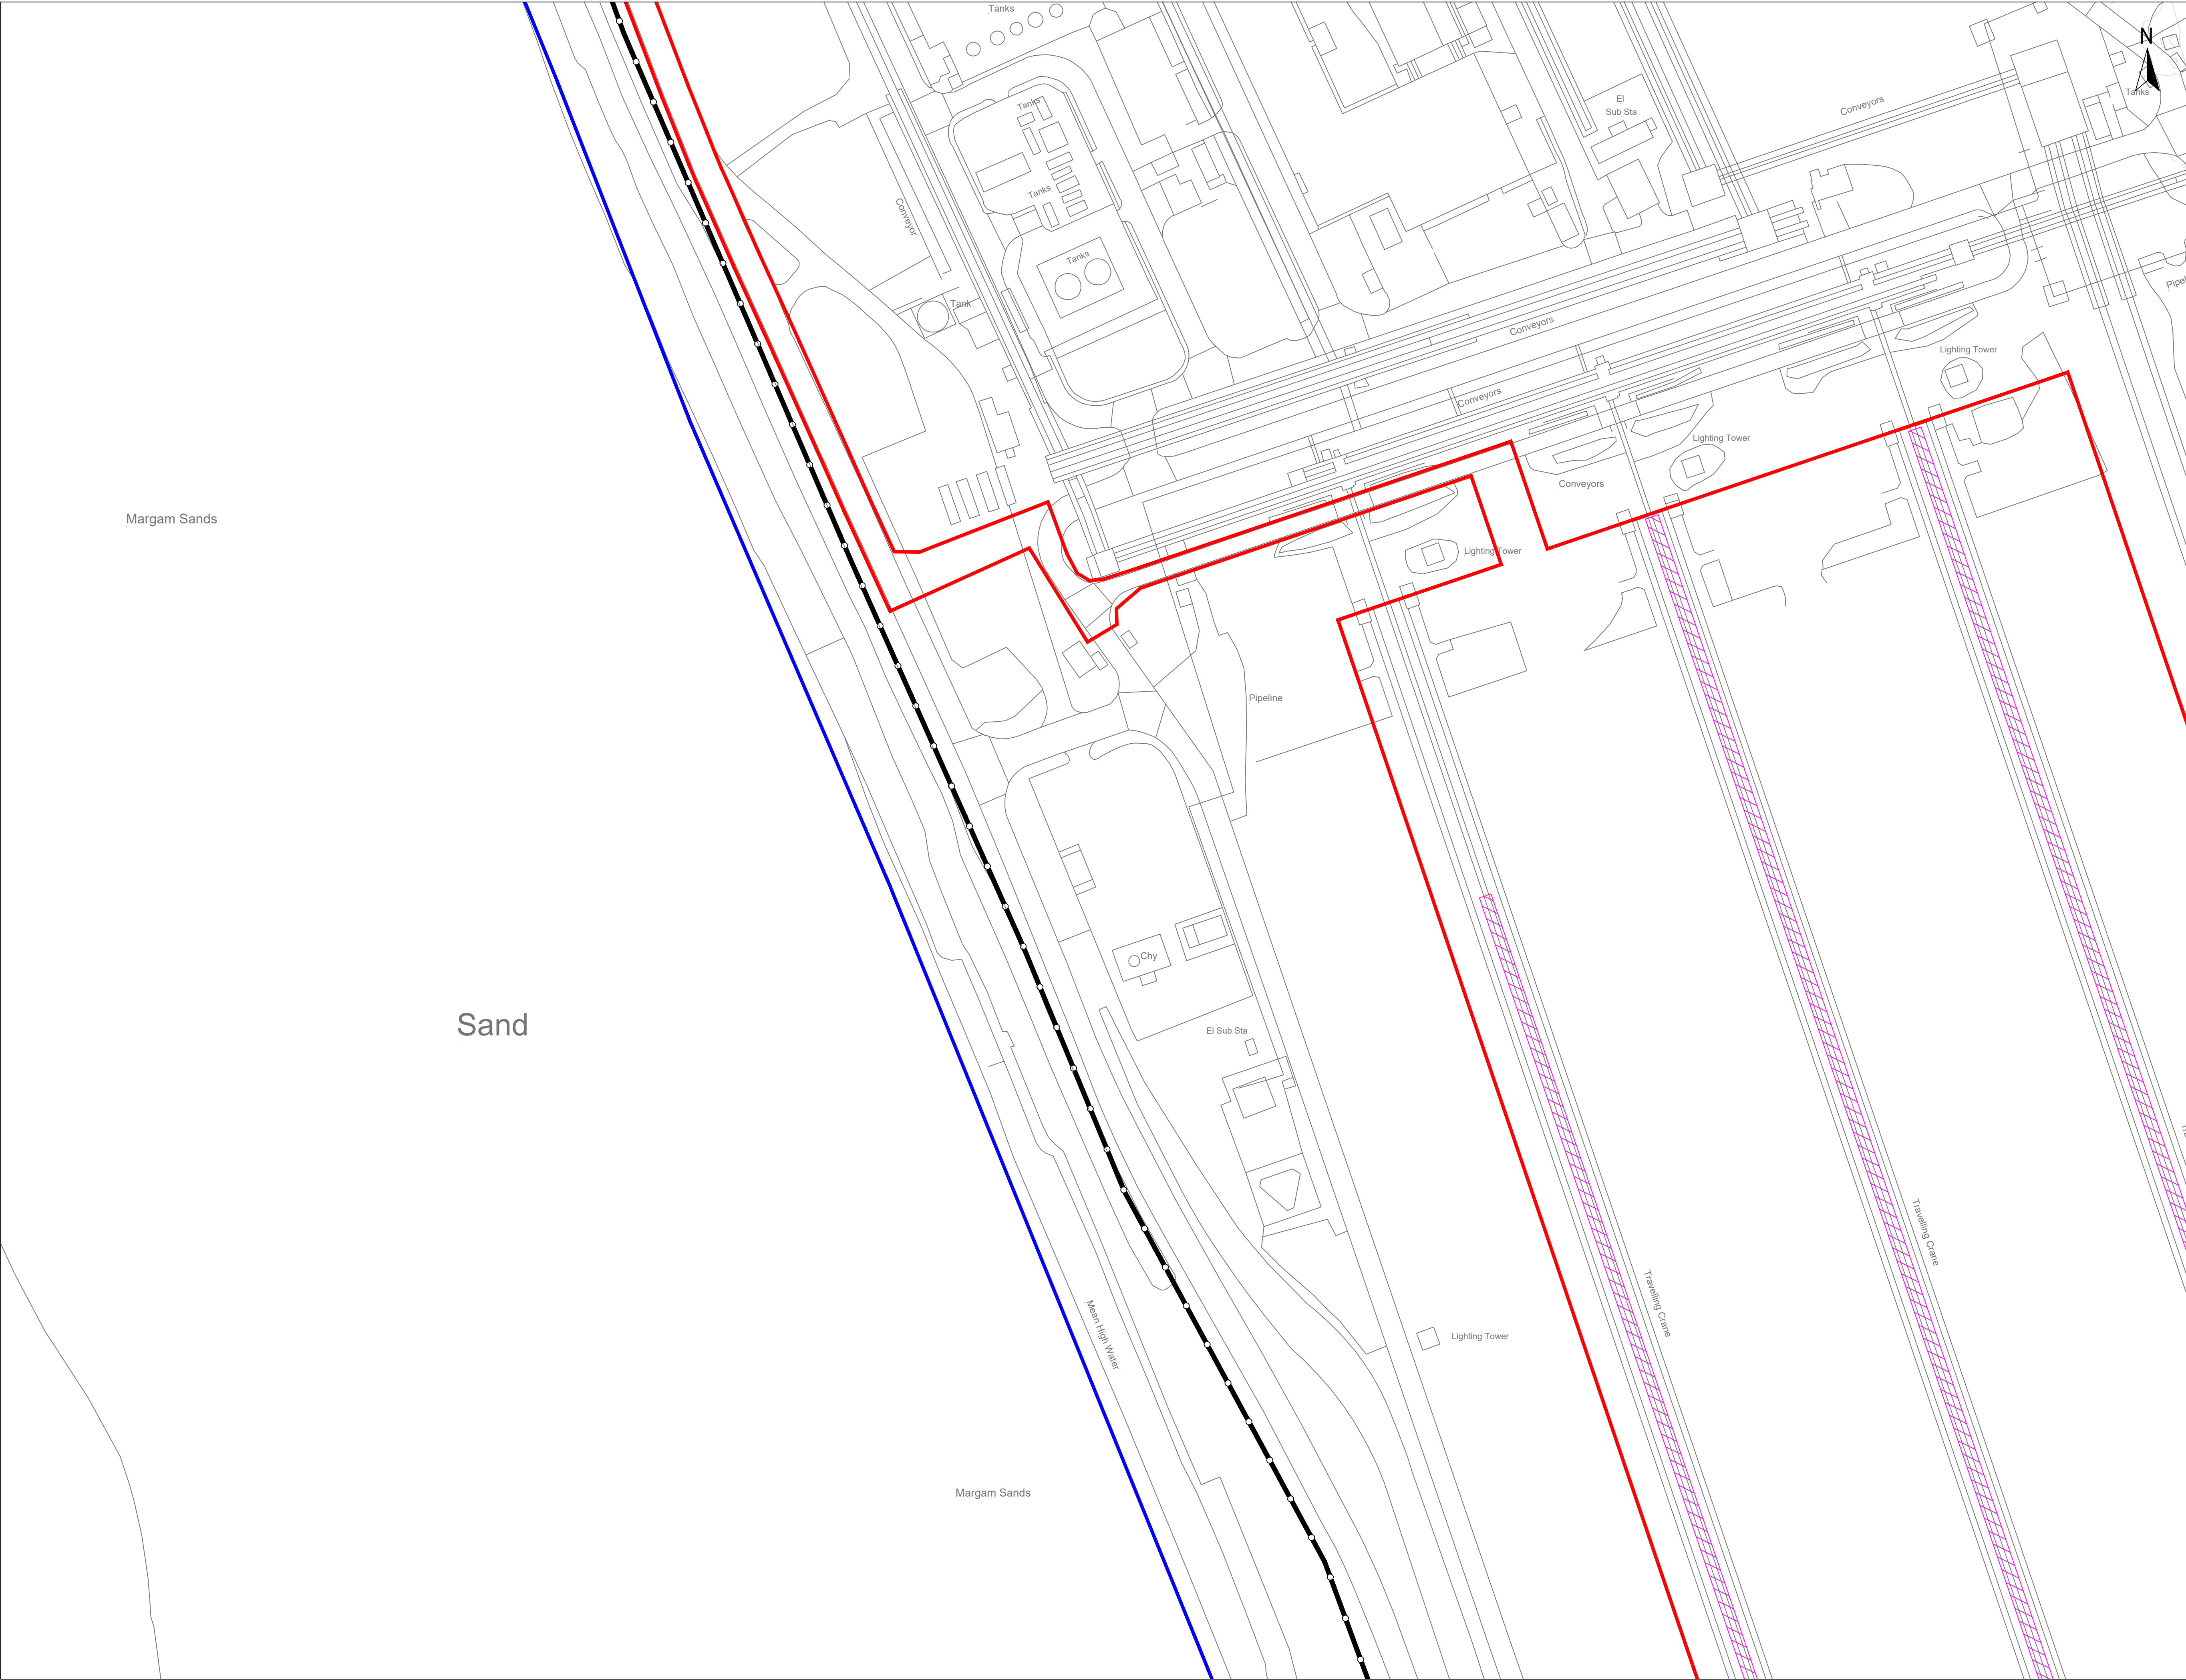

Red Line Boundary

Blue Line Boundary

Approved / existing weld mesh perimeter fence (separate planning permission reference P2024/0205)

GENERAL NOTES

Do not scale from this drawing.

Only work to written dimensions.

Drawing is for planning purposes only not for construction.

All site dimensions shall be verified by the Contractor on site prior to commencing any works.

All contractors should ascertain the location of all underground services/utilities before undertaking any work and conflicts resolved.

It is assumed all work will be carried out by an experienced competent contractor working to an approved method statement.

06	21.10.2024	Revision 06 Issue for Planning	HL	HL	DL
05	13.09.2024	Revision 05 Issue	HL	HL	DL
03	12.09.2024	Amendments to reflect client comments	HL	HL	DL
02	09.09.2024	Minor amendments to key and title block	CUJ	HL	DL
02	04.09.2024	Inclusion of office planning	CUJ	HL	DL
01	20.08.2024	Inclusion of drainage strategy and planting details	CUJ	HL	DL
00	23.07.2024	DRAFT Issue for initial review	HL	DL	DL

Rev.	Date	Amendment	Drawn	Chkd.	Appd.
------	------	-----------	-------	-------	-------

STEPHENSON HALLIDAY
Planning, Landscape & Environment
an **RSK** company

Fourways House, Tel: +44 (0)330 002 1780
57 Hilton Street, Email: info@stephenson-halliday.com
Manchester, Web: www.stephenson-halliday.com
M1 2EJ

Client

Tata Steel UK Limited (Tata Steel)

Project Title

**EAF
Port Talbot**

Drawing Title

Landscape Proposals

Sheet 13


Drawn	Date	Checked	Date	Approved	Date
HL	21.05.2024	DL	22.05.2024	DL	22.05.2024

Scale	Orig Size	Status
1:1000	A1	For Planning

Drawing No.	Rev.
0780-SHRSK-XX-XX-DR-L-1013	06

File Path

0780-05-04

 



- Red Line Boundary
- Blue Line Boundary
- Approved / existing weld mesh perimeter fence (separate planning permission reference P2024/0205)
- Retained public footpath PRoW - 5/92.PT/3

GENERAL NOTES

Do not scale from this drawing.

Only work to written dimensions.

Drawing is for planning purposes only not for construction.

All site dimensions shall be verified by the Contractor on site prior to commencing any works.

All contractors should ascertain the location of all underground services/utilities before undertaking any work and conflicts resolved.

It is assumed all work will be carried out by an experienced competent contractor working to an approved method statement.

06	21.10.2024	Revision 06 Issue for Planning	HL	HL	DL
05	13.09.2024	Revision 05 Issue	HL	HL	DL
04	12.09.2024	Amendments to reflect client comments	HL	HL	DL
03	09.09.2024	Minor amendments to key and title block	CU	HL	DL
02	04.09.2024	Inclusion of office planning	CU	HL	DL
01	20.08.2024	Inclusion of drainage strategy and planting details	CU	HL	DL
00	23.07.2024	DRAFT Issue for initial review	HL	DL	DL

Rev.	Date	Amendment	Drawn	Chkd.	Appd.
------	------	-----------	-------	-------	-------



Planning, Landscape & Environment
an RSK company

Fourways House, Tel: +44 (0)330 002 1780
57 Hilton Street, Email: info@stephenson-halliday.com
Manchester, Web: www.stephenson-halliday.com
M1 2EJ

Client

Tata Steel UK Limited (Tata Steel)

Project Title

EAF
Port Talbot

Drawing Title

Landscape Proposals

Sheet 14


Drawn	Date	Checked	Date	Approved	Date
HL	21.05.2024	DL	22.05.2024	DL	22.05.2024

Scale	Orig Size	Status
1:1000	A1	For Planning

Drawing No.	Rev.
0780-SHRSK-XX-XX-DR-L-1014	06

File Path

0780-05-04

 



Native Coastal Scrub Planting

Native Scrub Mix							
Number	Species	Common Name	Specification	Density	Height	Percentage	Notes
284 -	Alnus glutinosa	Common Alder	1+1: Transplant - seed raised: B	1.5Ctr	60-80cm	10%	Planted in species groups of 3-5
171 -	Betula pendula	Common Silver Birch	1+1: Transplant - seed raised: B	1.5Ctr	60-80cm	6%	Planted in species groups of 3-5
284 -	Crataegus monogyna	Common Hawthorn	1+1: Transplant - seed raised: B	1.5Ctr	60-80cm	10%	Planted in species groups of 3-5
1253 -	Cytisus scoparius	Common Broom	Bushy: 5 brks: C	1.5Ctr	40-60cm	45%	Planted in species groups of 3-5
424 -	Juniperus communis	Common Juniper	Leader with Laterals: C	1.5Ctr	40-60cm	15%	Planted in species groups of 3-5
394 -	Salix cinerea	Grey Willow	0/1: Cutting: Branched: 2 brks: B	1.5Ctr	60-80cm	14%	Planted in species groups of 3-5
Total :2810 -							

Please refer to the combined Landscape and Ecological Management Plan (LEMP) and Bio-Diversity Management Plan (BMP) for all planting specification details.

Ornamental Planting - Car Park

Grasses				
Number	Species	Common Name	Specification	Pot Size
6 -	Alopecurus pratensis 'Aureovariegatus'	Golden Foxtail	Full Pot: C	3L
7 -	Carex oshimensis 'Evergold'	Japanese Sedge 'Evergold'	Full Pot: C	3L
4 -	Helictotrichon sempervirens	Blue Oat Grass	Full Pot: C	3L
1 -	Leymus arenarius	Blue Lyme Grass	Full Pot: Sept to April planting: British Native-origin: C	3L
2 -	Phormium 'Sundowner'	New Zealand Flax 'Sundowner'	7 Leaves: C	3L

GENERAL NOTES

Do not scale from this drawing.
Only work to written dimensions.
Drawing is for planning purposes only not for construction.
All site dimensions shall be verified by the Contractor on site prior to commencing any works.
All contractors should ascertain the location of all underground services/utilities before undertaking any work and conflicts resolved.
It is assumed all work will be carried out by an experienced competent contractor working to an approved method statement.

06	21.10.2024	Revision 06 Issue for Planning	HL	HL	DL
05	13.09.2024	Revision 05 Issue	HL	HL	DL
04	12.09.2024	Amendments to reflect client comments	HL	HL	DL
03	09.09.2024	Minor amendments to key and title block	CU	HL	DL
02	04.09.2024	Inclusion of office planting	CU	HL	DL
01	20.08.2024	Inclusion of drainage strategy and planting details	CU	HL	DL
00	23.07.2024	DRAFT Issue for initial review	HL	DL	DL

Rev.	Date	Amendment	Drawn	Chkd.	Appd.
------	------	-----------	-------	-------	-------



**STEPHENSON
HALLIDAY**
Planning, Landscape & Environment
an **RSK** company

Fourways House, Tel: +44 (0)330 002 1780
57 Hilton Street, Email: info@stephenson-halliday.com
Manchester, M1 2EJ, Web: www.stephenson-halliday.com

Client

Tata Steel UK Limited (Tata Steel)

Project Title


EAF
Port Talbot

Drawing Title

Landscape Proposals

Sheet 15

Drawn	Date	Checked	Date	Approved	Date
HL	21.05.2024	DL	22.05.2024	DL	22.05.2024
Scale		Orig Size		Status	
1:1000		A1		For Planning	
Drawing No.					Rev.
0780-SHRSK-XX-XX-DR-L-1015					06
File Path					
0780-05-04					

 

Coastal Scrub Mix - Proposed Trees and Shrubs

All images courtesy of PlantPartner



Alnus glutinosa



Betula pendula



Crataegus monogyna



Cytisus scoparius



Salix cinerea



Juniperus communis

Ornamental Grasses

All images courtesy of PlantPartner



Alopecurus pratensis
'Aureovariegatus'



Leymus arenarius



Carex oshimensis
'Evergold'



Phormium 'Sundowner'



Helictotrichon
sempervirens