


Construction Design and Management Regulations
Design risk assessments are carried out throughout the design stages of the project in accordance with company procedures and standards. These assessments provide an overview of the application to design and use of the construction to be built, and the associated risks to the public. The design is to be carried out in accordance with the Construction Design and Management Regulations 2015 and all applicable health and safety legislation as currently amended.

- Street Light
- High Mast
- Flood Light

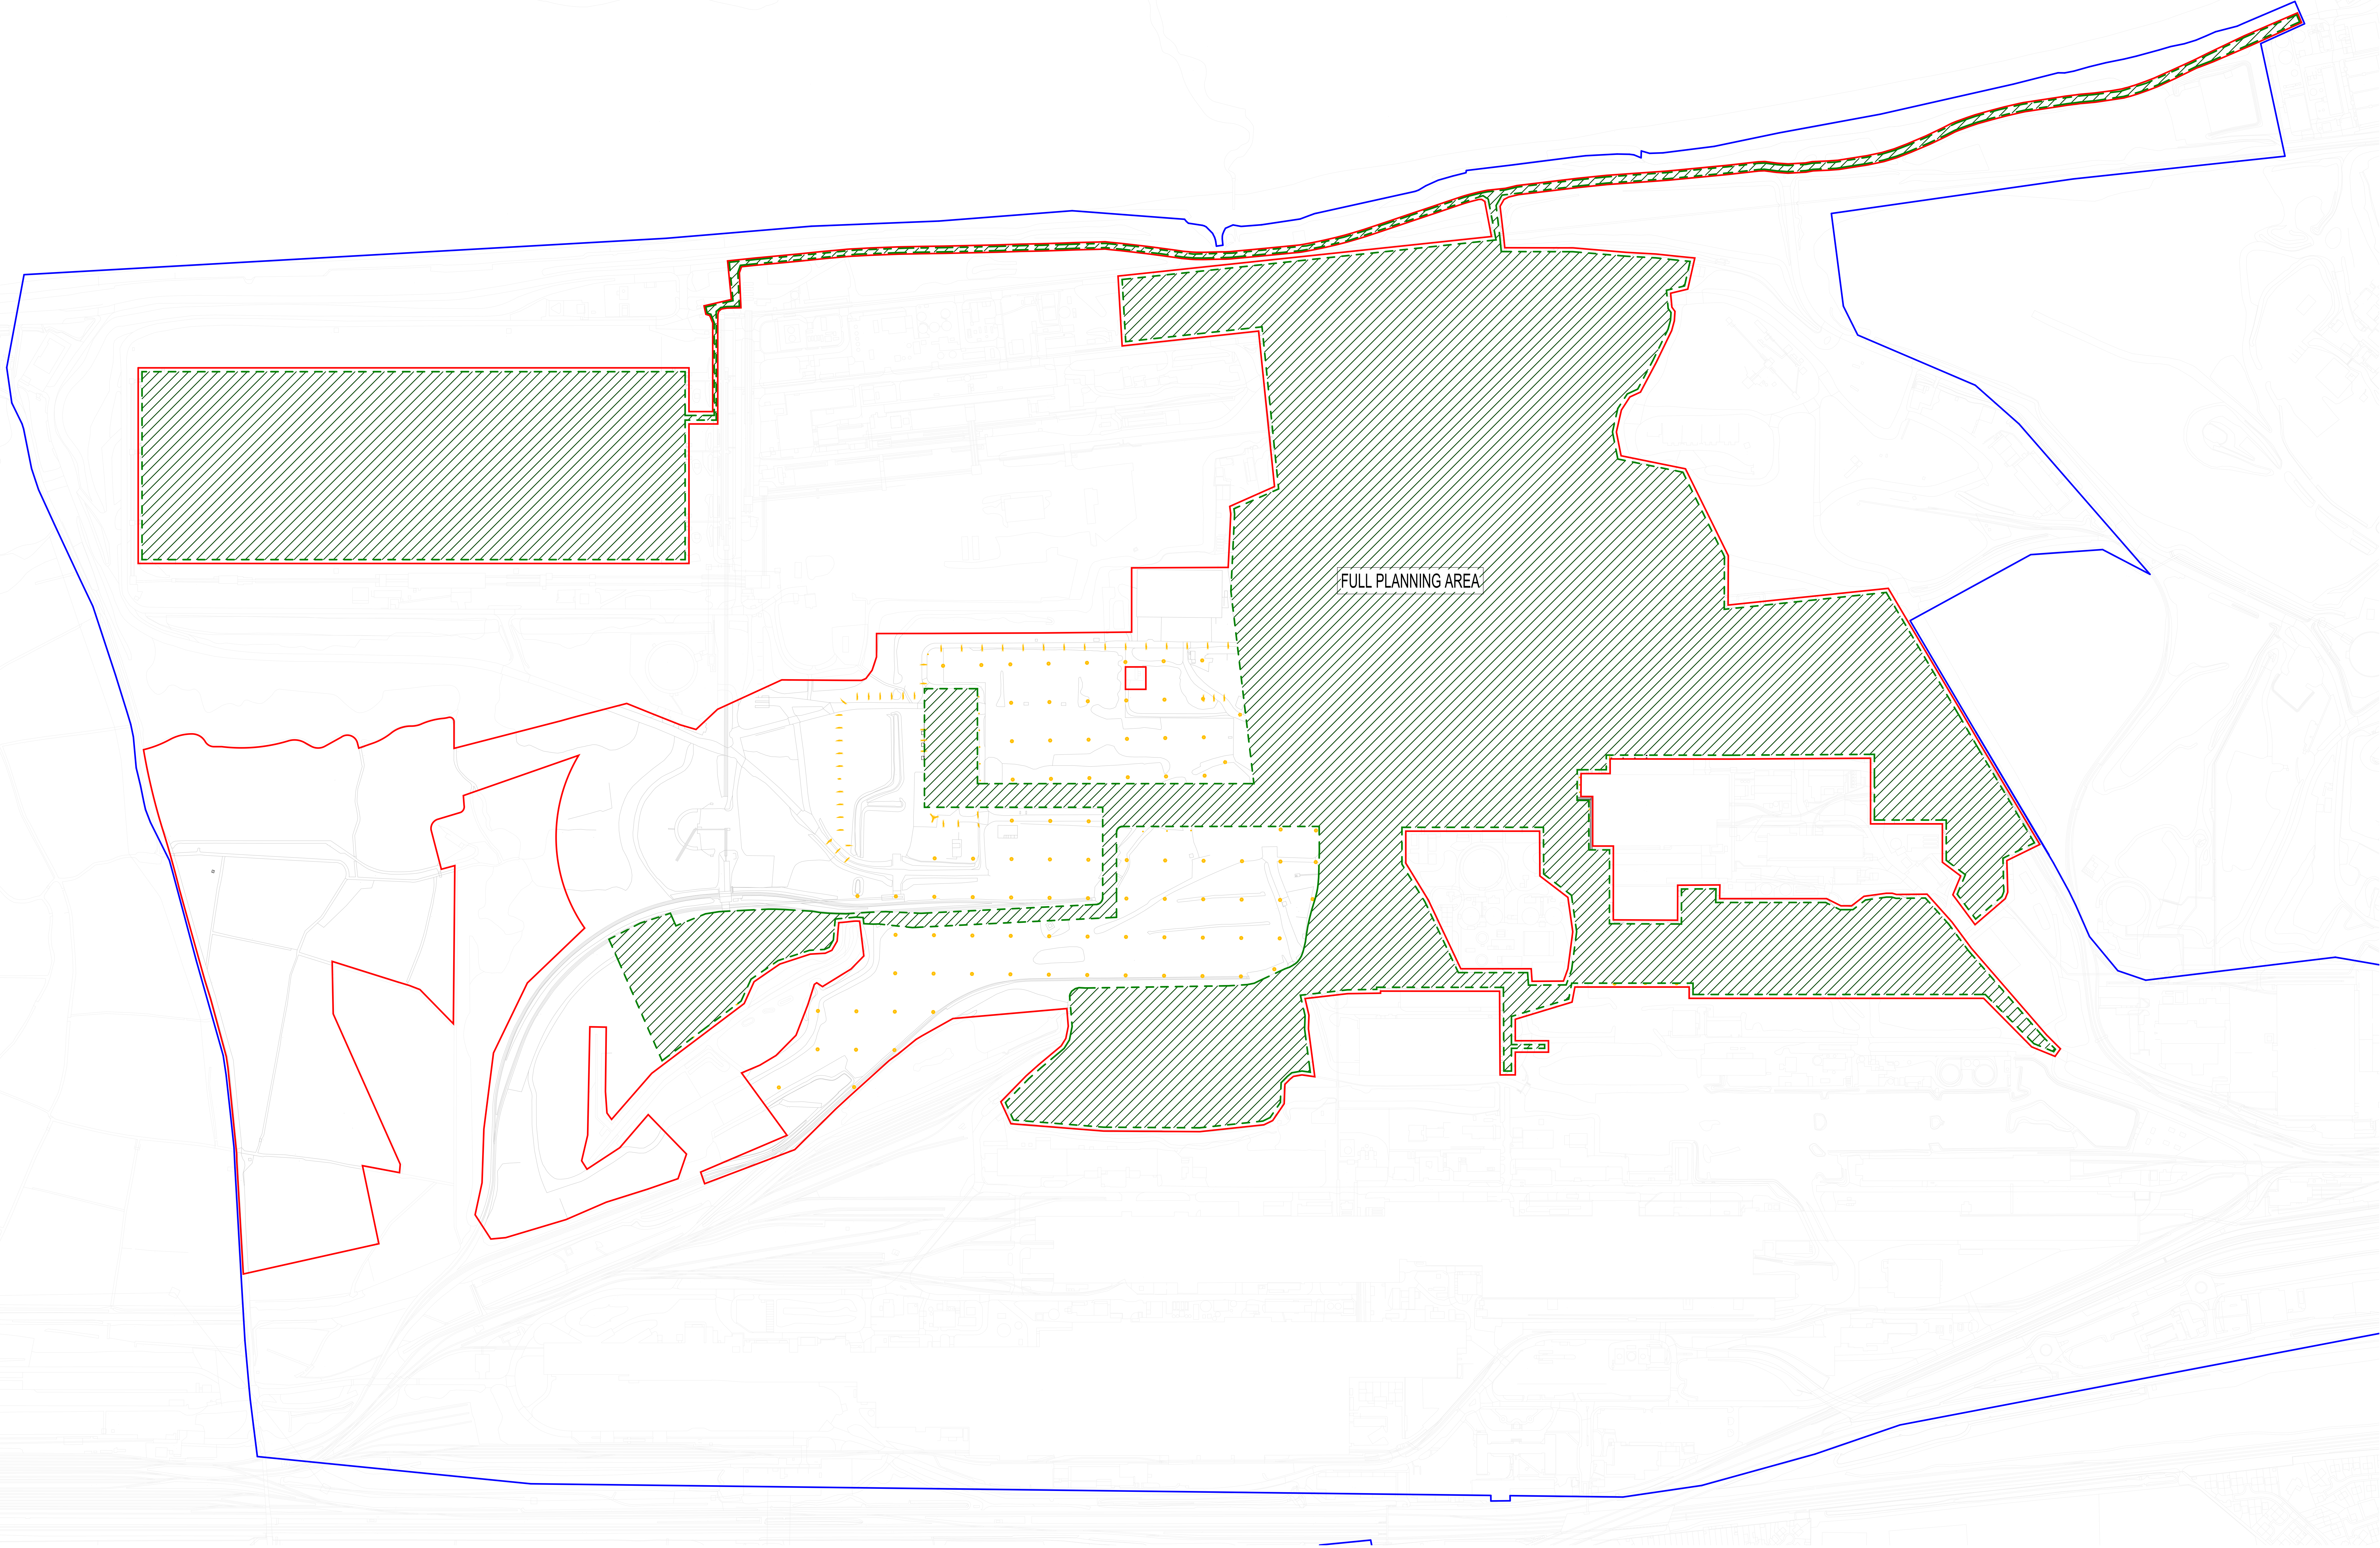

PROJ	Initial Issue	01/11/2024
REV	DESCRIPTION DRAWN BY CHECKED BY APPROVED BY	DATE
RIBA	PLAN OF WORK WORKSTAGE	LEVEL OF MODEL DEFINITION (LOD)
Stage 1	Initial Coordinate	LOD 1 - Approximate Model

PURPOSE OF ISSUE	SUITABLE FOR	STATUS OF SUSTAINABILITY
Information	Information	Delivery Team Information

CUSTOMER
Tata Steel UK Limited (Tata Steel)



CARDIFF 029 2052 8140
LONDON 0207 130 3560
WREXHAM 01978 357 887
www.lawray.co.uk

PROJECT TITLE
EAF PROJECT, PORT TALBOT

DRAWING TITLE
Indicative Lighting Layout - Outline

PROJECT No 20007 SCALE @ A0 As Indicated

DRAWING No	100	Project Number	1000	Scale	1:3000	Revision	1
REVISIONS							
REVISIONS							

SCALE
Registered Office: Oswestry, Shropshire, UK. Tel: 01691 501111. Fax: 01691 501112. Email: info@lawray.co.uk

Indicative Lighting Layout - Outline
1:3000