


Construction Design and Management Regulations
Design risk assessments are carried out throughout the design stages of the project in accordance with company procedures and standards. These assessments provide an overview of the project in design and use of the construction to be built, and the associated risks to the project. The design is to be carried out in accordance with the Construction Design and Management Regulations 2015 and all applicable health and safety legislation as currently amended.

- Street Light
- High Mast
- Flood Light

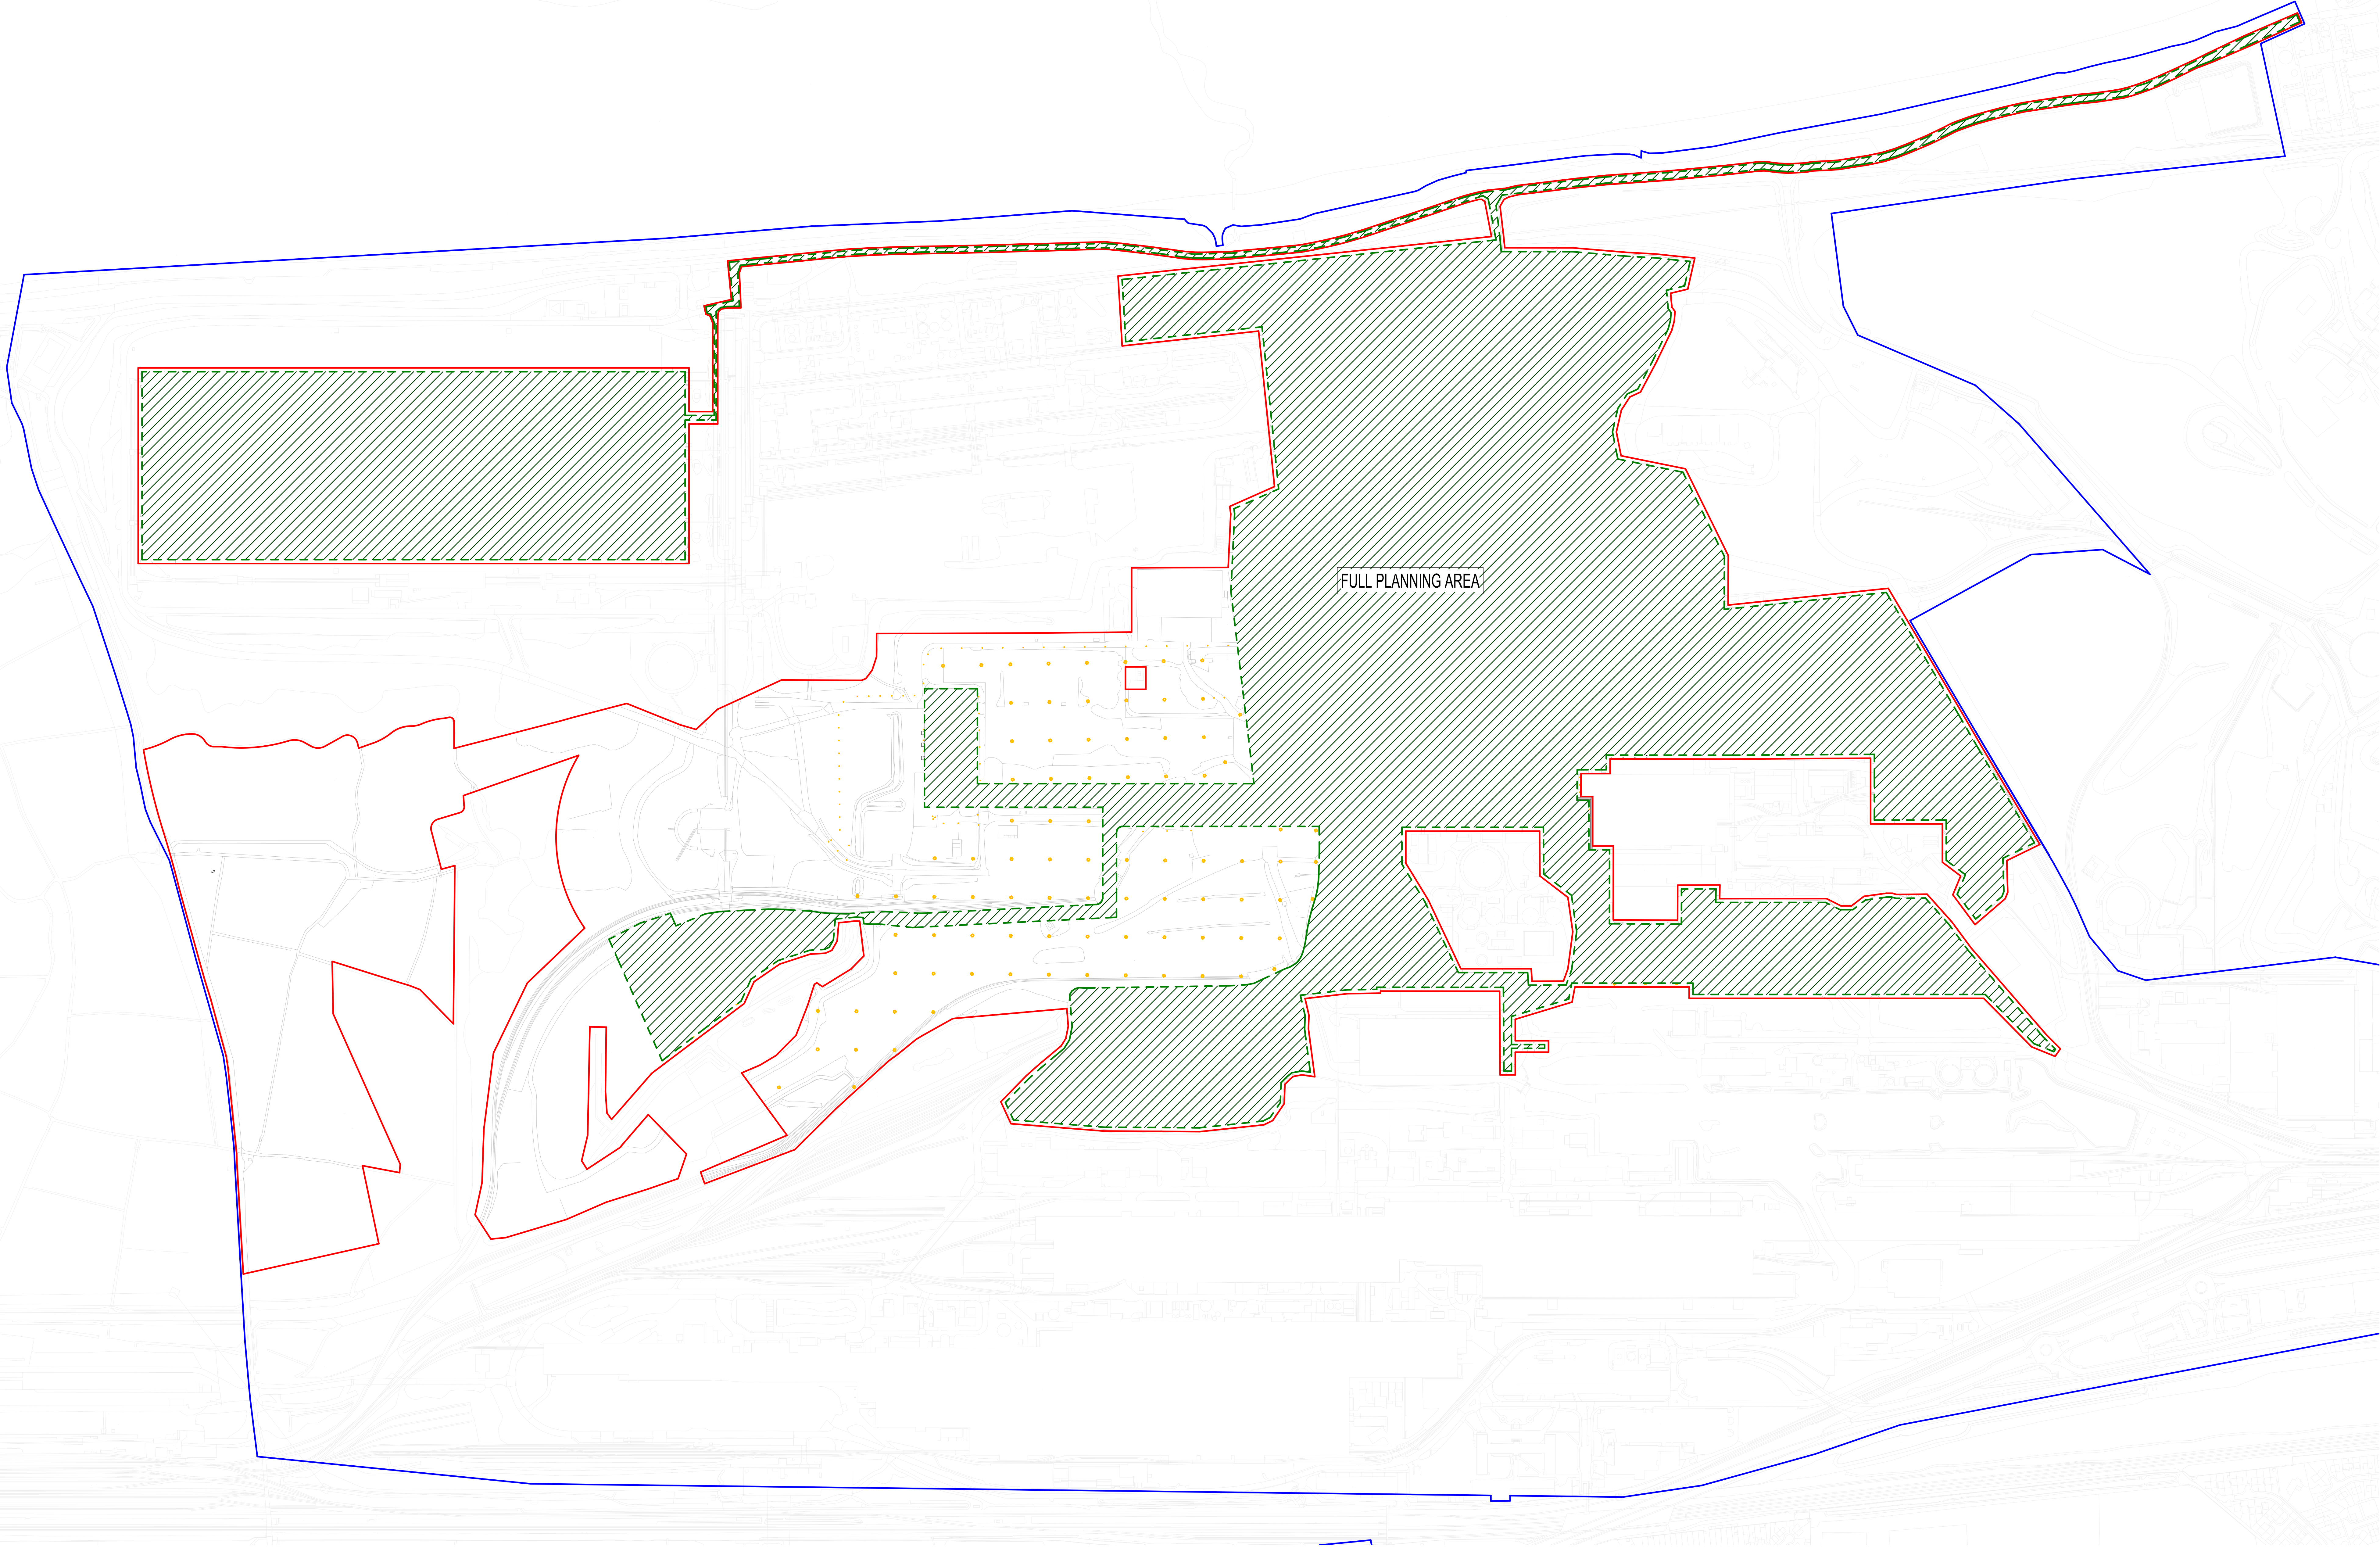

PROJ	Initial Issue	01/11/2024
REV	DESCRIPTION DRAWN BY CHECKED BY APPROVED BY	DATE
RIBA	PLAN OF WORK WORKSTAGE	LEVEL OF MODEL DEFINITION (LAD)
Stage 1	Spatial Coordinate	LAD 1 - Approach Model

PURPOSE OF ISSUE	SUITABLE FOR	STATUS OF SUSTAINABILITY
Information	Information	Status 02 - Delivery Team Information



CARDIFF 029 2052 8140
LONDON 0207 138 3560
WREXHAM 01978 357 887
www.lawray.co.uk

CLIENT
Tata Steel UK Ltd.

PROJECT TITLE
EAF PROJECT, PORT TALBOT

DRAWING TITLE
Indicative Lighting Layout - Outline

PROJECT No. 20007 SCALE @ A0 As Indicated

DRAWING No.	100	Project Number	1000	Scale	1:3000	Revision	01
REVISION		Project Name	EAF PROJECT, PORT TALBOT	Project Location	WREXHAM	Project Date	01/11/2024
REVISION		Project Name	EAF PROJECT, PORT TALBOT	Project Location	WREXHAM	Project Date	01/11/2024

DO NOT
SCALE
Any discrepancy or query concerning this drawing should be referred to the Architect
Copyright © LAWRAY LIMITED
Registered Office: Oswestry, Shropshire, CH21 3JG
Reg. Co. No. 2591755 VAT Reg. No. 59424635

Indicative Lighting Layout - Outline
1:3000