


Construction Design and Management Regulations
Design risk assessments are carried out throughout the design stages of the project in accordance with company procedures and standards. These assessments provide all areas of the project to be designed to design and use of the construction to be built and the associated risks to be managed. The design is to be carried out in accordance with the Construction Design and Management Regulations 2015 and all applicable health and safety legislation as currently amended.

- Street Light
- High Mast
- Flood Light

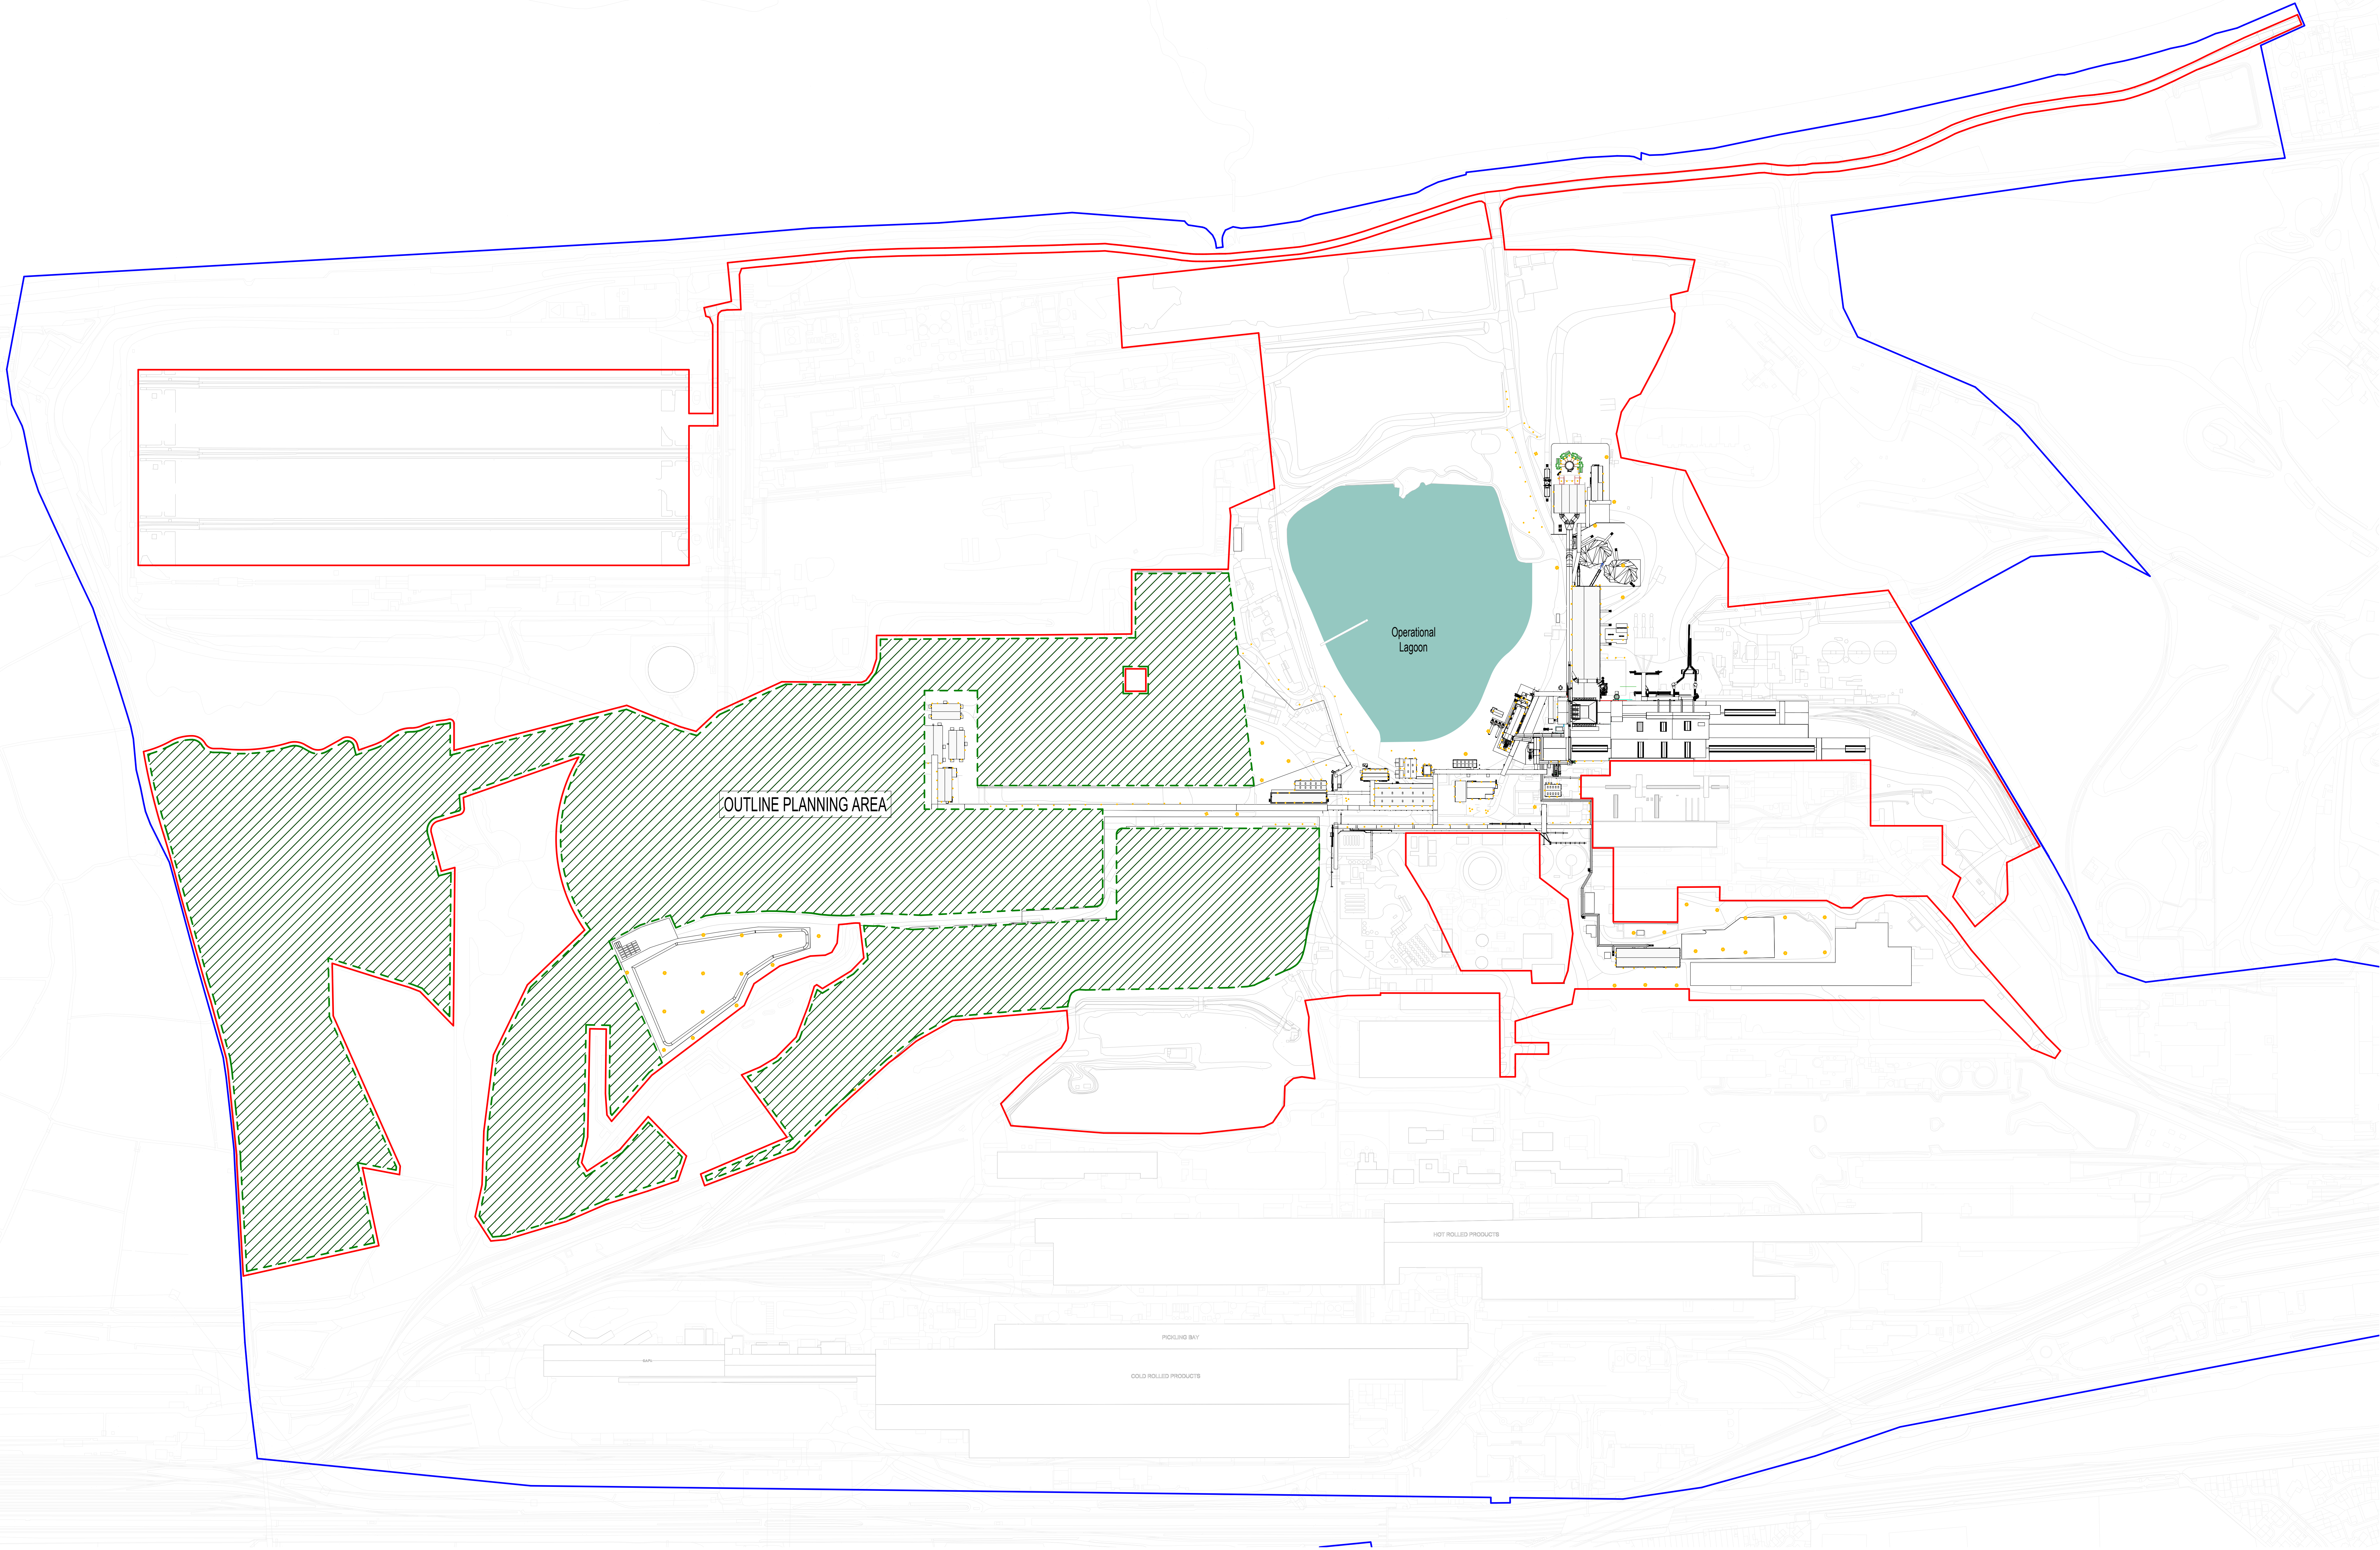

PROJ. Initial Issue	01/11/2024
REV. DESCRIPTION DRAWN BY CHECKED BY APPROVED BY DATE	
RIBA PLAN OF WORK WORKSTAGE	LEVEL OF MODEL DEFINITION (LOD)
Stage 1 - Spatial Coordinate	LOD 1 - Approach Model

PURPOSE OF ISSUE - SUSTAINABLE FOR	STATUS OF SUSTAINABILITY
Information	Status 01 - Delivery Team Information



CARDIFF 029 2052 8140
LONDON 0207 138 3550
WREXHAM 01978 357 887
www.lawray.co.uk

CLIENT
Tata Steel UK Ltd.

PROJECT TITLE
EAF PROJECT, PORT TALBOT

DRAWING TITLE
Proposed Lighting Layout - Full

PROJECT No	SCALE @ A0
20007	As Indicated

DRAWING No	REV. DESCRIPTION	DATE	BY	CHKD	APPD	REVISION
00001	0001	01/11/2024	0001	0001	0001	0001
00001	0001	01/11/2024	0001	0001	0001	0001

DO NOT
SCALE
Any discrepancy or query concerning this drawing should be referred to the Architect
Copyright © LAWRAY LIMITED
Registered Office: Osney Mead, Oxford, OX2 0EL, UK. Tel: 01865 206000. Fax: 01865 206001. Email: info@lawray.co.uk

Proposed Lighting Layout - Full
1:3000