


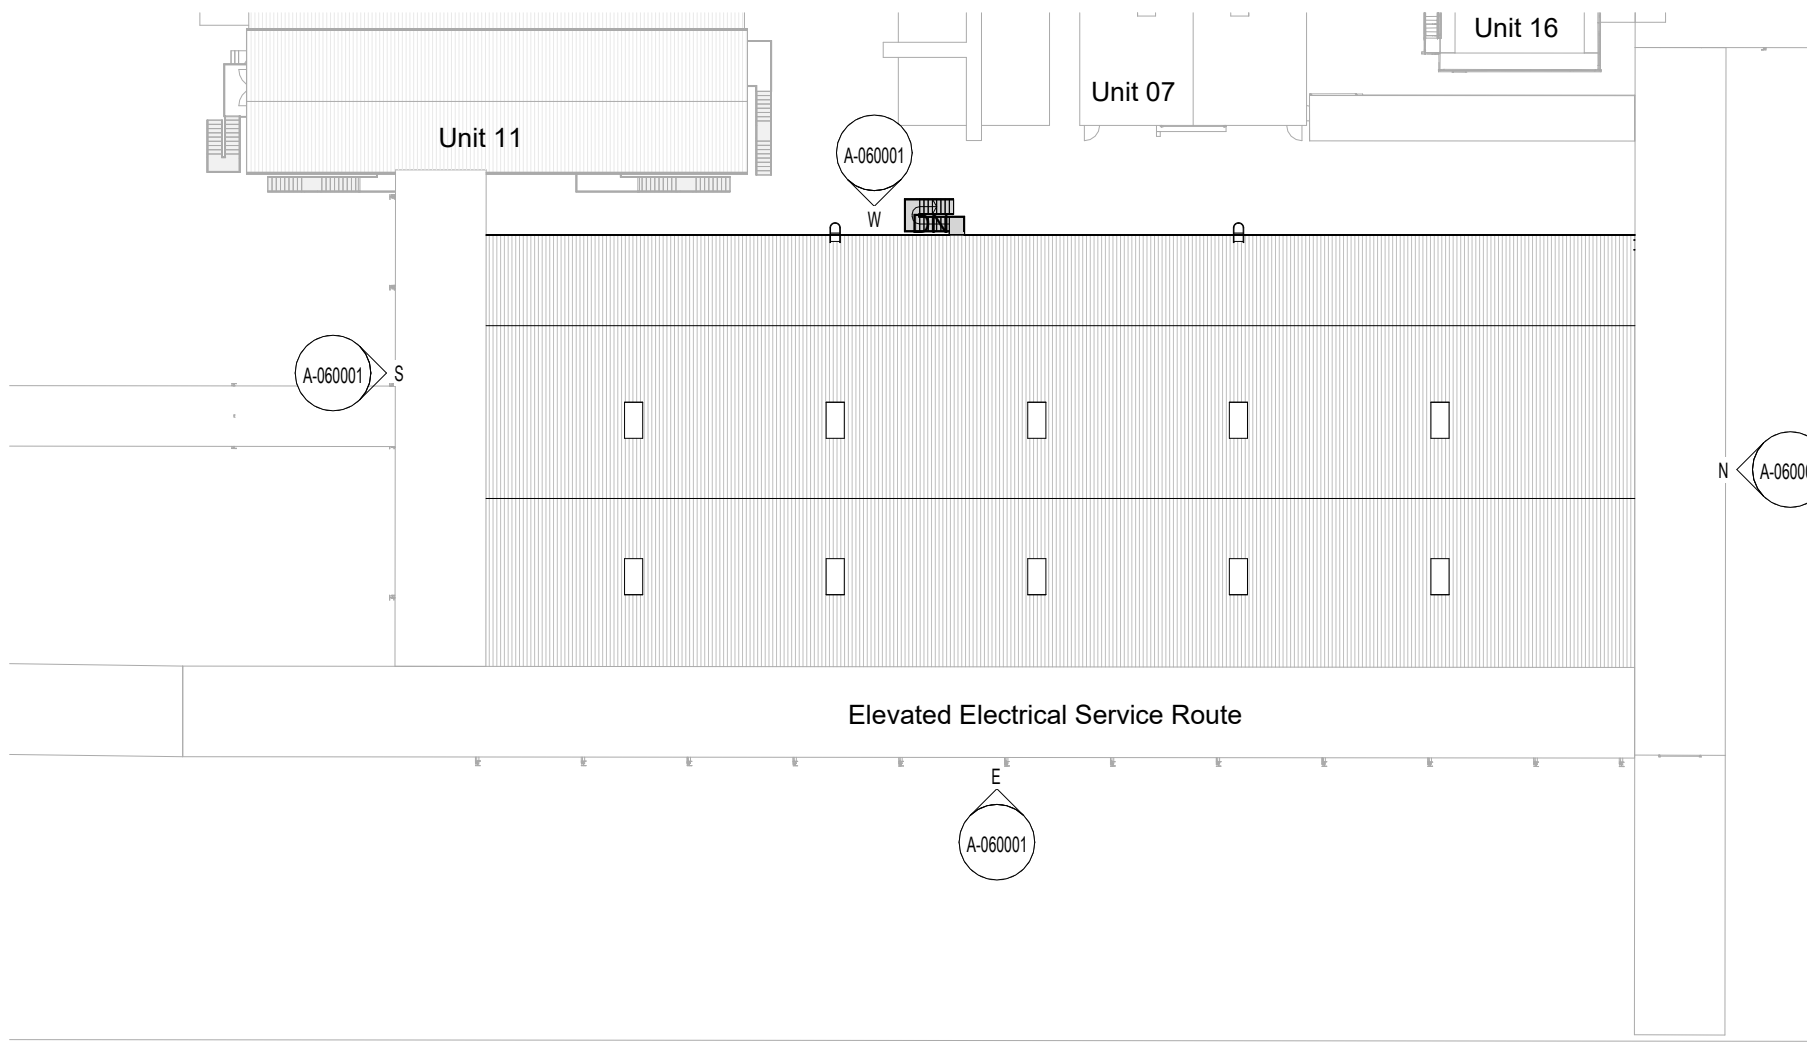


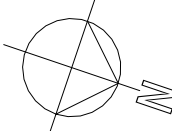


P Unit 08 - Primary Pump House
1 : 500

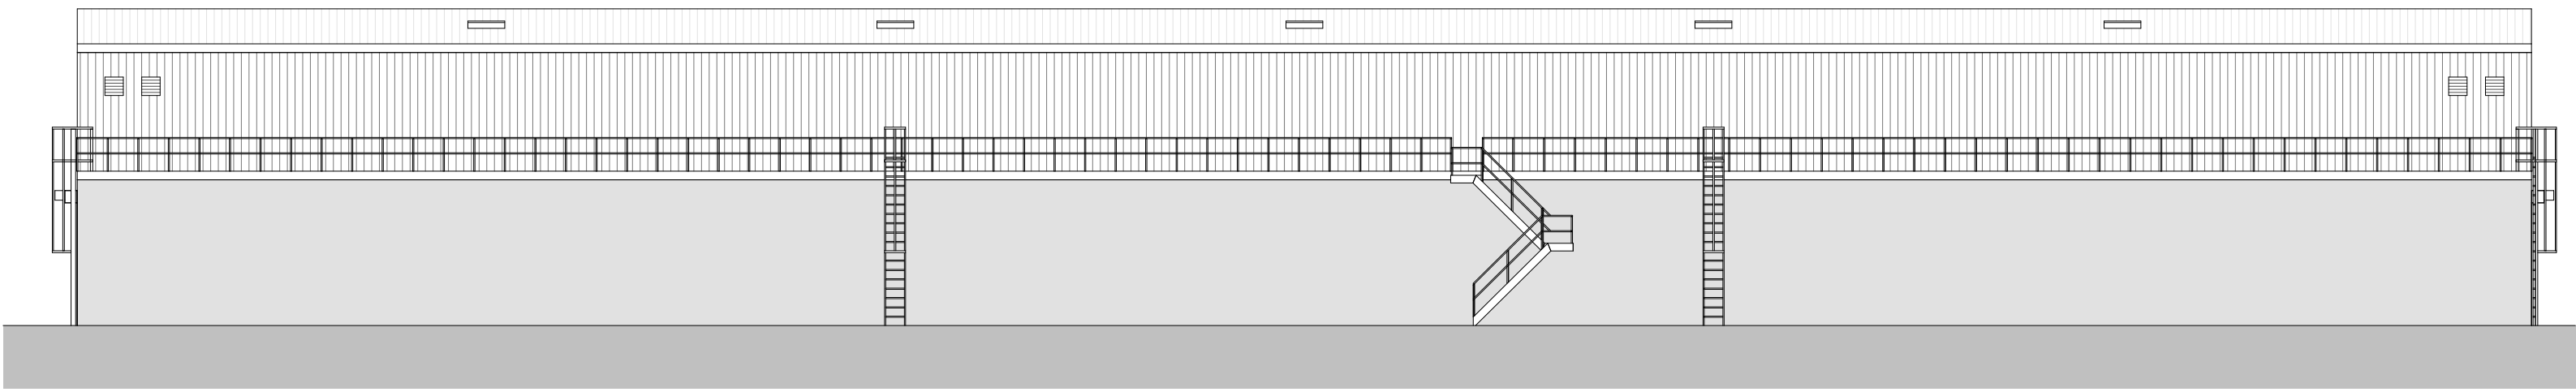


W West Elevation
1 : 200

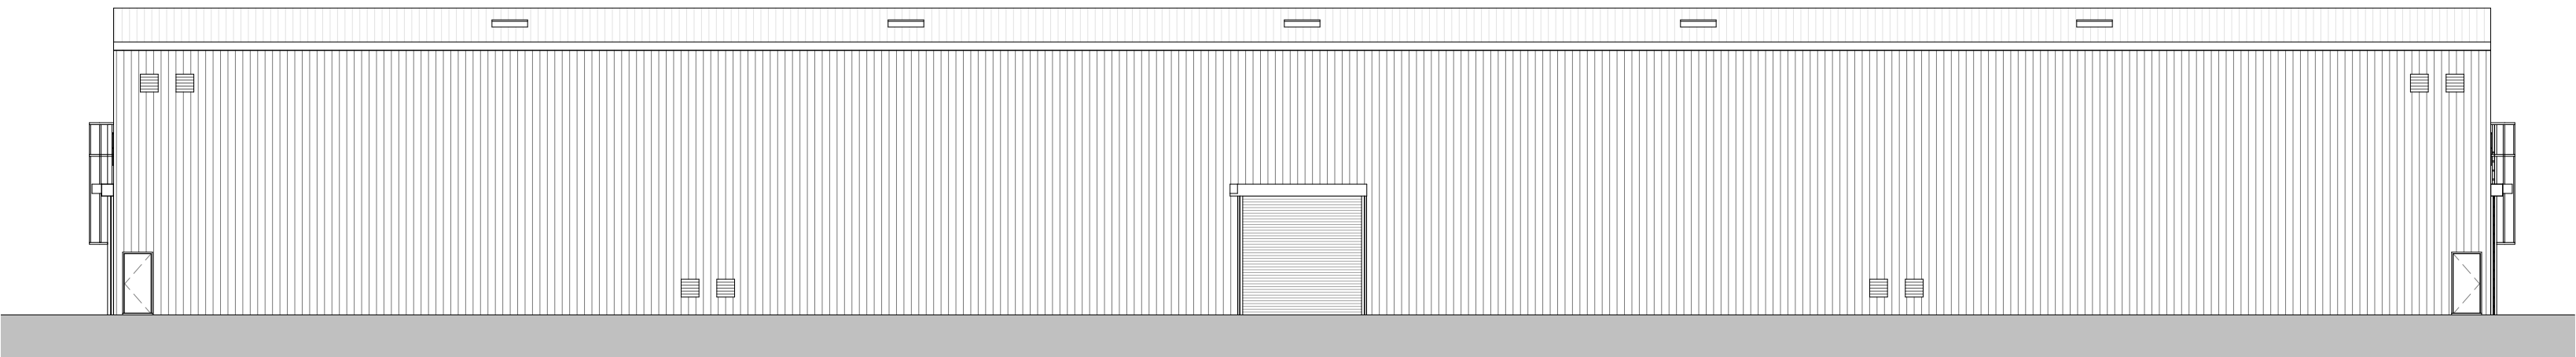


E East Elevation
1 : 200

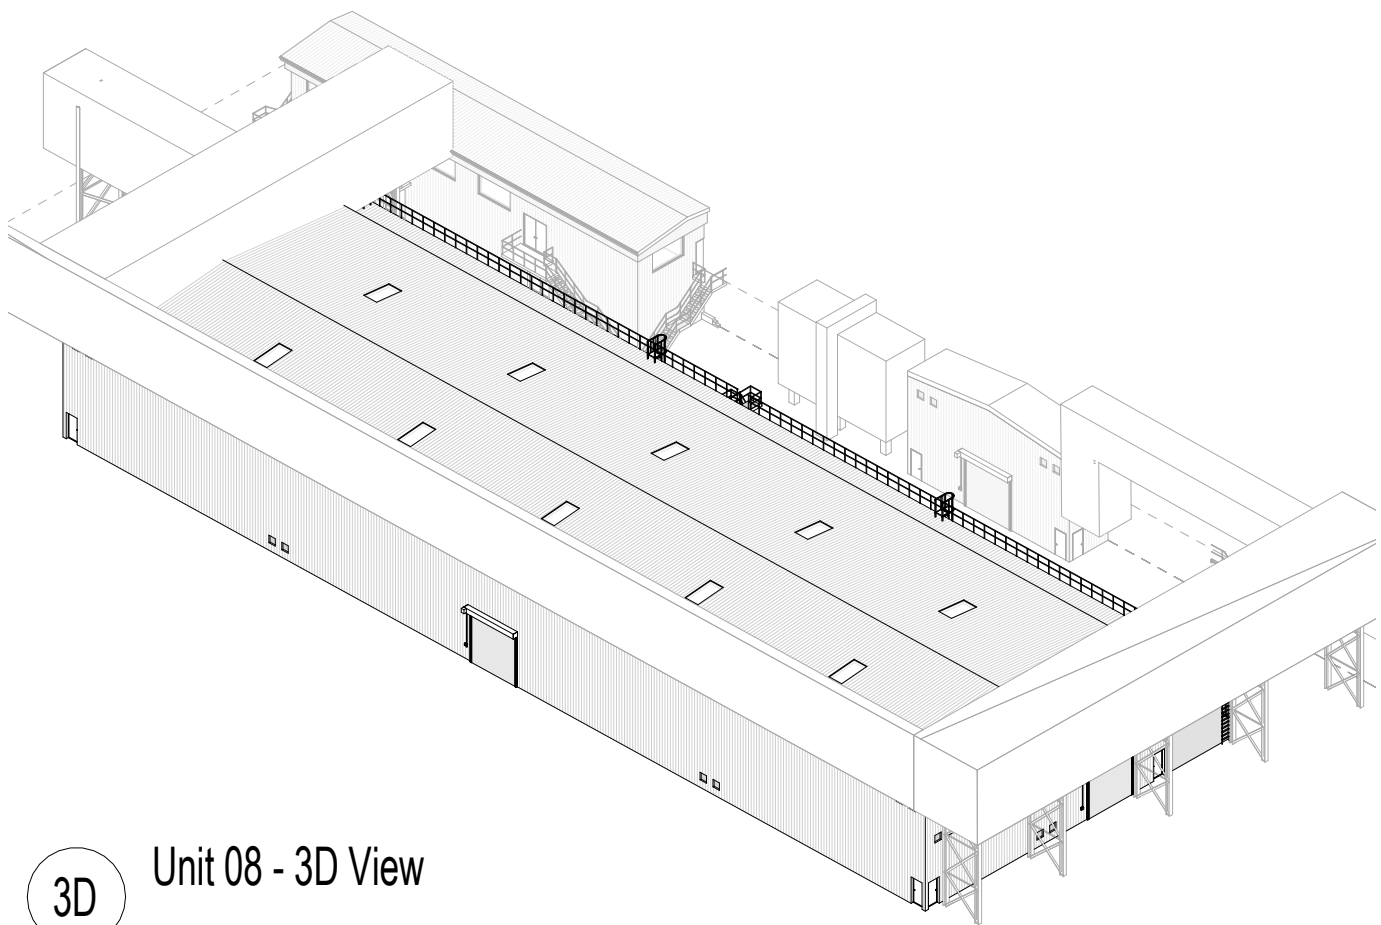

Unit 08 - 3D View

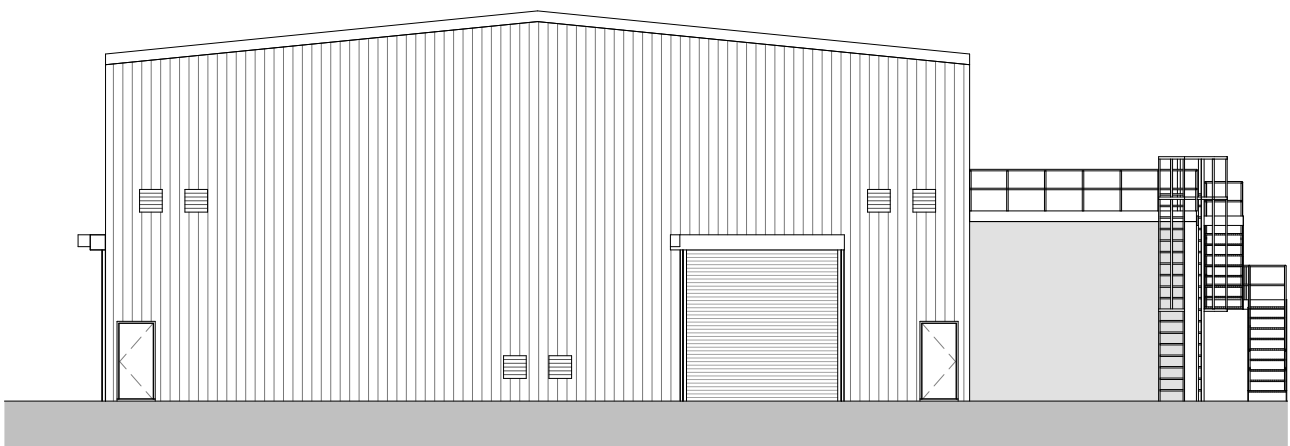


N North Elevation
1 : 200

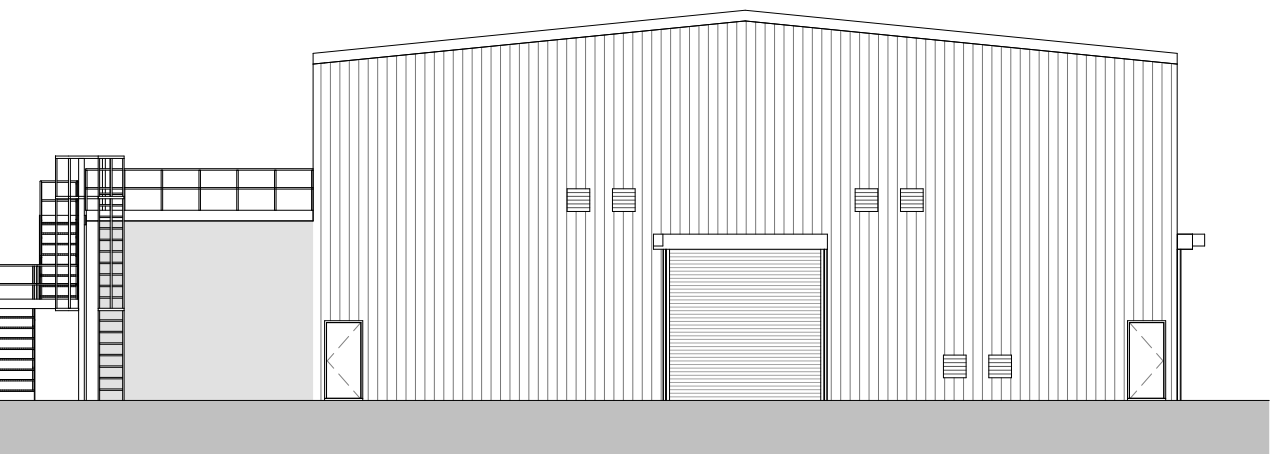

S South Elevation
1 : 200

Construction (Design and Management) Regulations

Design risk assessments are carried out throughout the design stage of this project in accordance with company procedures and manuals. Where reasonably possible all areas of risk applicable to design and use of the construction have been identified and then eliminated, mitigated or accepted as a residual risk. Note that general risks of which a competent designer or contractor should be aware are not included. This drawing is to be used in conjunction with the Pre-construction Information and all related documents prepared in accordance with the current Construction (Design and Management) Regulations 2015 and all applicable Health and Safety legislation as currently amended.

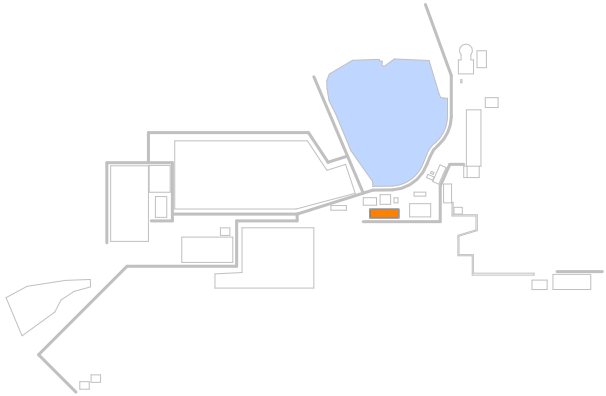

Water cooling plant containing pumps, heat exchangers, and equipment for 5 closed circuit cooling systems

P04 Materiality Clarified 15/10/2024

P03 Updated following NPT comments 05/09/2024

P02 Issue to NPT 23/08/2024

P01 Incorporating TUR Comments 15/07/24

P00 Initial Issue 28/06/24

REV. DESCRIPTION | DRAWN BY | CHECKED BY | APPROVED BY | DATE

RIBA PLAN OF WORK WORKSTAGE LEVEL OF MODEL DEFINITION (LoD)

Stage 3 - Spatial Coordination LoD 3 - Approximate Model

PURPOSE OF ISSUE - SUITABLE FOR ... STATUS or SUITABILITY

Planning Submission Status S2 - Delivery Team Information

lawray architects

CARDIFF 029 2052 8140
LONDON 0207 138 3560
WREXHAM 01978 357 887
www.lawray.co.uk
CLIENT
Tata Steel UK Ltd.

PROJECT TITLE
EAF PROJECT, PORT TALBOT

DRAWING TITLE
Unit 08 - Primary Pump House - Proposed GAS

PROJECT No 20007 SCALE @ A1 As indicated

DRAWING No 1150 Project Originator Volume Level Type Role Number
1881762007 18800 Project Originator Functional Spatial Form Discipline Number
42/2018/1 18/04/2018/1

EAF-LAW-08-X-DR-A-060001 P04

DO NOT Any discrepancy or query concerning this drawing should be referred to the Architect. Copyright © LAWRAY LIMITED

SCALE Registered Office: Greenmeadow Springs, 1 Cae Gwydd, Trefyniolas, CARDIFF CF15 7AB
Reg. Co. No. 2724178. VAT Reg. No. 134 2146 06