


# Superseded

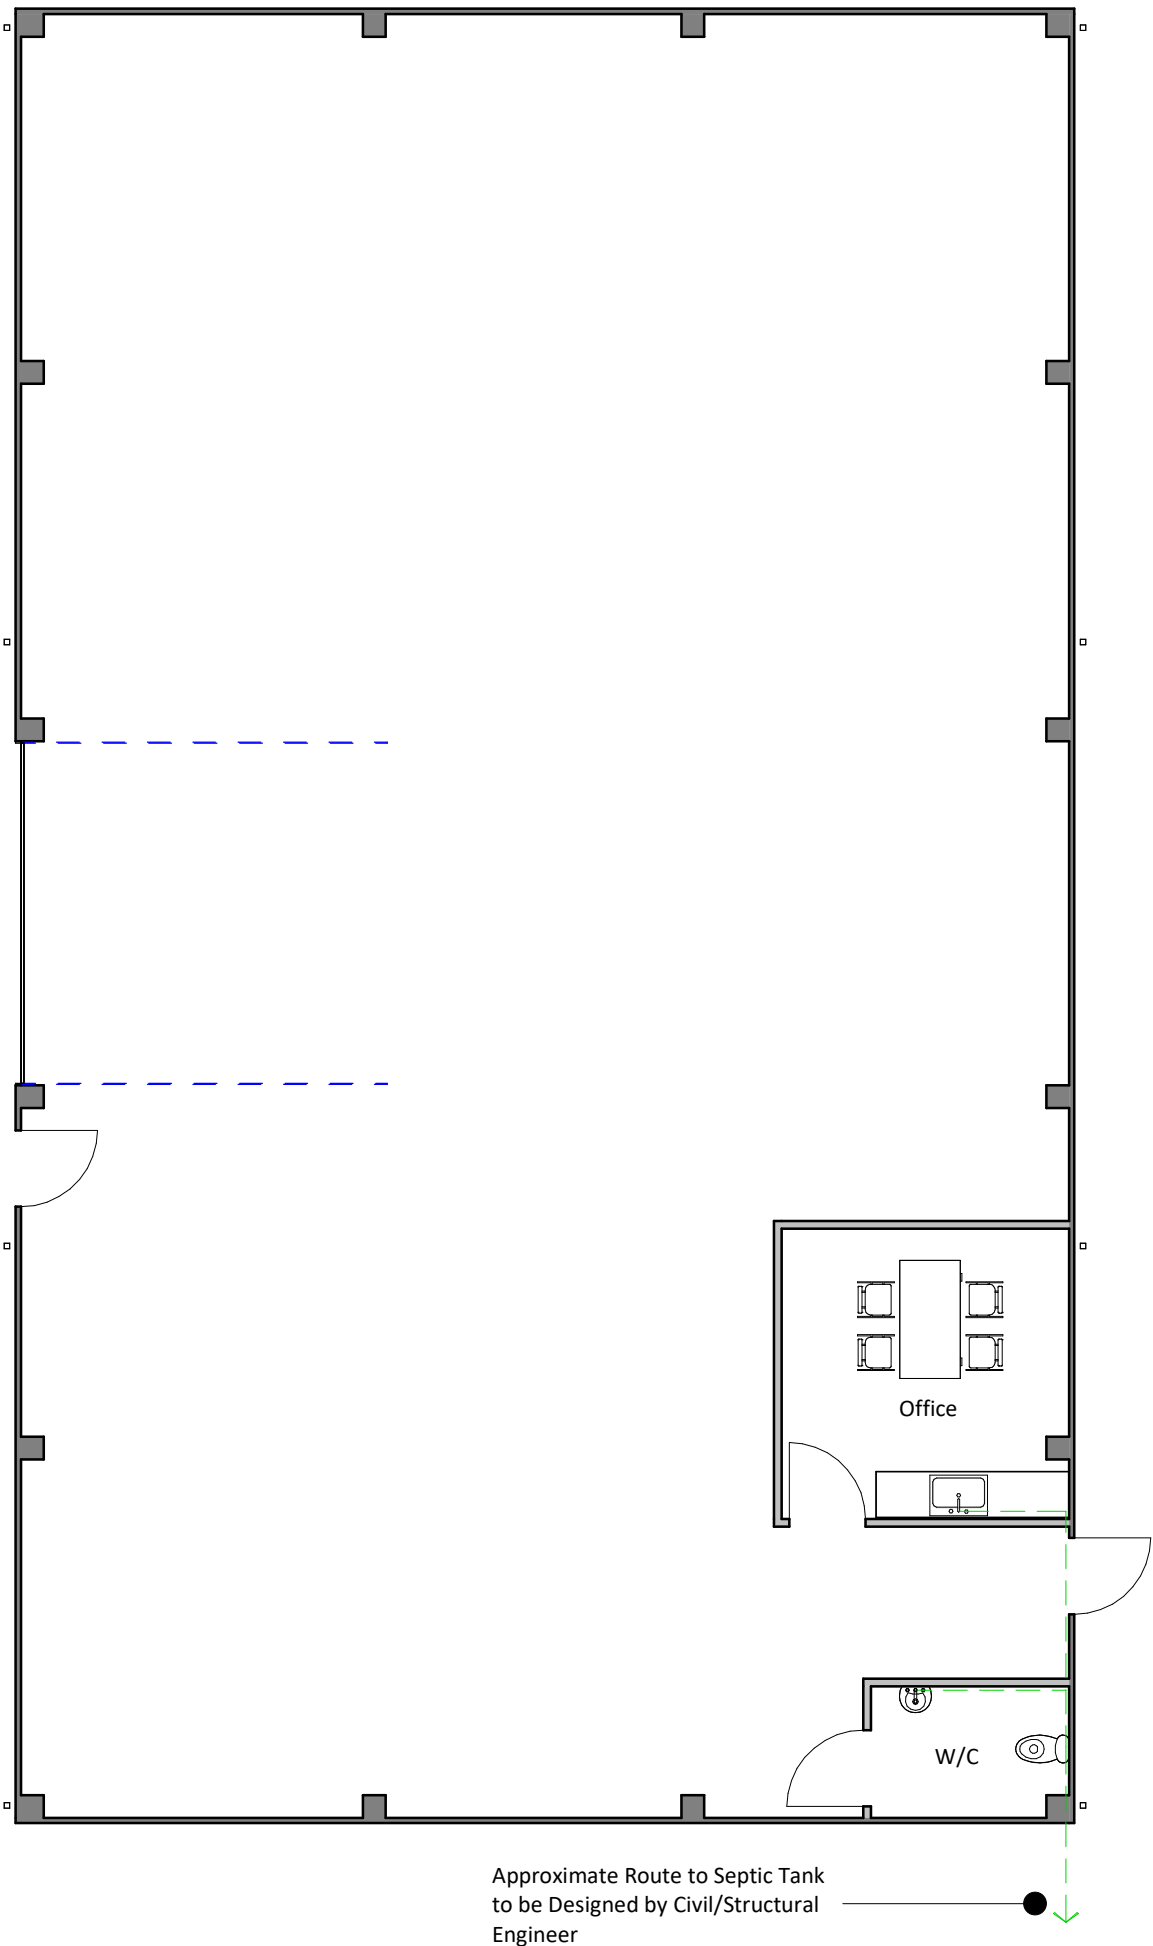

darkin

architects

drawing on  
experience

www.darkinarchitects.com

01554 778 730  
16 Queen Victoria Road, SA15 2TL

02921 197 196  
143 Clifton Street, Cardiff, CF24 1LZ

RIBA



Chartered Practice

NOTES

| No. | Description          | By  | Date     |
|-----|----------------------|-----|----------|
| A   | Materials Amended    | SJC | 18/09/19 |
| B   | Office & W/C Added   | AJW | 19/09/19 |
| C   | Unit Size Amended    | SJC | 20/12/19 |
| D   | Revised Floor Layout | SJC | 08/01/20 |
|     |                      |     |          |

THIS DRAWING IS THE COPYRIGHT OF DARKIN ARCHITECTS AND MAY NOT BE COPIED, ALTERED OR REPRODUCED IN ANY FORM OR PASSED TO A THIRD PARTY WITHOUT THEIR CONSENT. DIMENSIONS MUST BE CHECKED AND VERIFIED ON SITE AND ANY DISCREPANCIES SHOULD BE REPORTED TO THE ARCHITECT. THIS DRAWING MUST NOT BE SCALED AND SHOULD BE READ IN CONJUNCTION WITH ALL OTHER CONSULTANT'S DRAWINGS. IF IN DOUBT ASK FOR CONFIRMATION.

CLIENT: Absolute Scaffolding

PROJECT: Industrial Units

PROJECT ADDRESS: Land to south of Neath Road B4242 SA11 4DL

DRAWING TITLE: Floor Plan

DRAWN BY

SJC

CHECKED BY

DLD

© Copyright Darkin Architects 2019

PROJECT REF

NC074

DRAWING

101

SCALE

1 : 100

PAPER SIZE

A3

REVISION

D

DATE

12/09/19