



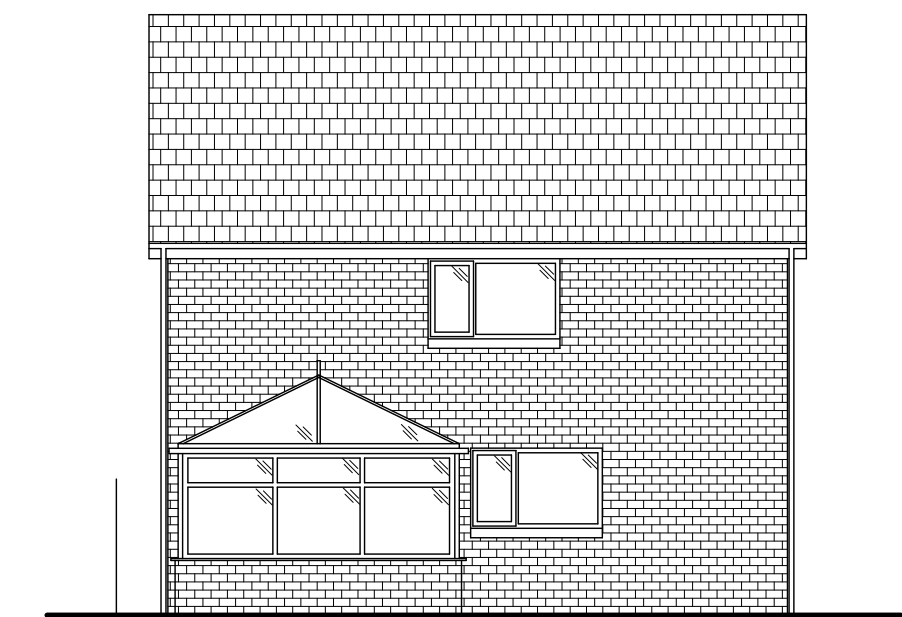


Existing Rear Elevation (West) Scale 1 : 100

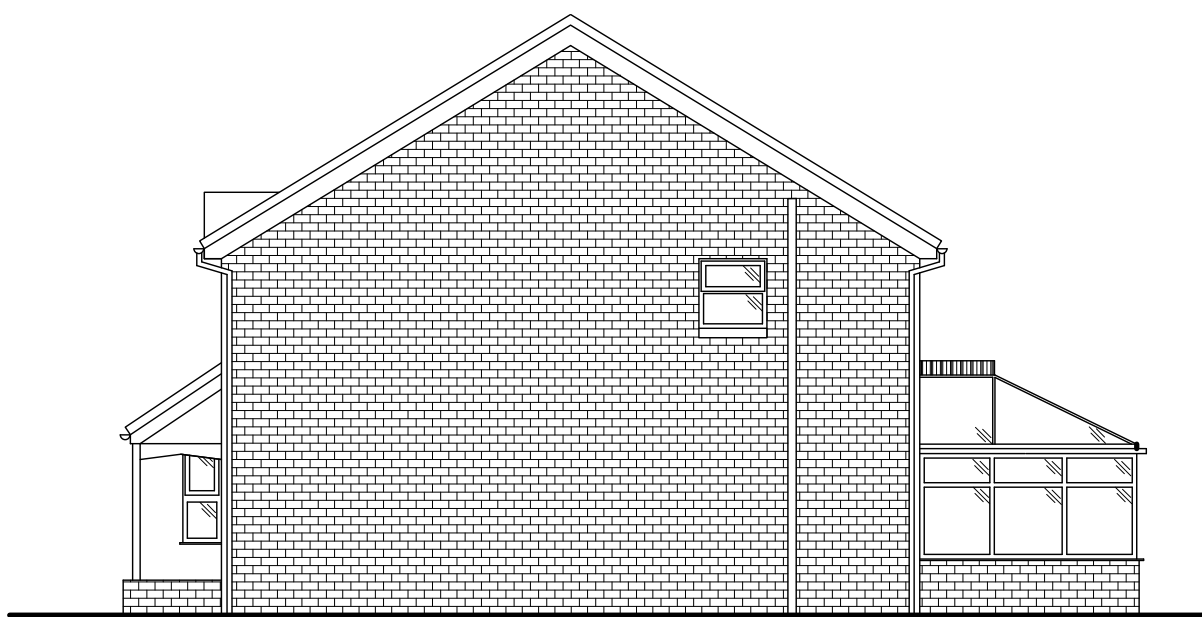


Existing Side Elevation (South) Scale 1 : 100



Existing Side Elevation (North) Scale 1 : 100

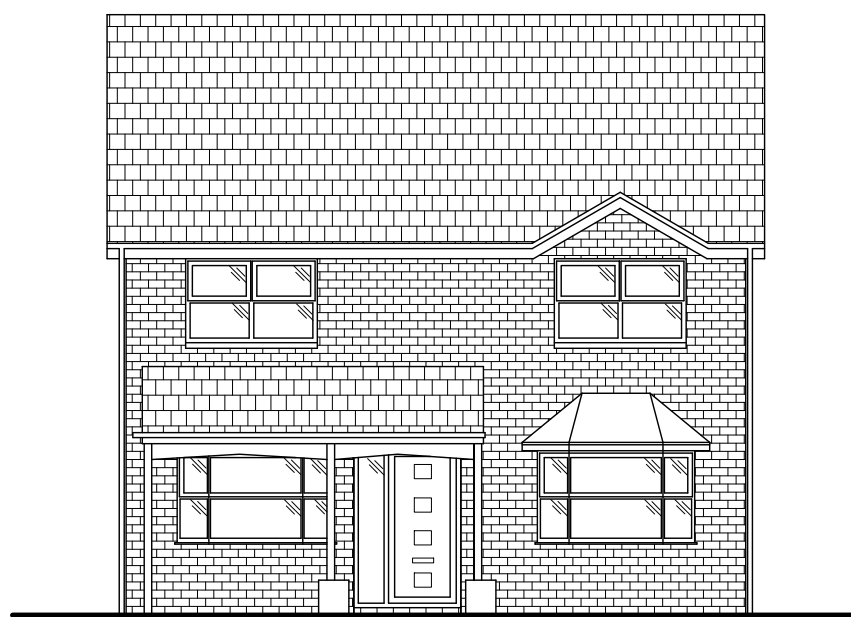


Existing Front Elevation (East) Scale 1 : 100

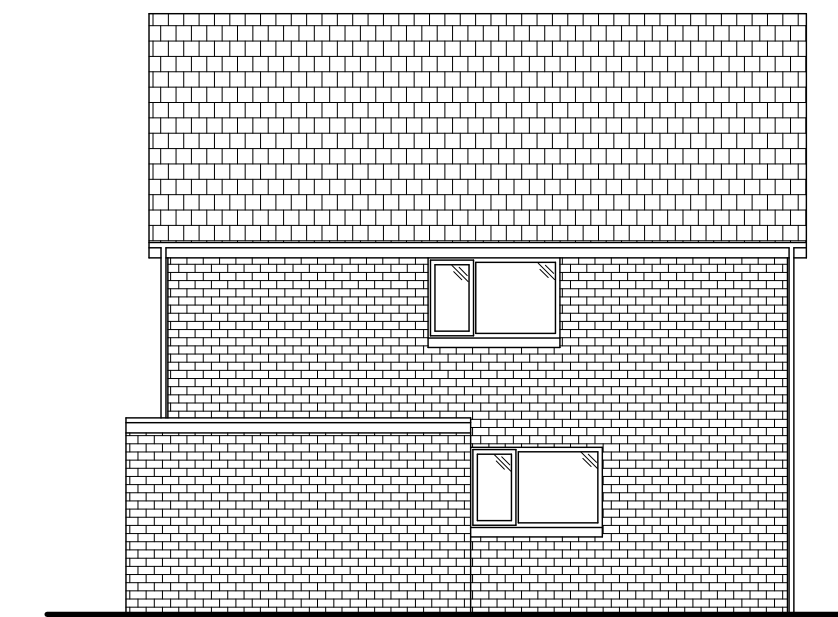


Proposed Rear Elevation (West) Scale 1 : 100



Proposed Side Elevation (South) Scale 1 : 100

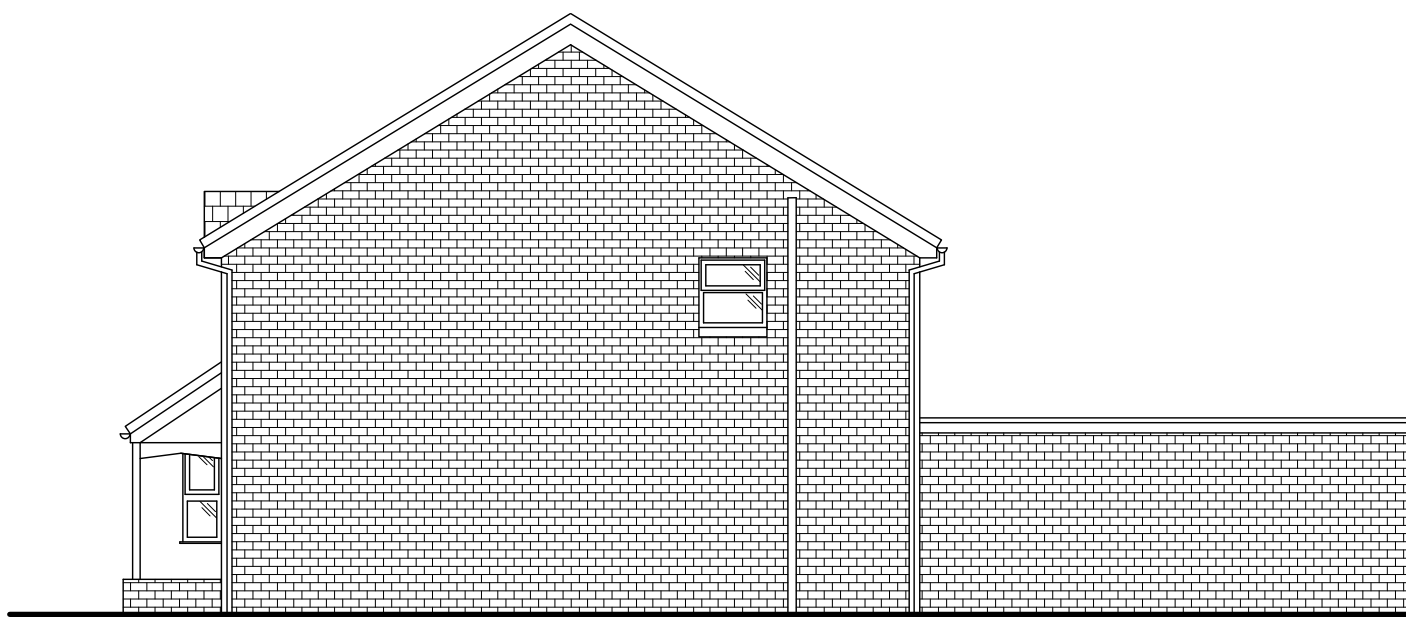


Proposed Side Elevation (North) Scale 1 : 100

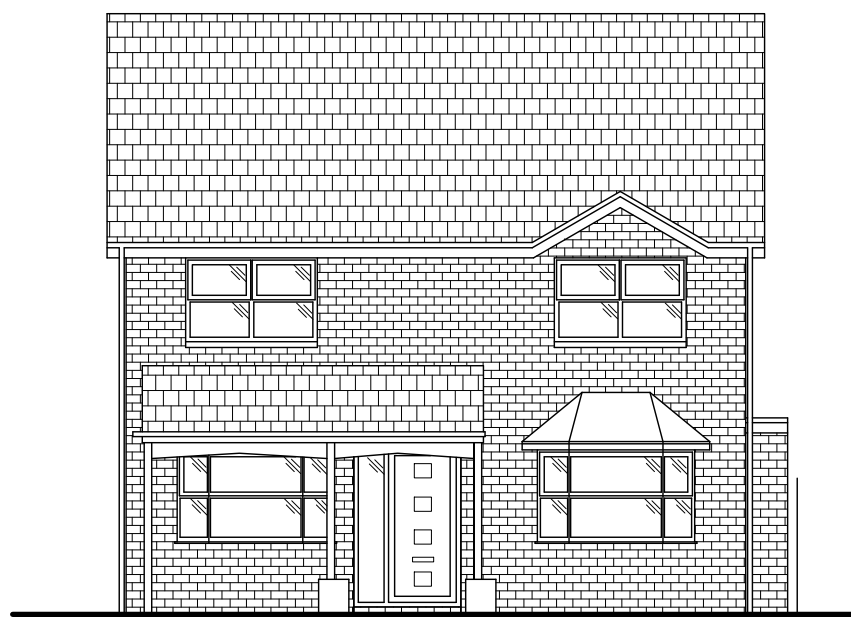


Proposed Side Elevation (East) Scale 1 : 100

Existing Ground
Floor Plan
Scale 1 : 50

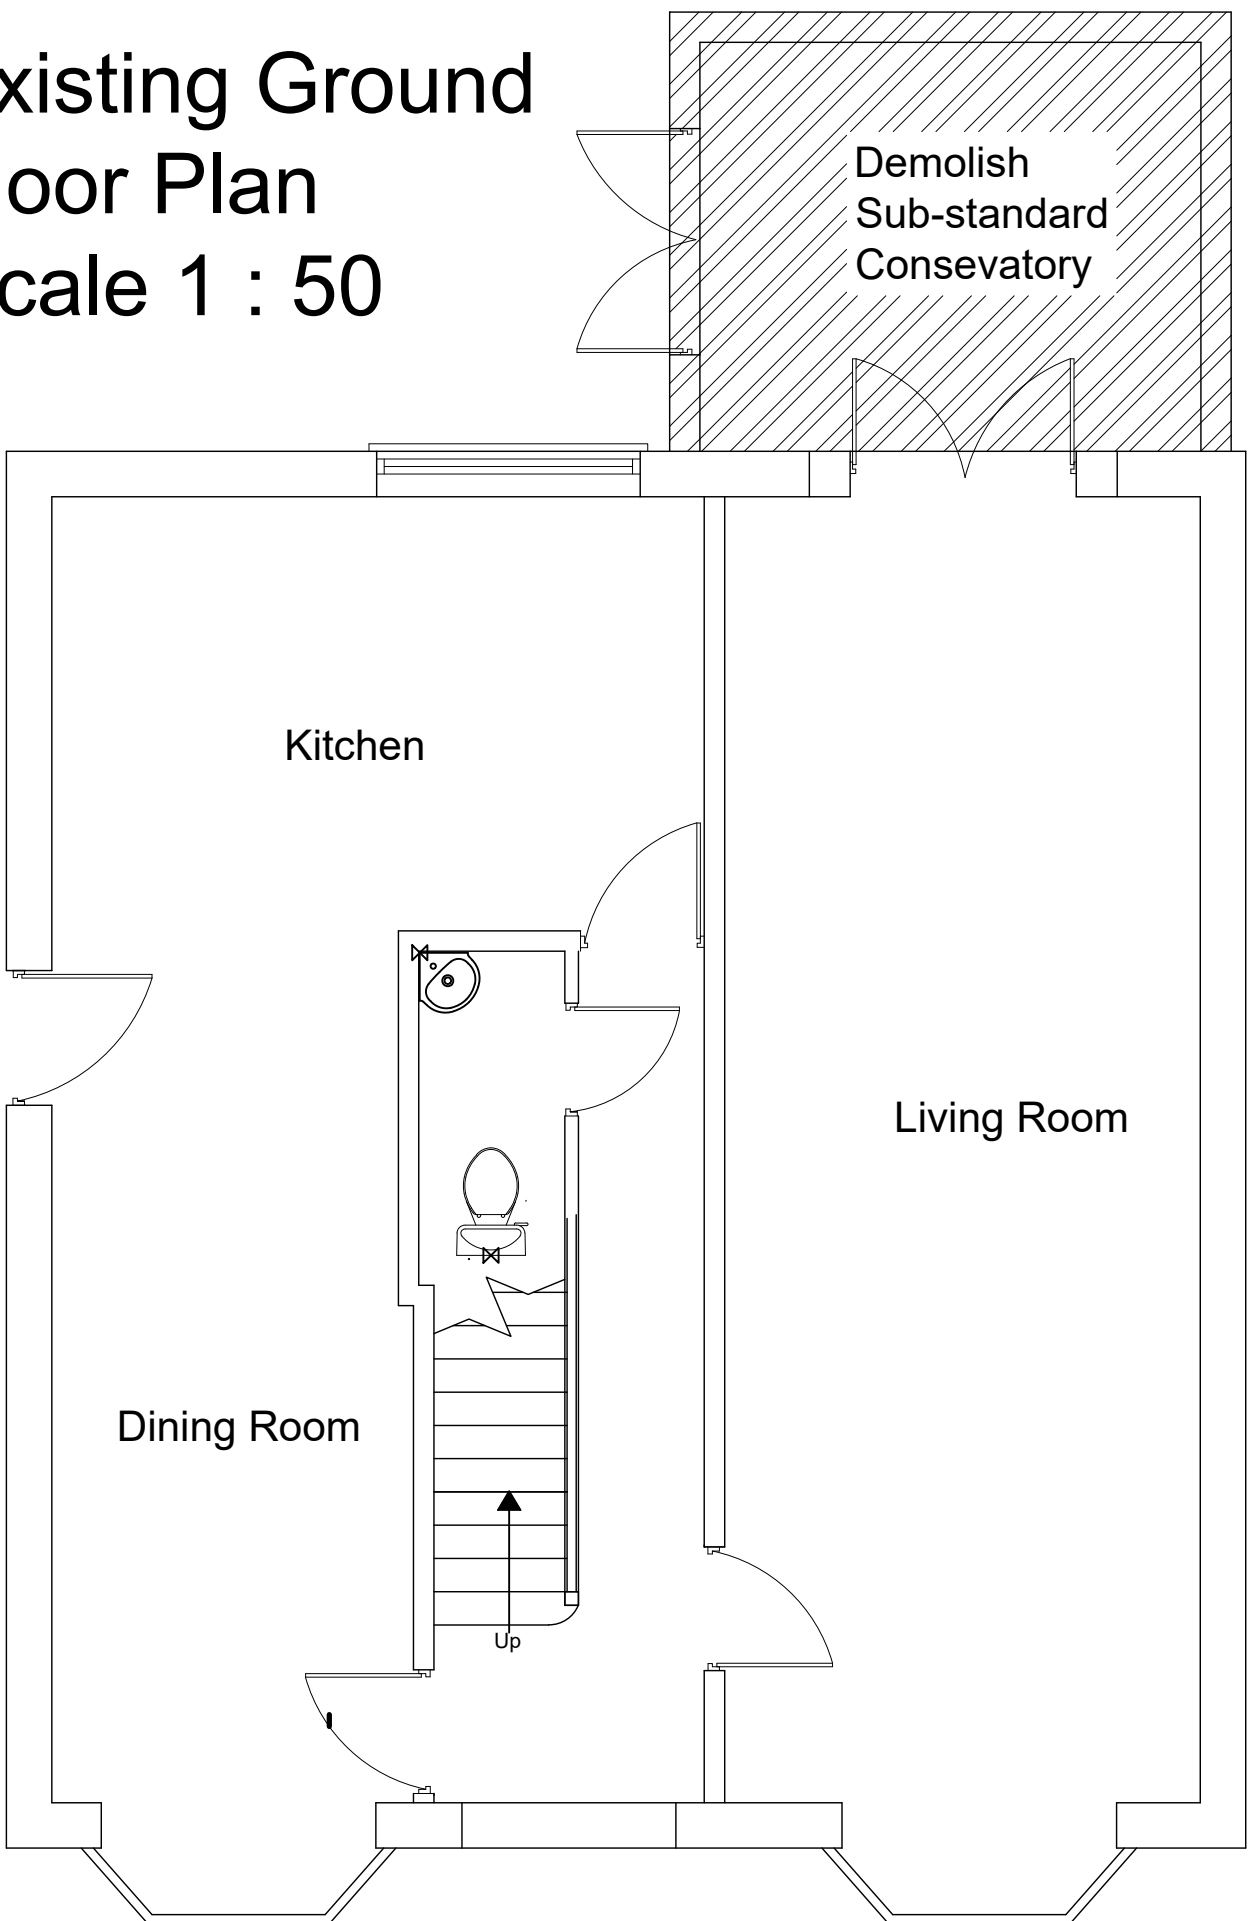

Proposed Ground
Floor Plan
Scale 1 : 50

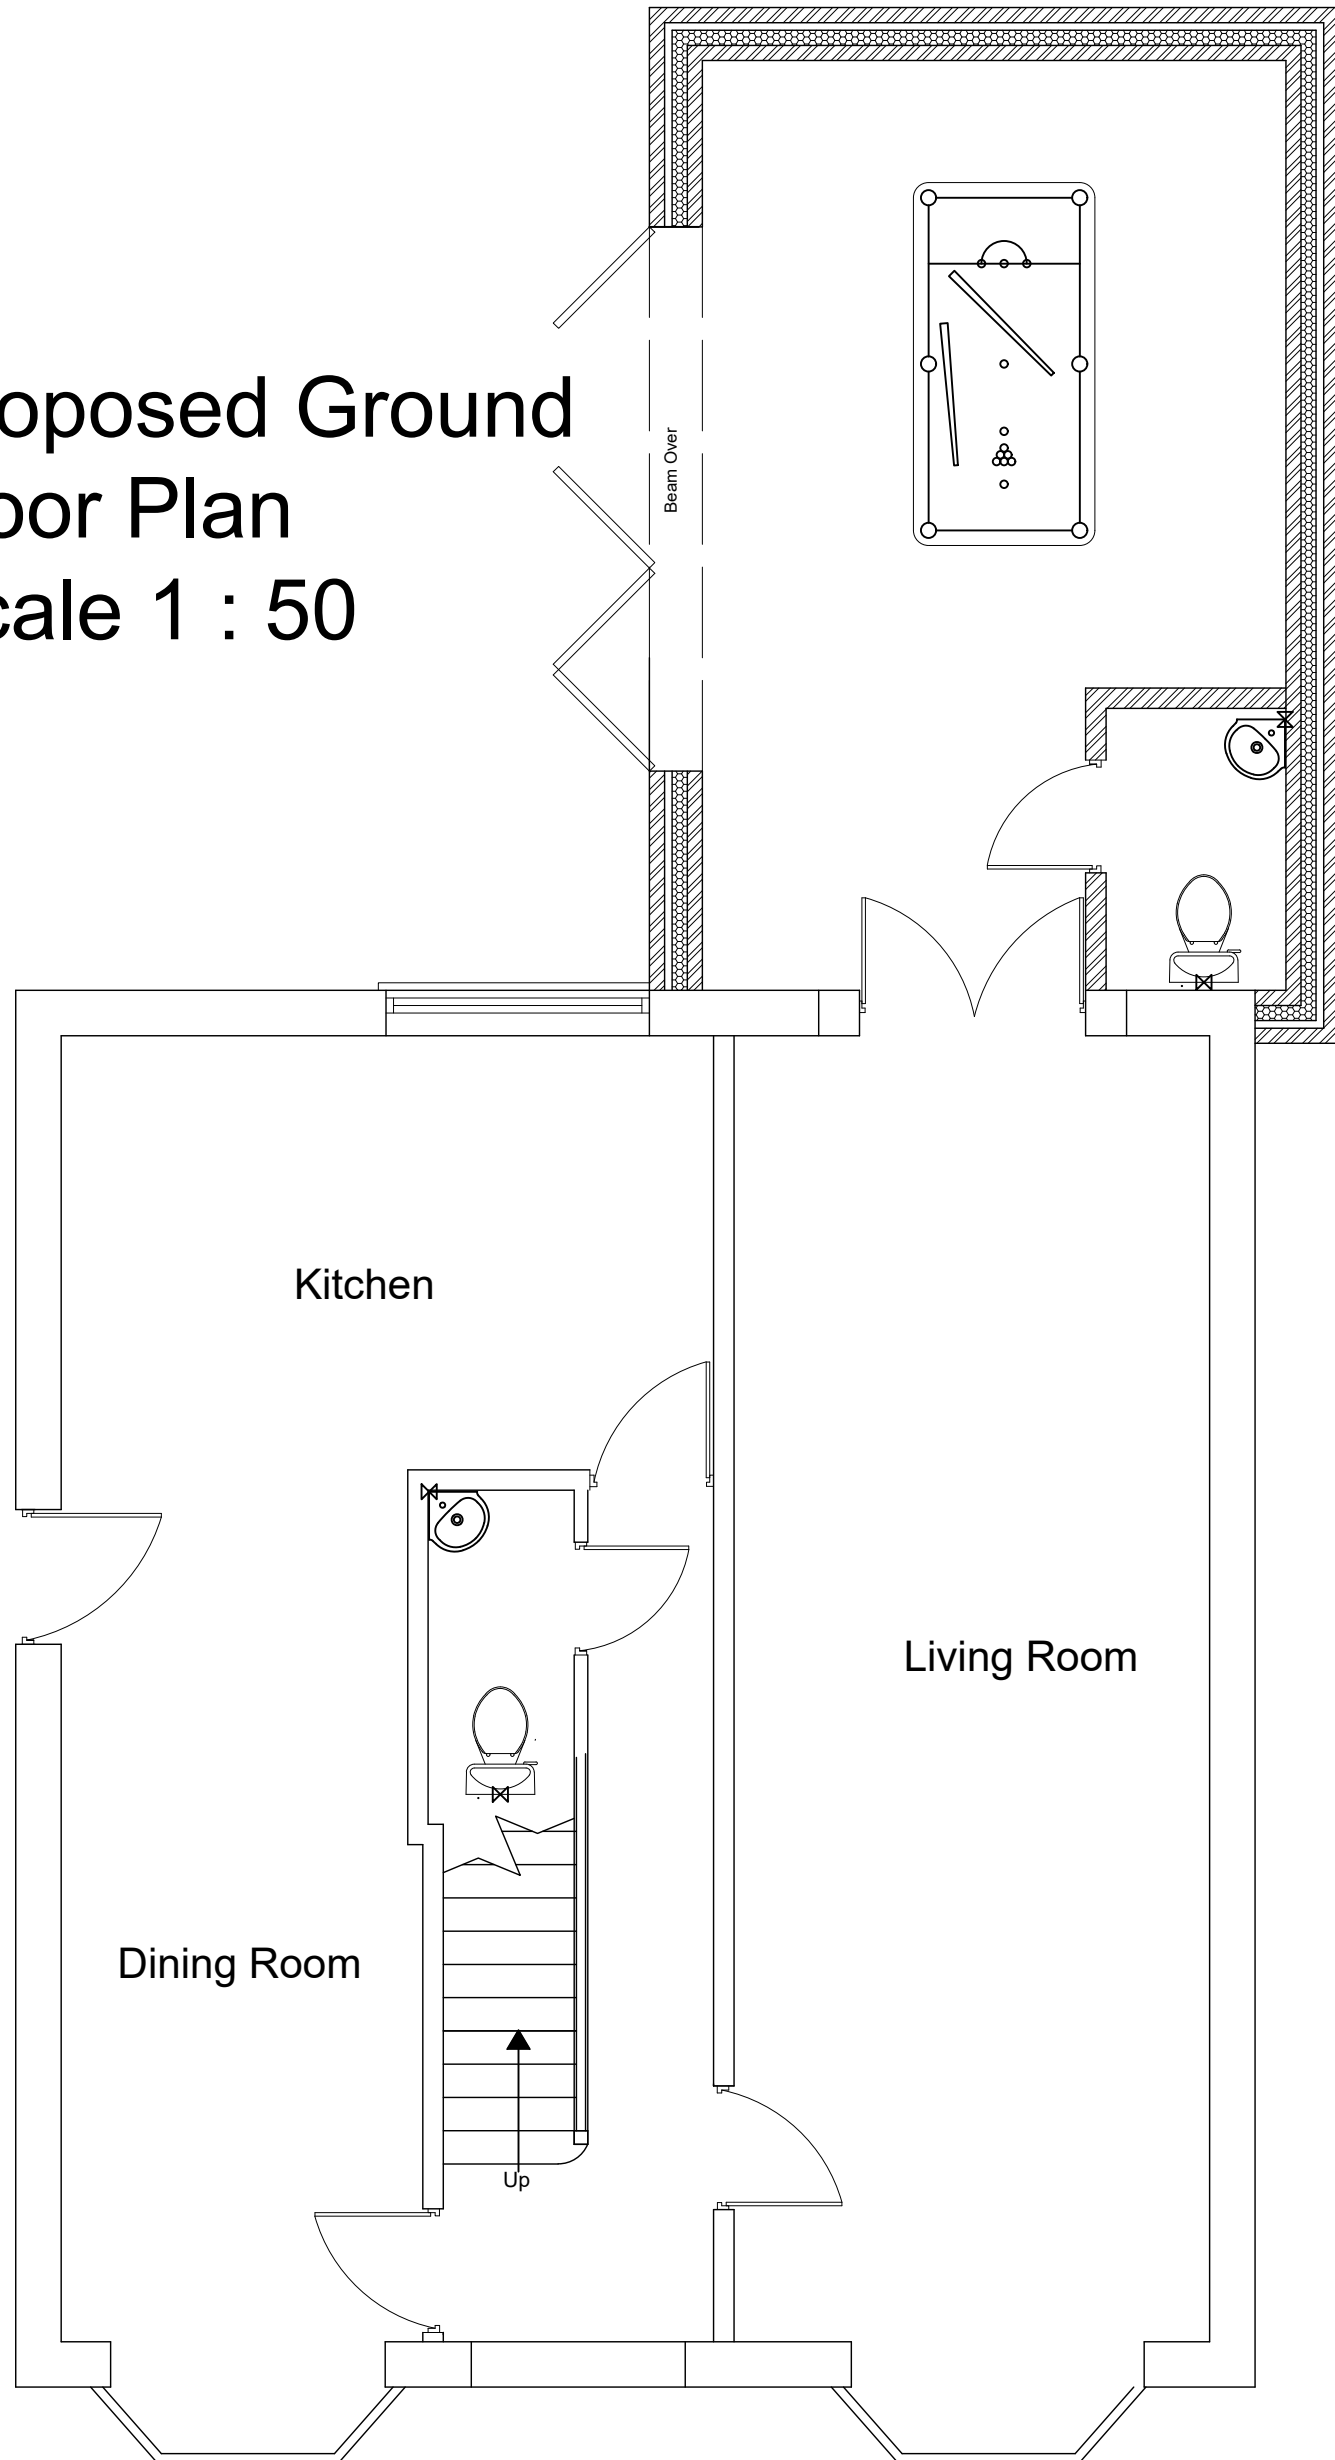

- NOTES:
1. DO NOT SCALE
 2. DRAWINGS TO BE READ IN CONJUNCTION WITH ALL SERVICES AND STRUCTURAL ENGINEERS DRAWINGS & SPECIFICATIONS.
 3. ©COPYRIGHT. DRAWINGS NOT TO BE REPRODUCED OR USED WITHOUT PRIOR WRITTEN CONSENT.

PLANNING

- C 5.11.24 Extension reduced to 6.5 metres in length
B 9.9.24 Balcony and first floor door removed
A 6.8.24 Planning Submission

REF	DATE	REVISION	SUBMISSION	DRAWN	CHECKED
SCALE	DATE	DRAWN BY	CHECKED BY		
.....	5.11.24	MS			

EXISTING AND
PROPOSED FLOOR
PLANS & ELEVATIONS

PROPERTY
9B BETHEL STREET,
BRITON FERRY,
SA11 2HQ

CLIENT
MR MICHAEL EVANS

PROJECT
PROPOSED SINGLE
STOREY REAR
EXTENSION WITH
BALCONY

DRG NO
EVANS/PLAN/03

FILE REFERENCE:
TBFILE
XREF FILE REFERENCE:
TBXREF